


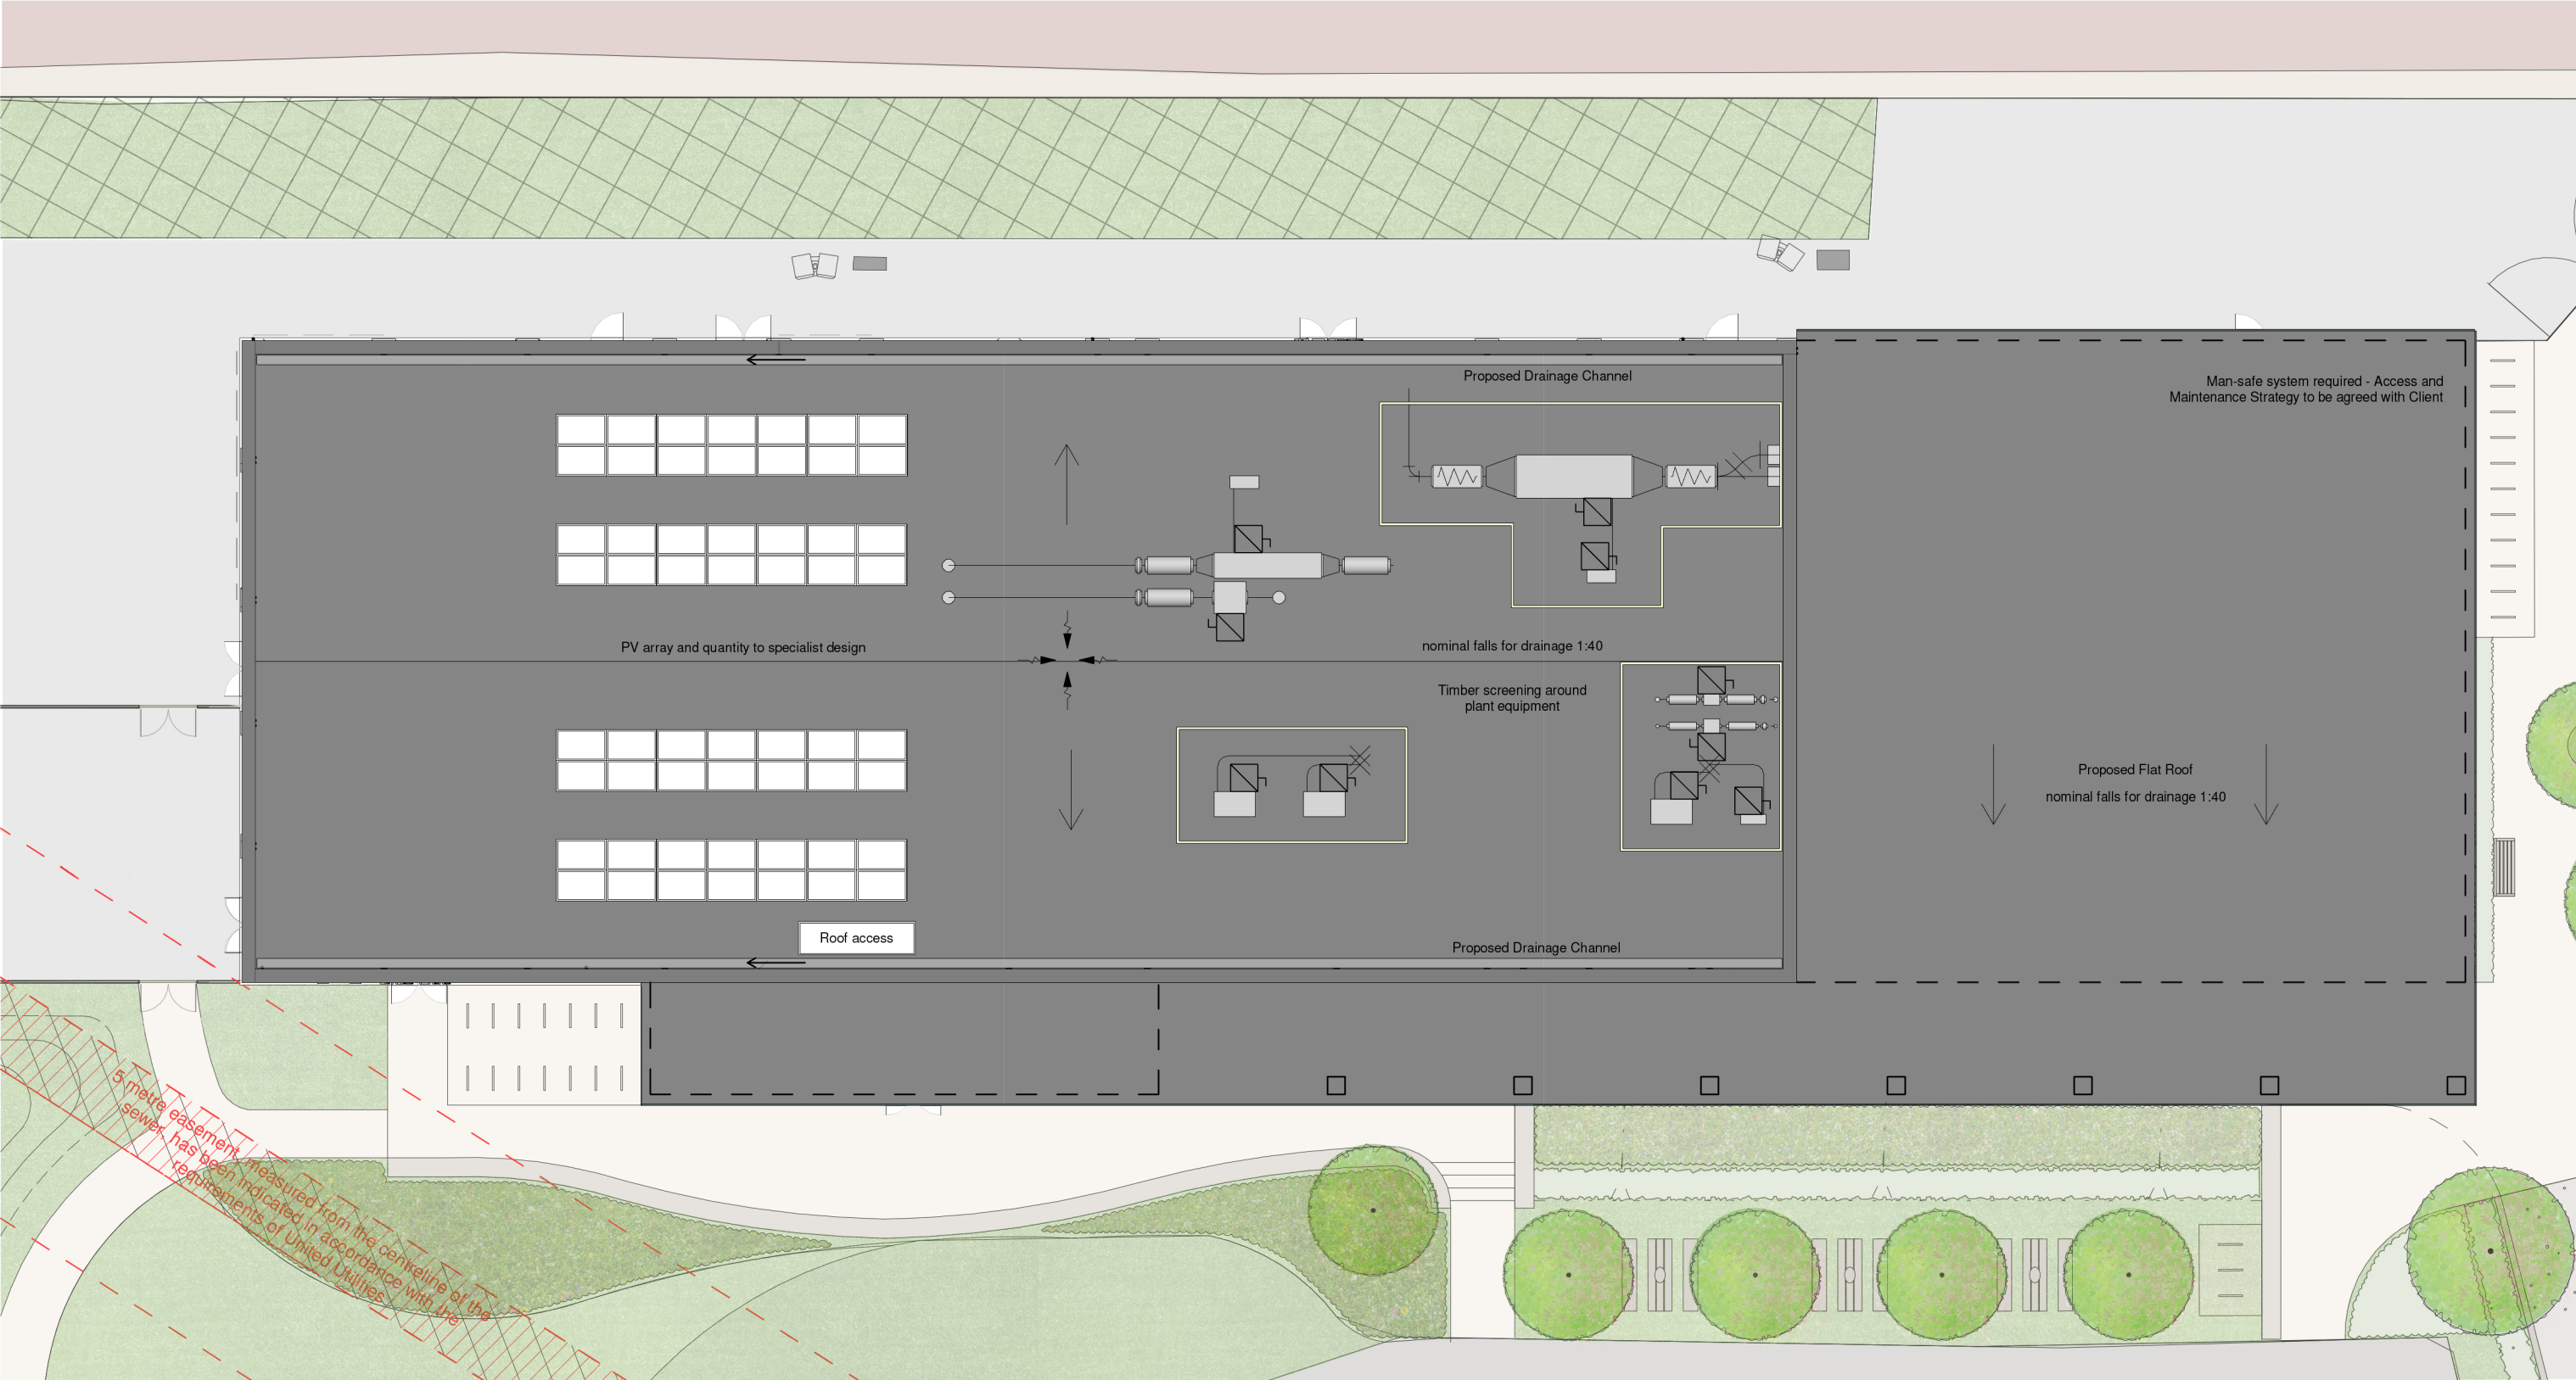

RESPONSIBILITY IS NOT ACCEPTED FOR OTHERS SCALING DIRECTLY FROM THIS DRAWING. DO NOT SCALE FROM THIS DRAWING, USE WRITTEN DIMENSIONS ONLY.


0m 2m 10m
1:200

ORIGINAL SHEET SIZE **A3**

THIS DRAWING IS PRODUCED FOR USE IN THIS PROJECT ONLY AND MAY NOT BE USED FOR ANY OTHER PURPOSE. THE ORIGINATOR ACCEPTS NO LIABILITY FOR THE USE OF THIS DRAWING OTHER THAN THE PURPOSE FOR WHICH IT WAS INTENDED IN CONNECTION WITH THIS PROJECT AS RECORDED IN THE 'PURPOSE FOR ISSUE' AND 'FILE STATUS CODE'. THIS DRAWING MAY NOT BE REPRODUCED IN ANY FORM WITHOUT PRIOR WRITTEN AGREEMENT.

© CROWN COPYRIGHT AND DATABASE RIGHTS 2019 ORDNANCE SURVEY LICENCE NUMBER 100022432.

KEY PLAN

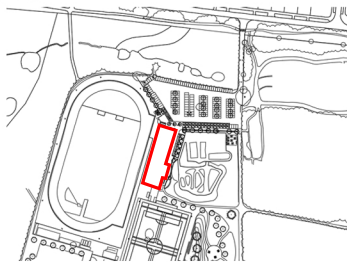

CLIENT

Manchester City Council

PROJECT

Wythenshawe Park Sports Hub

TITLE

Proposed Roof Plan

SCALE

1 : 200

DISCIPLINE

Architect

PROJECT NUMBER

118165

DRAWING NUMBER

118165-NPS-ZZ-RF-D-A-0305

REV CODE

P09

STATUS CODE

S1

PURPOSE OF ISSUE

Planning

Drawn by

NN

Approved by

CH

Checked by

MR



NPS Leeds Ltd
280 Ffars Lane, Norwich, NR6 6EQ, Merrion House, Leeds, LS2 8BB
Tel: 0113 320 1630; Email: leeds@nps.co.uk; web:www.nps.co.uk

© COPYRIGHT NPS GROUP LTD.2017

Rev	Description	Date	Drwn	Chkd / Appd
P09	Amended for Planning Submission	23/09/2025	NN	MR/RB