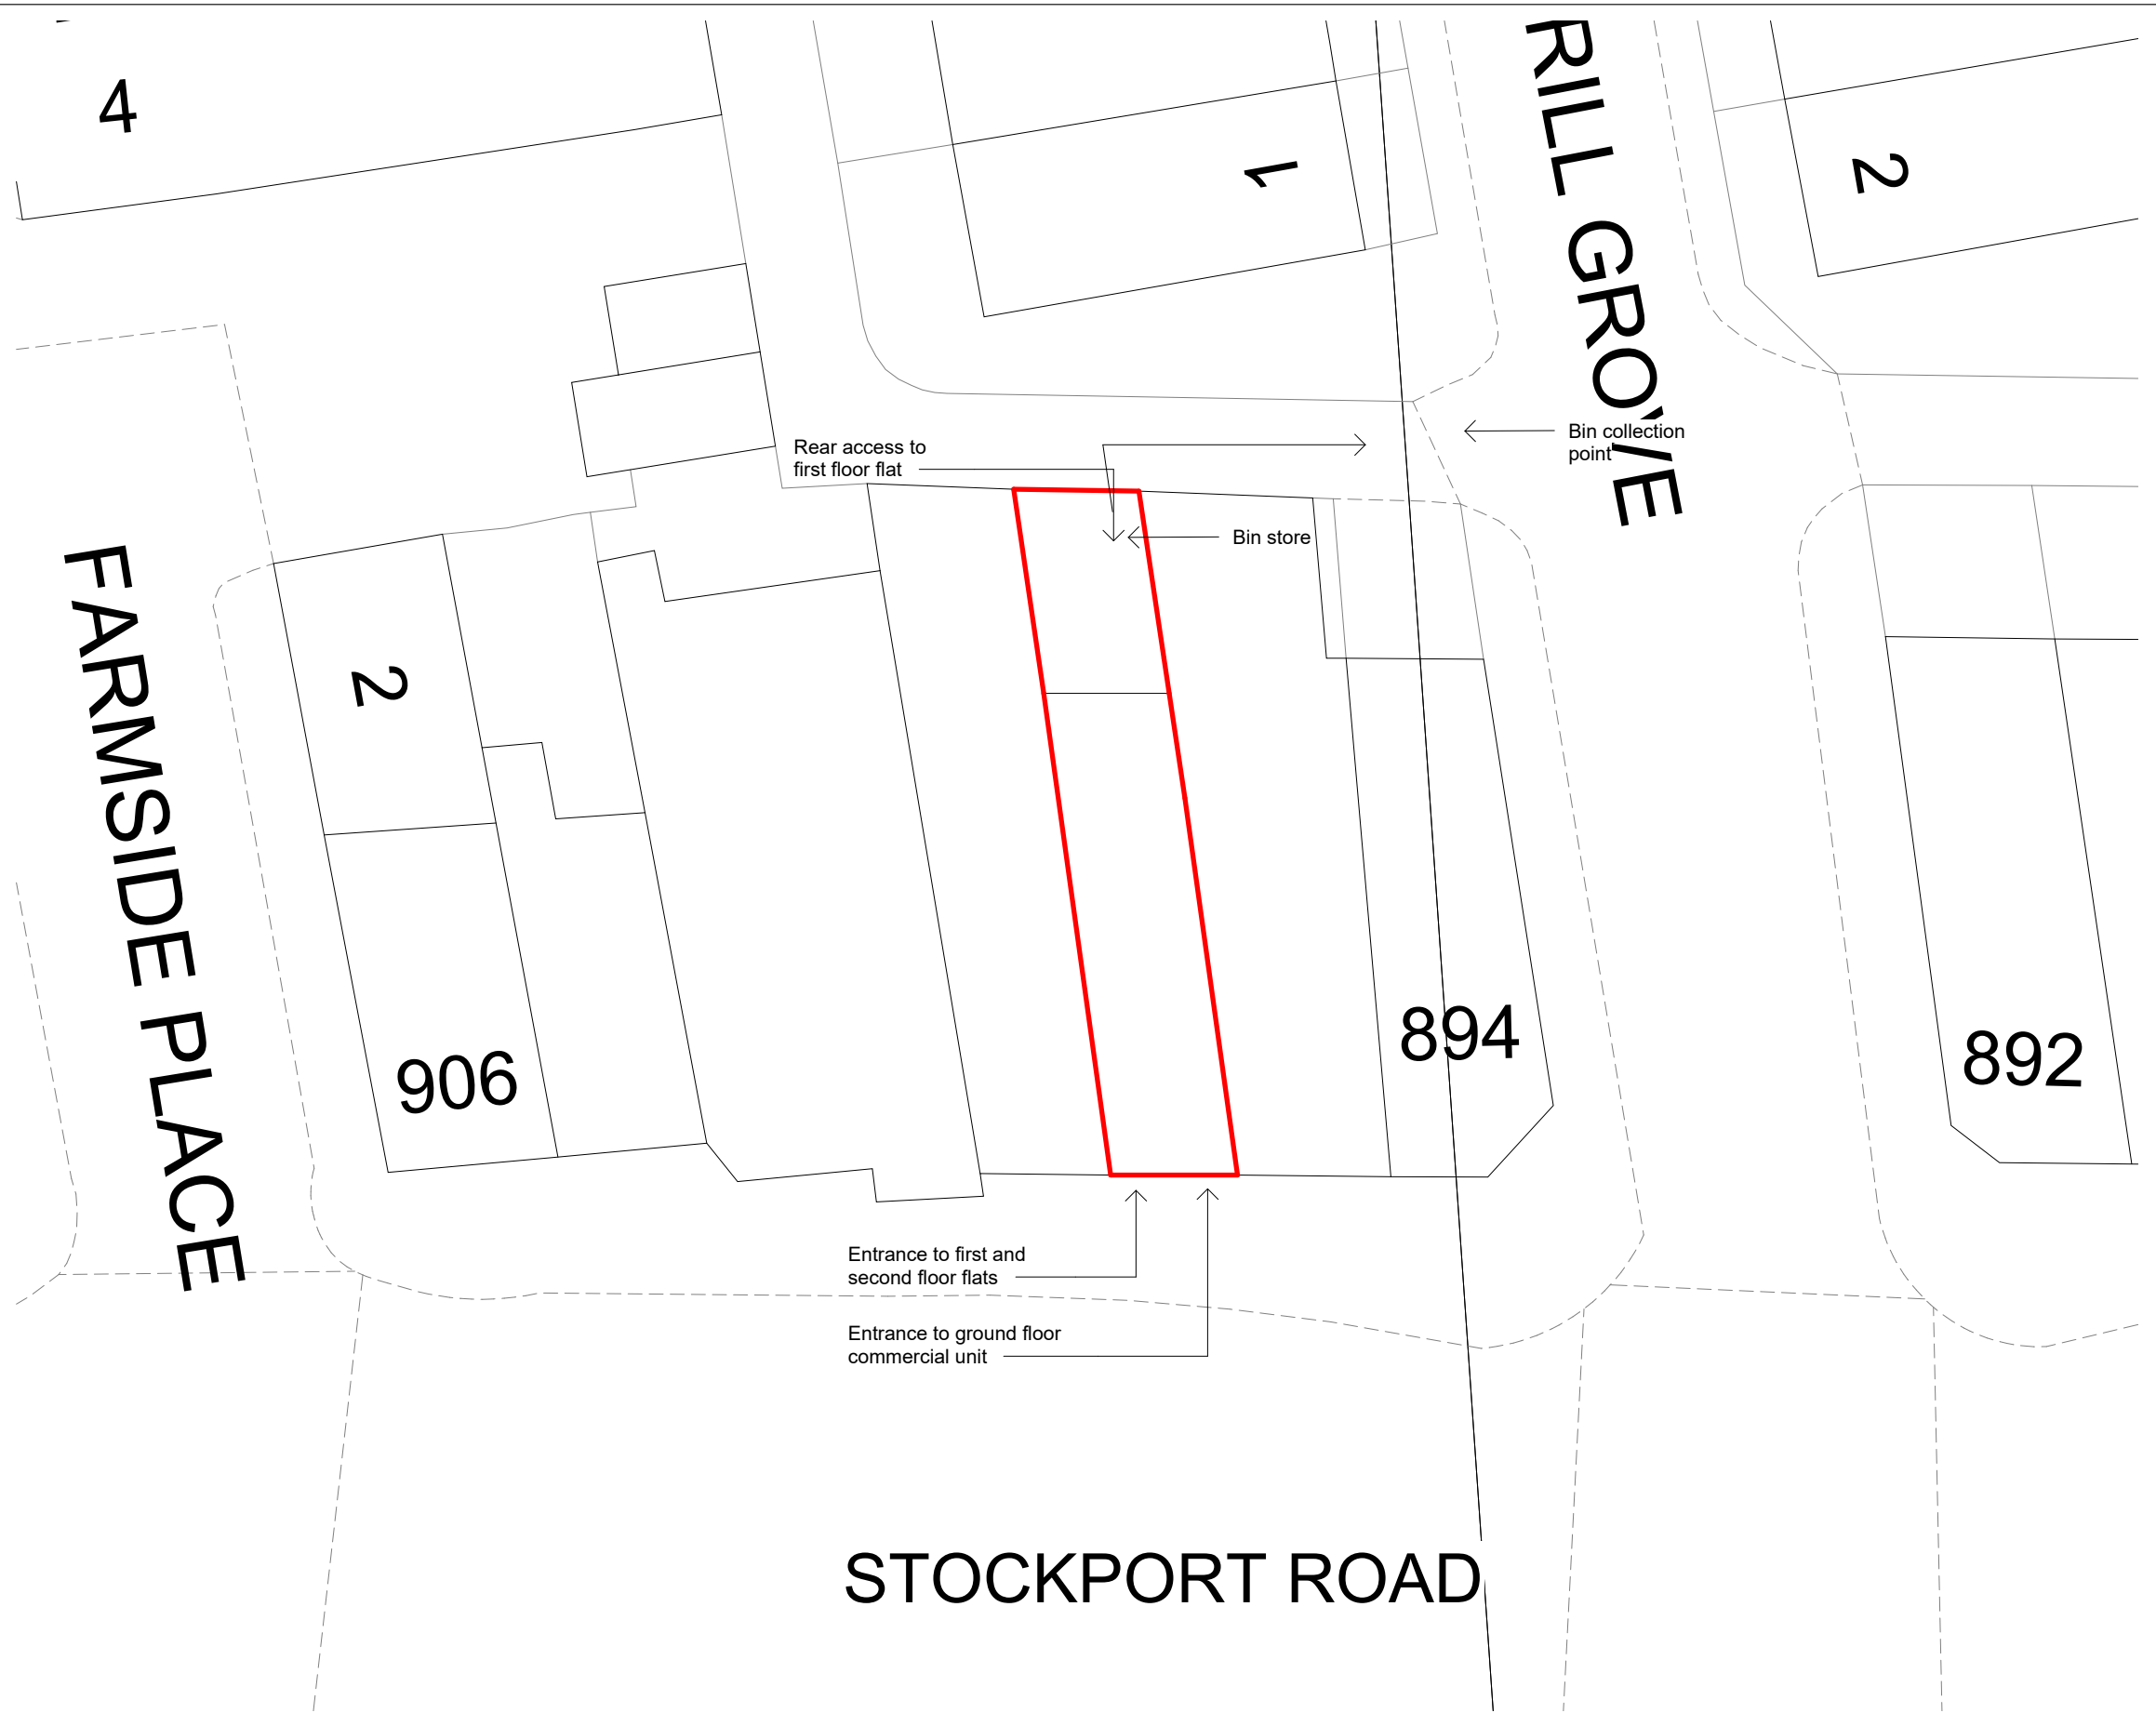


Site Plan
1 : 200

COPYRIGHT © ALL RIGHTS RESERVED BY VIKAS ALYAS LTD. DO NOT SCALE FROM DRAWING. DRAWING INDICATES DESIGN INTENT ONLY. REPORT ANY DISCREPANCIES TO CLIENT / VA LTD. NOT TO BE USED FOR CONSTRUCTION UNLESS STATED SO. TO BE READ IN CONJUNCTION WITH OTHER DRAWINGS OR SPECIFICATION WHERE PROVIDED.

ARCHITEK

BUILDING DESIGN CONSULTANCY

0161 511 8479

vikas@architek.uk

916 Stockport Road, Levenshulme, Manchester, M19 3AB

No.	Description	Date
P1	Issue to Planning	25.09.2025

PROJECT Shopfront alterations in association with the formation of 2 self contained flats on the first and second floor.		ADDRESS 898 Stockport Rd, Levenshulme, Manchester M19 3AD		CLIENT B & A PROPERTIES (UK)			
				Date 15.09.2025	Project number	Scale (@ A3) 1 : 200	
Manchester City Council	PURPOSE OF ISSUE Planning	SHEET	Site Plan	Drawn by NA	DRAWING NUMBER A101		REV P1
				Checked by VA			