



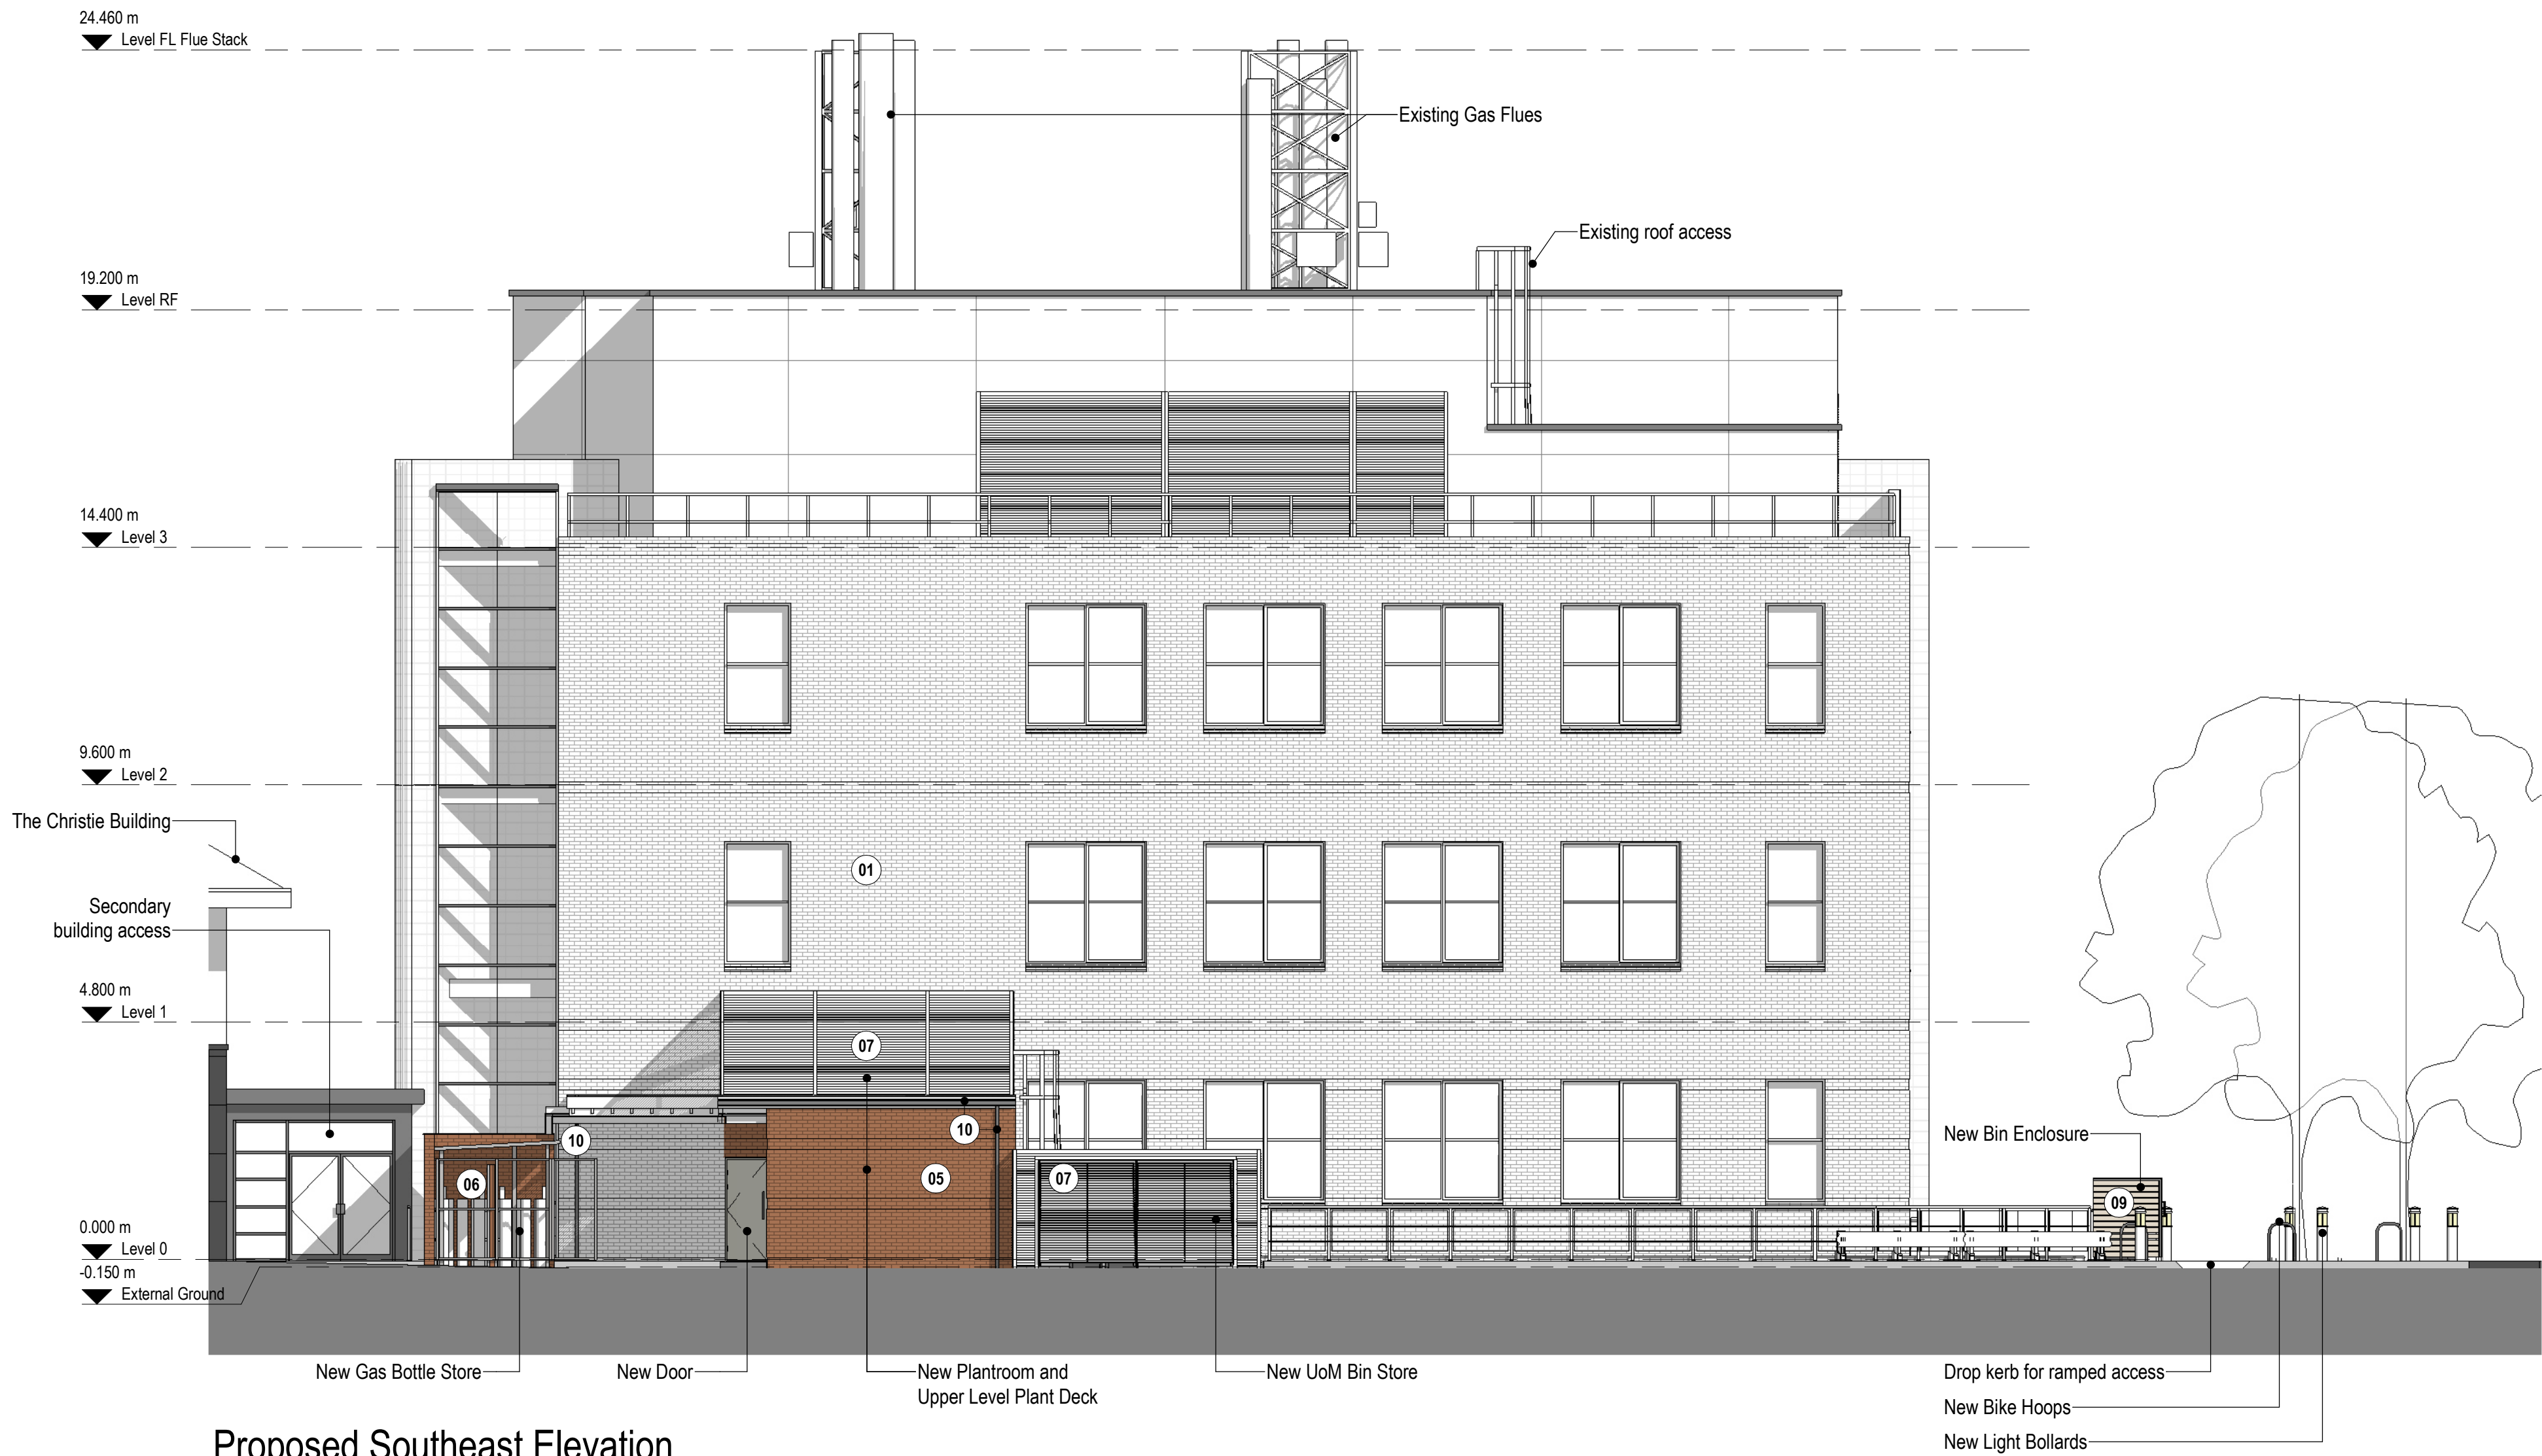

Proposed Southeast Elevation


1 : 100 @ A1

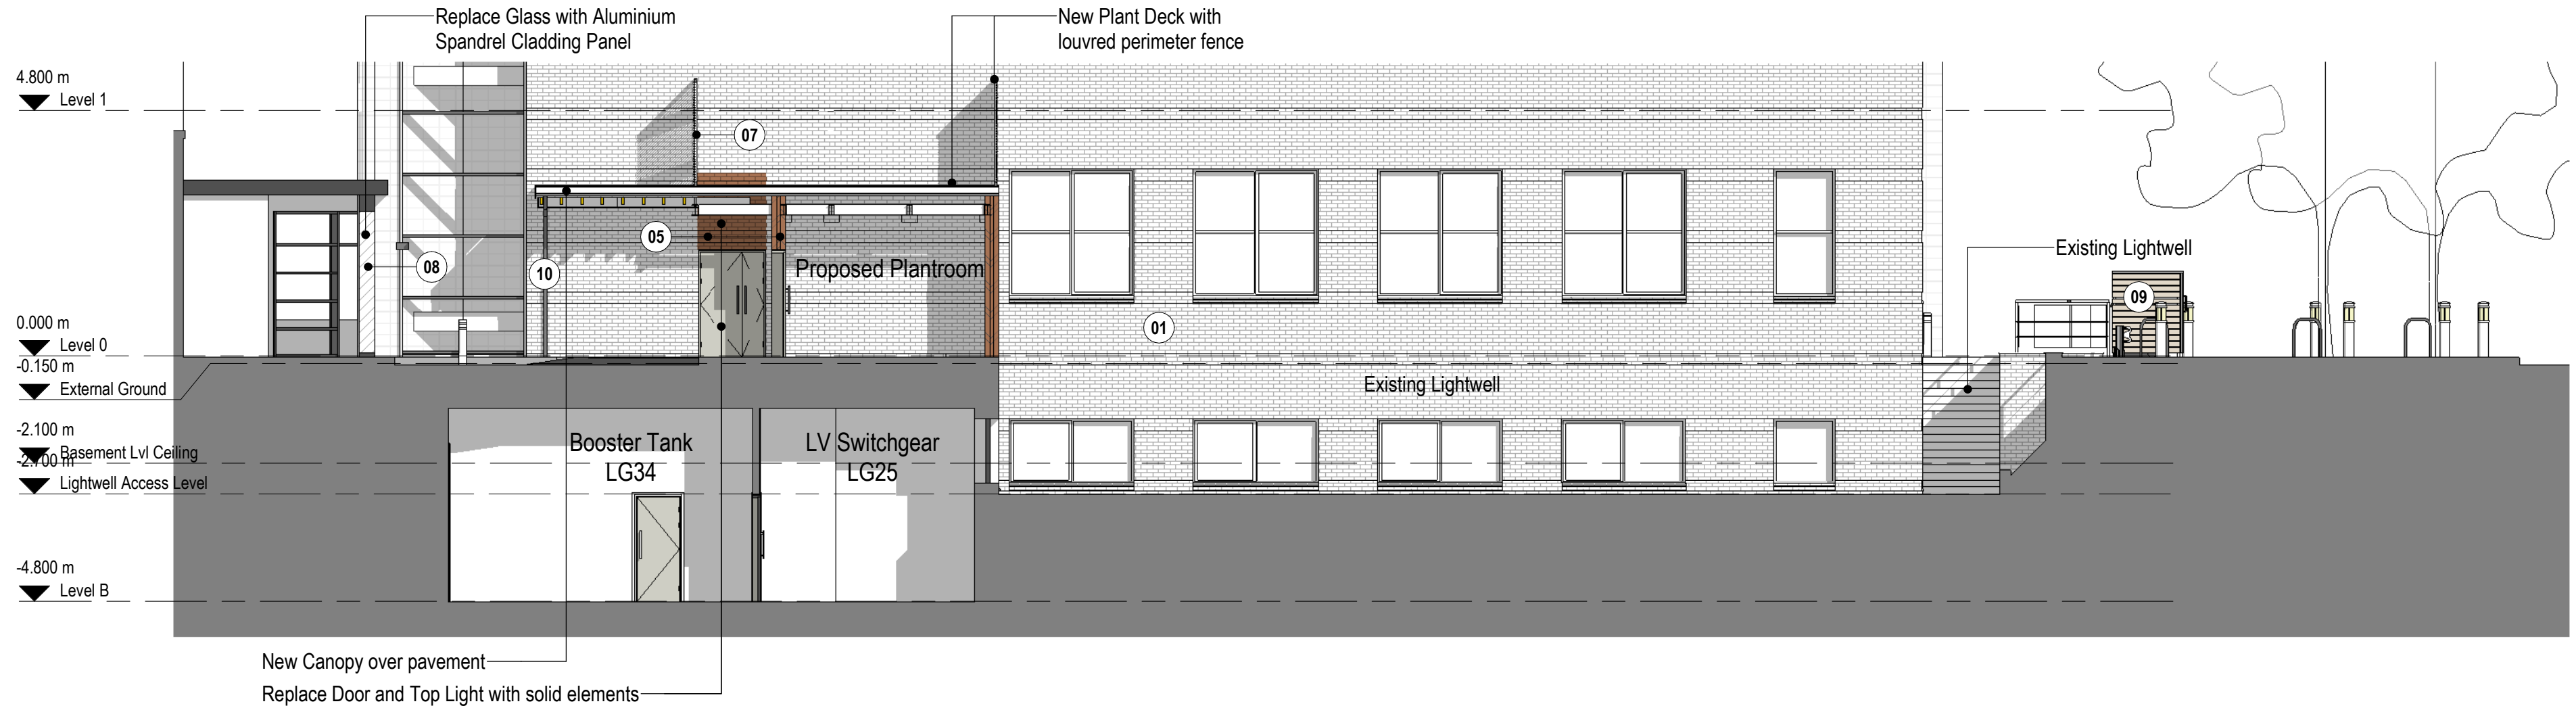

Proposed Southeast Elevation (Lightwell)

1 : 100 @ A1

Material Key

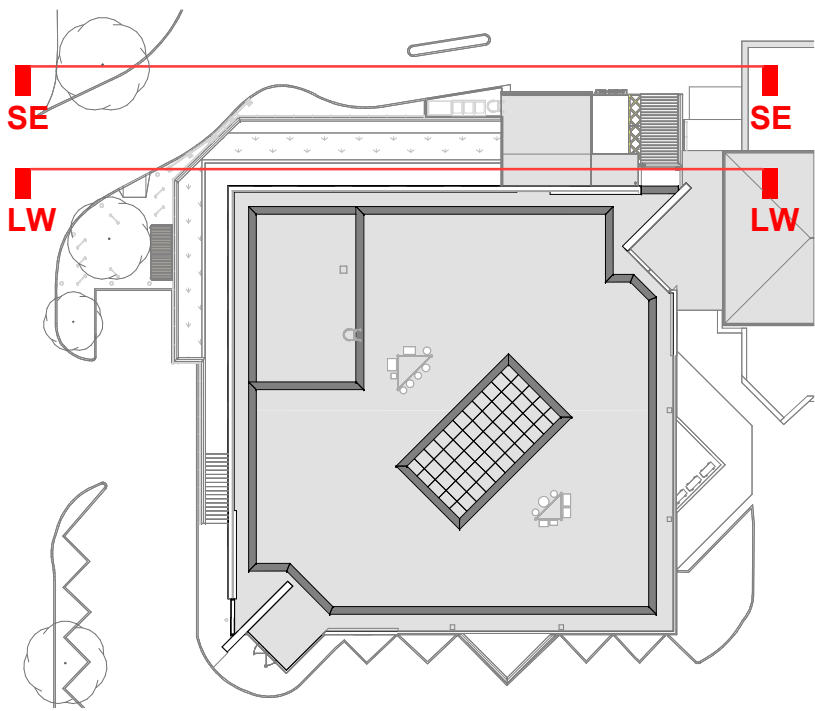

Key Plan

1 : 500 @ A1

P03	Issued for planning approval	25.09.25	SA	FW
P02	Issued for lease pack	01.04.25	SA	FW
P01	Issued for comment	13.12.24	SA	FW

Revision	Description	Date	Drawn	Checked
----------	-------------	------	-------	---------

Halliday Meecham Architects Limited

111 Piccadilly Manchester M1 2HY
+44 (0)161 661 5566

4 Devonshire Street London W1W 5DT
+44 (0)203 440 5175

hma@hallidaymeecham.com
www.hallidaymeecham.com



Client:	University of Manchester				
Project:	Wolfson Molecular Imaging Centre				
Phase/ Location:	27 Palatine Rd, Withington, Manchester M20 3LJ				
Drawing:	Proposed Southeast Elevations				
Scale @ A1	Scale @ A3	Date:	Drawn:	Checked:	Job No.
1:100	1:200	25.02.25	MT	SA	5682
Drawing No. 00224					Status:
					Stage / Suitability:
Planning					Revision:
Drawing Ref. 5682-HMA-WMIC-ZZ-DR-A-00224					P03