


Notes:

Use written dimensions only, do not scale from drawing. Use latest revision of all referenced information

All measurements are in metres, unless stated otherwise


Plan is based on the information obtained during site visit in July 2025

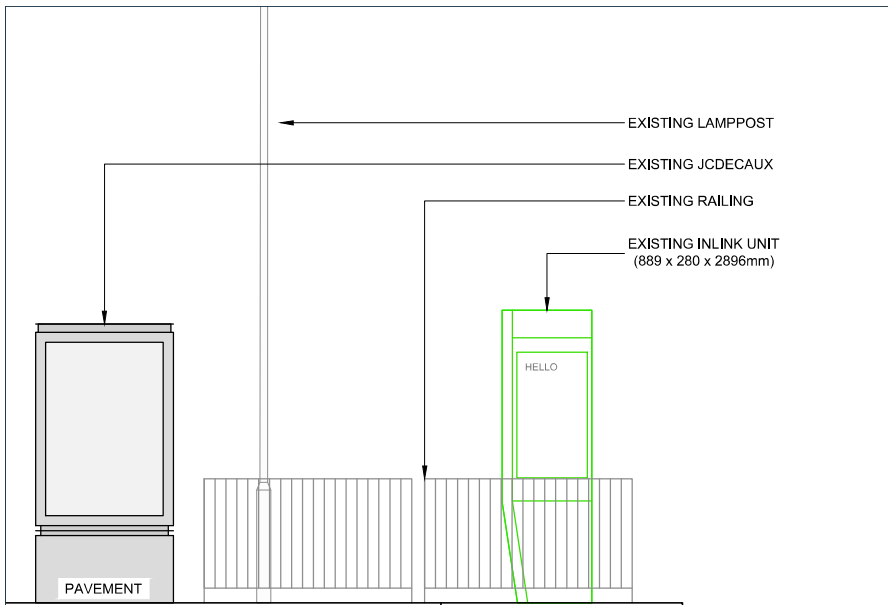

EXISTING FRONT ELEVATION

PORTLAND STREET


Scale 1:50

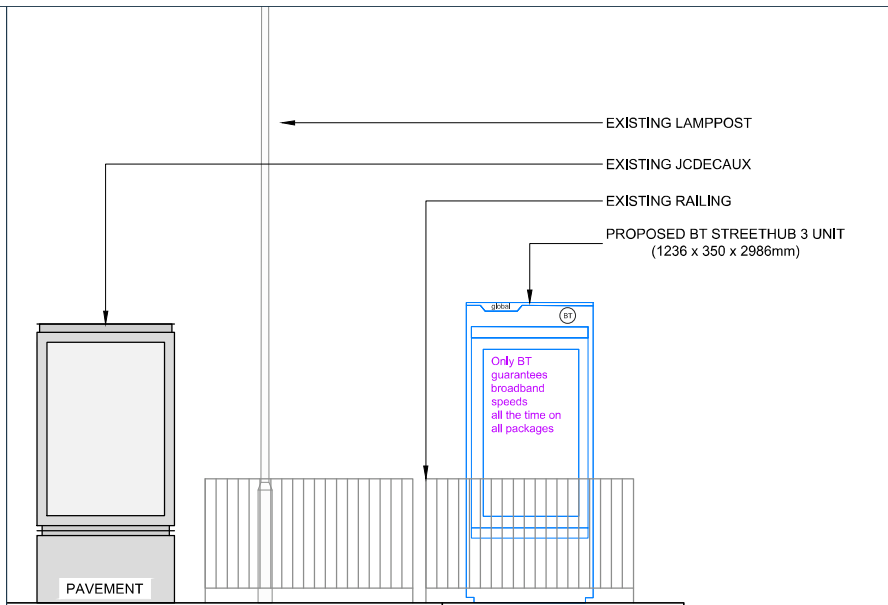

PROPOSED FRONT ELEVATION


PORTLAND STREET

Scale 1:50

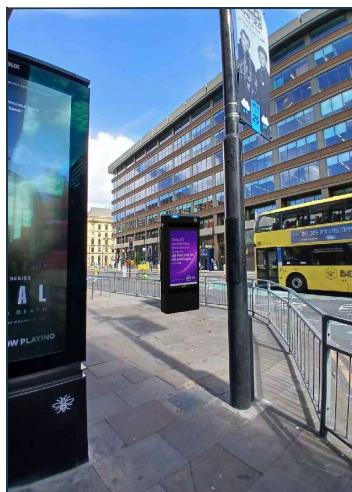

PROPOSED PHOTOMONTAGE

Not To Scale

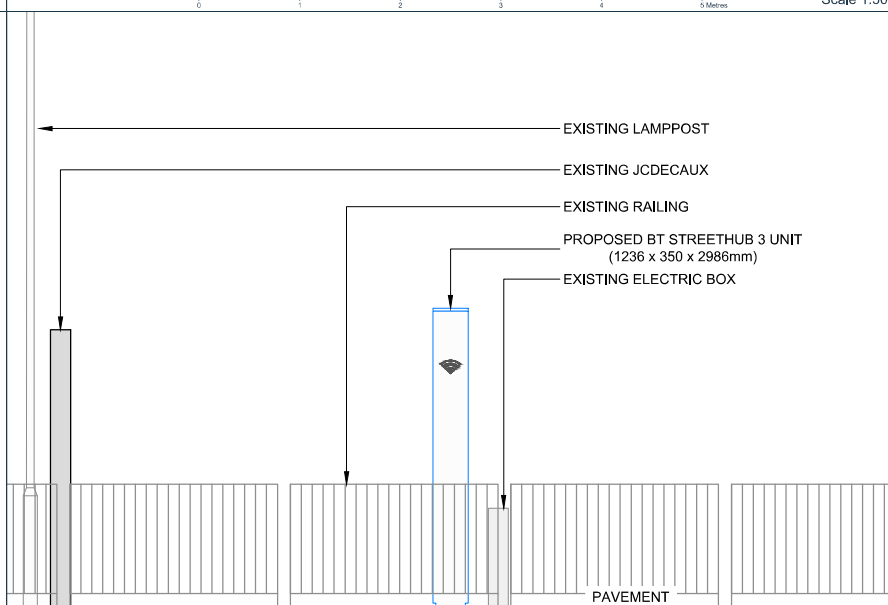

PROPOSED SIDE ELEVATION

Drawing Status:

Planning

Site Ref:

UK-005924

Site Name and Address:

Portland Street, Outside Piccadilly Hotel, Manchester, M1 4AL

Coords: N/A

Drawing Name:

Elevation Plan

Drawing No: 25004396_PLN_EL_3.1

Rev	Date	Description
-	23.09.2025	First Issue

Drawn:	AS
Approved:	NA
Sheet No:	1 of 1
Sheet Size:	A3



The information contained in this document is confidential and protected by copyright. The use, copying or disclosure to a third party, either wholly or in part, except with the written permission of, and in the manner prescribed by Dalcour MacLaren constitutes an infringement of copyright. Dalcour MacLaren does not warrant that this document is free from error and does not accept liability for any loss caused or arising from reliance upon information provided herein. Although our best efforts have been made to ensure the accuracy of these plans, all measurements must be confirmed on site.

Scale 1:50