



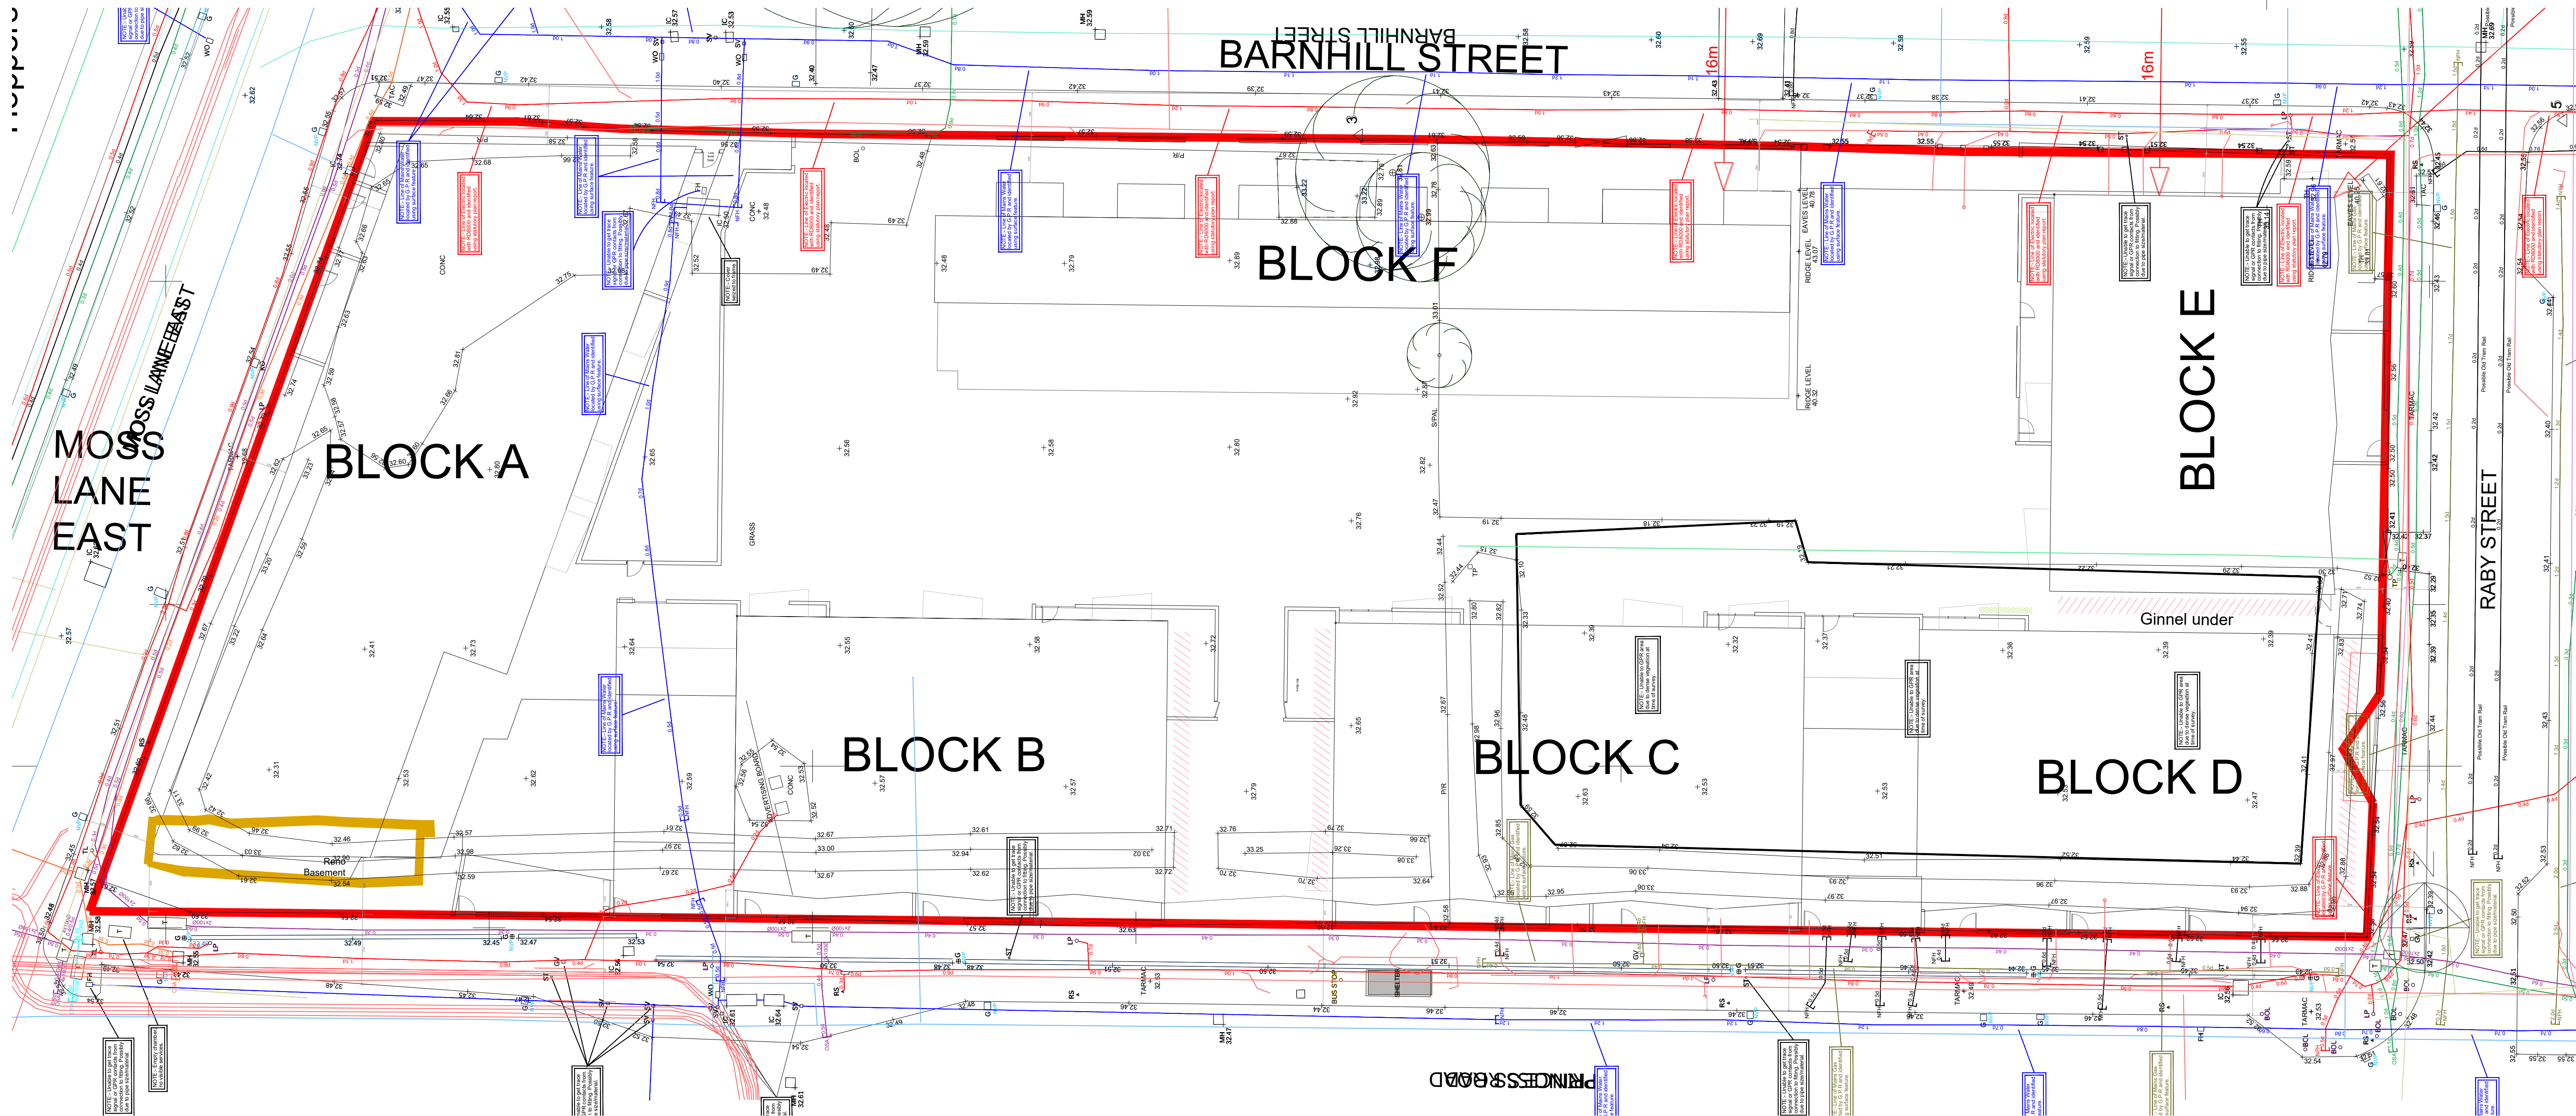

1:200 scale

 

**MC
AU** Modern City
Architecture & Urbanism
2 Commercial Street
Castlefield
Manchester
M15 4RQ
t: 0161 974 7203
e: info@mcau.co.uk
www.mcau.co.uk

Client
MSV/Caddick
Project
Land at Barnhill Street/Raby Street
Moss Side
Description
Proposed Site Plan with dims

Status	Stage 3 - Planning	Drawn By	PJS/JT/SR
Job Number	1215-MCAU	Scale	1.200@A1
Drawing Number	02-01	Date	APRIL 25
		Revision	