



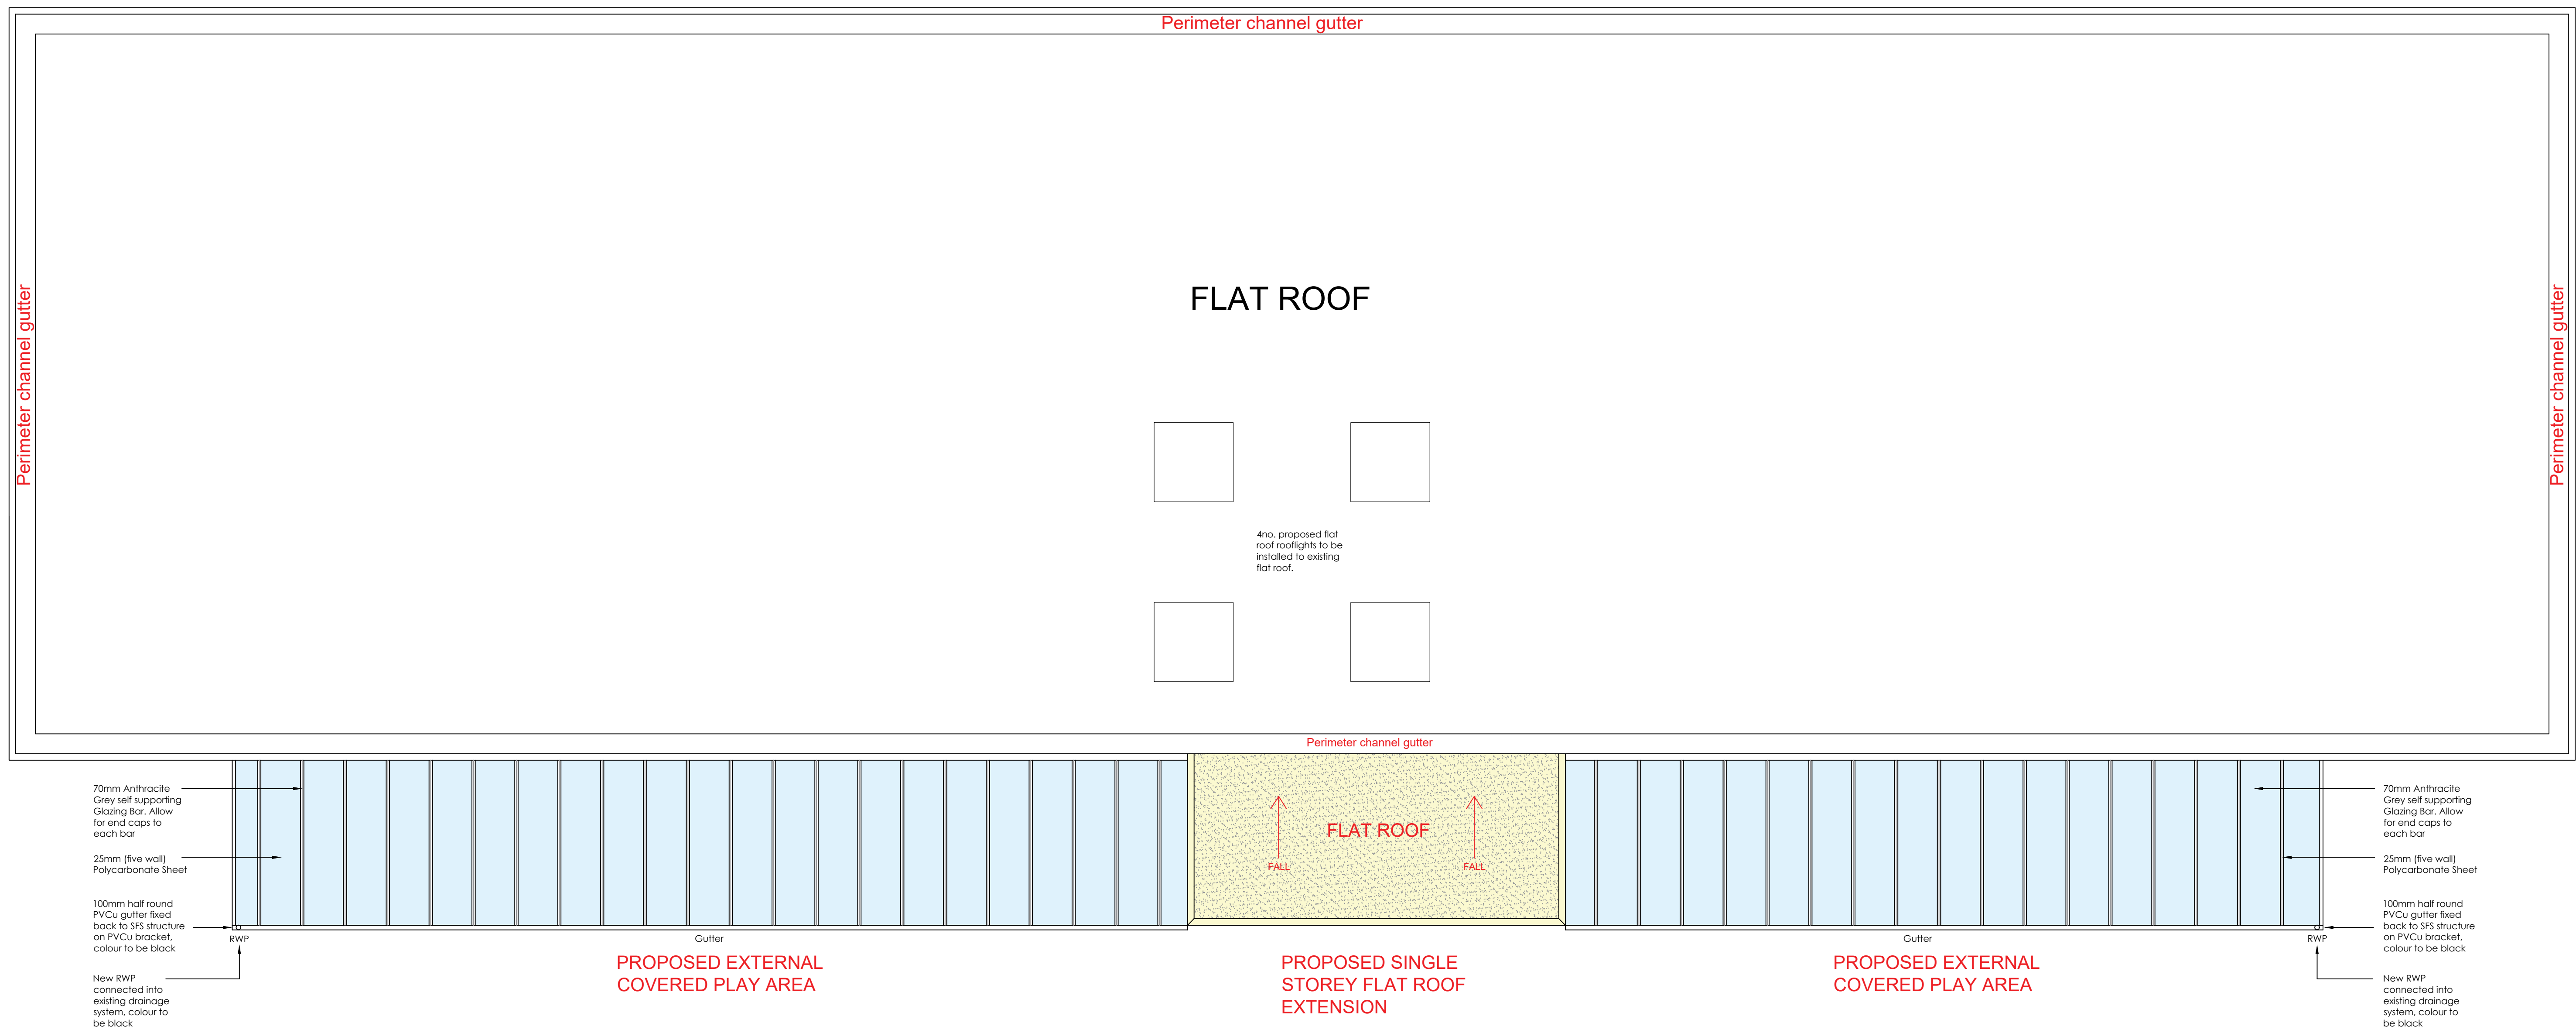

ROOF PLAN AS PROPOSED
Scale 1:50

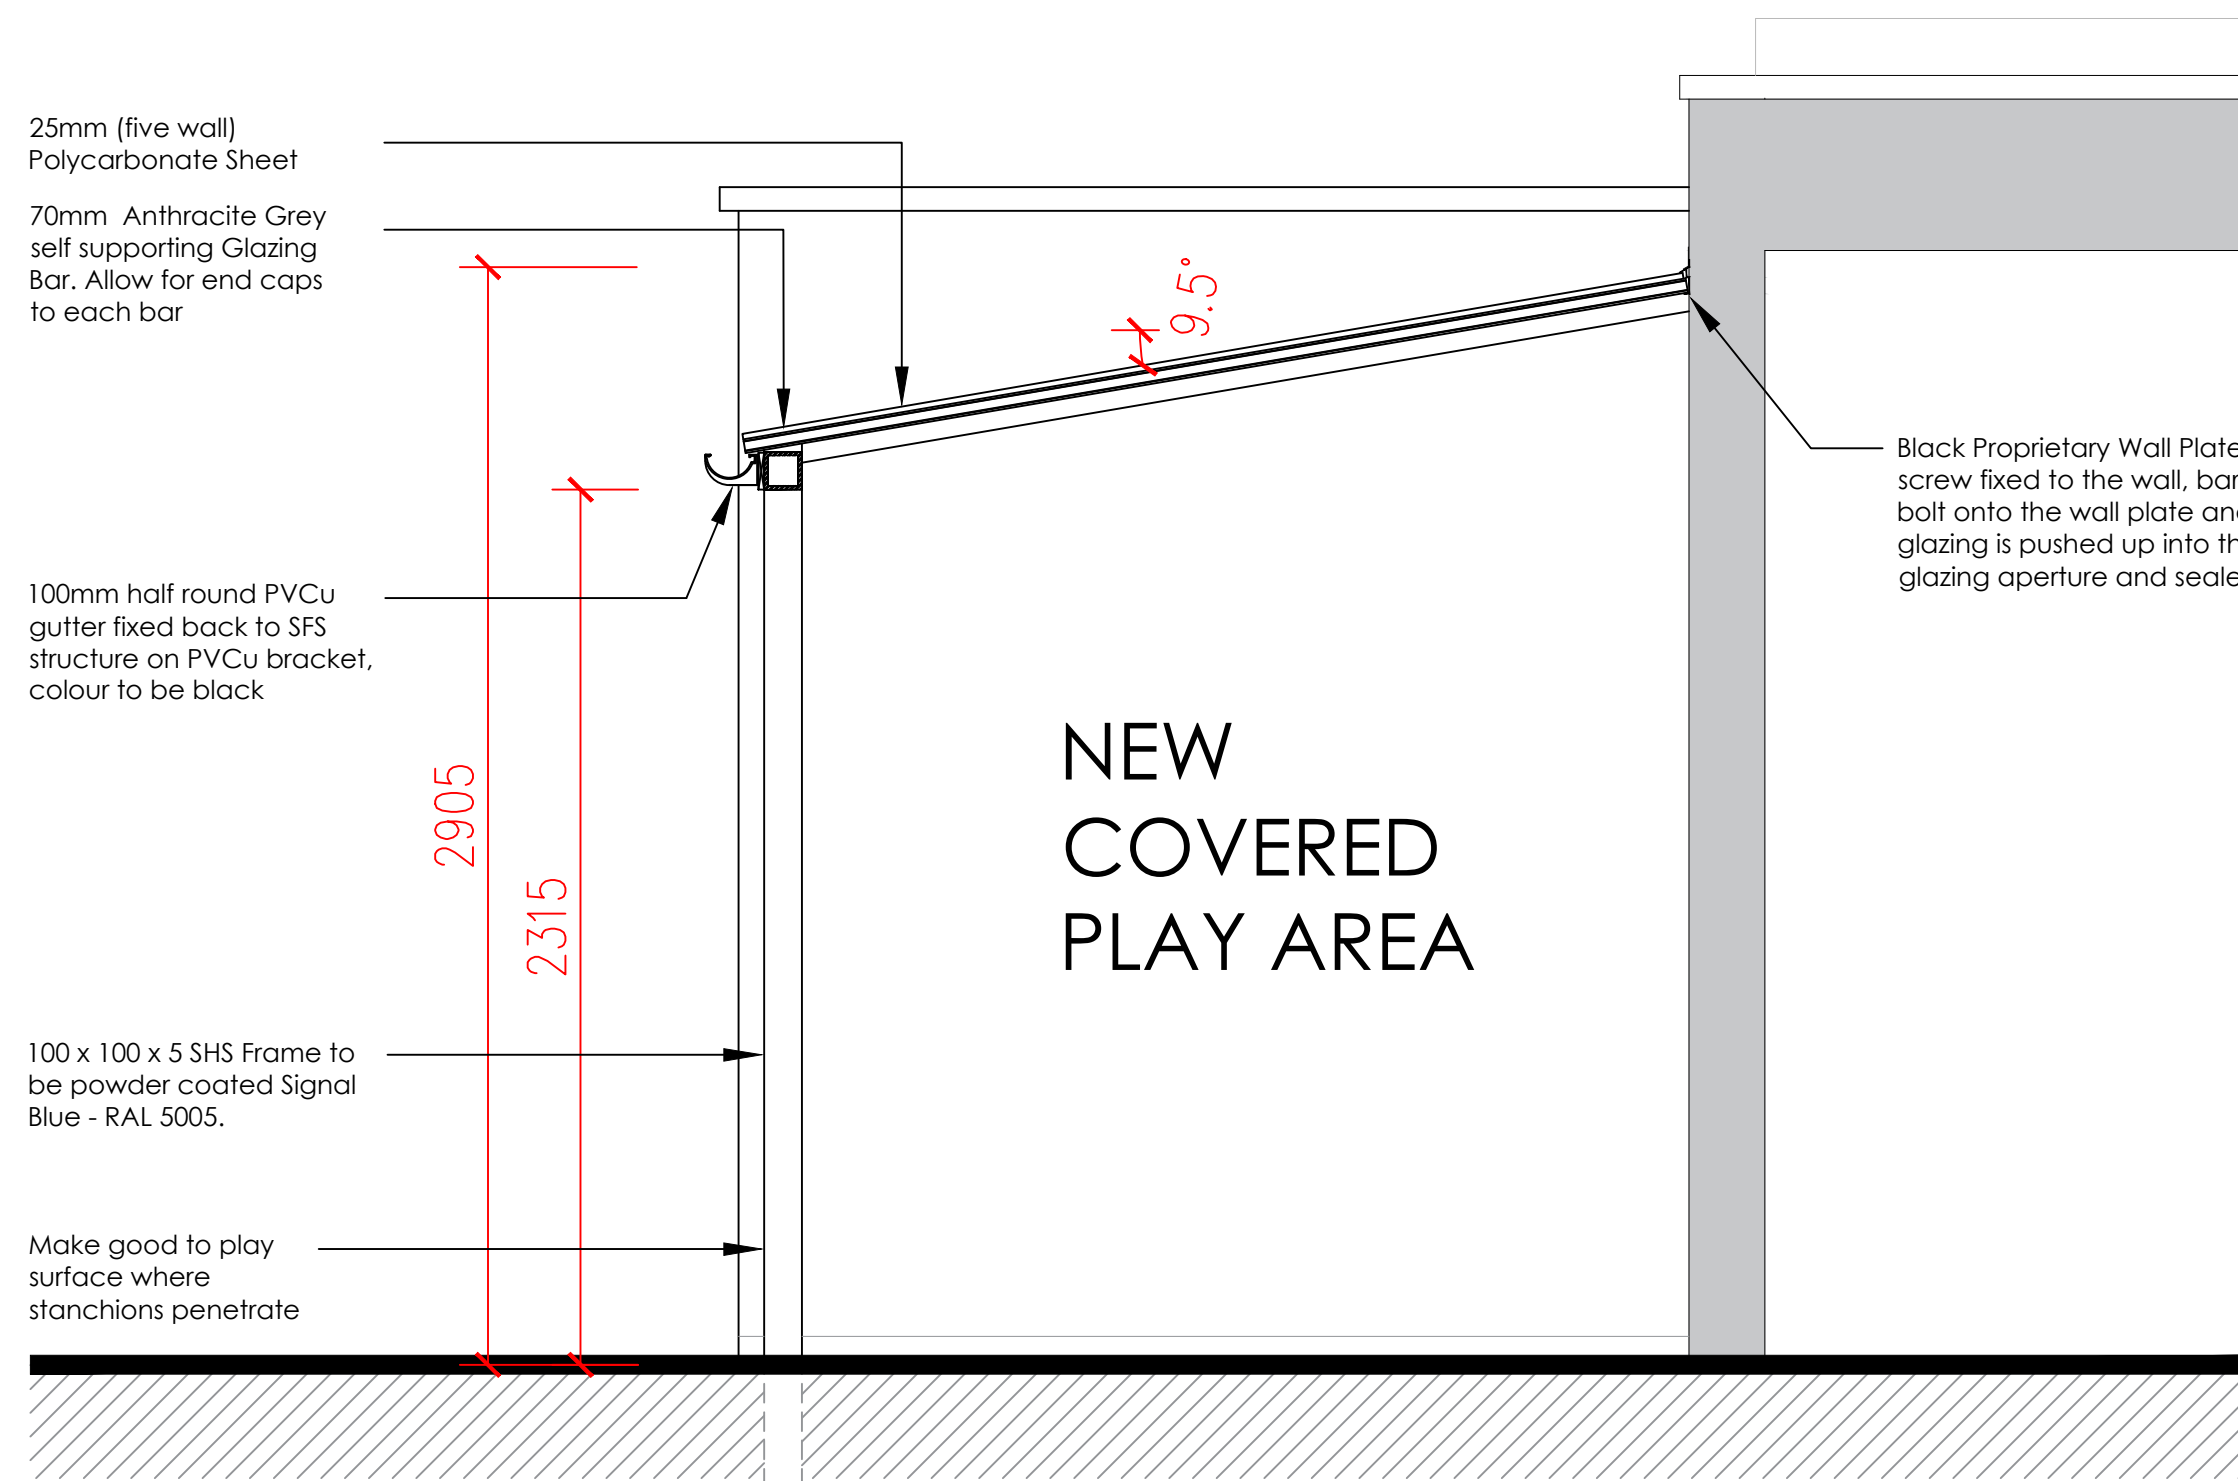

COVERED PLAY AREAS - TYPICAL SECTION
Scale 1:20



PROPOSED DINING STORE EXTENSION - TYPICAL BUILDING SECTION
Scale 1:20

PLANNING

No.	Date	Description	Issued by
A	11.08.2025	Update for Planning	DM

CLIC TRUST
CROSSLEE PRIMARY SCHOOL,
1 CROSSLEE ROAD,
MANCHESTER,
M9 6TG

ROOF PLAN, COVERED PLAY
SECTION AND PROPOSED REAR
EXTENSION BUILDING SECTION AS
PROPOSED

Project number	1127-01	P-04A
Date	08.05.2025	
Drawn by	DM	
Checked by	CD	Scale @ A0 AS NOTED

STUDIO OL3
ARCHITECTURAL DESIGN

Unit 7, Whitgate Business Centre, Chadderton, OL9 9JT
Email - design@studio-ol3.co.uk - Web - www.studio-ol3.co.uk