


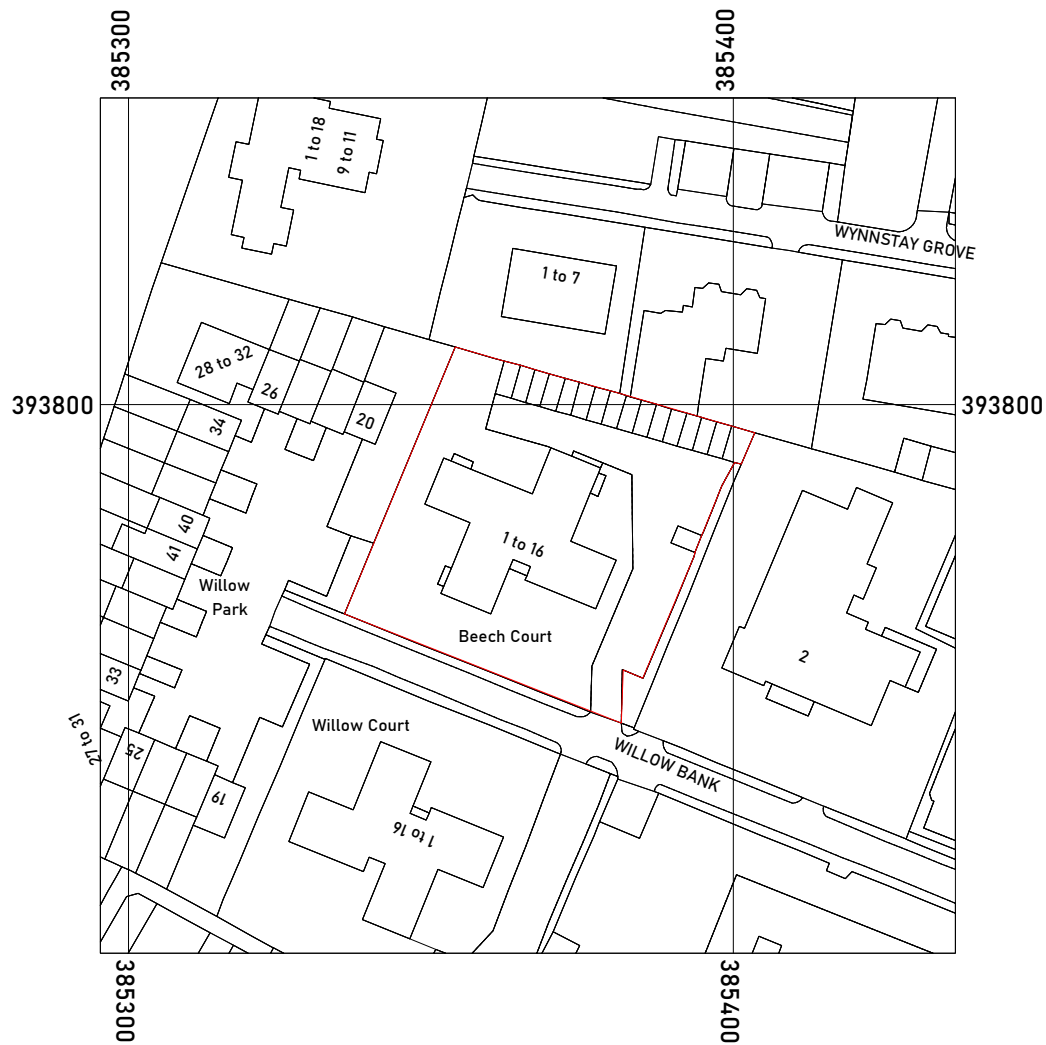

Location Plan
Scale 1:1250 @ A3





Issued For

INFORMATION

General Notes:
THIS DRAWING HAS BEEN PREPARED BY MICHAEL EALES ARCHITECTS AND THE DATA CONTAINED HEREIN MAY BE USED OR REPRODUCED ONLY WITH MICHAEL EALES ARCHITECTS' APPROVAL.

Rev.	Description	Date	Signed	Checked

  

A3 Scale 1:1250	Date 06.10.25	Drawn by EP	Checked by ME
Drawing Title Location Plan			
Project Beech Court, Manchester M14 6XT			

ME

113 Fore Street, Hertford
Hertfordshire, SG14 1AS
T - 07764 496 345
E - info@me-architects.co.uk

ARCHITECTS


Project no.
24 / 005

Drawing no.
001

Revision
01



Existing Site Plan
Scale 1:500 @ A3

 

Issued For	
INFORMATION	
General Notes:	
THIS DRAWING HAS BEEN PREPARED BY MICHAEL EALES ARCHITECTS AND THE DATA CONTAINED HEREIN MAY BE USED OR REPRODUCED ONLY WITH MICHAEL EALES ARCHITECTS' APPROVAL.	


Rev.	Description	Date	Signed	Checked

--

--

A3 Scale 1:500	Date 05.09.25	Drawn by EP	Checked by ME
Drawing Title Existing Site Plan			
Project Beech Court, Manchester M14 6XT			

ME ARCHITECTS 113 Fore Street, Hertford Hertfordshire, SG14 1AS T - 07764 496 345 E - info@me-architects.co.uk		
Project no. 24 / 260	Drawing no. 100	Revision 03

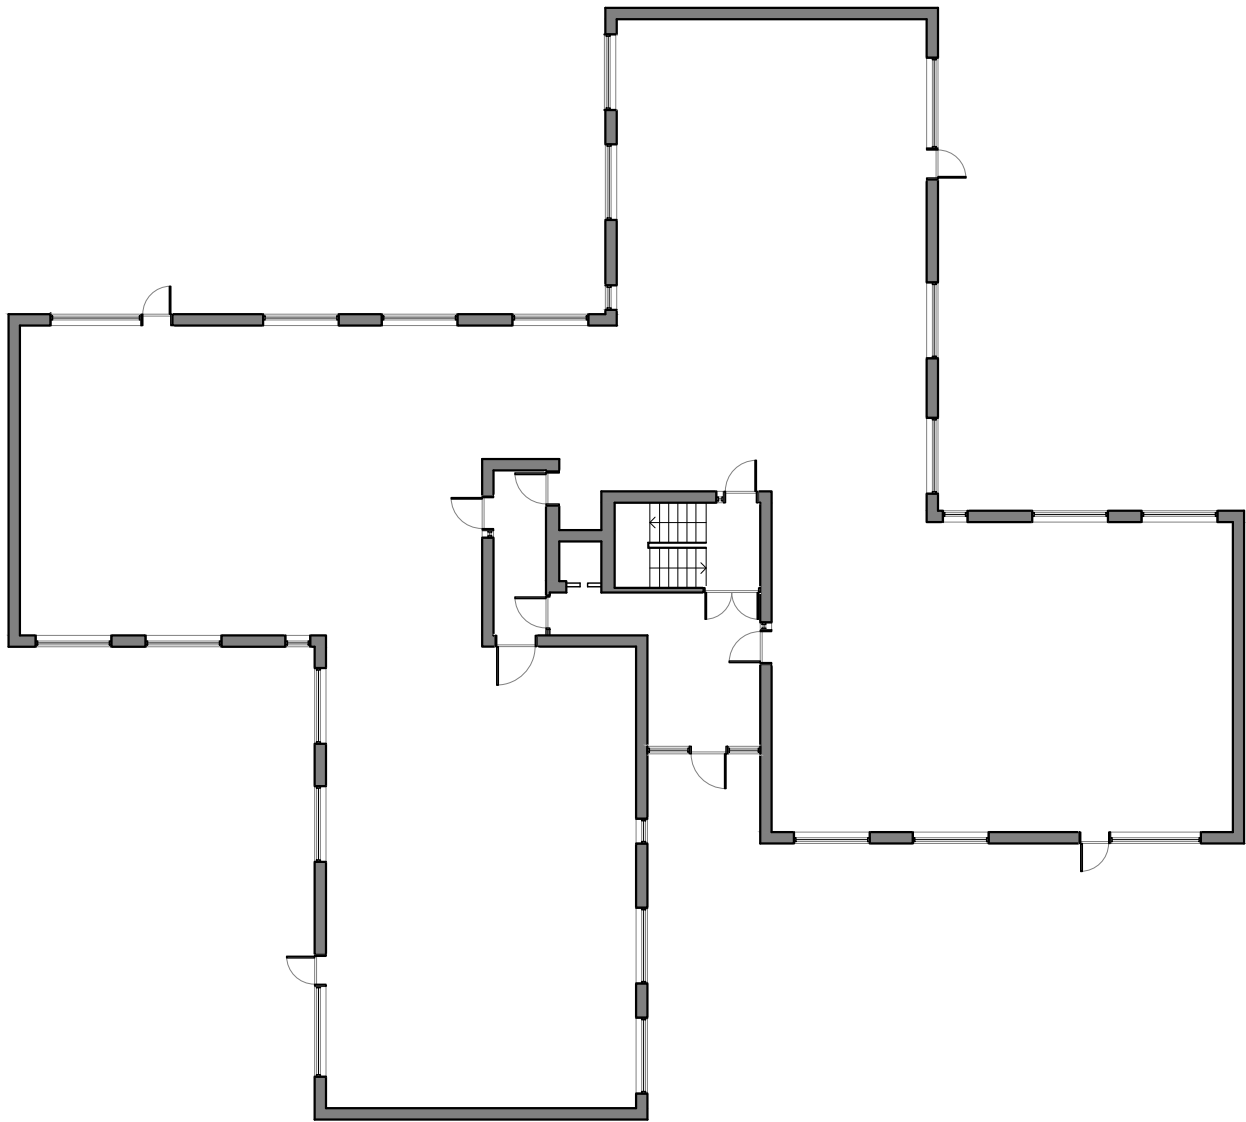

Existing Ground Floor Plan
Scale 1:200 @ A3



Issued For

INFORMATION

General Notes:
THIS DRAWING HAS BEEN PREPARED BY MICHAEL EALES ARCHITECTS AND THE DATA CONTAINED HEREIN MAY BE USED OR REPRODUCED ONLY WITH MICHAEL EALES ARCHITECTS' APPROVAL.

Rev.	Description	Date	Signed	Checked

--

--

A3 Scale 1:200	Date 04.07.24	Drawn by EP	Checked by ME
Drawing Title Existing Plans			
Project Beech Court, Manchester M14 6XT			

ME


113 Fore Street, Hertford
Hertfordshire, SG14 1AS
T - 07764 496 345
E - info@me-architects.co.uk

ARCHITECTS

Project no.
24 / 260

Drawing no.
101

Revision
00

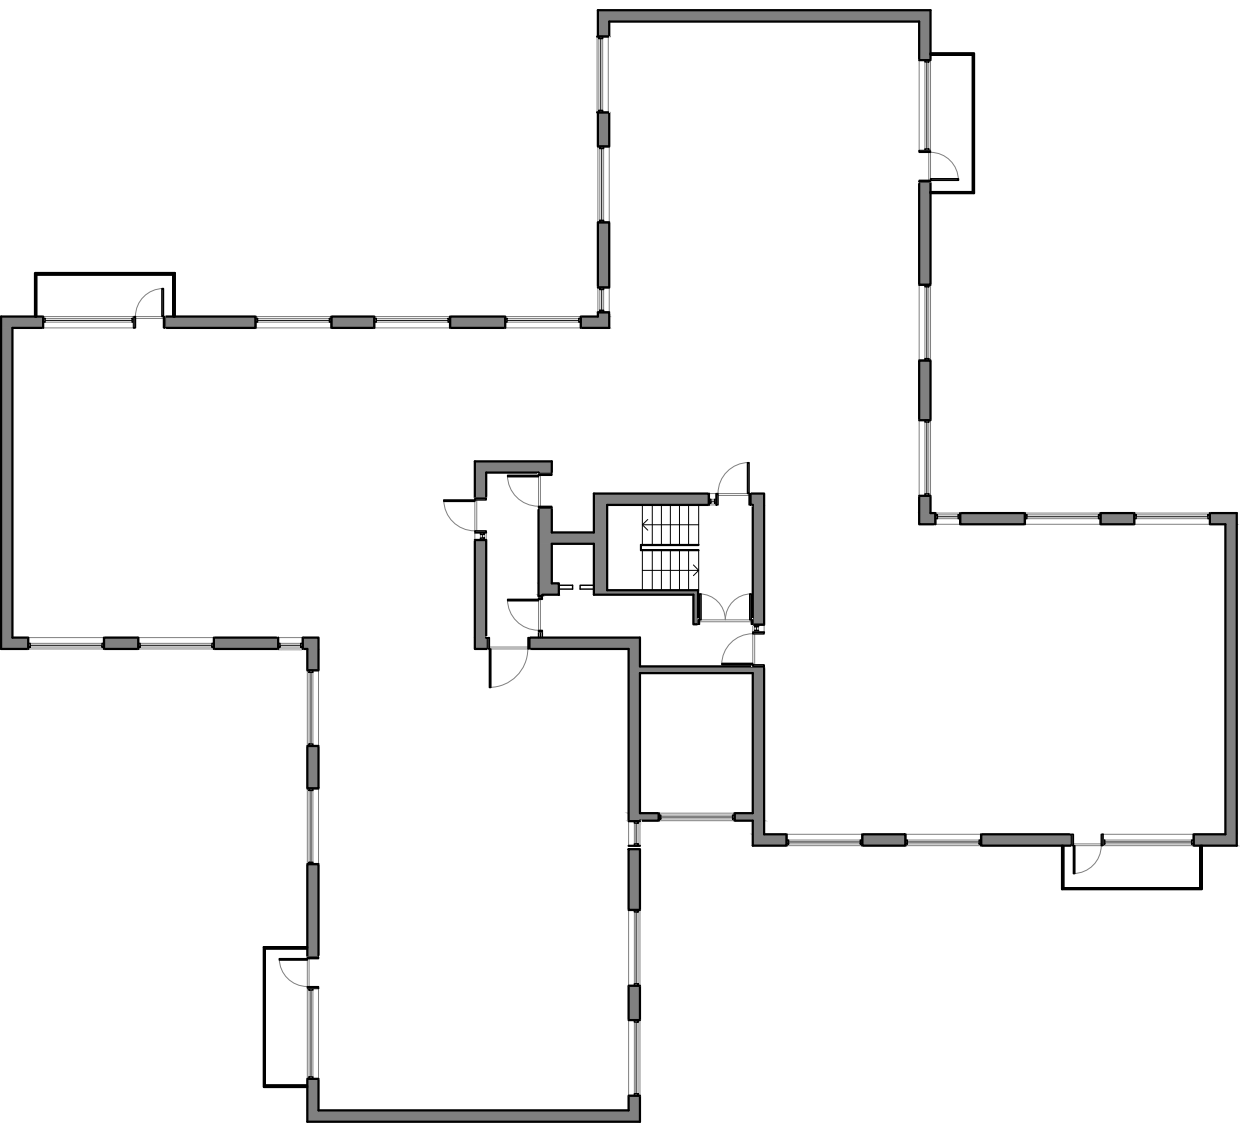

Existing First Floor Plan
Scale 1:200 @ A3



Issued For

INFORMATION

General Notes:
THIS DRAWING HAS BEEN PREPARED BY MICHAEL EALES ARCHITECTS AND THE DATA CONTAINED HEREIN MAY BE USED OR REPRODUCED ONLY WITH MICHAEL EALES ARCHITECTS' APPROVAL.

Rev.	Description	Date	Signed	Checked

--

--

A3 Scale 1:200	Date 04.07.24	Drawn by EP	Checked by ME
Drawing Title Existing Plans			
Project Beech Court, Manchester M14 6XT			

ME


113 Fore Street, Hertford
Hertfordshire, SG14 1AS
T - 07764 496 345
E - info@me-architects.co.uk

ARCHITECTS

Project no.
24 / 260

Drawing no.
102

Revision
00

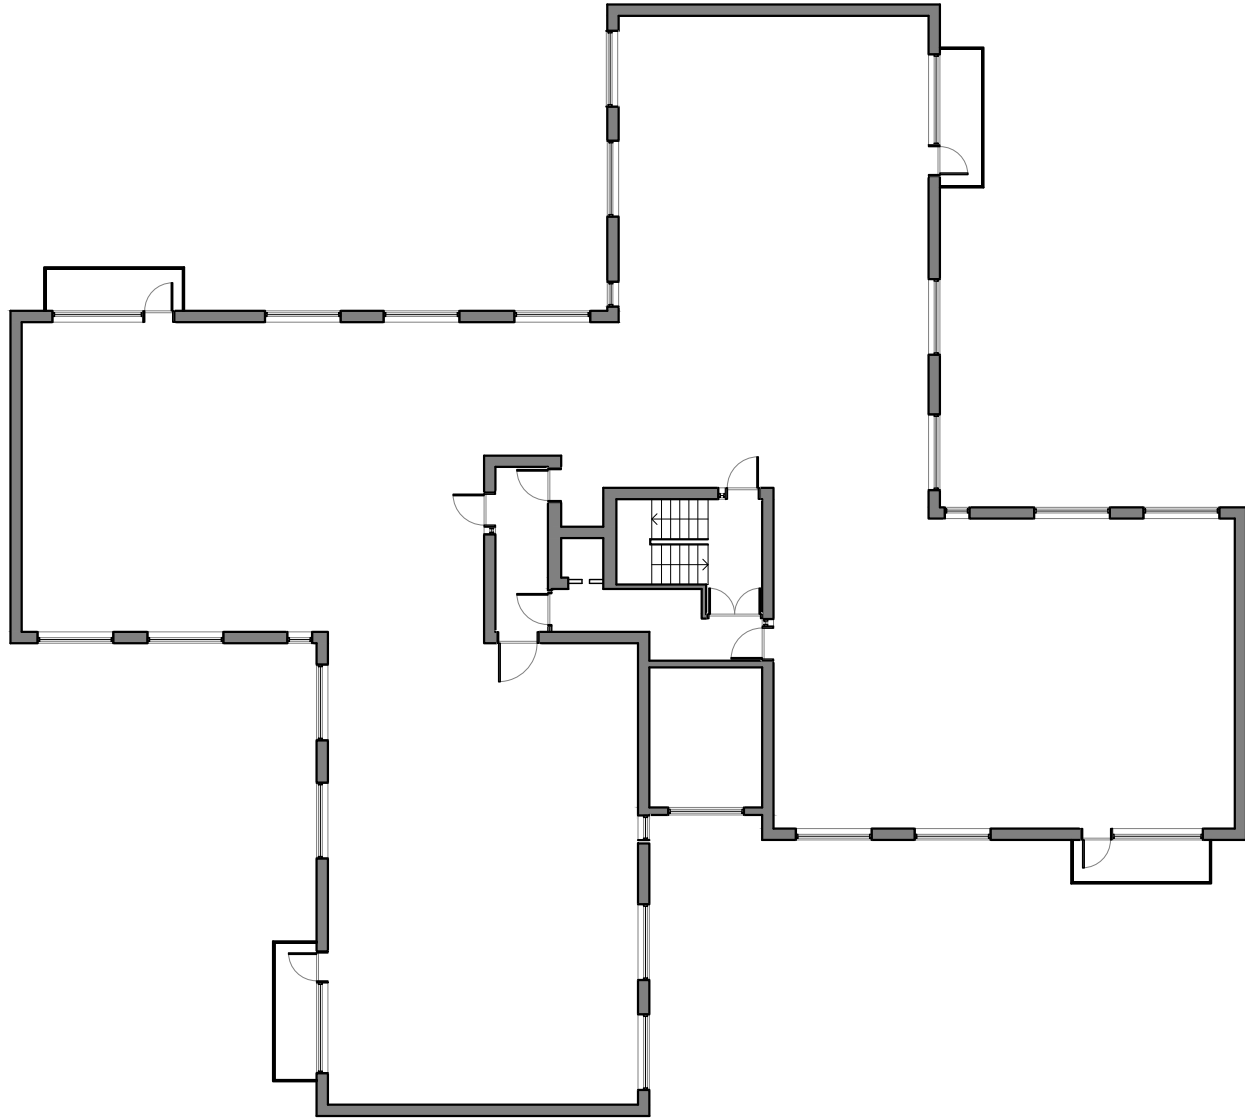

Existing Second Floor Plan
Scale 1:200 @ A3



Issued For

INFORMATION

General Notes:
THIS DRAWING HAS BEEN PREPARED BY MICHAEL EALES ARCHITECTS AND THE DATA CONTAINED HEREIN MAY BE USED OR REPRODUCED ONLY WITH MICHAEL EALES ARCHITECTS' APPROVAL.

Rev.	Description	Date	Signed	Checked

--

--

A3 Scale 1:200	Date 04.07.24	Drawn by EP	Checked by ME
Drawing Title Existing Plans			
Project Beech Court, Manchester M14 6XT			

ME


113 Fore Street, Hertford
Hertfordshire, SG14 1AS
T - 07764 496 345
E - info@me-architects.co.uk

ARCHITECTS

Project no.
24 / 260

Drawing no.
103

Revision
00

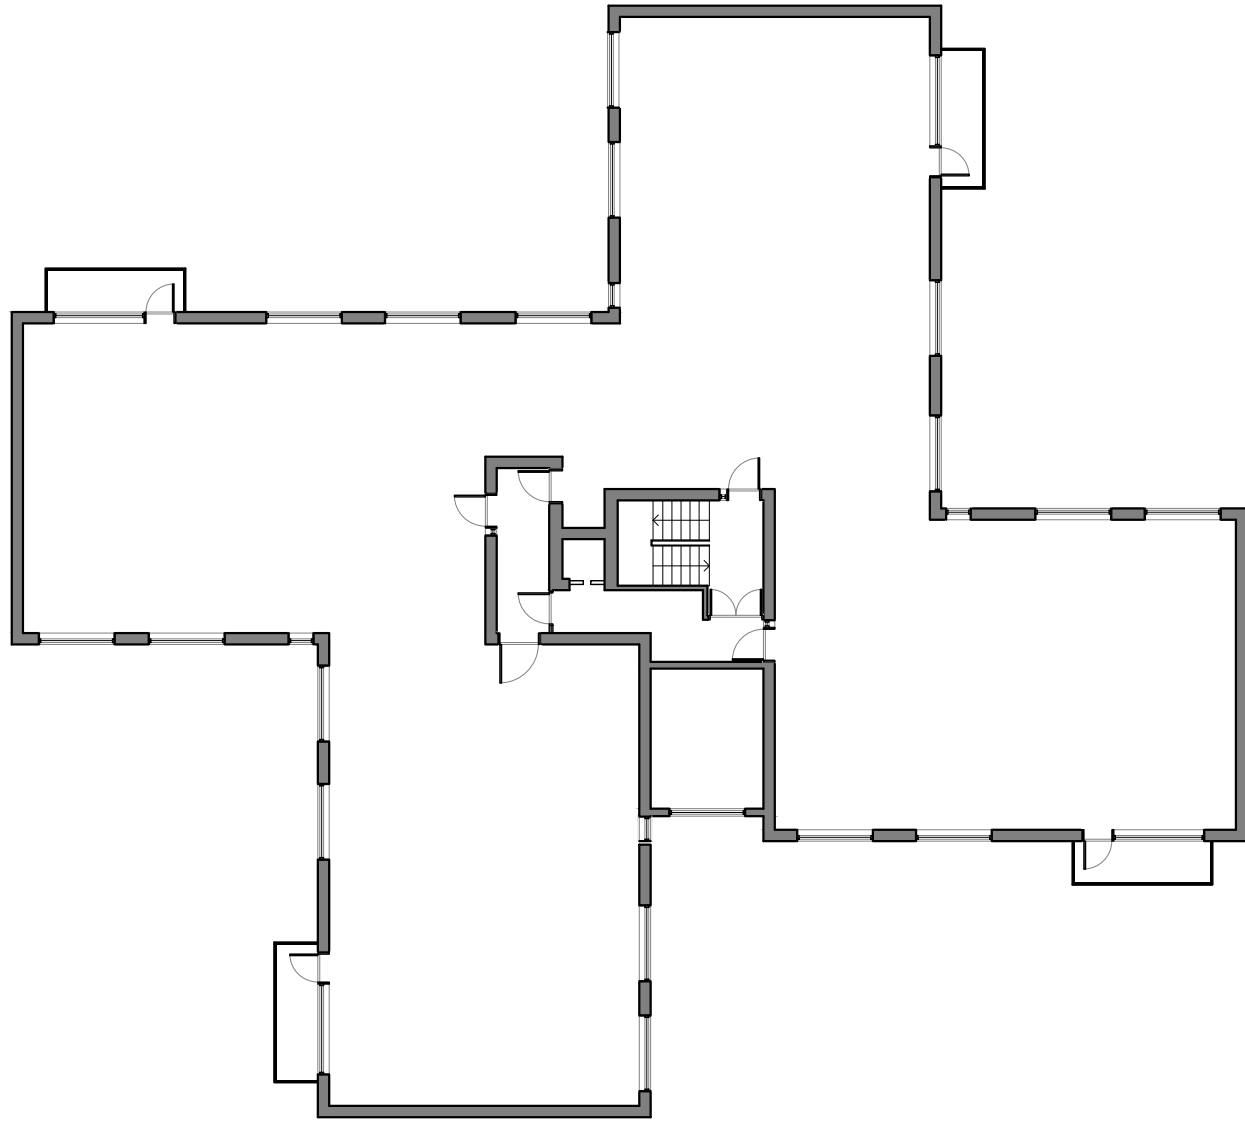

Existing Third Floor Plan
Scale 1:200 @ A3



Issued For

INFORMATION

General Notes:
THIS DRAWING HAS BEEN PREPARED BY MICHAEL EALES ARCHITECTS AND THE DATA CONTAINED HEREIN MAY BE USED OR REPRODUCED ONLY WITH MICHAEL EALES ARCHITECTS' APPROVAL.

Rev.	Description	Date	Signed	Checked

--

--

A3 Scale 1:200	Date 04.07.24	Drawn by EP	Checked by ME
Drawing Title Existing Plans			
Project Beech Court, Manchester M14 6XT			

ME


113 Fore Street, Hertford
Hertfordshire, SG14 1AS
T - 07764 496 345
E - info@me-architects.co.uk

ARCHITECTS

Project no.
24 / 260

Drawing no.
104

Revision
00

 

Existing Roof Plan
Scale 1:200 @ A3



Issued For

INFORMATION

General Notes:
THIS DRAWING HAS BEEN PREPARED BY MICHAEL EALES ARCHITECTS AND THE DATA CONTAINED HEREIN MAY BE USED OR REPRODUCED ONLY WITH MICHAEL EALES ARCHITECTS' APPROVAL.

Rev.	Description	Date	Signed	Checked

--

--

A3 Scale 1:200	Date 04.07.24	Drawn by EP	Checked by ME
Drawing Title Existing Plans			
Project Beech Court, Manchester M14 6XT			

ME

113 Fore Street, Hertford
Hertfordshire, SG14 1AS
T - 07764 496 345
E - info@me-architects.co.uk

ARCHITECTS

Project no.
24 / 260

Drawing no.
105

Revision
00



Existing Front (North) Elevation
Scale 1:100 @ A3



Issued For	
INFORMATION	
General Notes:	
THIS DRAWING HAS BEEN PREPARED BY MICHAEL EALES ARCHITECTS AND THE DATA CONTAINED HEREIN MAY BE USED OR REPRODUCED ONLY WITH MICHAEL EALES ARCHITECTS' APPROVAL.	

Rev.	Description	Date	Signed	Checked

--

--

A3 Scale 1:100	Date 04.07.24	Drawn by EP	Checked by ME
Drawing Title Existing Elevations			
Project Beech Court, Manchester M14 6XT			

ME ARCHITECTS 113 Fore Street, Hertford Hertfordshire, SG14 1AS T - 07764 496 345 E - info@me-architects.co.uk		
Project no. 24 / 260	Drawing no. 121	Revision 00



Existing Rear (South) Elevation
Scale 1:100 @ A3



Issued For

INFORMATION

General Notes:

THIS DRAWING HAS BEEN PREPARED BY MICHAEL EALES ARCHITECTS AND THE DATA CONTAINED HEREIN MAY BE USED OR REPRODUCED ONLY WITH MICHAEL EALES ARCHITECTS' APPROVAL.

Rev.	Description	Date	Signed	Checked

--

--

A3 Scale 1:100	Date 04.07.24	Drawn by EP	Checked by ME
Drawing Title Existing Elevations			
Project Beech Court, Manchester M14 6XT			

ME

113 Fore Street, Hertford
Hertfordshire, SG14 1AS
T - 07764 496 345
E - info@me-architects.co.uk

ARCHITECTS

Project no.
24 / 260

Drawing no.
122

Revision
00



Existing Side (East) Elevation
Scale 1:100 @ A3

Issued For

INFORMATION

General Notes:

THIS DRAWING HAS BEEN PREPARED BY MICHAEL EALES ARCHITECTS AND THE DATA CONTAINED HEREIN MAY BE USED OR REPRODUCED ONLY WITH MICHAEL EALES ARCHITECTS' APPROVAL.

Rev.	Description	Date	Signed	Checked

--

--

A3 Scale
1:100

Date
04.07.24

Drawn by
EP

Checked by
ME

Drawing Title

Existing Elevations

Project
Beech Court, Manchester
M14 6XT

ME


ARCHITECTS

113 Fore Street, Hertford
Hertfordshire, SG14 1AS
T - 07764 496 345
E - info@me-architects.co.uk

Project no.
24 / 260

Drawing no.
123

Revision
00

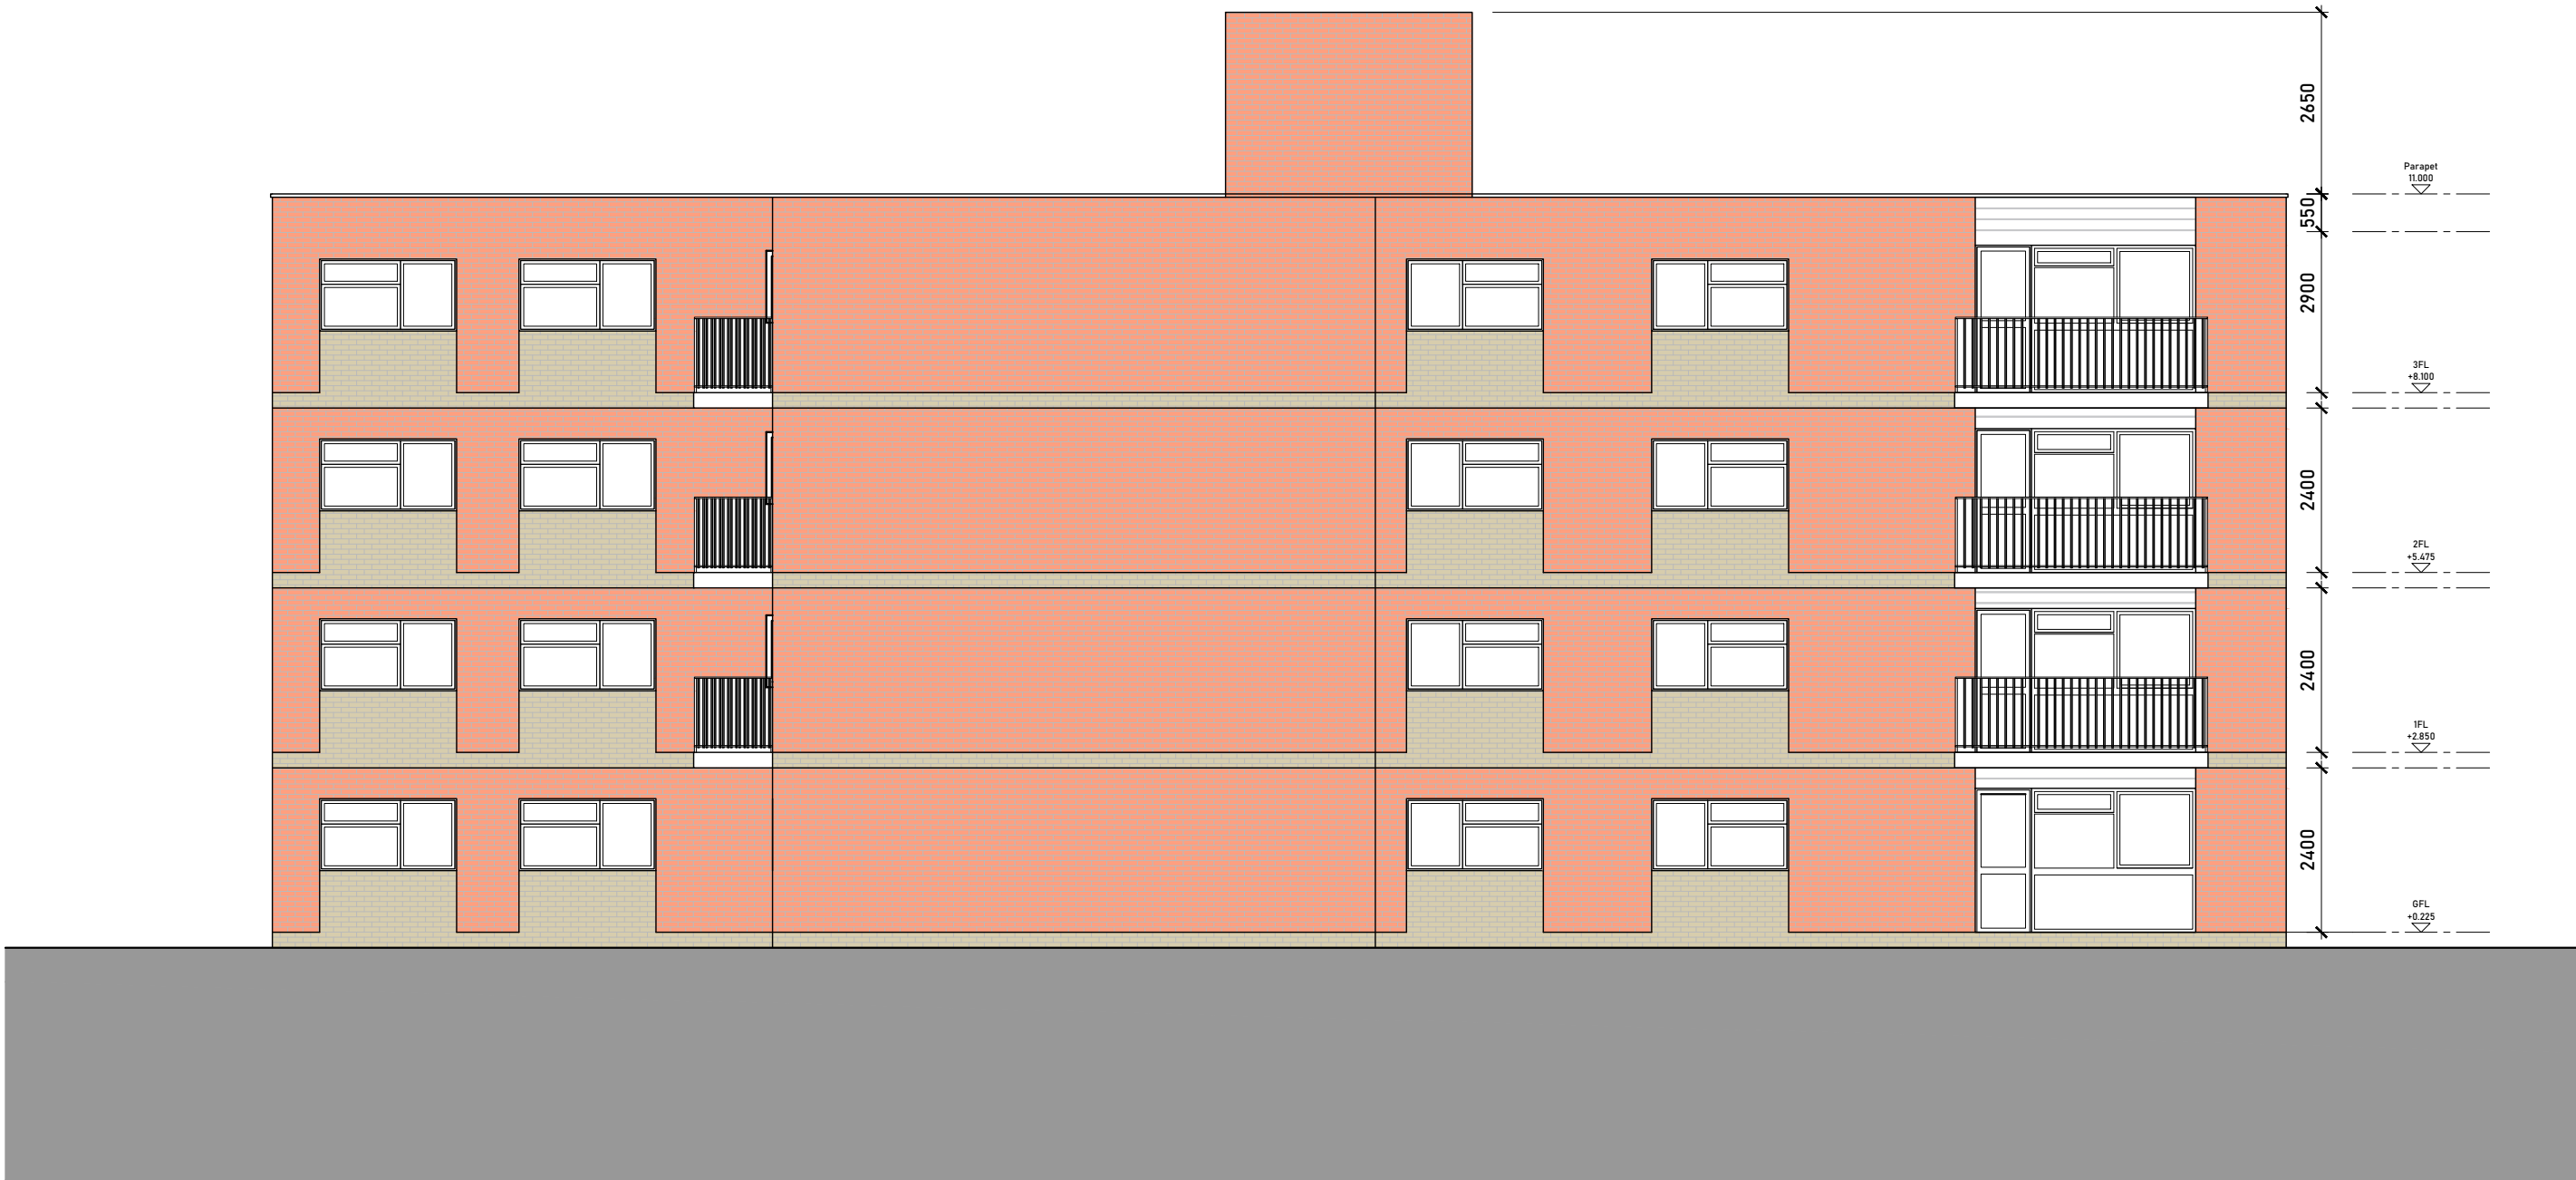

Existing Side (West) Elevation
Scale 1:100 @ A3

Issued For

INFORMATION

General Notes:

THIS DRAWING HAS BEEN PREPARED BY MICHAEL EALES ARCHITECTS AND THE DATA CONTAINED HEREIN MAY BE USED OR REPRODUCED ONLY WITH MICHAEL EALES ARCHITECTS' APPROVAL.

Rev.	Description	Date	Signed	Checked

--

--

A3 Scale 1:100	Date 04.07.24	Drawn by EP	Checked by ME
Drawing Title Existing Elevations			
Project Beech Court, Manchester M14 6XT			

ME


113 Fore Street, Hertford
Hertfordshire, SG14 1AS
T - 07764 496 345
E - info@me-architects.co.uk

ARCHITECTS

Project no.
24 / 260

Drawing no.
124

Revision
00

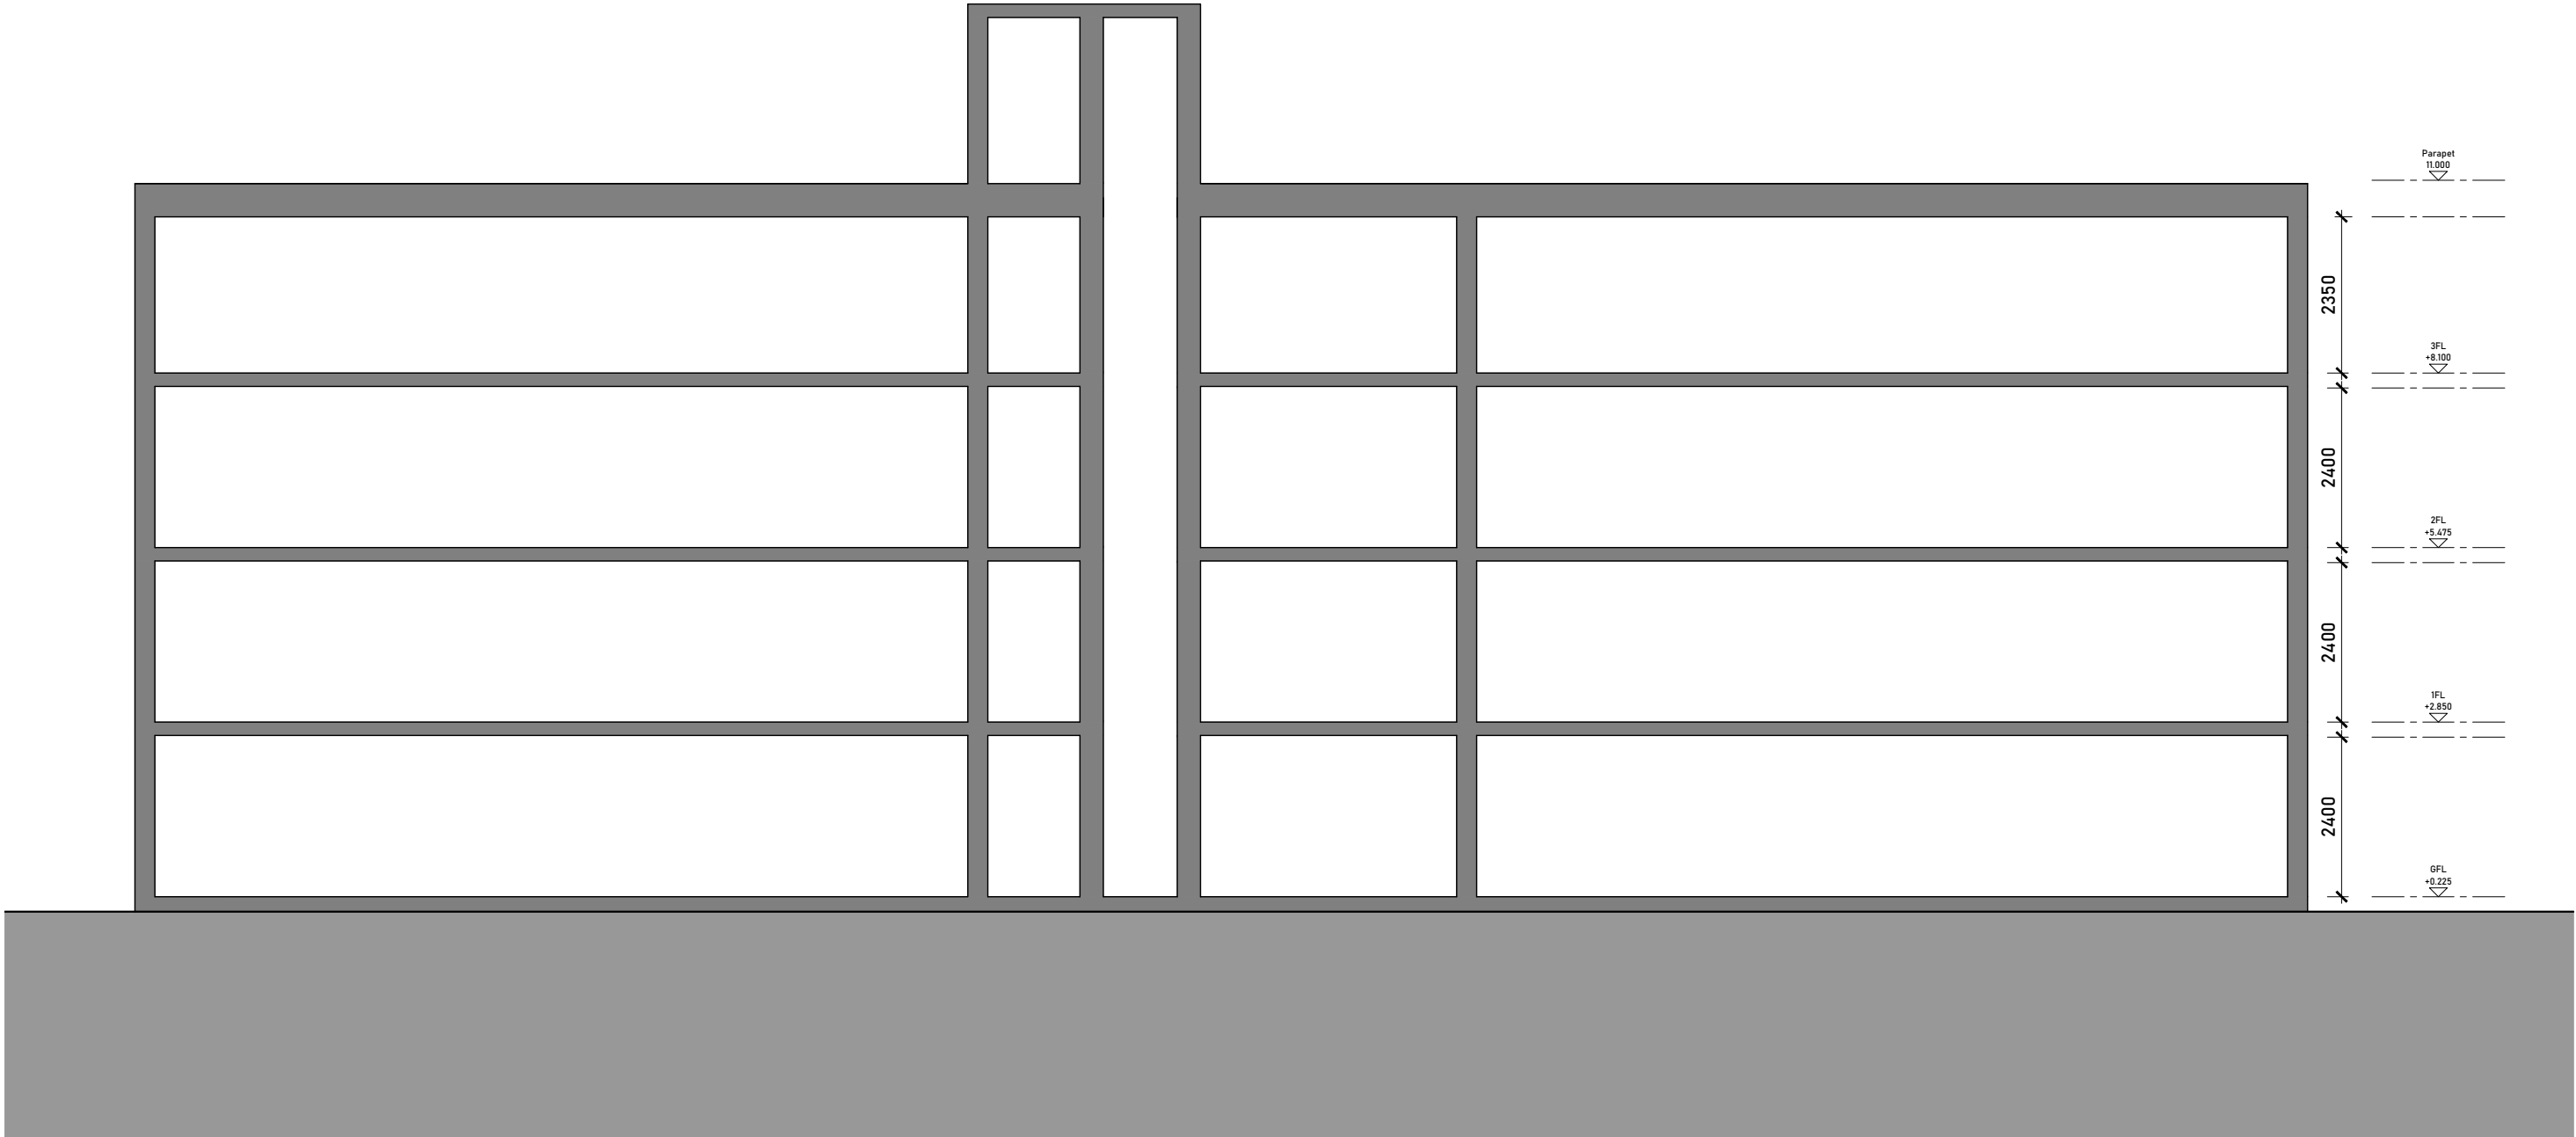

ExistingSection
Scale 1:100 @ A3



Issued For

INFORMATION

General Notes:

THIS DRAWING HAS BEEN PREPARED BY MICHAEL EALES ARCHITECTS AND THE DATA CONTAINED HEREIN MAY BE USED OR REPRODUCED ONLY WITH MICHAEL EALES ARCHITECTS' APPROVAL.

Rev.	Description	Date	Signed	Checked

A3 Scale 1:100	Date 03.07.24	Drawn by EP	Checked by ME
Drawing Title Existing Section			
Project Beech Court, Manchester M14 6XT			

ME

113 Fore Street, Hertford
Hertfordshire, SG14 1AS
T - 07764 496 345
E - info@me-architects.co.uk

ARCHITECTS

Project no.
24 / 260

Drawing no.
124

Revision
00