



NOTES


- DO NOT SCALE FROM THIS DRAWING.
- ALL MEASUREMENTS ARE IN MILLIMETRES UNLESS STATED OTHERWISE.
- THIS DRAWING IS TO BE READ IN CONJUNCTION WITH THE SPECIFICATION AND ALL RELEVANT ARCHITECTURAL, ELECTRICAL, MECHANICAL AND STRUCTURAL DRAWINGS.
- (c) UNIVERSITY OF MANCHESTER. THIS DRAWING MUST NOT BE REPRODUCED WITHOUT PERMISSION.
- DIRECTORATE OF ESTATES AND FACILITIES TO BE NOTIFIED OF ANY DISCREPANCIES.

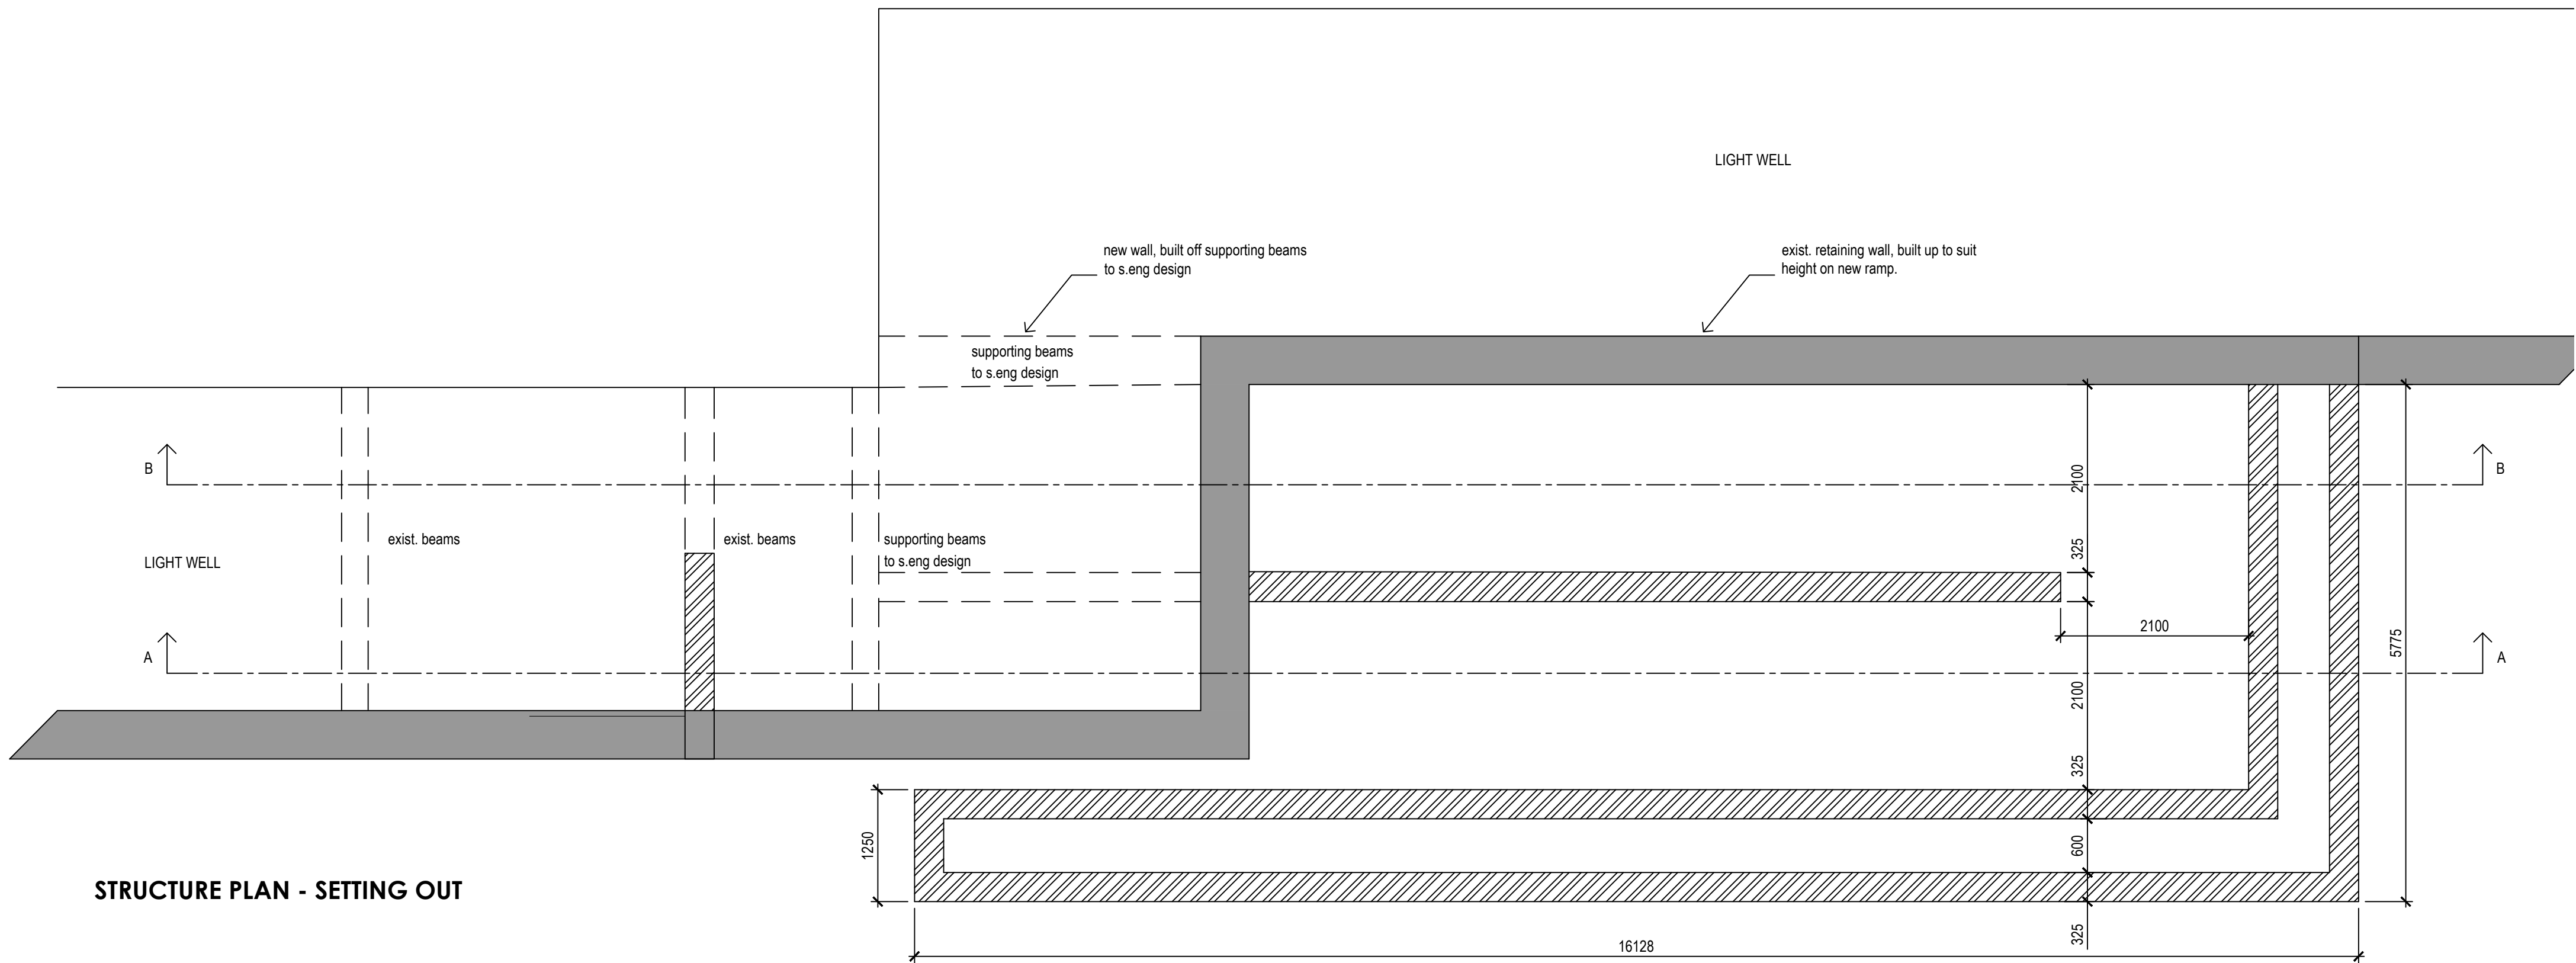


SECTION A-A

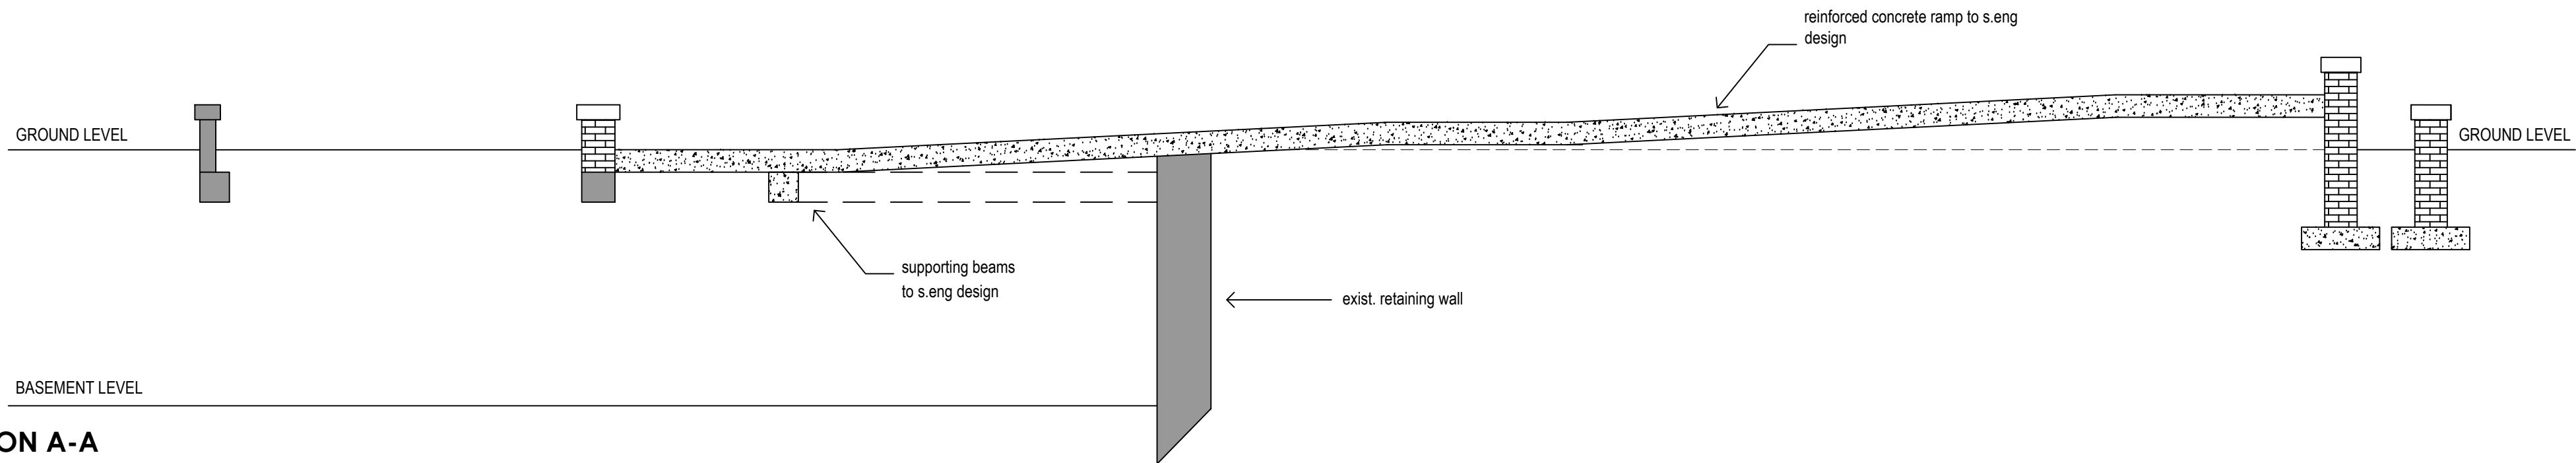

SECTION B-B

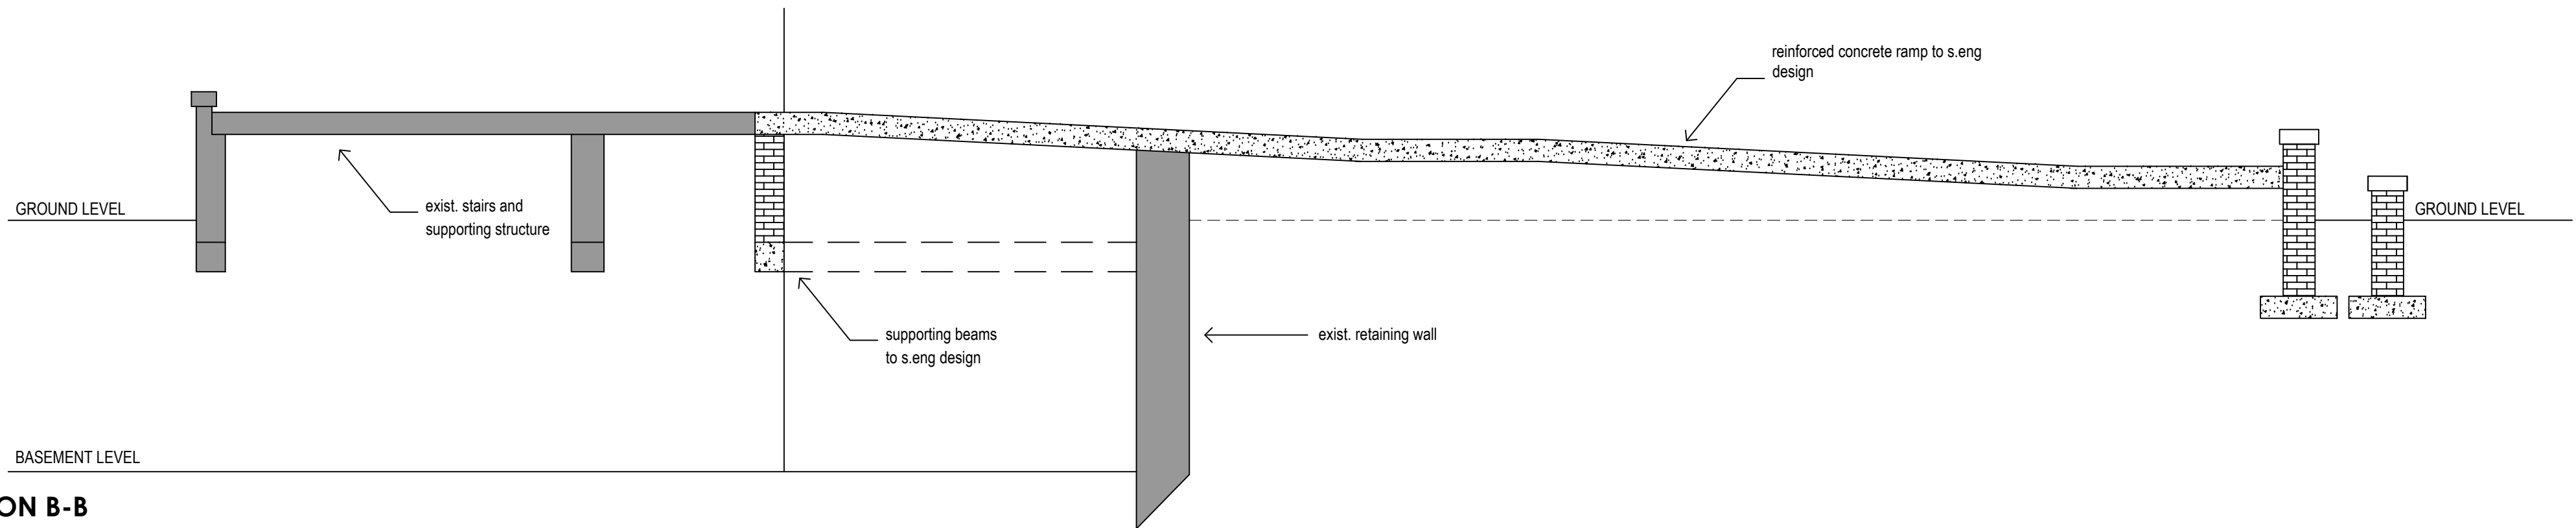

FRONT ELEVATION

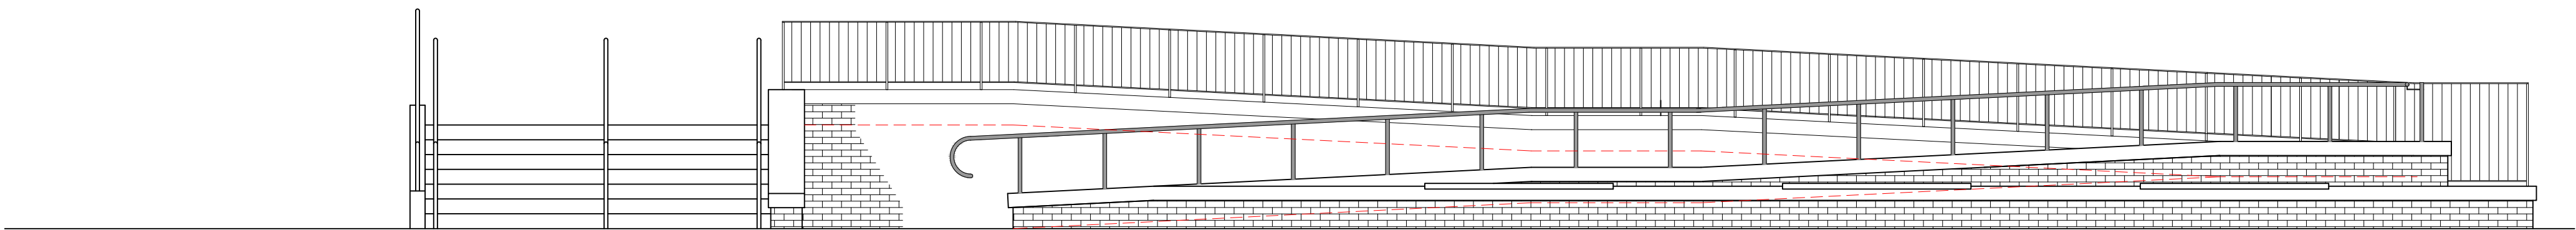

Rev	Description	By	Date	Chk'd	Auth
-----	-------------	----	------	-------	------



Directorate of Estates and Facilities
Beyer Building
The University of Manchester
Oxford Road
Manchester
M13 9PL

Drawing Status
Planning

Project
PN 9162.3 - REPLACEMENT ACCESSIBLE RAMP

Building Name
Williamson Building 0150AA

Sub Site Name
-

Site Name
-

Drawing Title
PROPOSED ARRANGEMENT - SETTING OUT -
PLAN AND SECTIONS

PM -- Scale 1:50	Drawn GF Date 24.10.25	Checked -- Date --/--/--	Authorised -- Date --/--/--
---------------------------	---------------------------------	-----------------------------------	--------------------------------------

Drawing No.

A04

Revision