
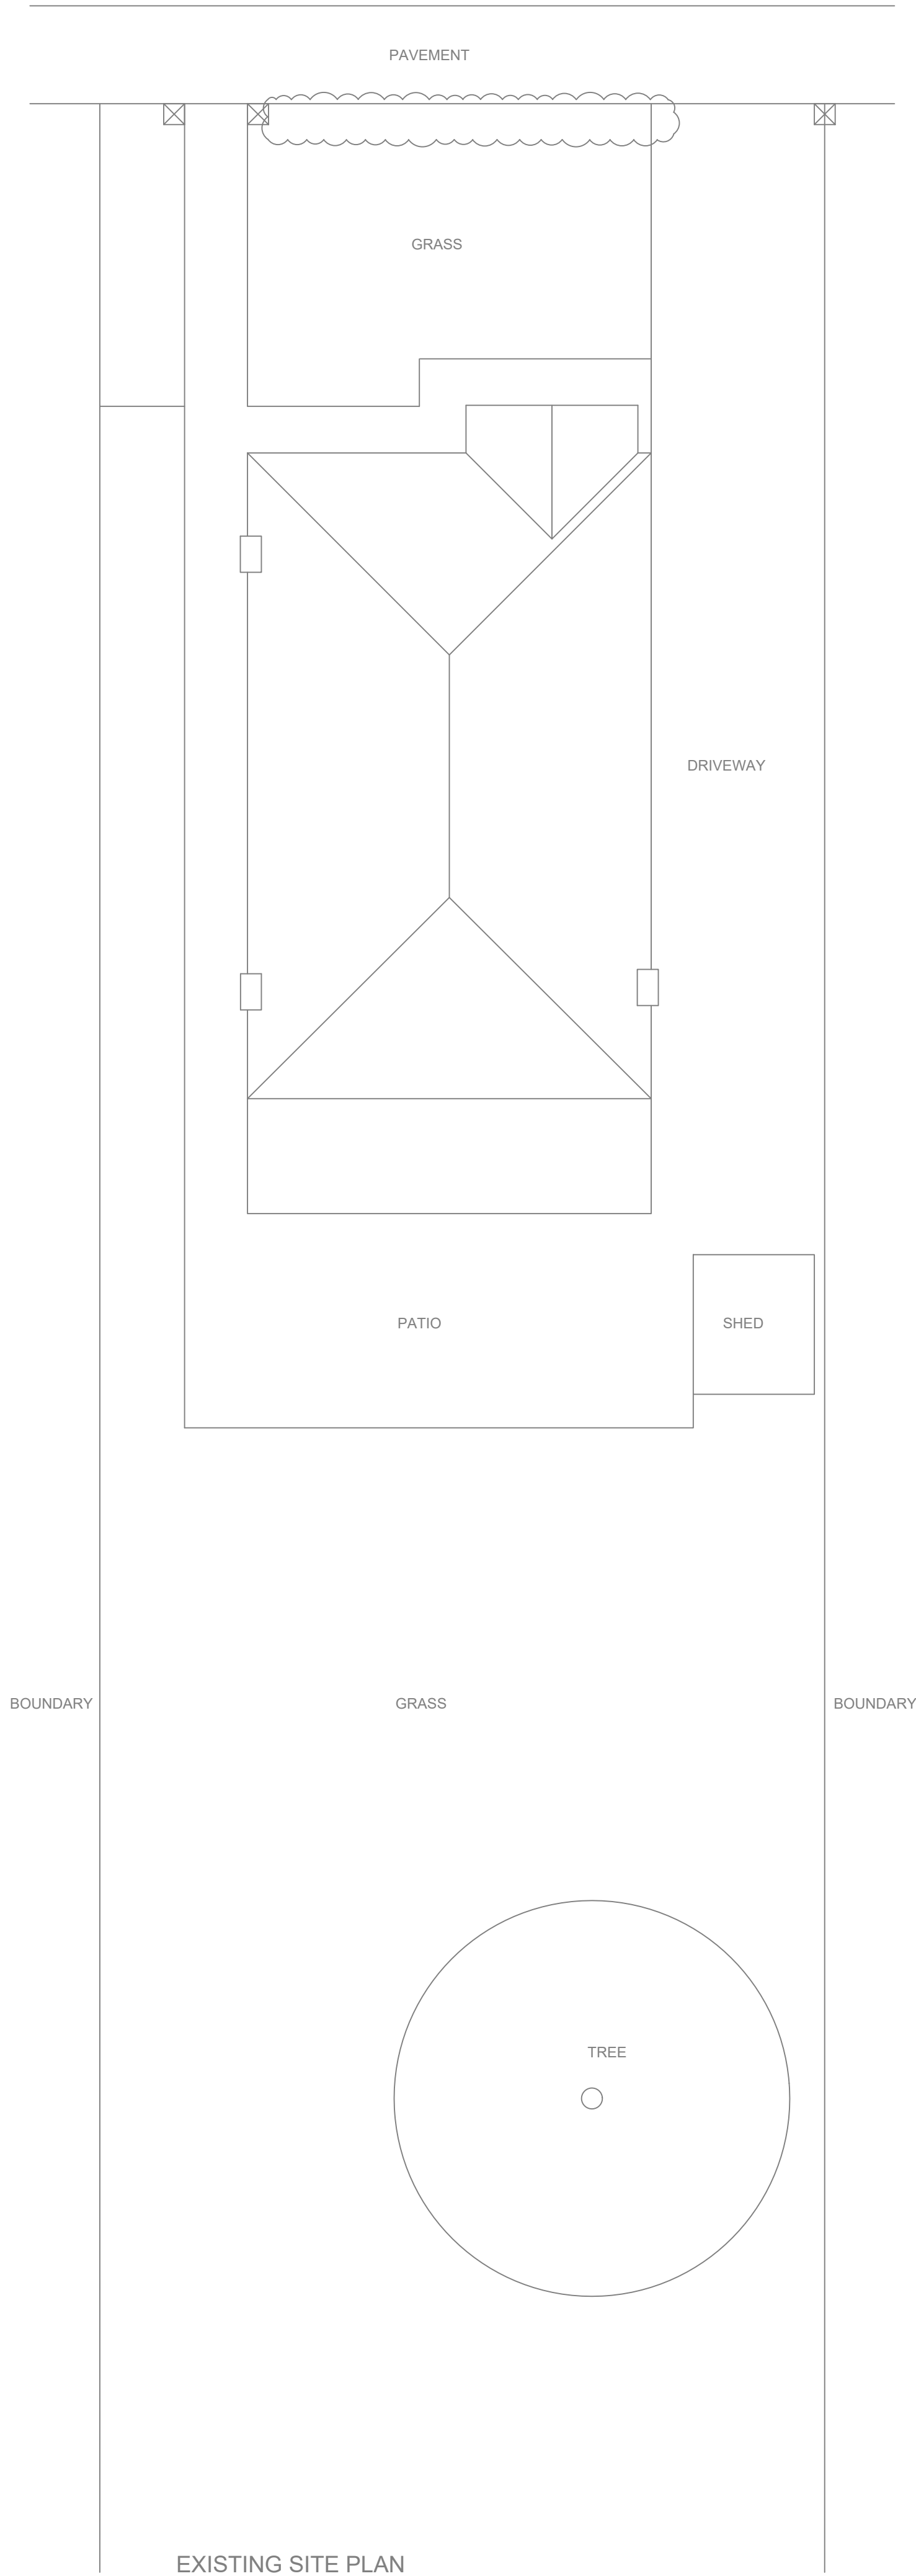


SITE PLANS
57 Polefield Road, Blackley

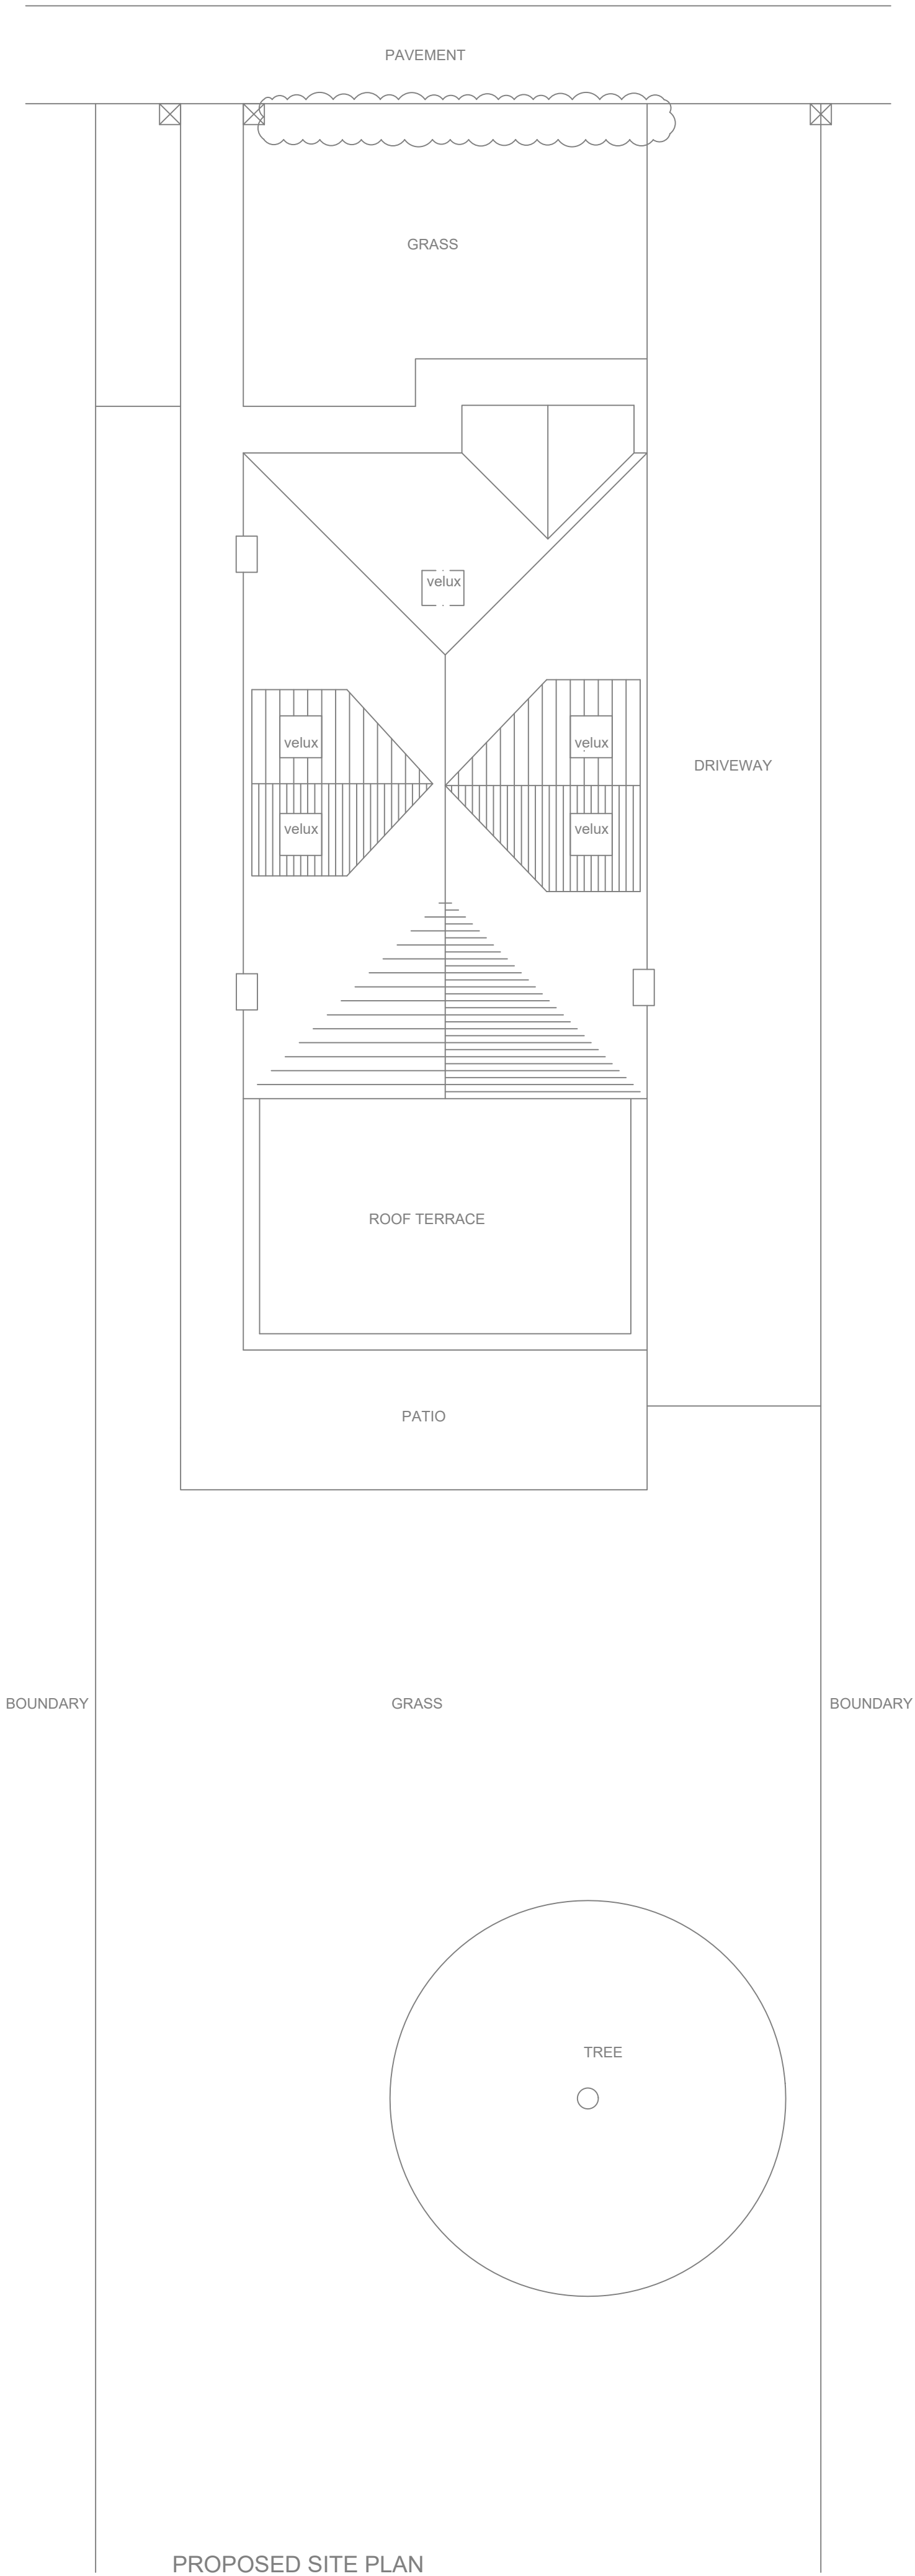

REV A ROOFLIGHTS ADDED TO PROPOSED DORMERS 01.09.25

Client
jules sinclair simon

Project
proposed rear extension and loft conversion

Drawing Title
existing and proposed site plans

Scale
1:100@A1 / 1:200@A3 do not scale

Drawing Number RK102.05	Status planning	Revision A
----------------------------	--------------------	---------------

RK Architectural Limited
71-75 Shelton Street, Covent Garden, London. WC2H 9JQ
tel. 07585 943280. email. onearchitectural@gmail.com