






LOCATION PLAN (scale 1/1250)

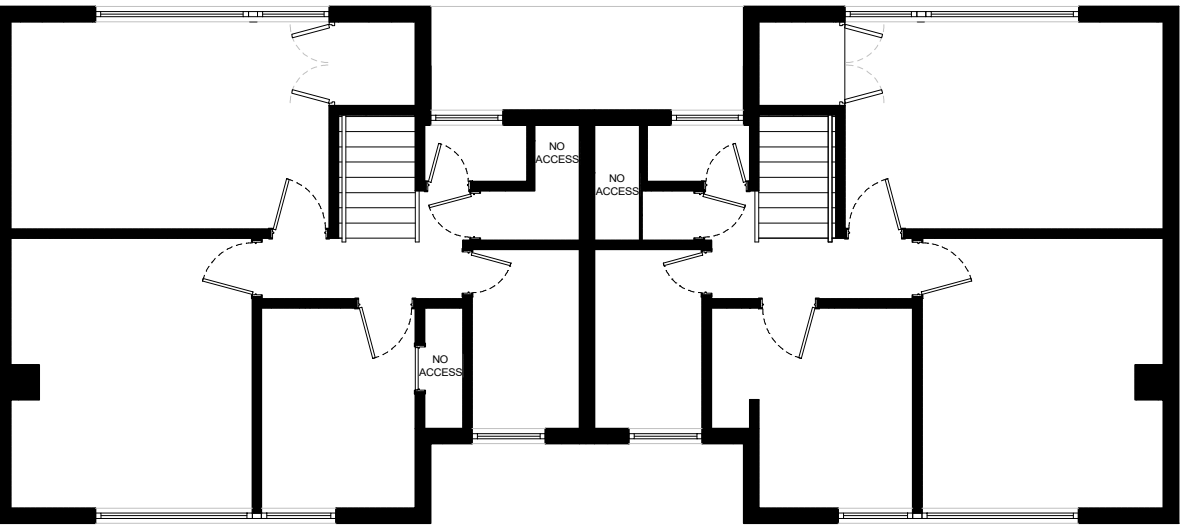


EXISTING FIRST FLOOR PLAN(scale 1/100)

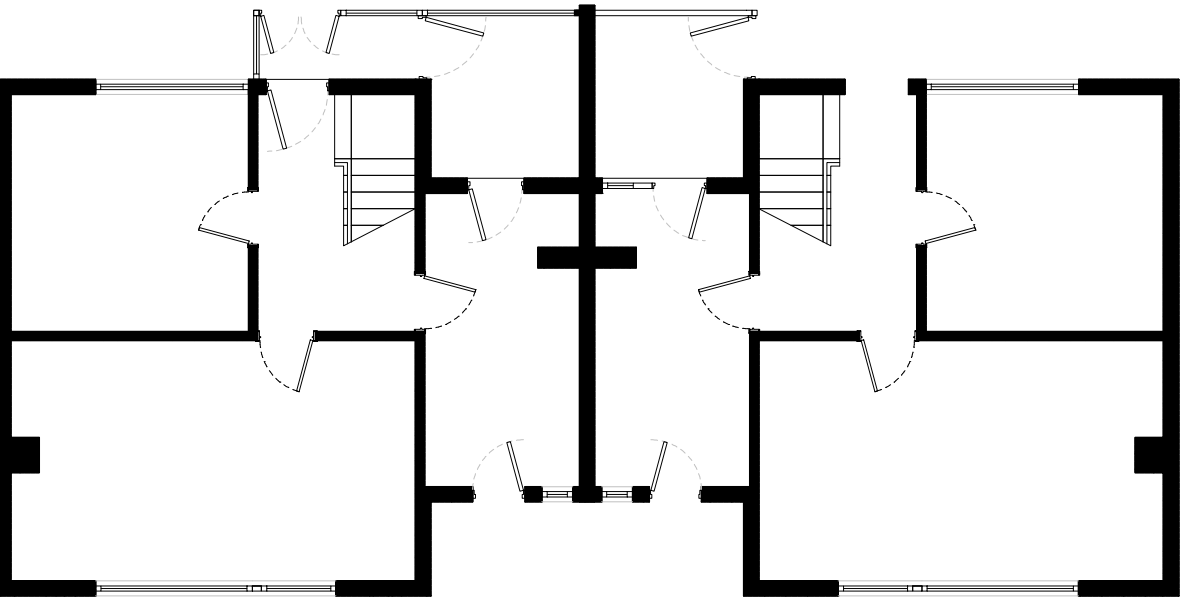

EXISTING GROUND FLOOR PLAN(scale 1/100)

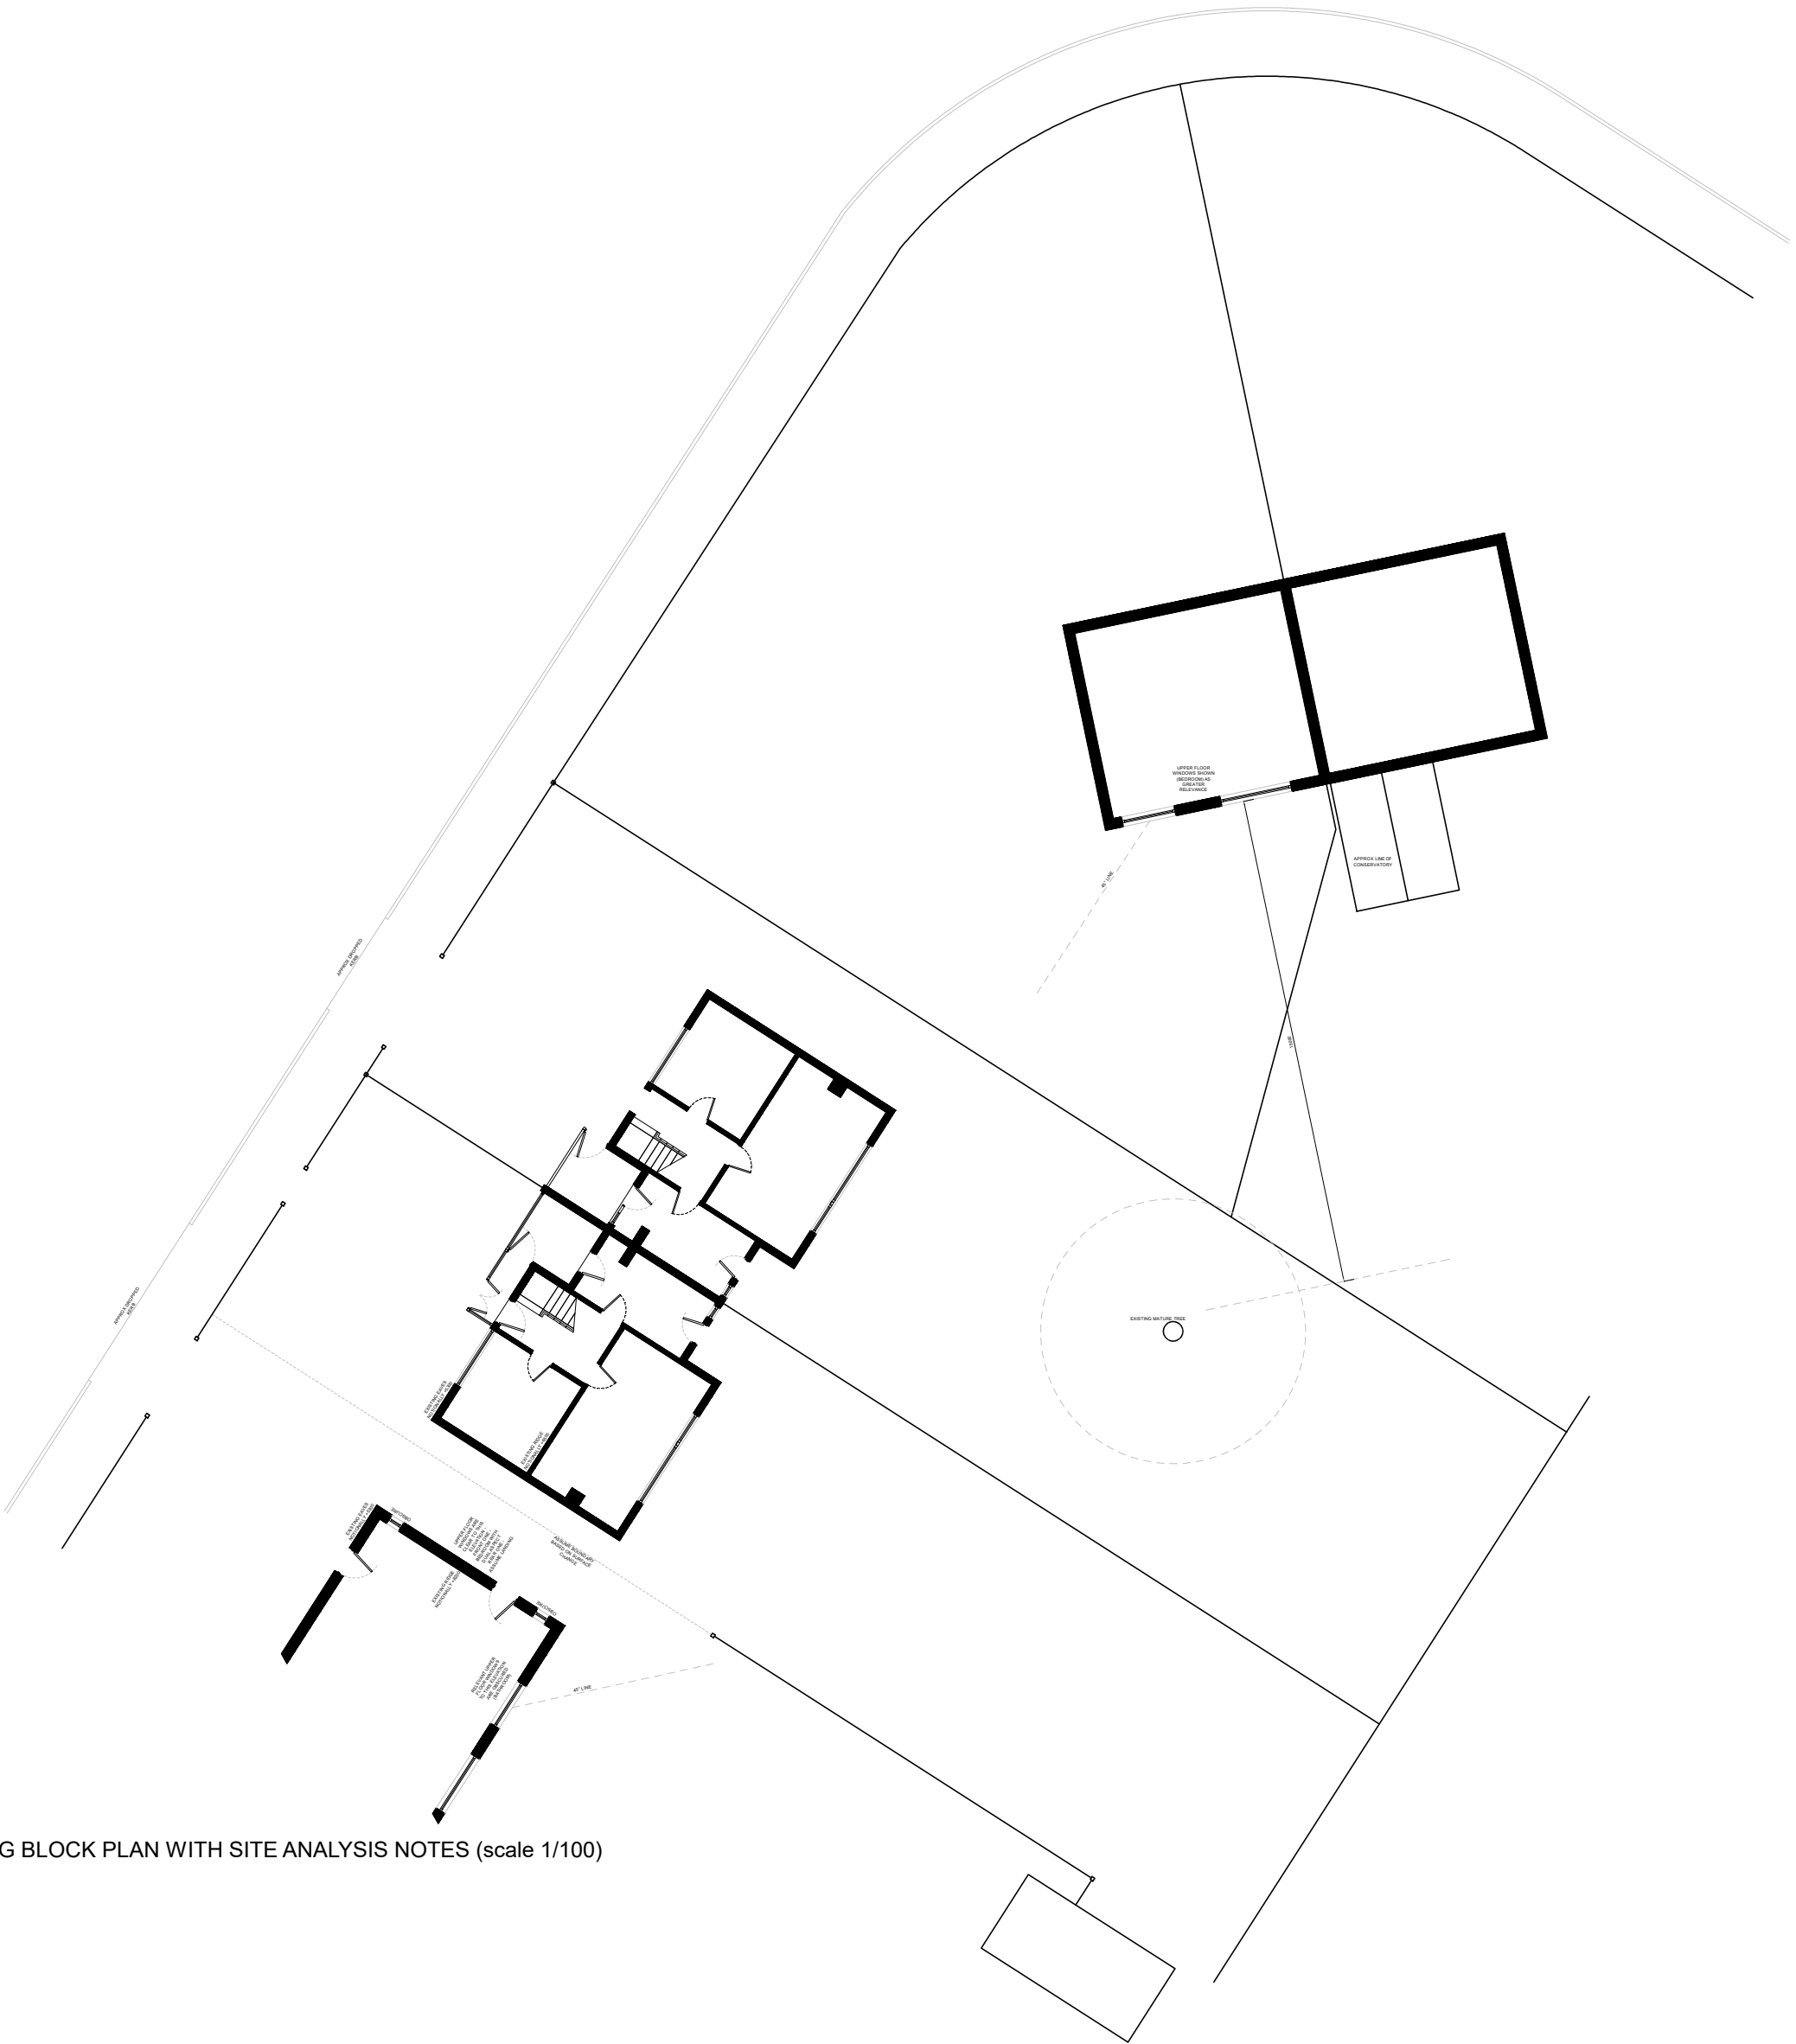

EXISTING BLOCK PLAN WITH SITE ANALYSIS NOTES (scale 1/100)

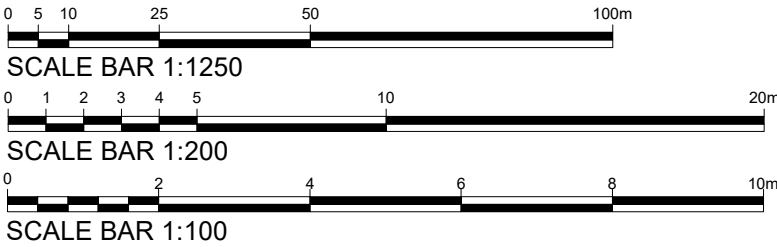

NOTES

- GRANT ERSKINE ARCHITECTS LTD SHALL HAVE NO RESPONSIBILITY FOR ANY USE MADE OF THIS DOCUMENT OTHER THAN FOR THAT WHICH IT WAS PREPARED AND ISSUED.

- ALL DIMENSIONS SHOULD BE CHECKED ON SITE.

- ANY DRAWING ERRORS OR DIVERGENCES SHOULD BE BROUGHT TO THE ATTENTION OF GRANT ERSKINE ARCHITECTS LTD.

- COPYRIGHT GRANT ERSKINE ARCHITECTS LTD. NOT TO BE USED / REPRODUCED IN PART OR IN FULL WITHOUT WRITTEN PERMISSION.

REVISION / DESCRIPTION	DRAWN	CHECKED	DATE	PROJECT TITLE
				22A - 22B MINEHEAD AV WITHINGTON
				PROJECT NUMBER 20250401
				DRAWING TITLE EXISTING LOCATION PLAN EXISTING BLOCK PLAN / SITE ANALYSIS EXISTING FLOOR PLANS
				SCALE AS NOTED @ A2
				DATE 31/07/25
				DRAWING NO. (-9)A001
				REVISION -