



FIRE RATINGS OF WALL & CEILING FINISHES

- Reception areas, fire escape routes, stairwells, circulation spaces - any wall and ceiling finishes need to be at least **Class B, S3, D2**
- General office areas - need to achieve **Class C, S3, D2**
- Small rooms less than 30m2 - Need to achieve **Class D, S3, D2**

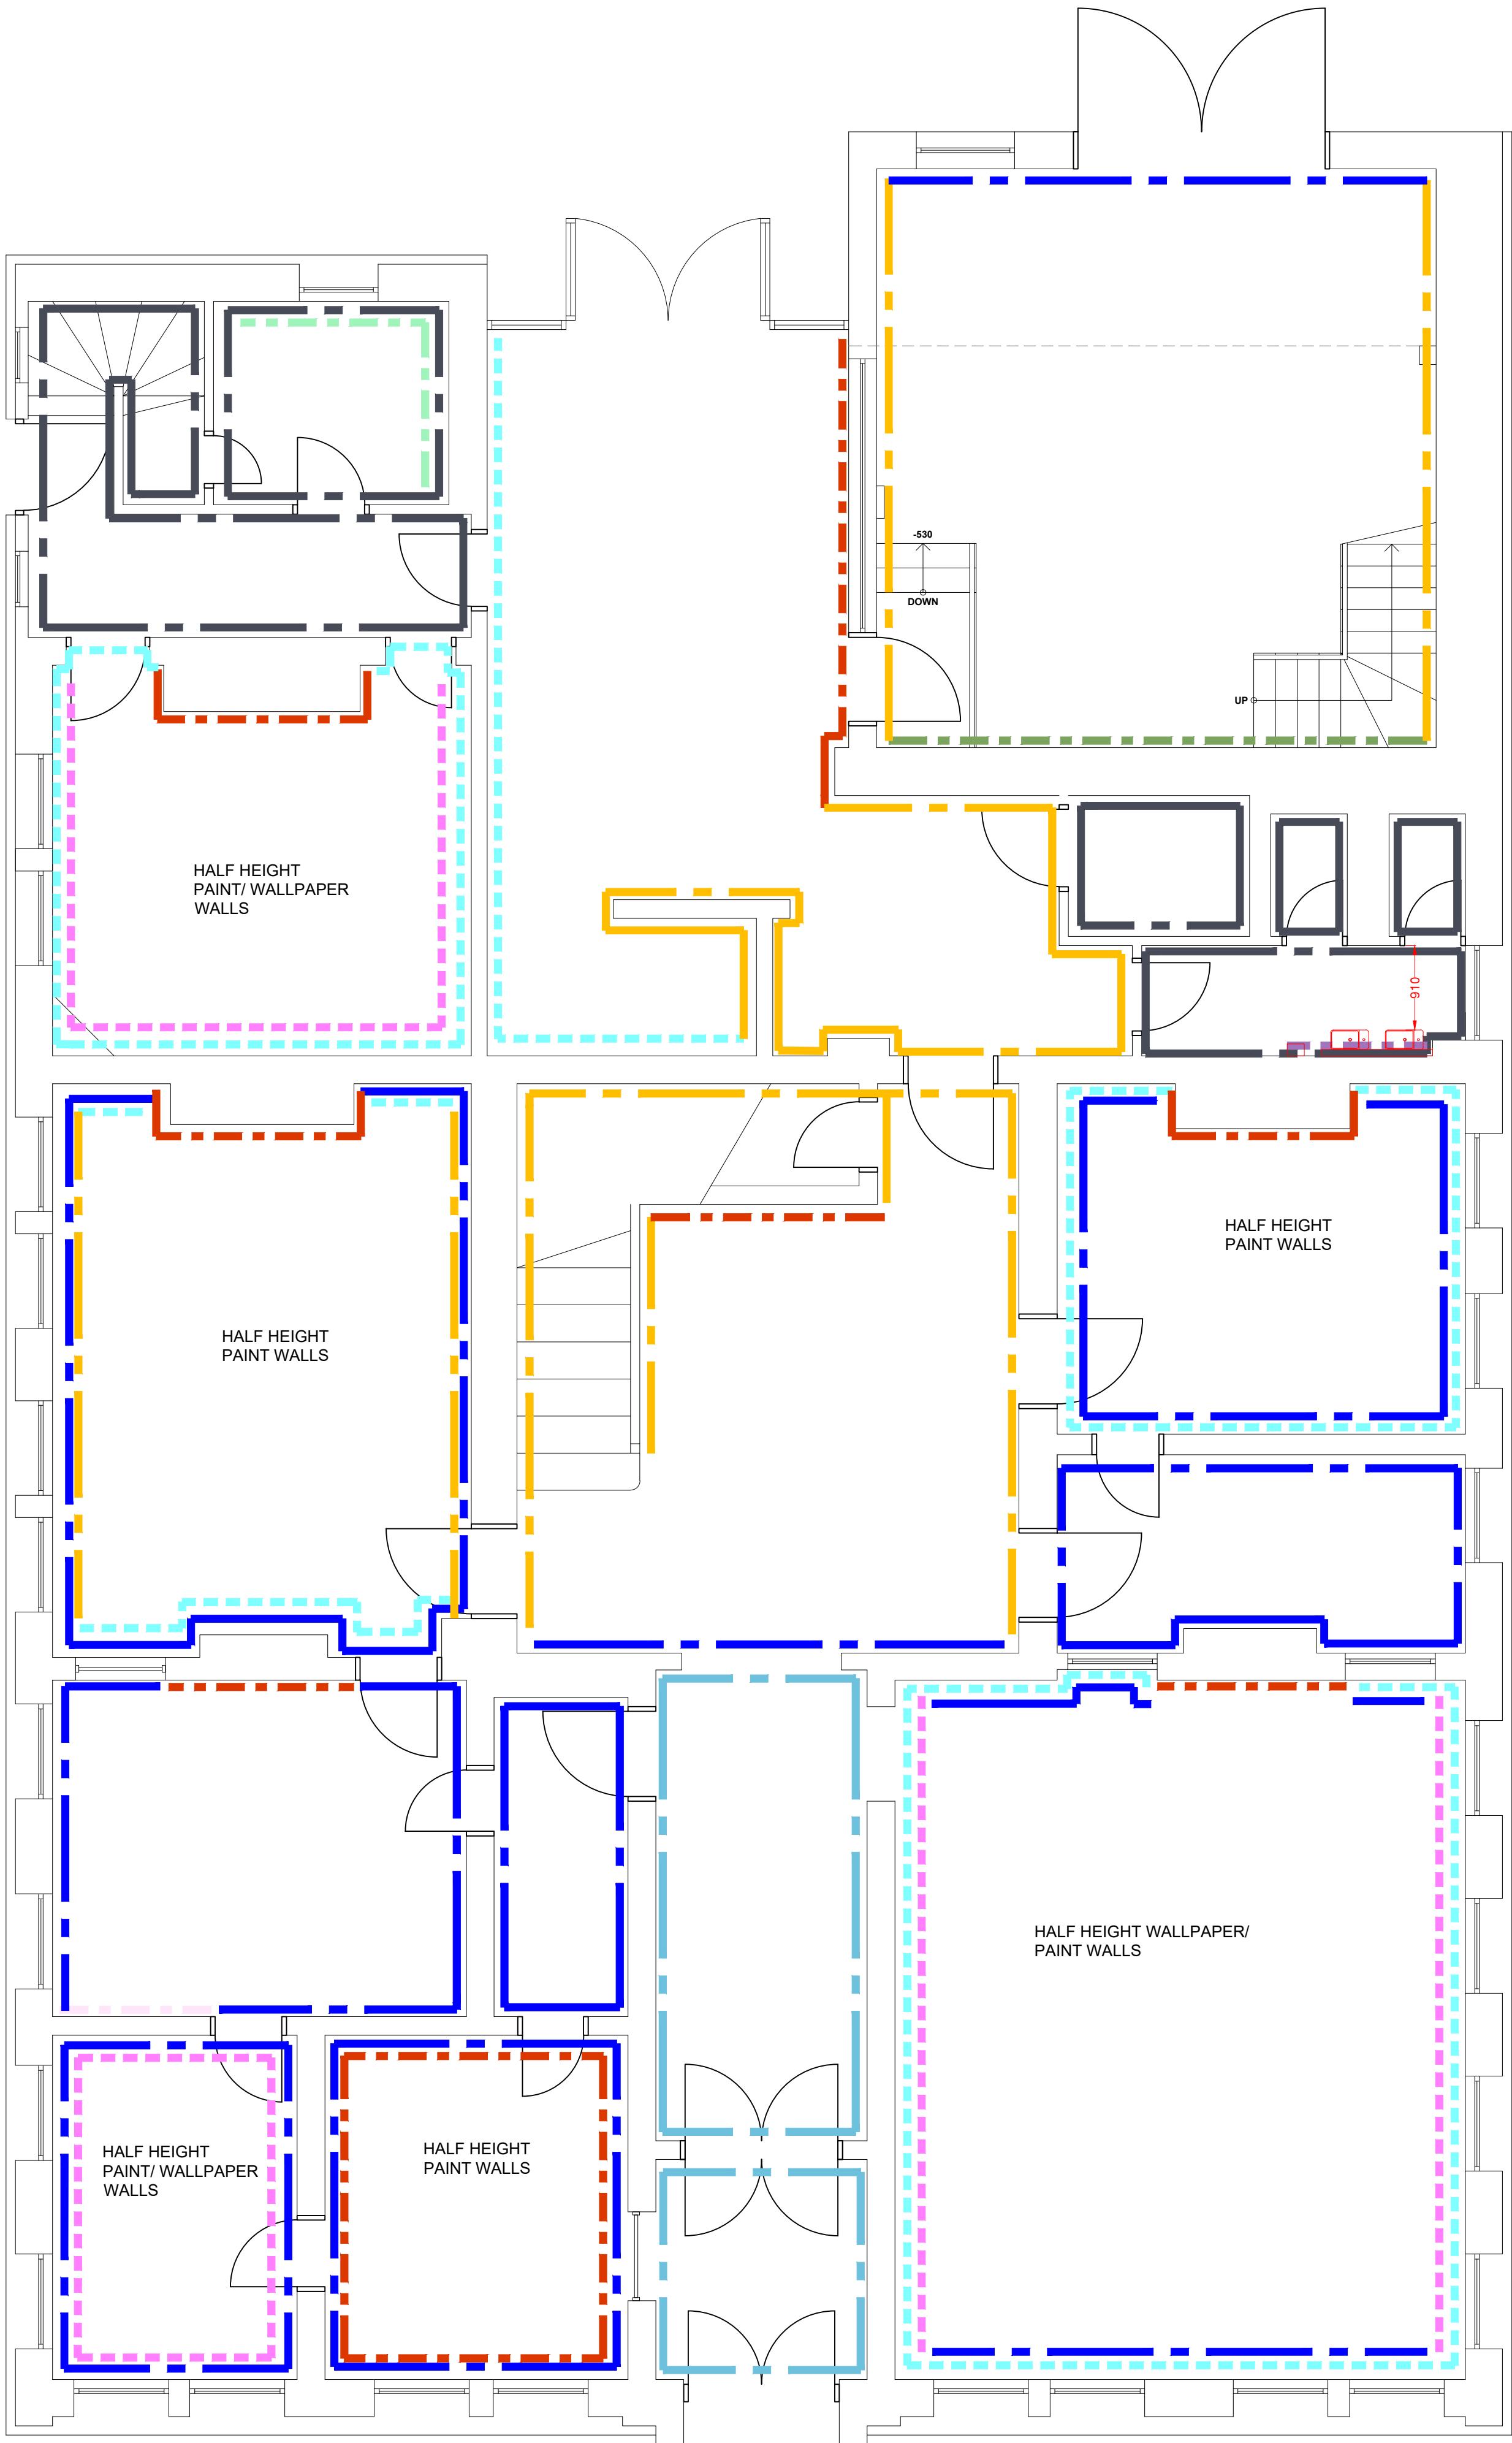

GROUND FLOOR PLAN
PROPOSED DECORATION

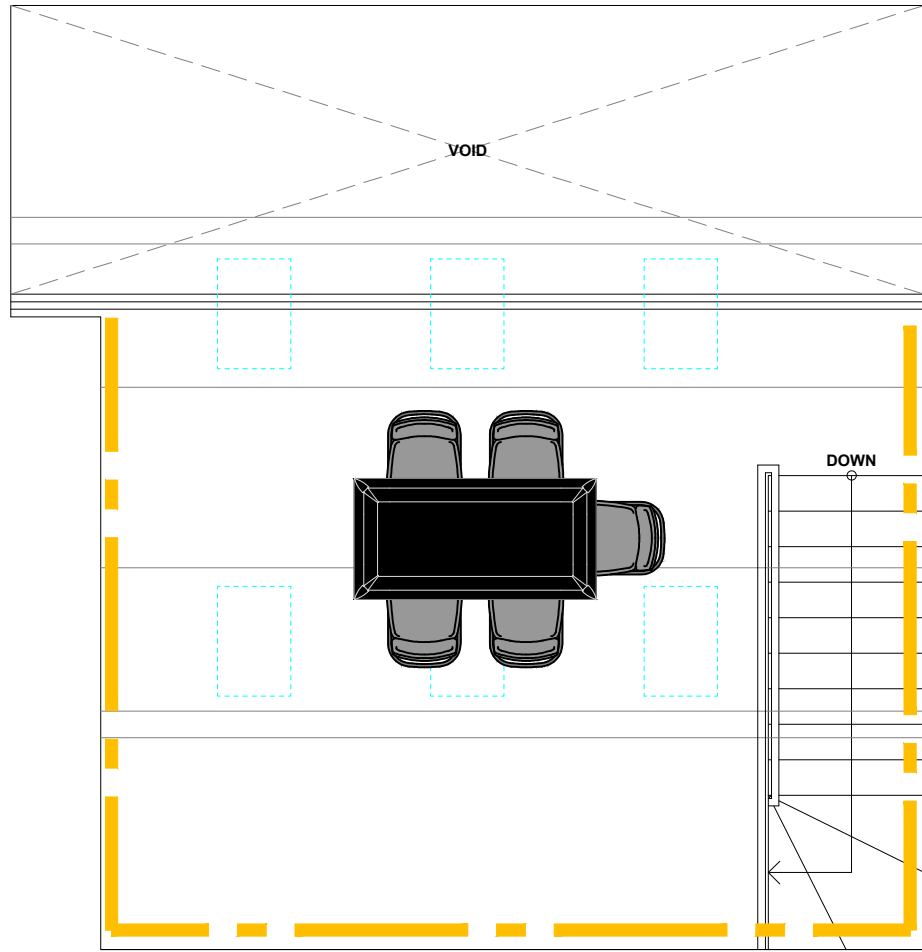

MEZZ FLOOR PLAN
PROPOSED DECORATION

DECORATION LEGEND	
	D1: CROWN PAINTS ZS325J CRUSHED CHOCOLATE
	D2: CROWN PAINTS B3025H RECIPE BOOK
	D3: CROWN PAINTS U2070A REBEL
	D4: CROWN PAINTS TRAILING PLANT
	D5: CROWN PAINTS B3600F SNOWFALL
	D6: CROWN PAINTS BARE CONCRETE
	D7: TEKURA MARQUETRY T2MR22
	D8: TEKURA TERRACE T22N05
	D9: TEKURA CITYSCAPE CIT S00512
	D10: WALL PANELS FLUTED EFFECT SPRAYED IN CROWN PAINTS CRUSHED CHOCOLATE
	D11: FEATURE TILES SOLUS VOYAGER / HIKER / 600X600MM / BRILLO GROUT: TBC
	D12: STONEHOUSE STUDIO SYNERGY JET PATTERNED WALL - 225 X 225MM GROUT: TBC

ALL SKIRTING, PICTURE RAILS, COWING & ARCHITRAVES
TO BE MADE GOOD & PAINTED IN WHITE

PROPOSED GROUND FLR DECORATION LAYOUT

CHECKED		Date	-	By	-						
A	11.05.25	NOTE: NOTES DETAILS TO ROOM DECORATION TYPES. NEW TILE TO TOILETS.									
	11.05.25										
THIS DRAWING IS THE COPYRIGHT OF CLAREMONT GROUP INTERIORS LTD. AND MAY NOT BE REPRODUCED IN ANY FORM WITHOUT PRIOR WRITTEN CONSENT. DO NOT SCALE FROM THIS DRAWING. ALL DIMENSIONS ARE TO BE CHECKED ON SITE. ALL DIMENSIONS ARE SHOWN IN MILLIMETERS (SCALING BY LOCAL AUTHORITIES IS PERMITTED) C Claremont CLIENT PABLA & PABLA PROJECT TITLE & SITE ADDRESS LAPWING LANE WEST DIDSBUURY MANCHESTER M20 2NR DRAWING TITLE PROPOSED GROUND FLOOR DECORATION LAYOUT DRAWING NO A-PAB-GF-105 PROJECT NO. E015380 REVISION A LEAD DESIGNER LB LEAD TECHNICIAN SW DATE 29.08.25 SCALE 1:50 PAPER SIZE A1 DRAWING STATUS STAGE 3											
						11.05.25					
						11.05.25					
						WWW.Claremont.com					
						THE IRENE & KEVIN CLOSE BIRCHWOOD, WARRINGTON, AND PWS ORIGIN: WARRINGTON, ALL RIGHTS BY IRENE & KEVIN CLOSE					
						11.05.25					
						11.05.25					
						11.05.25					
						11.05.25					