


DEMISE AREA'S


AREA 1 = 000.0 Sq Mts  
= 000.0 Sq ft

0m 1m 2m 3m 4m

1:50

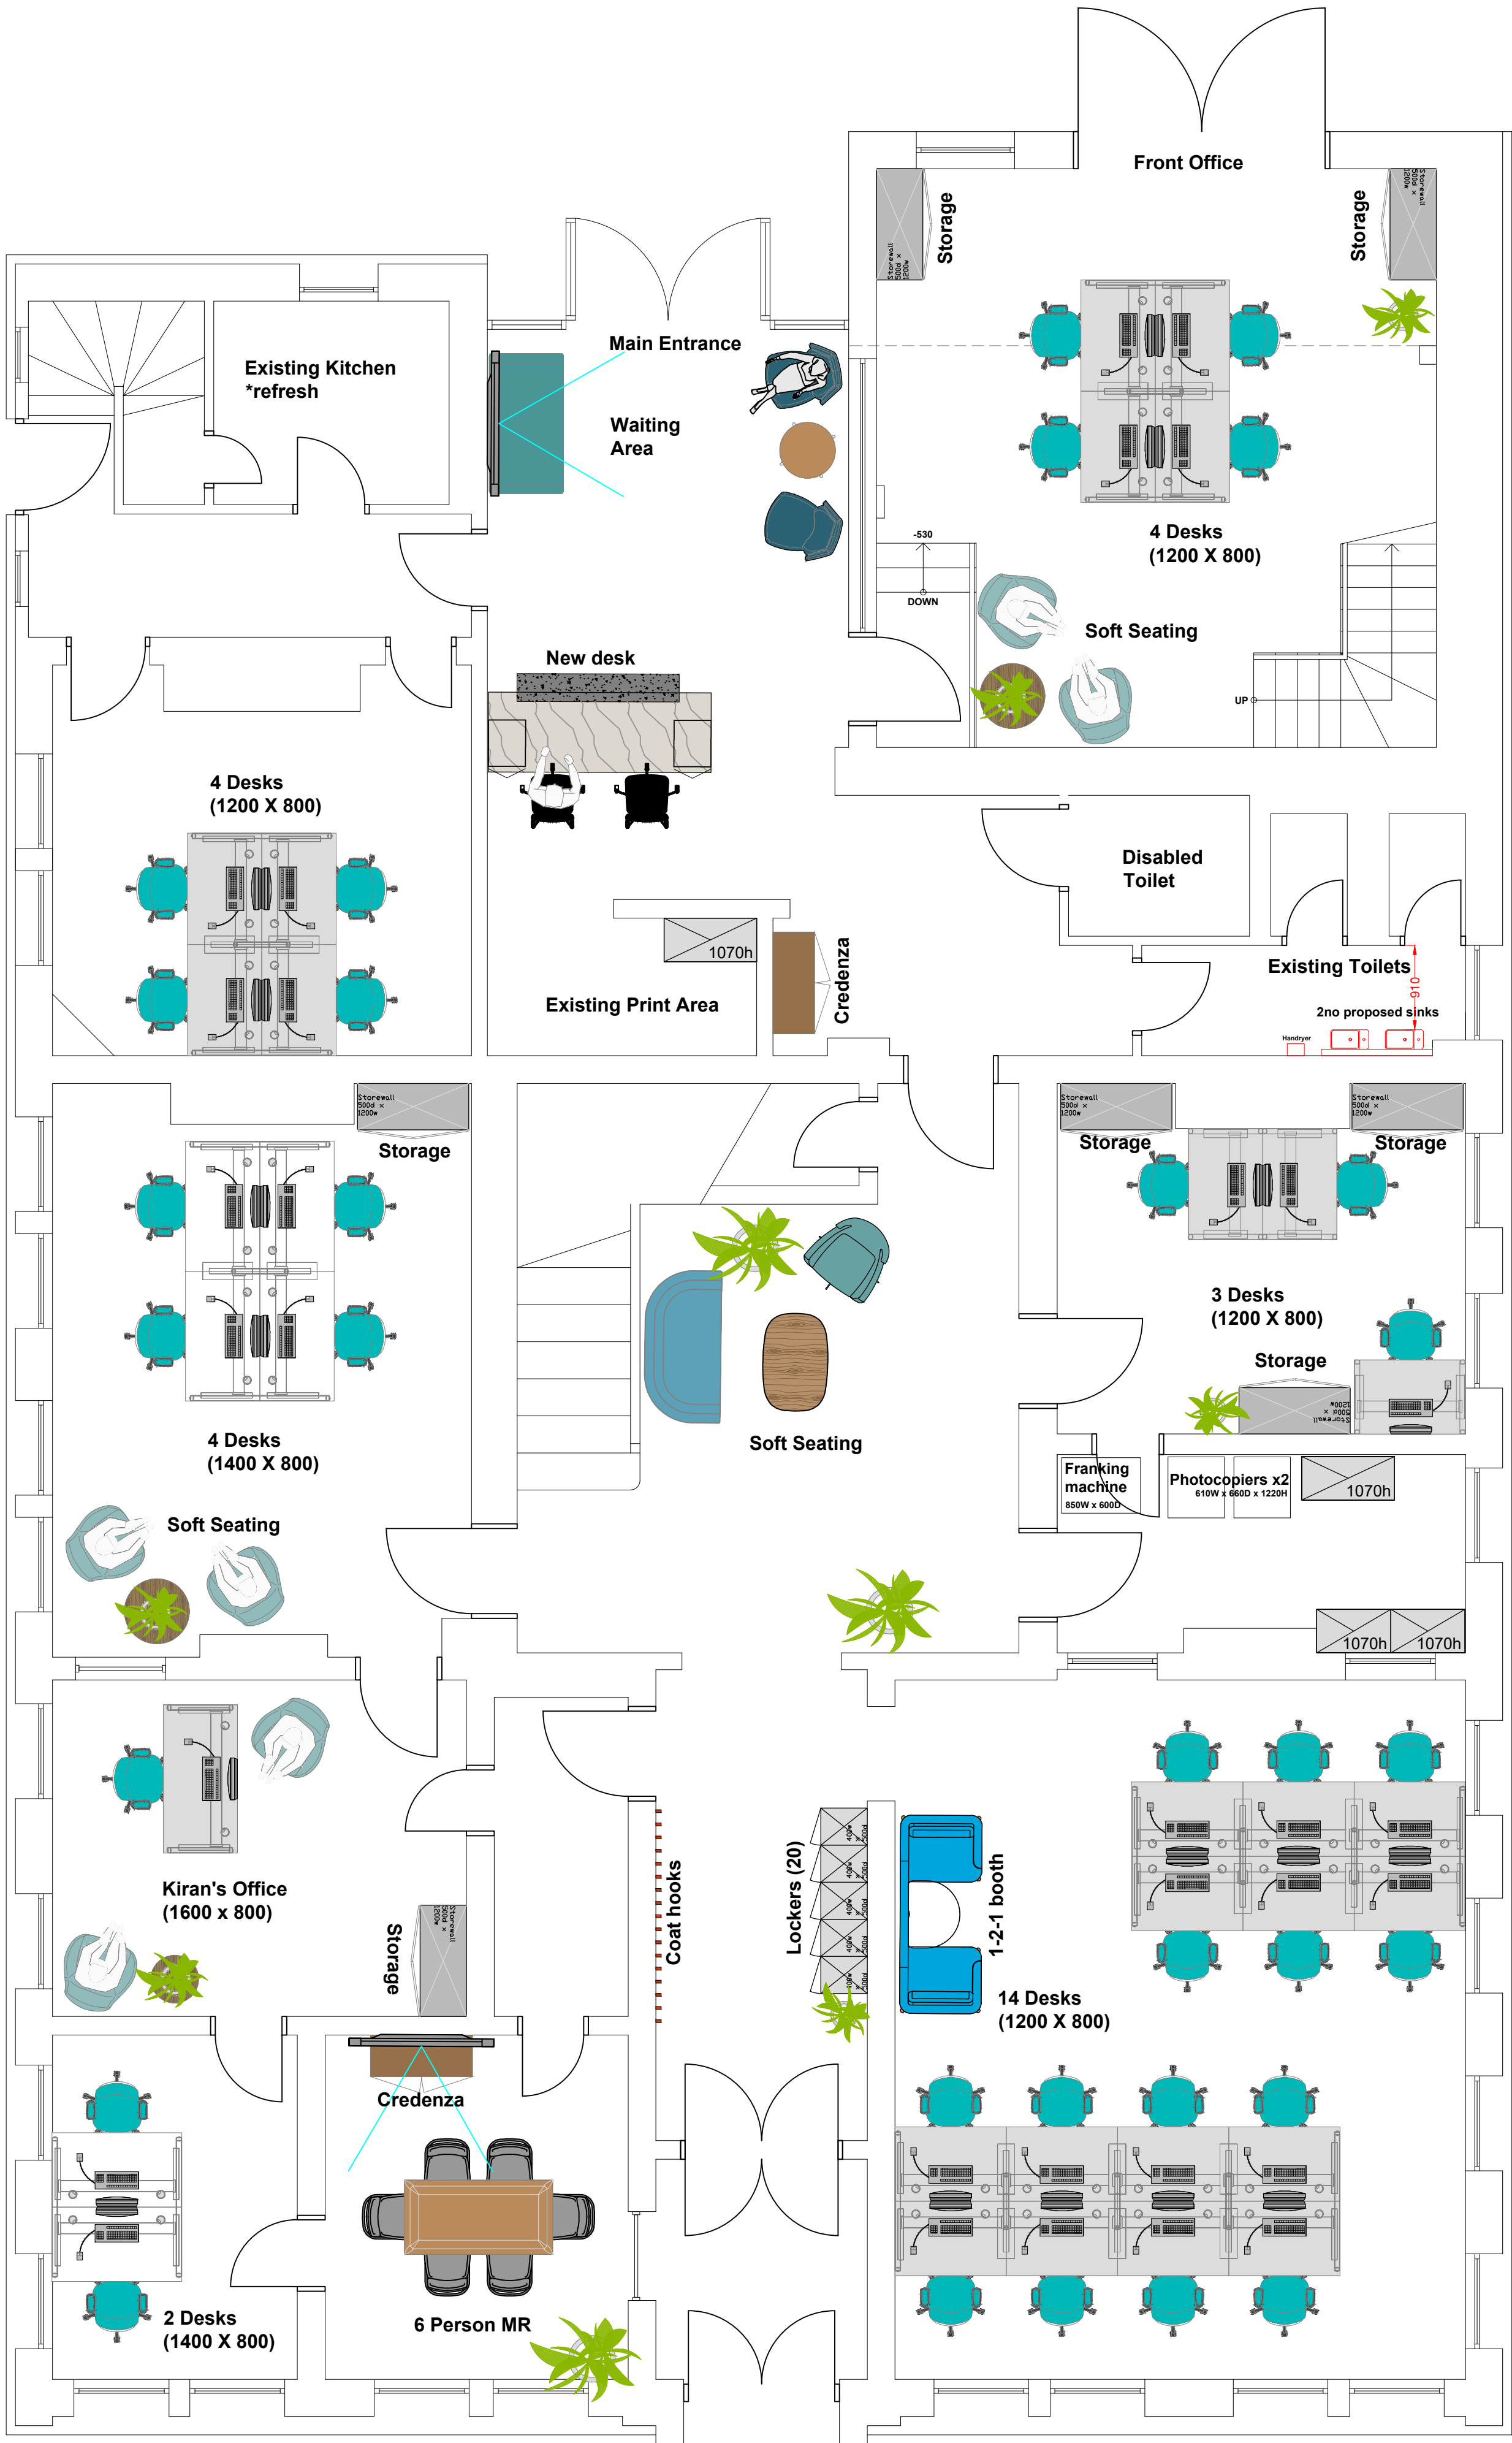

GROUND FLOOR PLAN  
PROPOSED

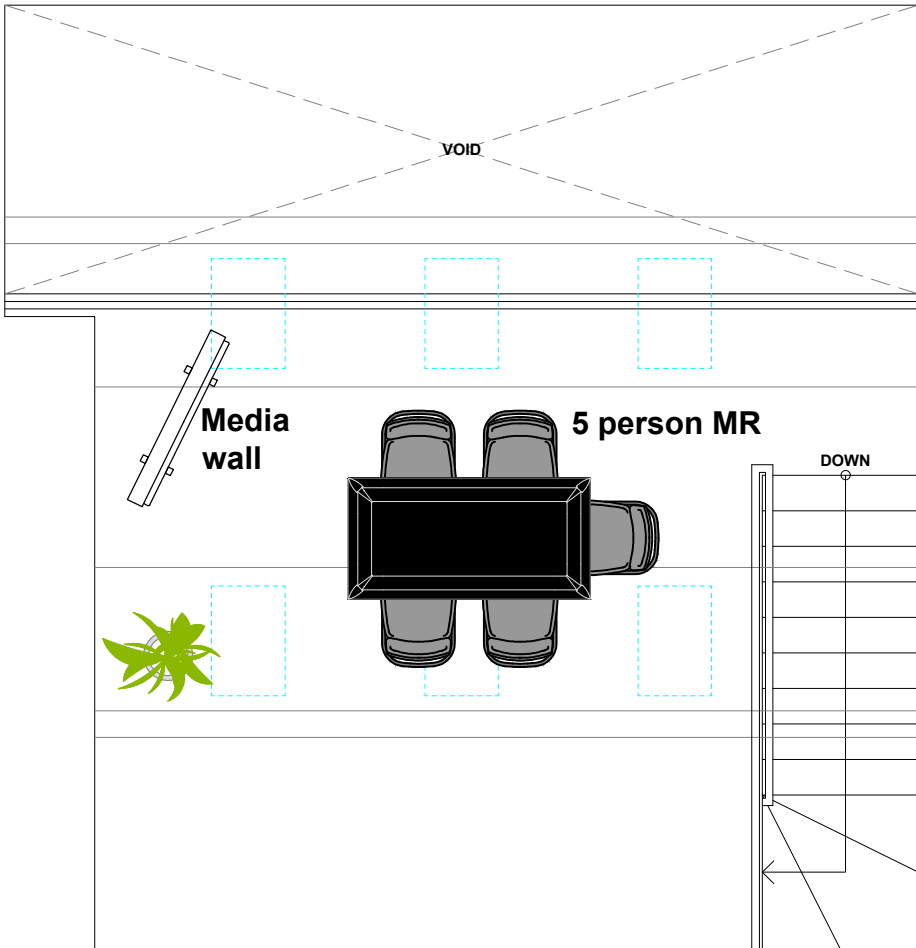

MEZZ FLOOR PLAN  
PROPOSED

ACCOMMODATION SCHEDULE

- Desking Areas**  
25no desks (1200 x 800)  
6no desks (1400 x 800)  
1no desk (1600 x 800)  
**32no total desks**
- Collaboration**  
1no 1-2-1 booths  
3no soft seating  
Waiting area
- Meeting Rooms**  
6no person mr  
5no person mr
- Storage**  
7no full height storage units  
4no 1070h storage  
2no credenzas  
20no lockers
- Other**  
Print hub  
Existing reception  
Existing kitchen  
Existing toilets with 2no additional sinks  
Existing disabled toilet
- Making Good**  
Existing walls and ceilings are to be identified and made good prior to decoration

PROPOSED GROUND FLR G.A.

|   |  |   |                 |
|---|--|---|-----------------|
| CHECKED   |  | Date   | By              |
| A   |  | 11.05.25   | LB              |
| NOTE   |  | UPDATES TO TOILET SINKS.   |                 |
| THIS DRAWING IS THE COPYRIGHT OF CLAREMONT GROUP INTERIORS LTD. AND MAY NOT BE REPRODUCED IN ANY FORM WITHOUT PRIOR WRITTEN CONSENT. |  | DO NOT SCALE FROM THIS DRAWING. ALL DIMENSIONS ARE TO BE CHECKED ON SITE. ALL DIMENSIONS ARE SHOWN IN MILLIMETERS (SCALING BY LOCAL AUTHORITIES IS PERMITTED). |                 |
| CLAREMONT   |  | CLIENT   |                 |
| PABLA & PABLA   |  | PROJECT TITLE & SITE ADDRESS   |                 |
| LAPWING LANE   |  | WEST DIDSBURY   |                 |
| MANCHESTER   |  | M20 2NR   |                 |
| DRAWING TITLE   |  | PROPOSED GROUND FLOOR GENERAL ARRANGEMENT   |                 |
| DRAWING NO.   |  | A-PAB-GF-100   |                 |
| PROJECT NO.   |  | E015380   | REVISION        |
| LEAD DESIGNER   |  | LB   | LEAD TECHNICIAN |
| DATE   |  | 29.08.25   | SCALE           |
| 1:50   |  | PAPER SIZE   | A1              |
| DRAWING STATUS   |  | STAGE 3   |                 |