




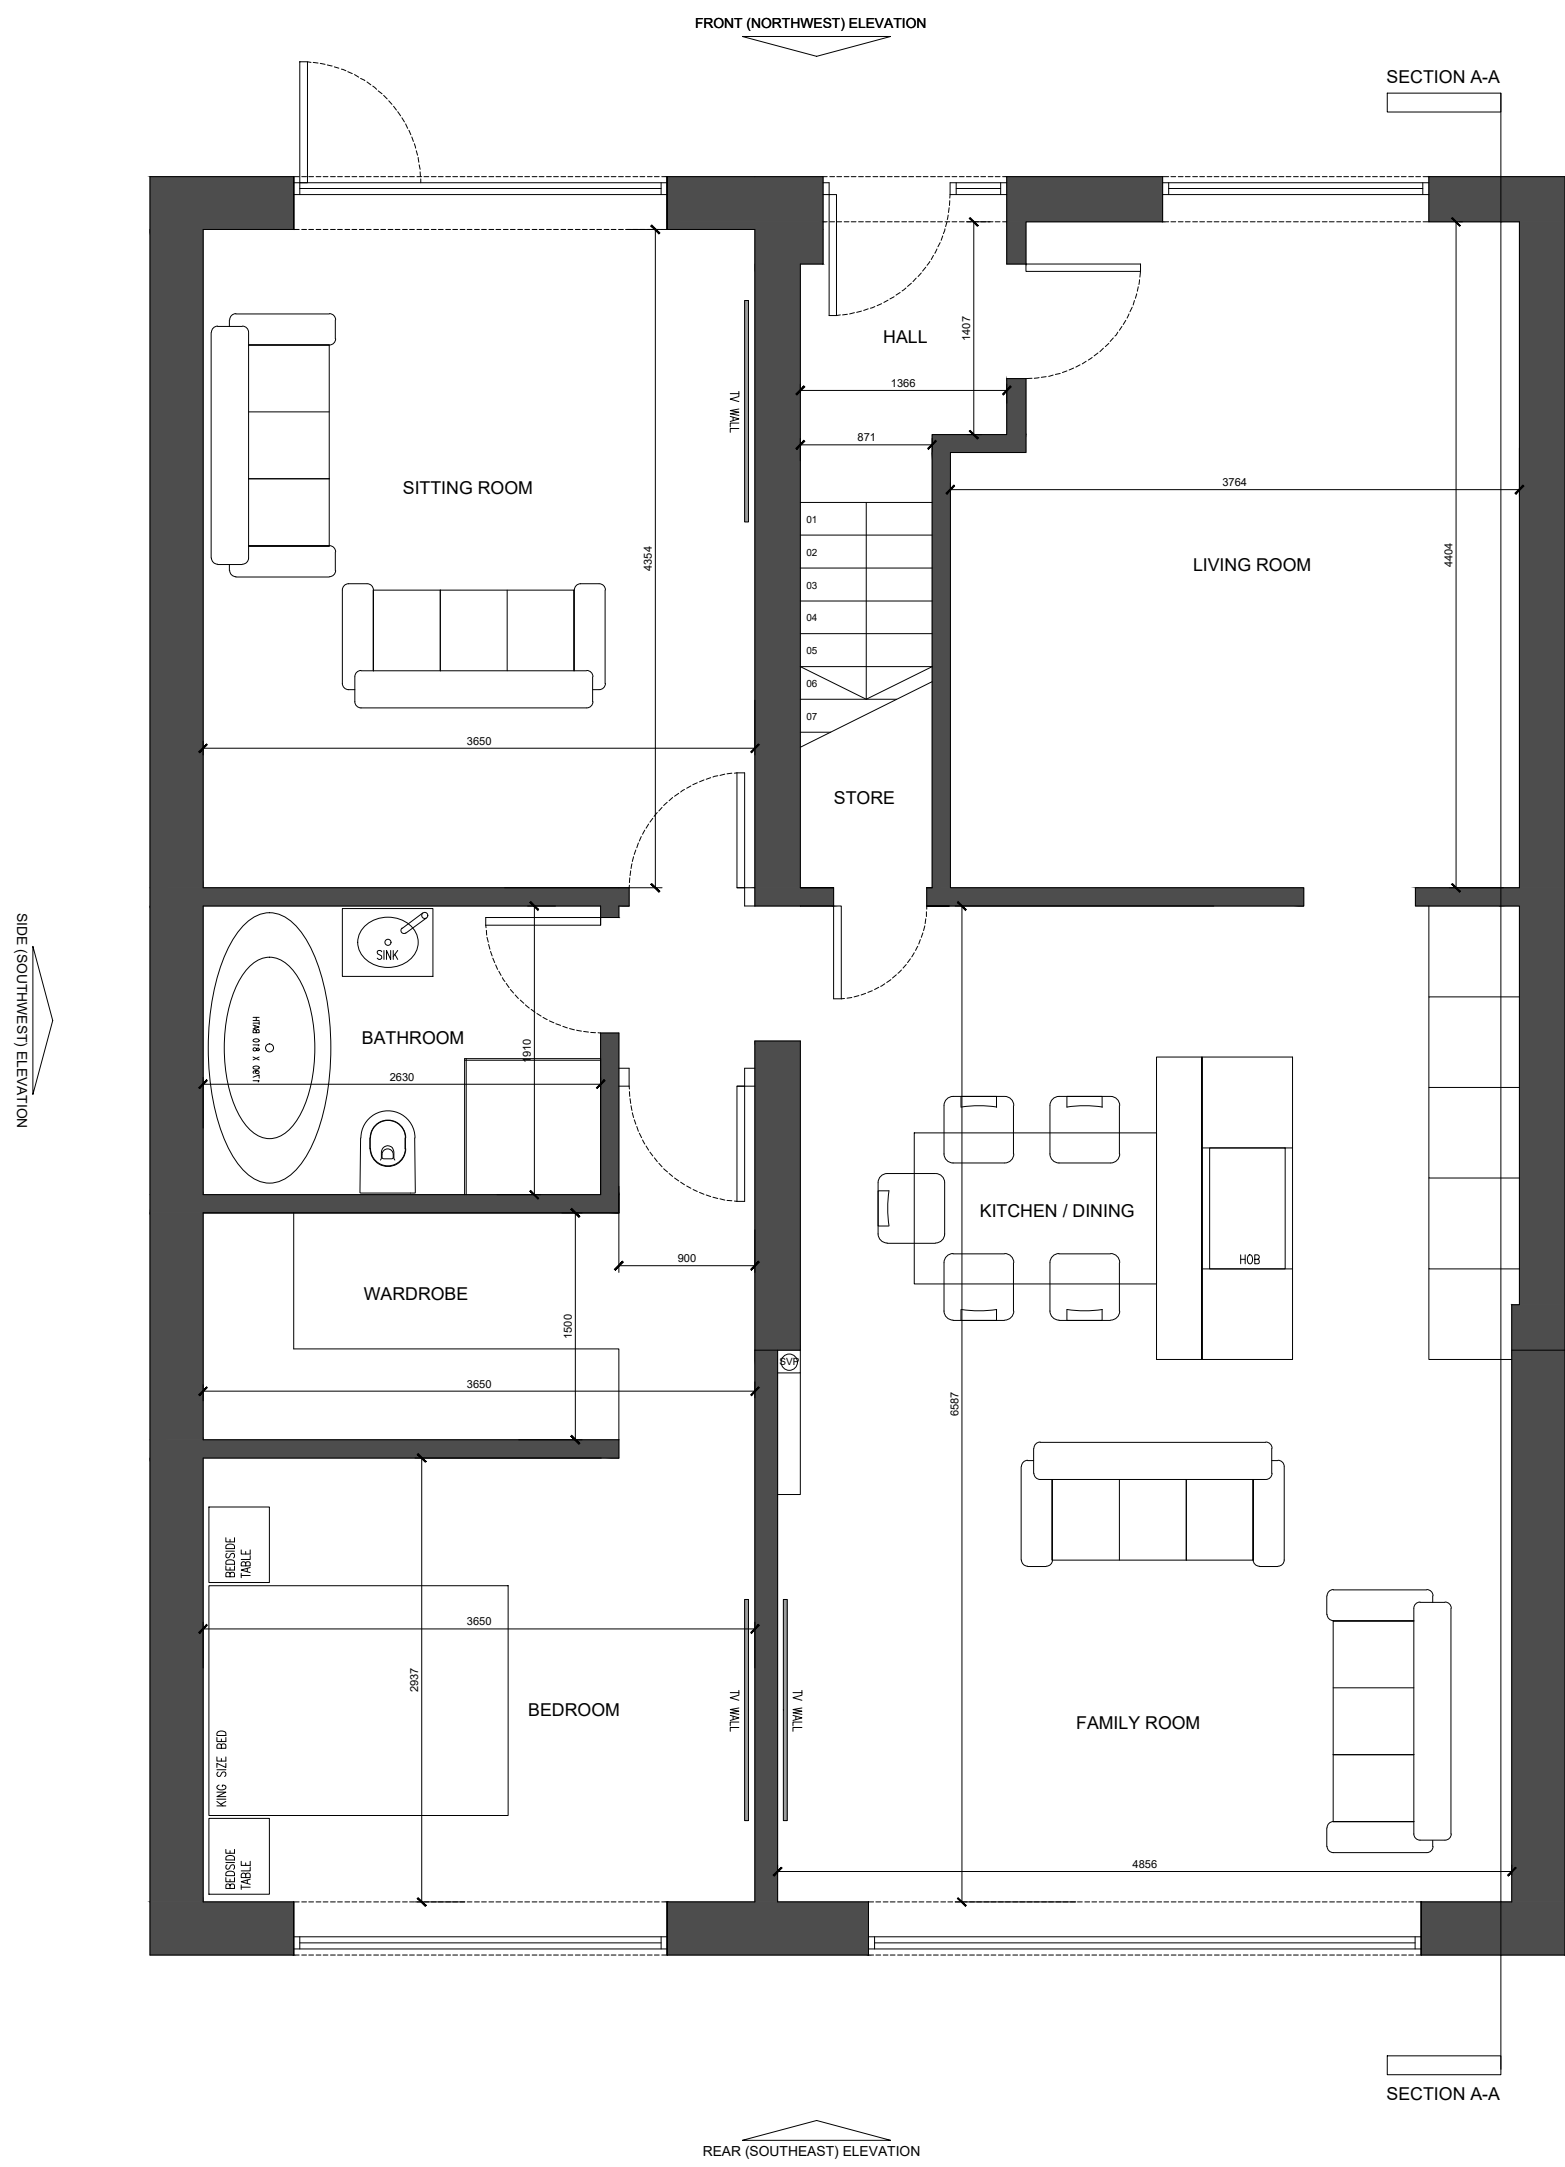

Ground Floor Plan

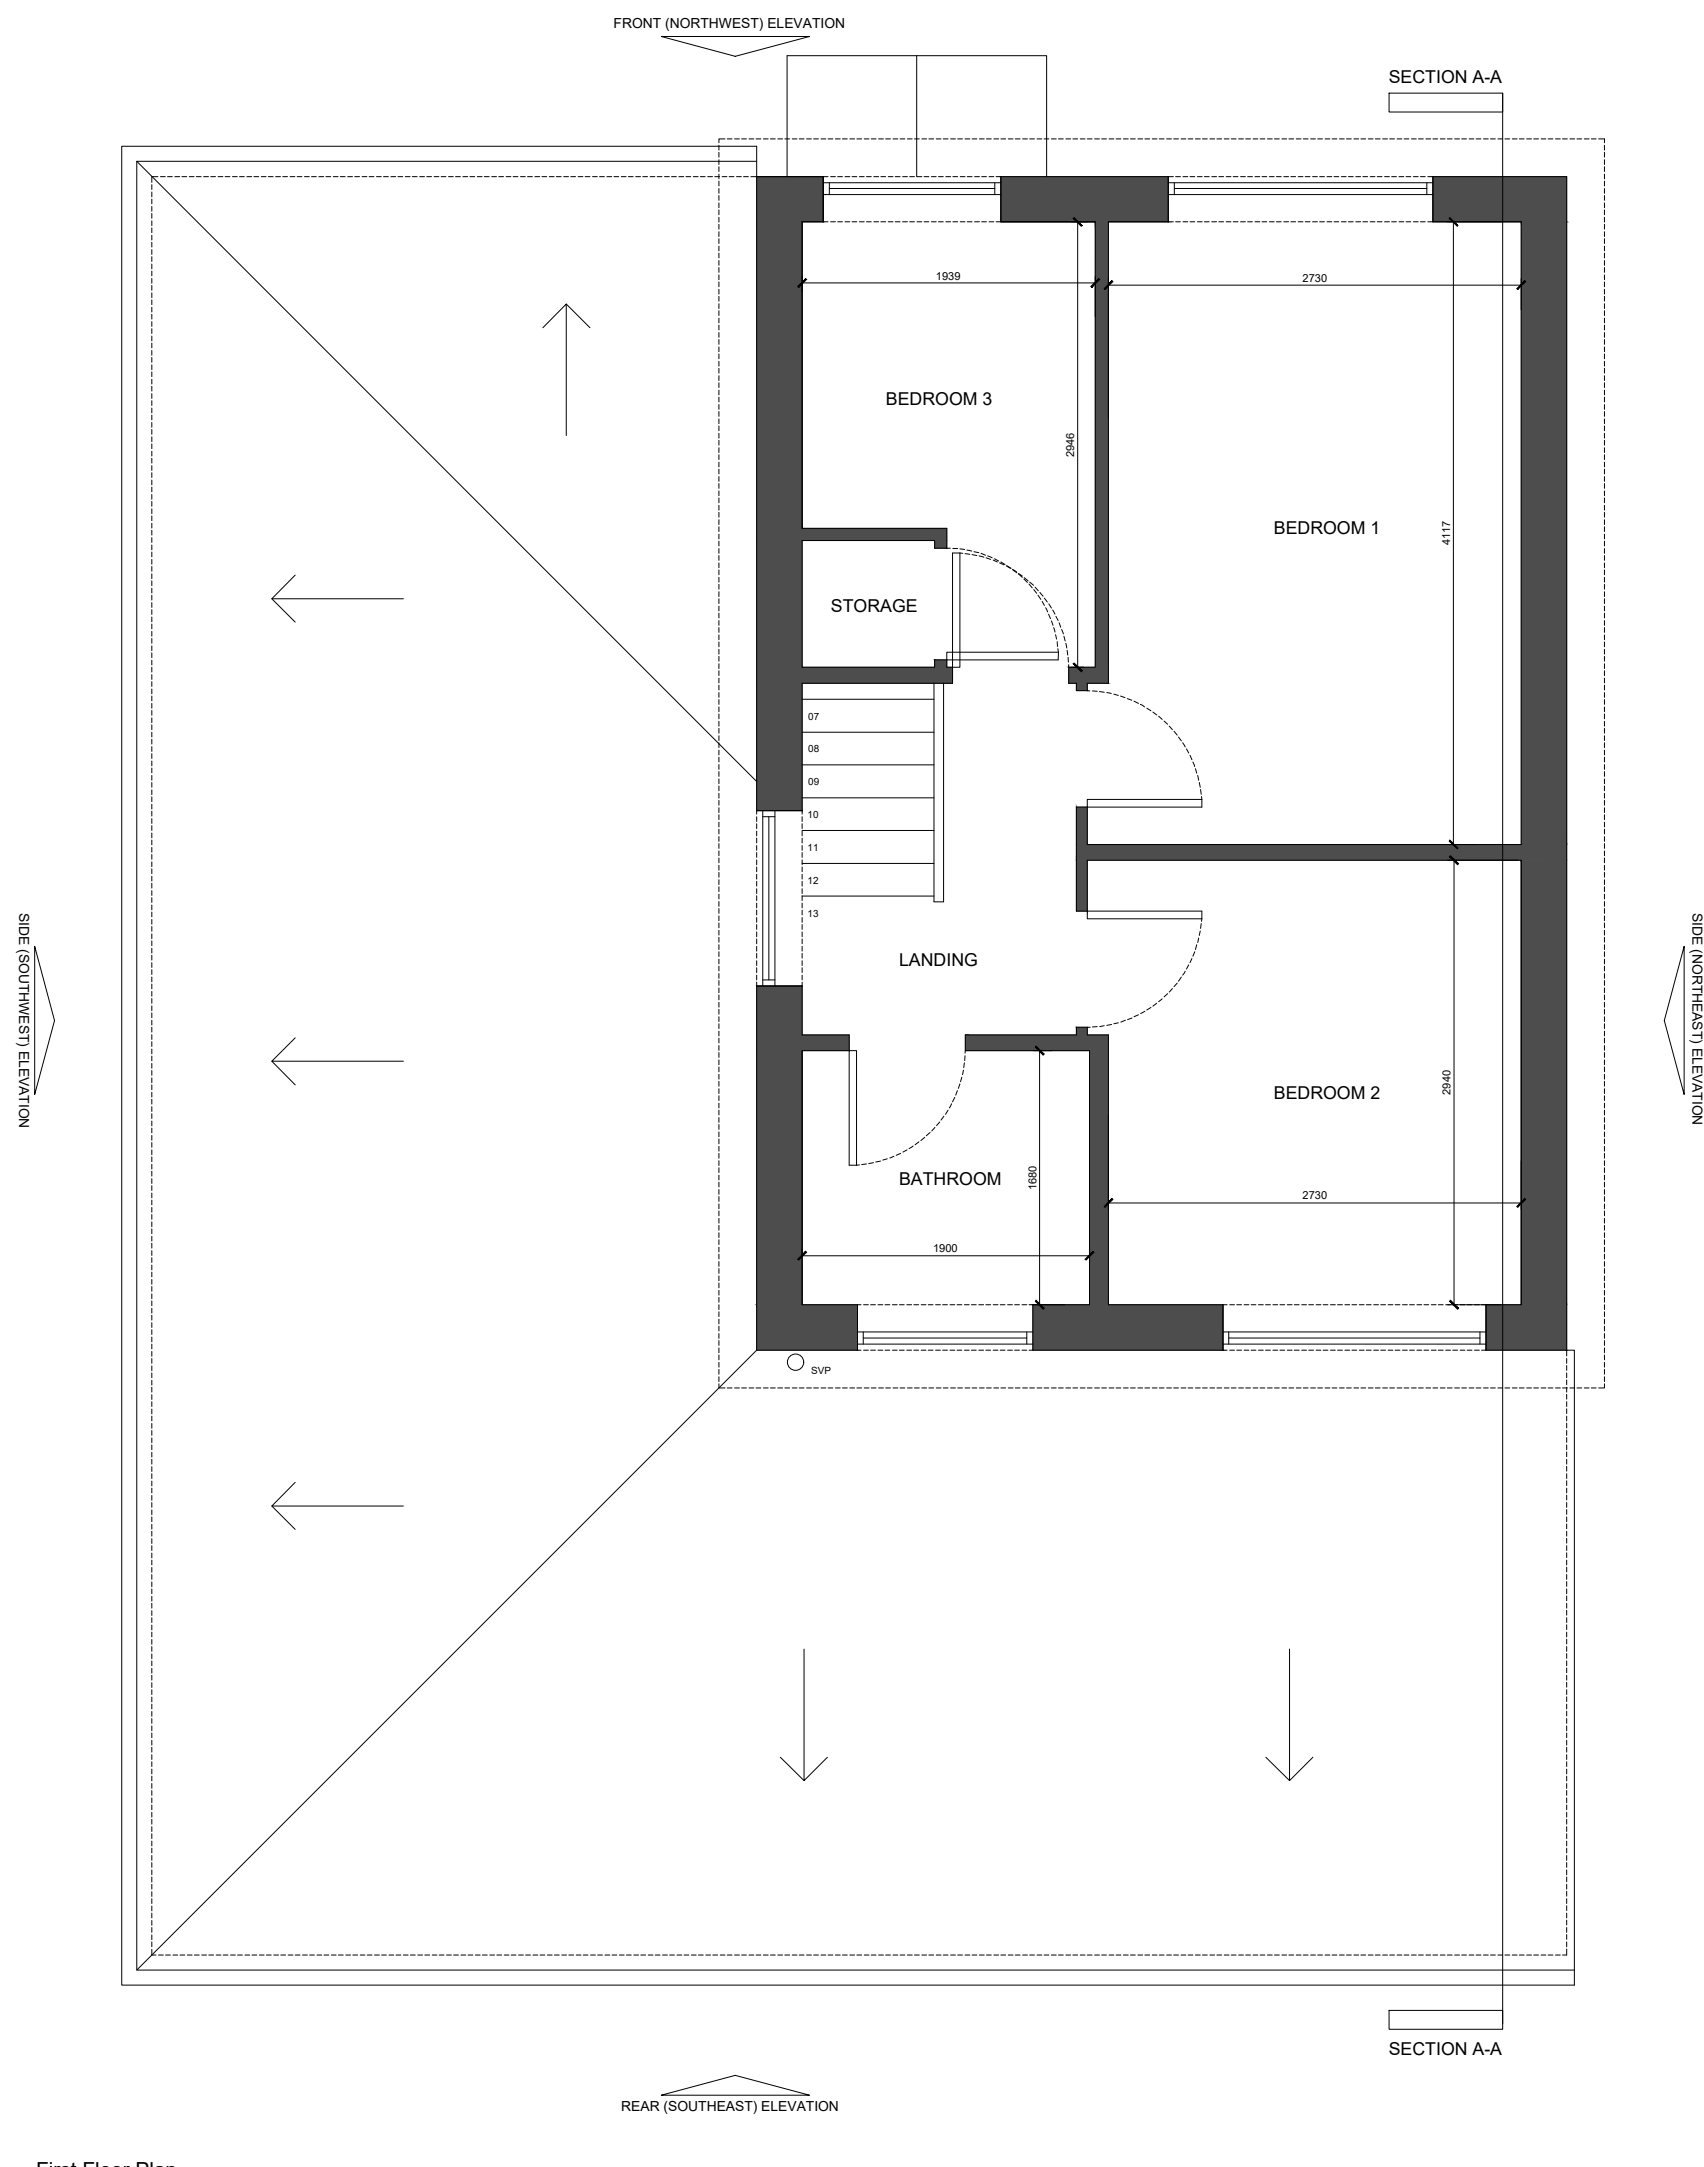

First Floor Plan

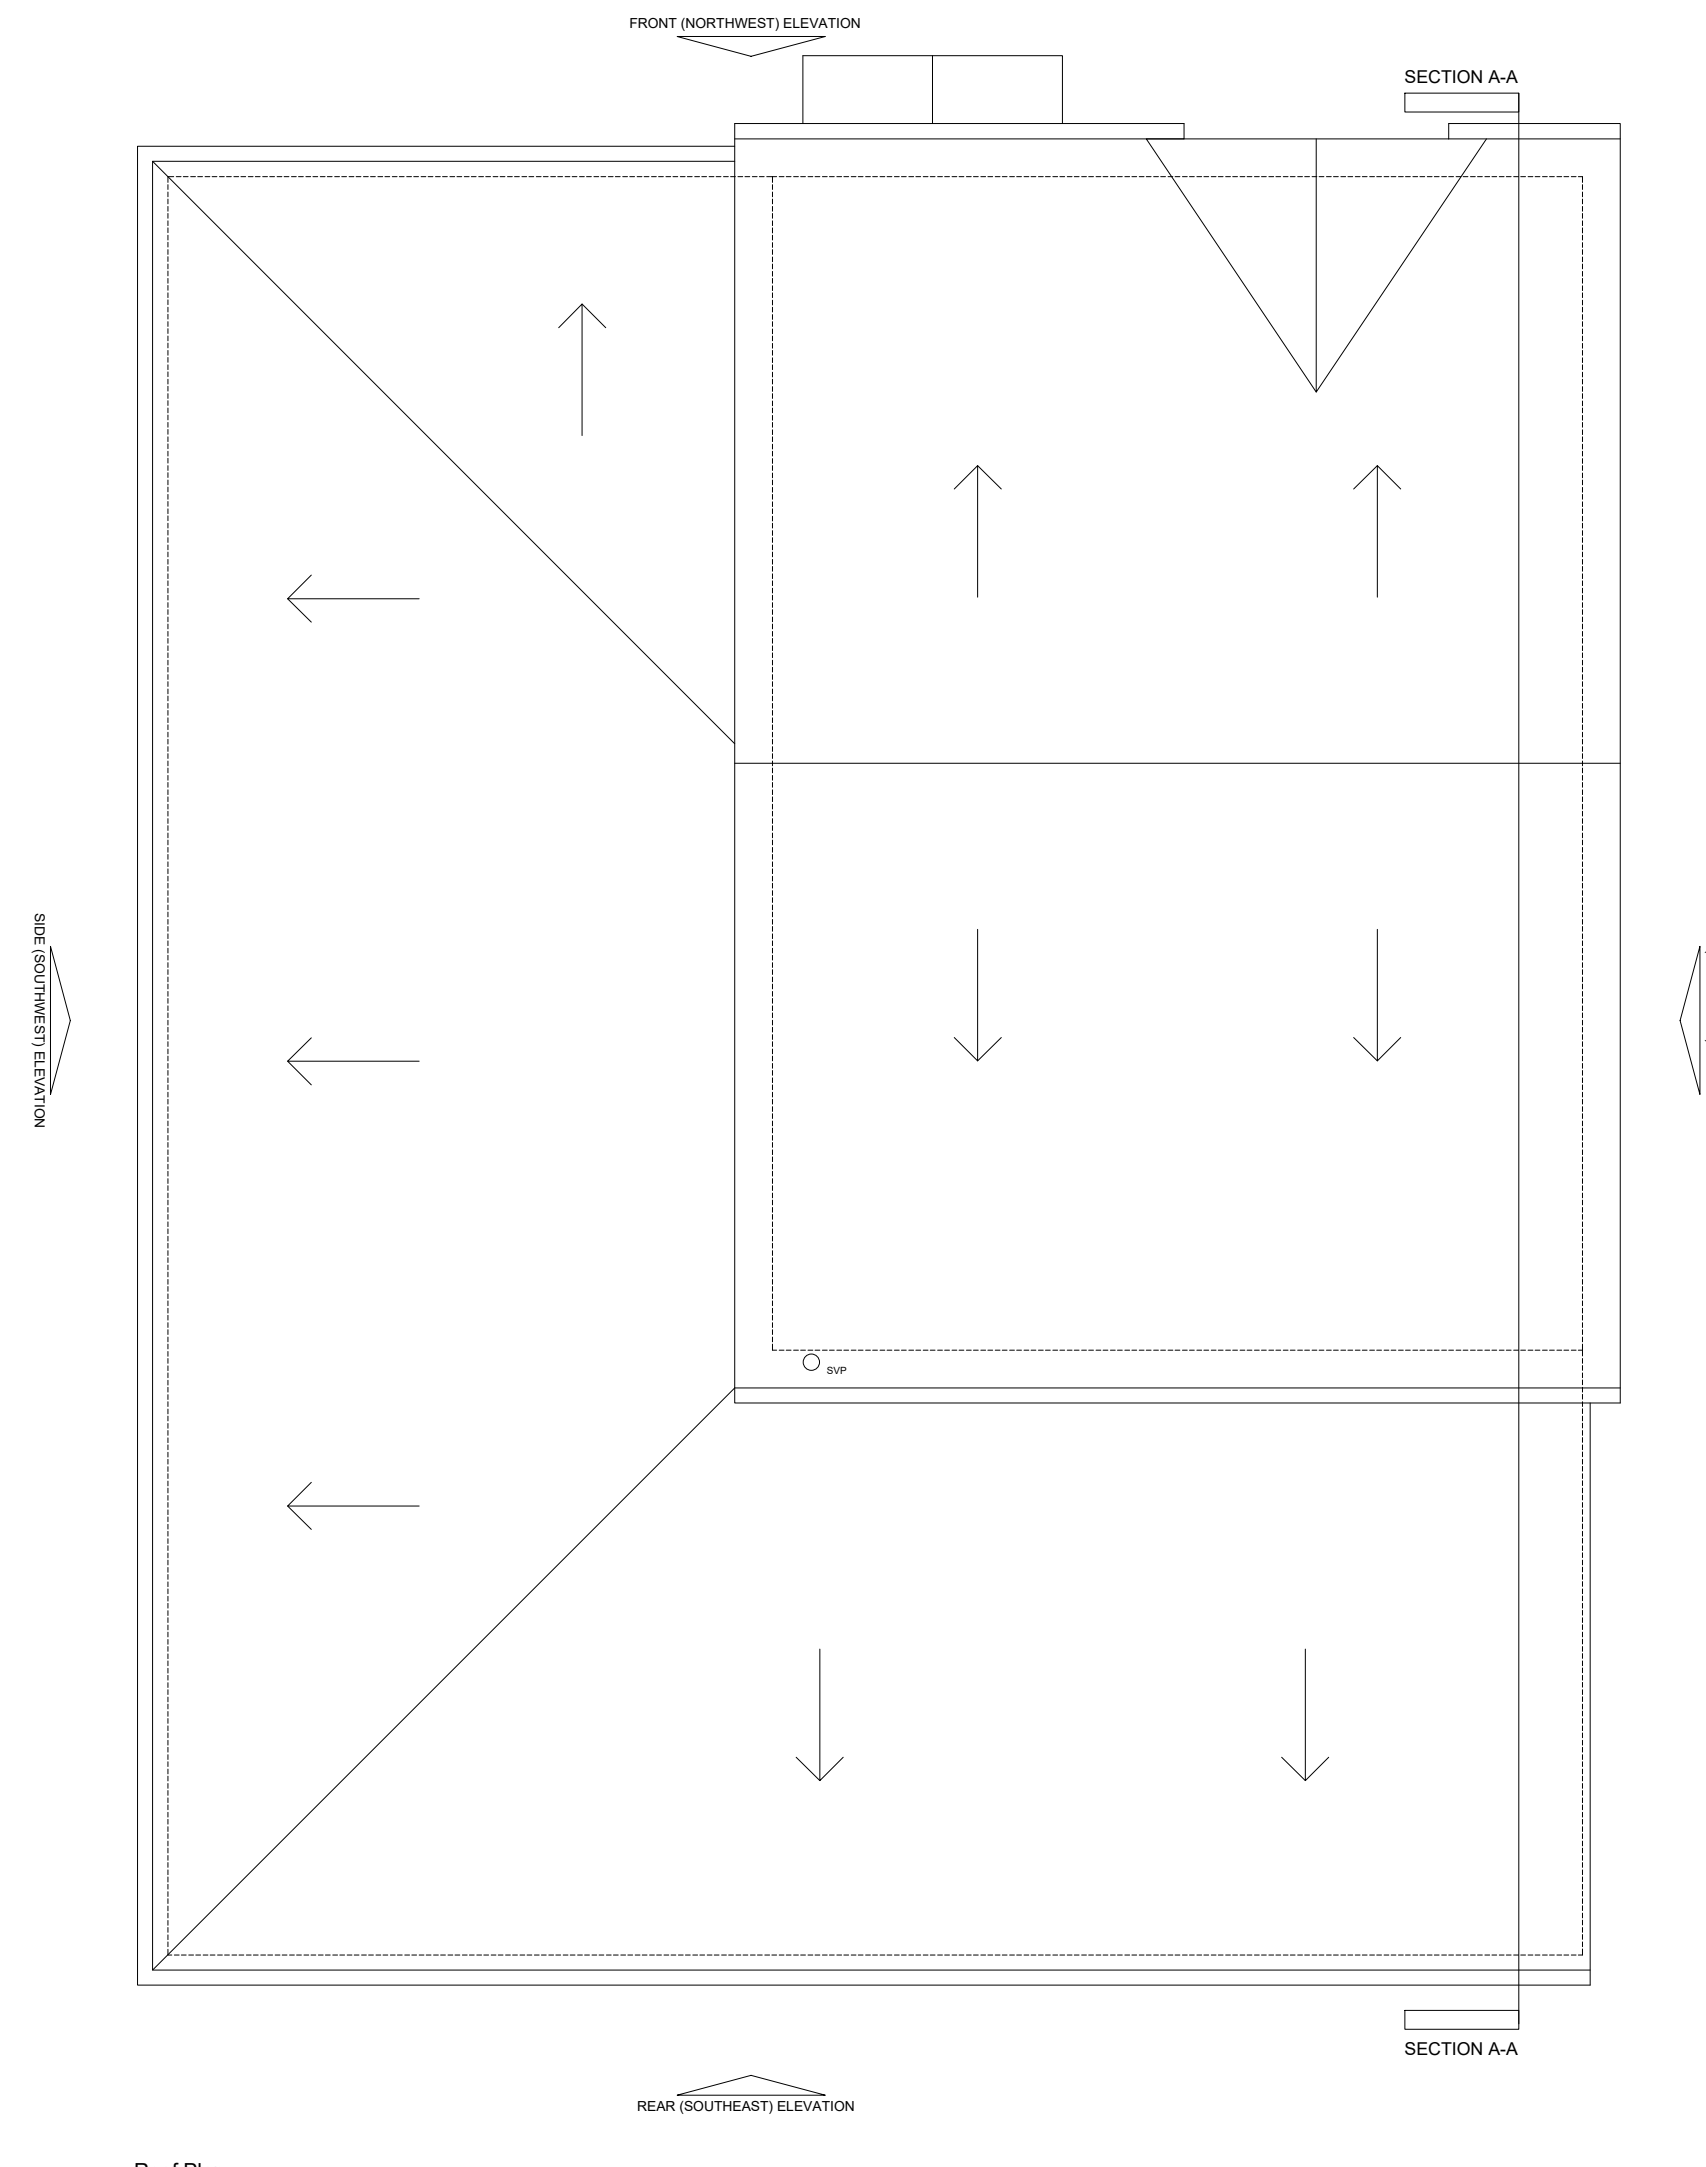

Roof Plan

Client				
Ms Karen Francis				
Project				
51 Francis Road, M20 4XP				
Drawing Title				
Proposed Floor Plans				
Drawn	Checked	Drawn Size	Scale	Date
PL	PL	A1	1:50	JULY 2024
Project No.	Drawing No.	Revision		
24 - 877	01-03	-		