



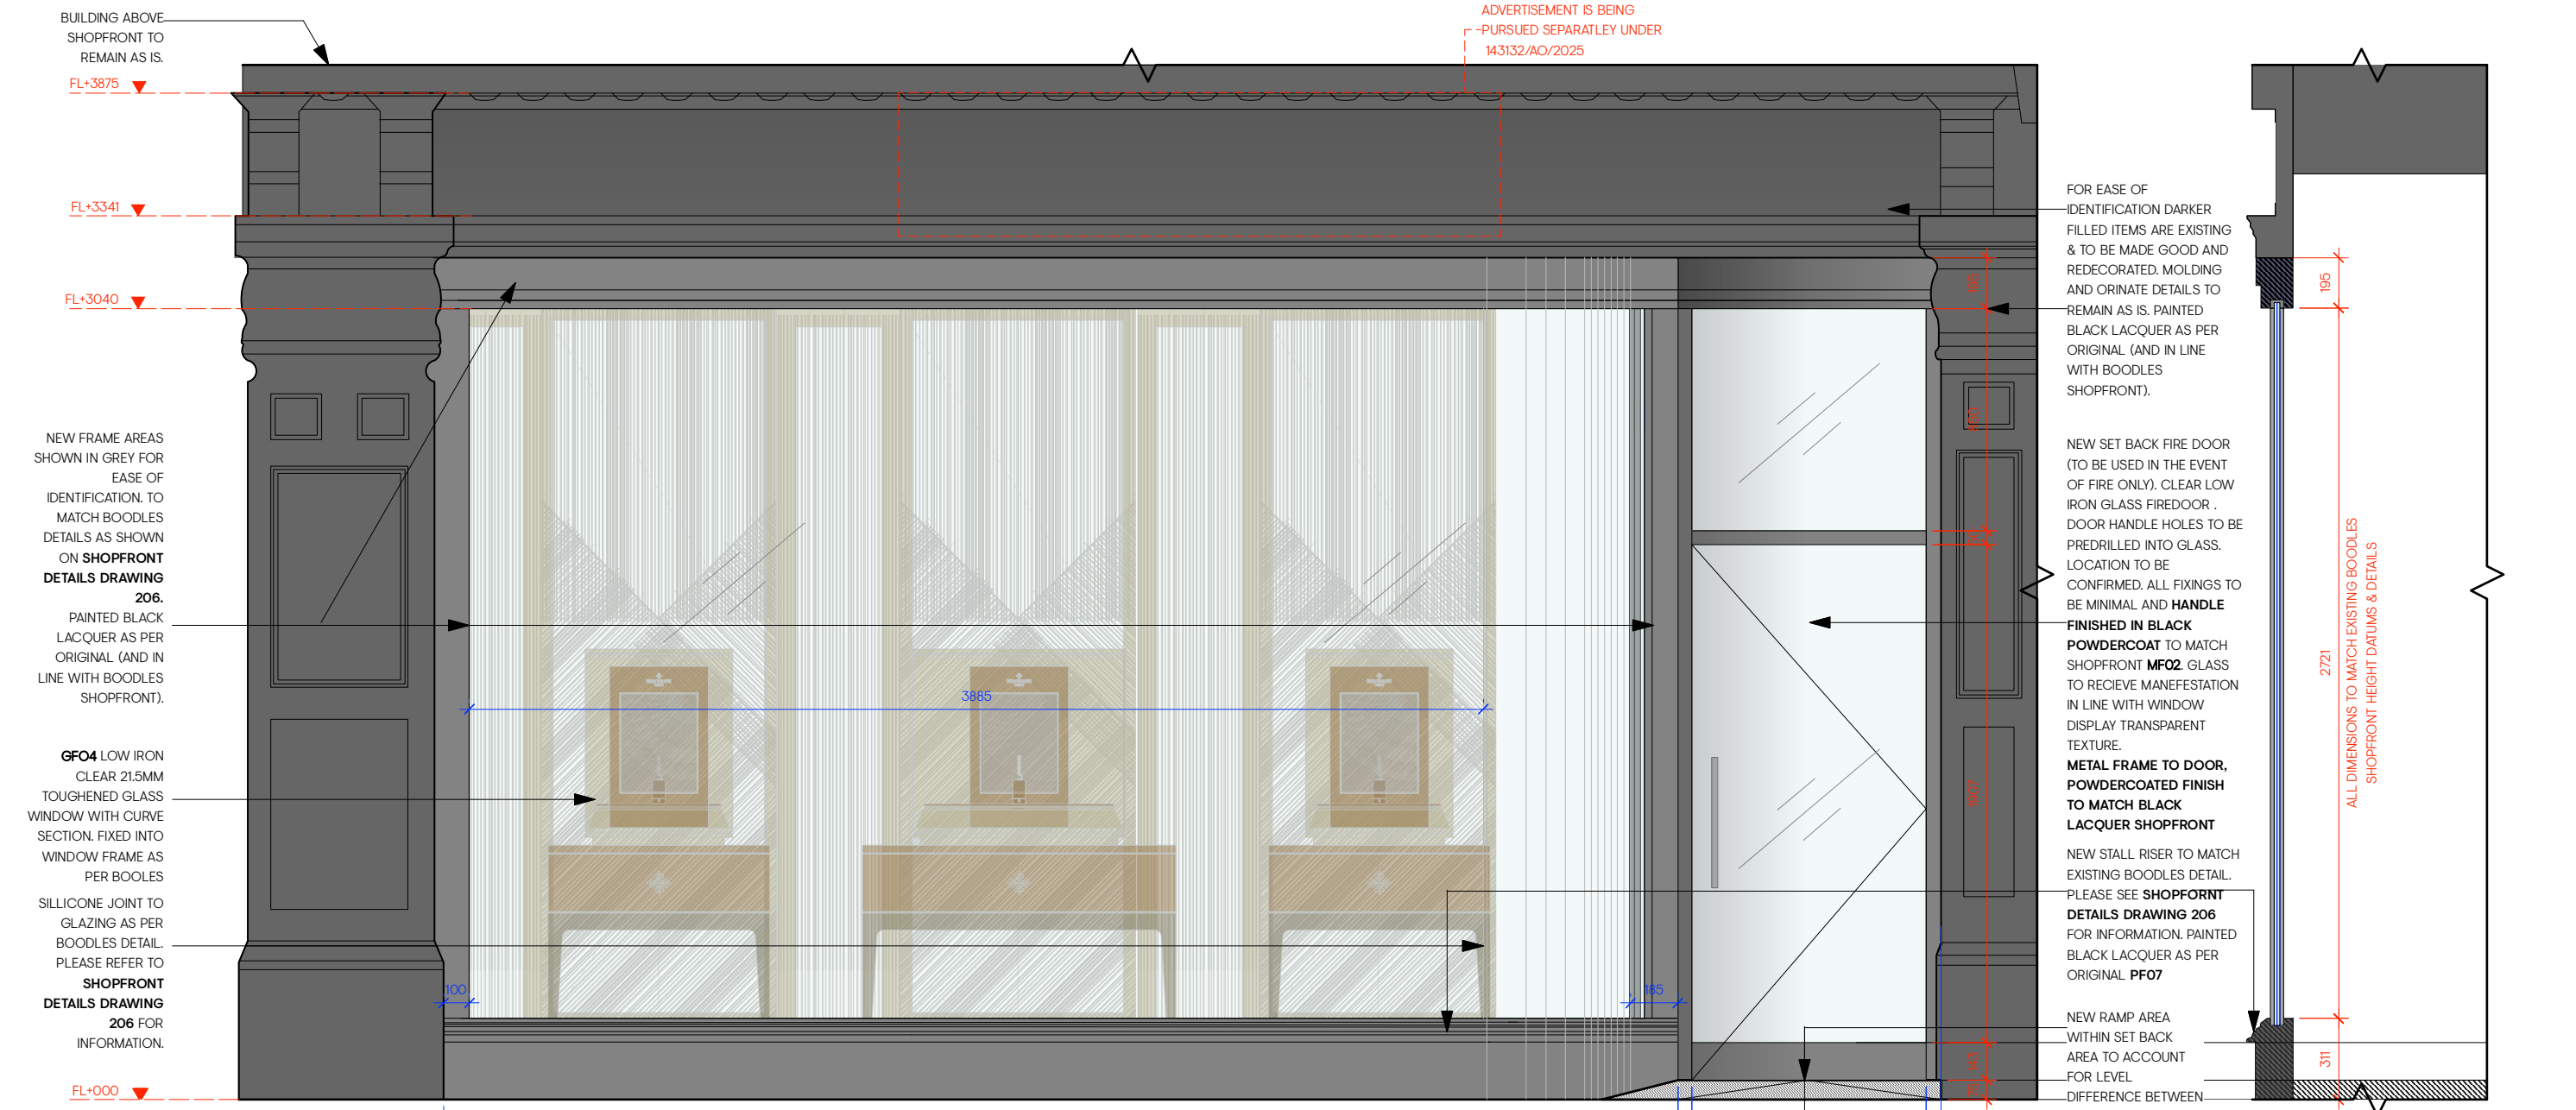

1 SHOPFRONT ELEVATION A - PATEK
SCALE 1:25

2 SHOPFRONT SECTION BB - PATEK
SCALE 1:25

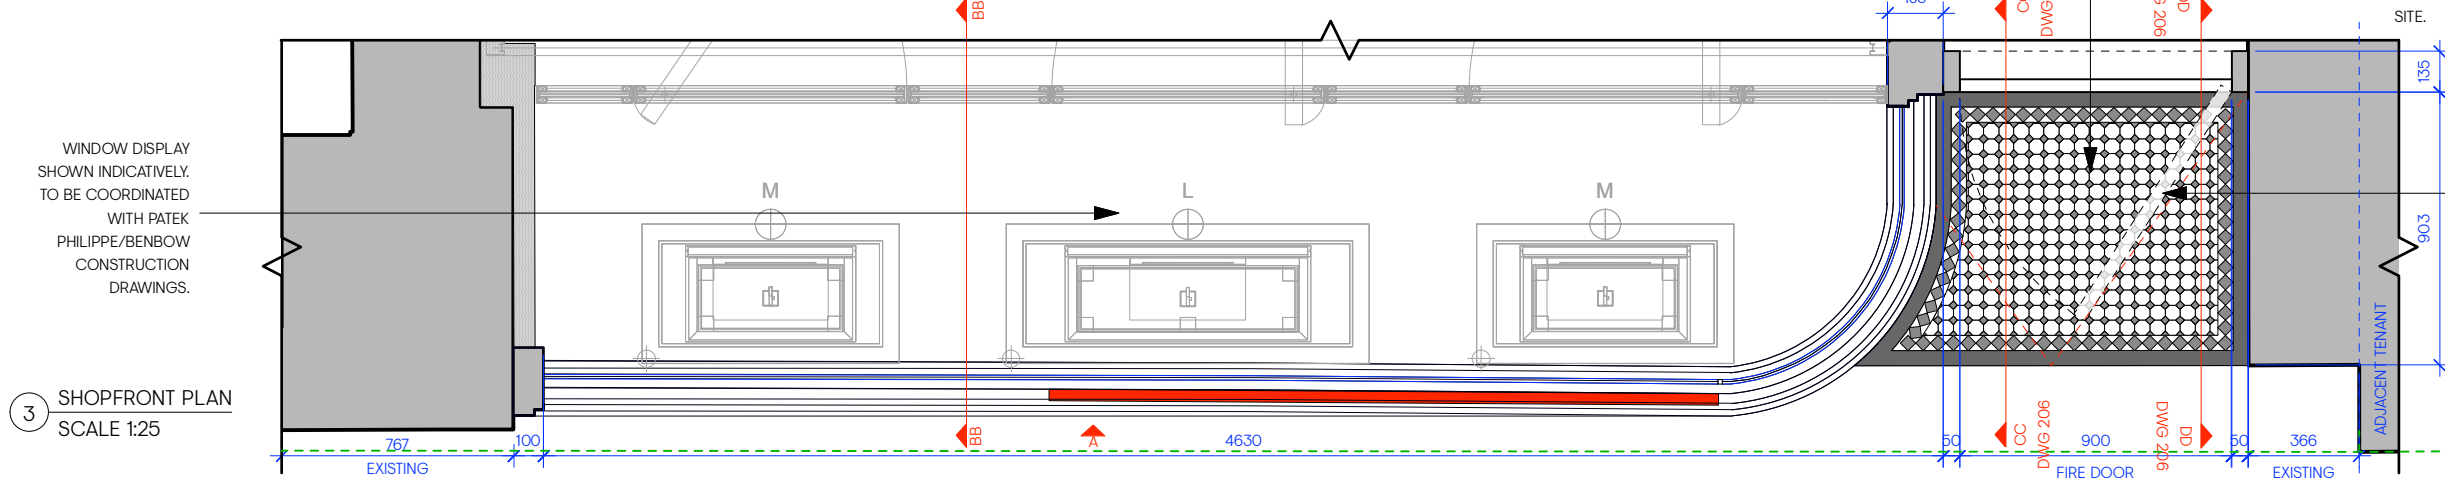

3 SHOPFRONT PLAN
SCALE 1:25

NEW RAMP AREA WITHIN SET BACK AREA TO ACCOUNT FOR LEVEL DIFFERENCE BETWEEN PAVEMENT & UNIT. 75MM & RATIO 1:12 - TO BE CONFIRMED BY CONTRACTOR ON SITE.
TILE PATTERN FINISH TO MATCH BOODLES ENTRANCE FOR CONSISTENCY. PLEASE REFER TO **SHOPFRONT DETAILS DRAWING 206LBC**

NEW SHOPFRONT STRUCTURE REMAINS WITHIN THE EXISTING SITE BOUNDARY AND DOES NOT EXTEND INTO THE ADOPTED HIGHWAY

ASSUMED LINE OF HIGHWAY