






1 Rear Elevation
1 : 50

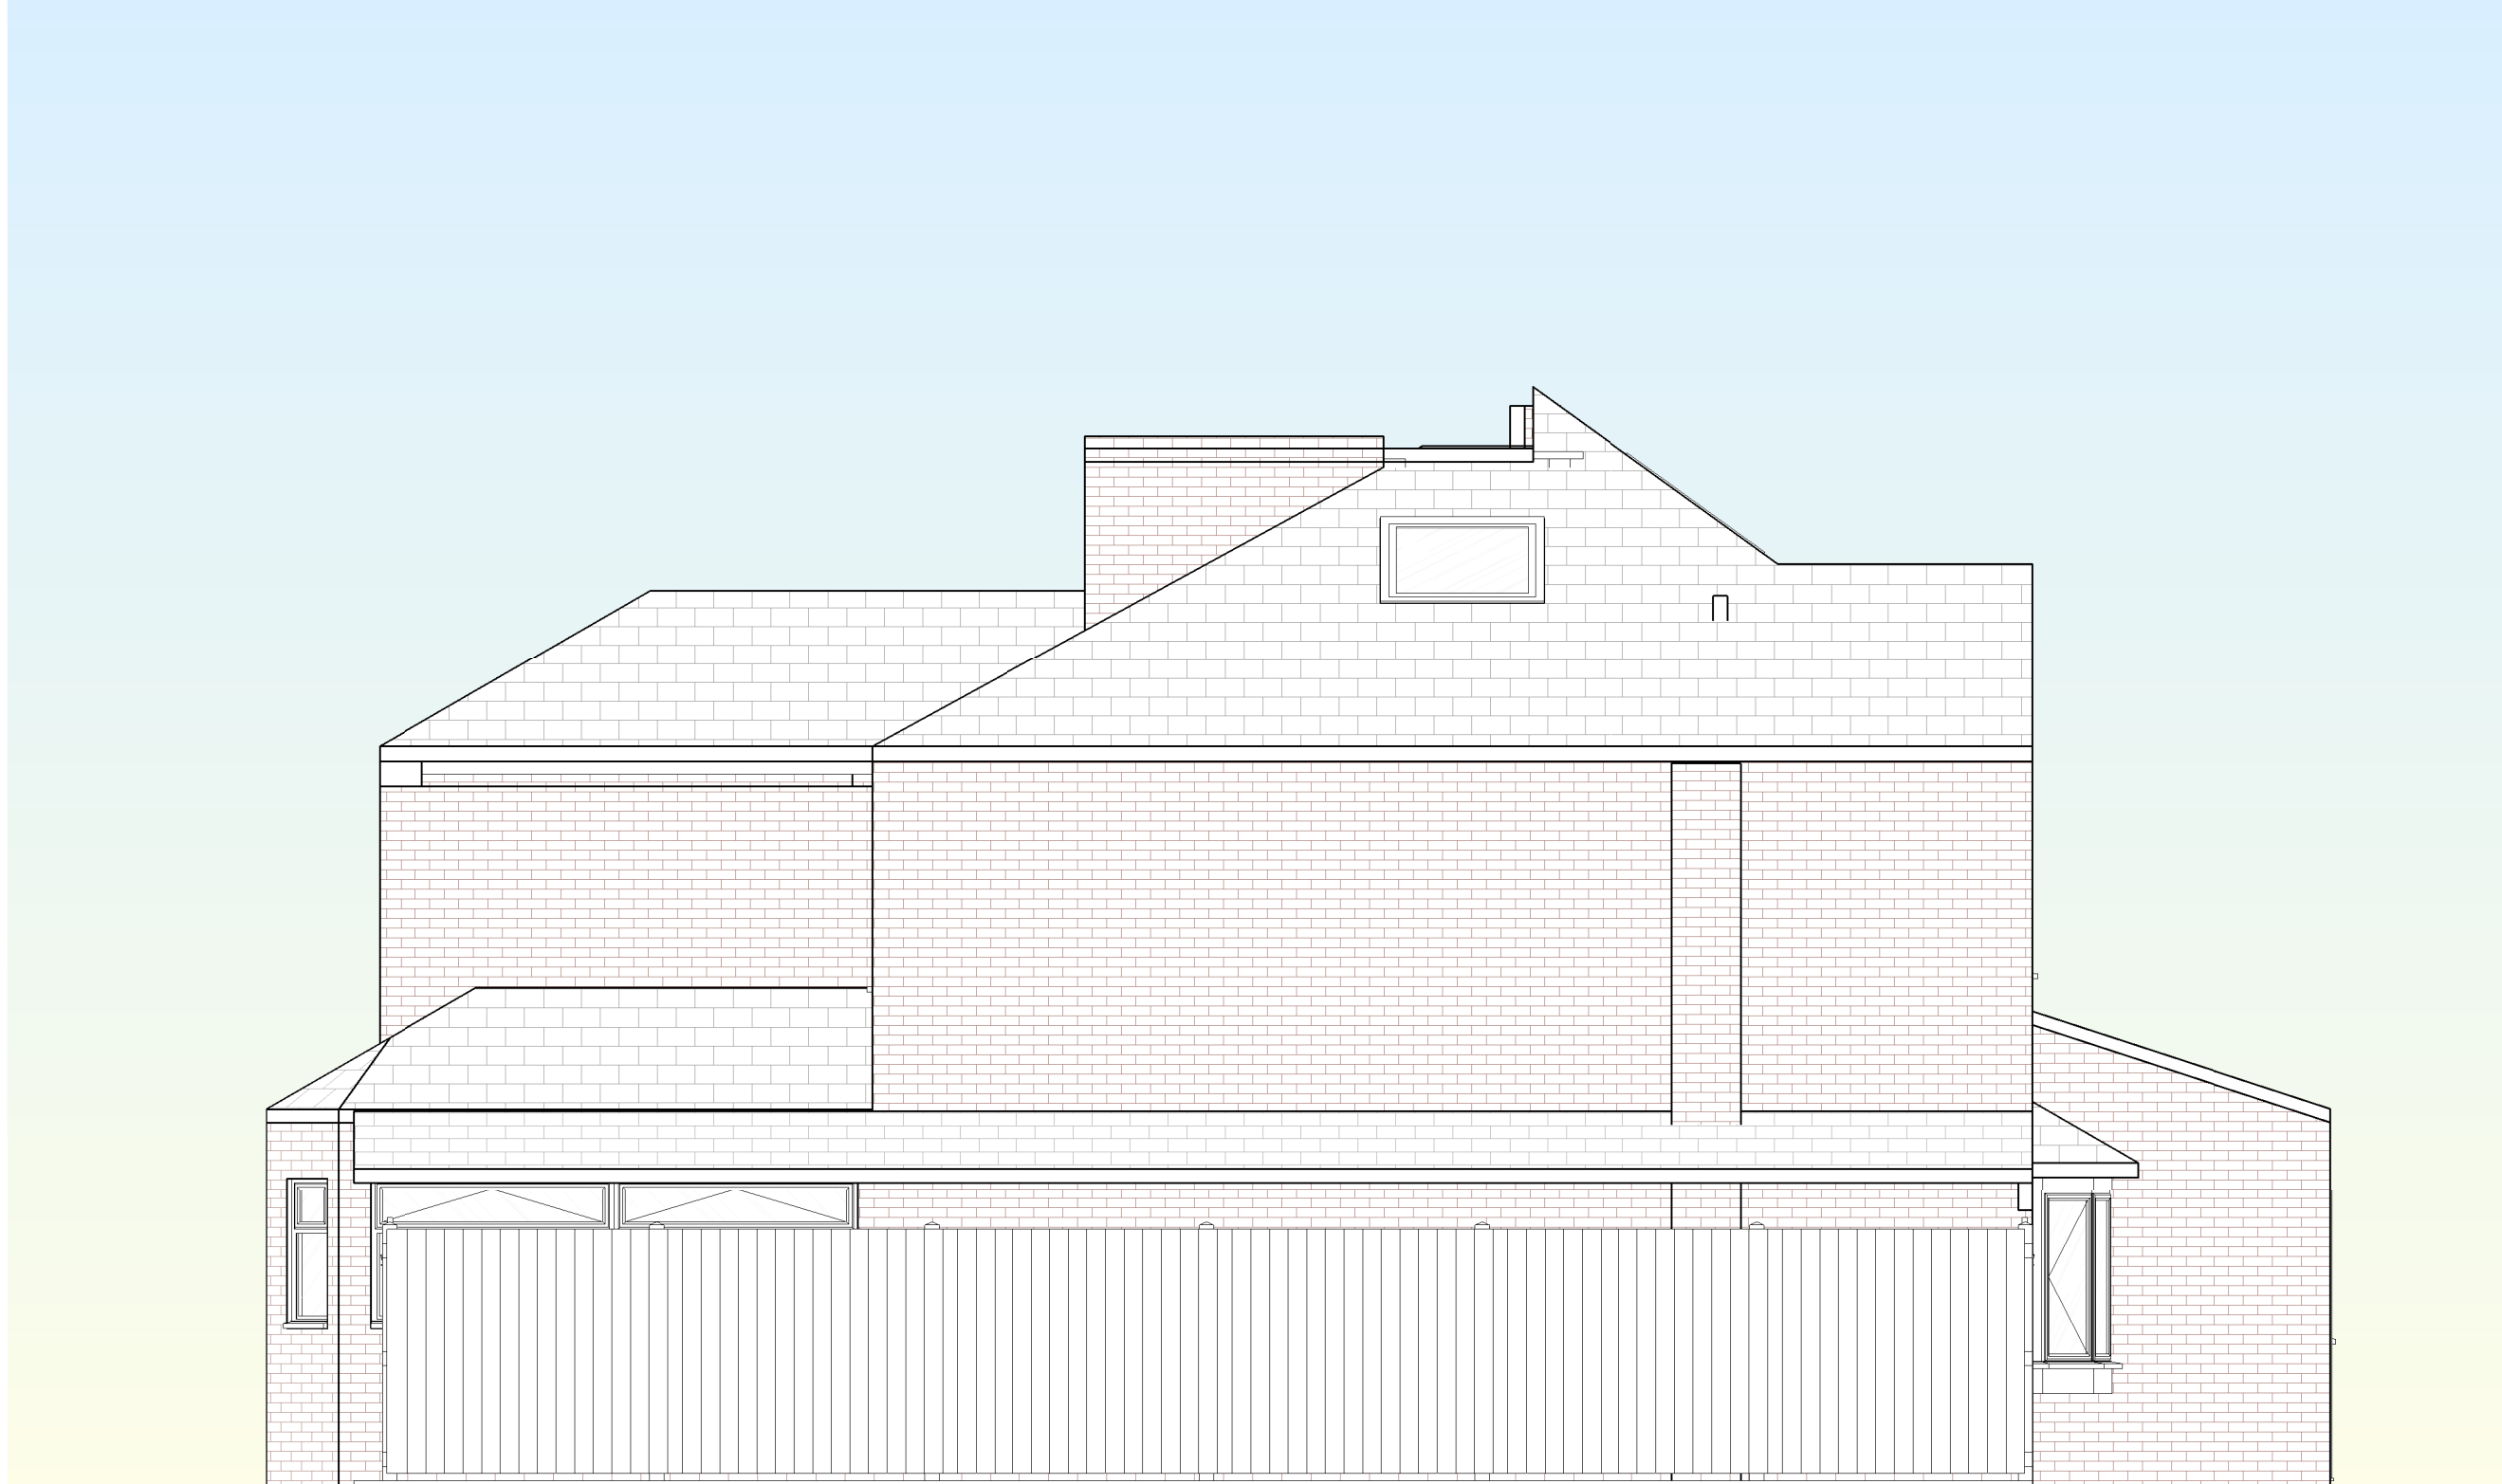

4 Right Elevation
1 : 50

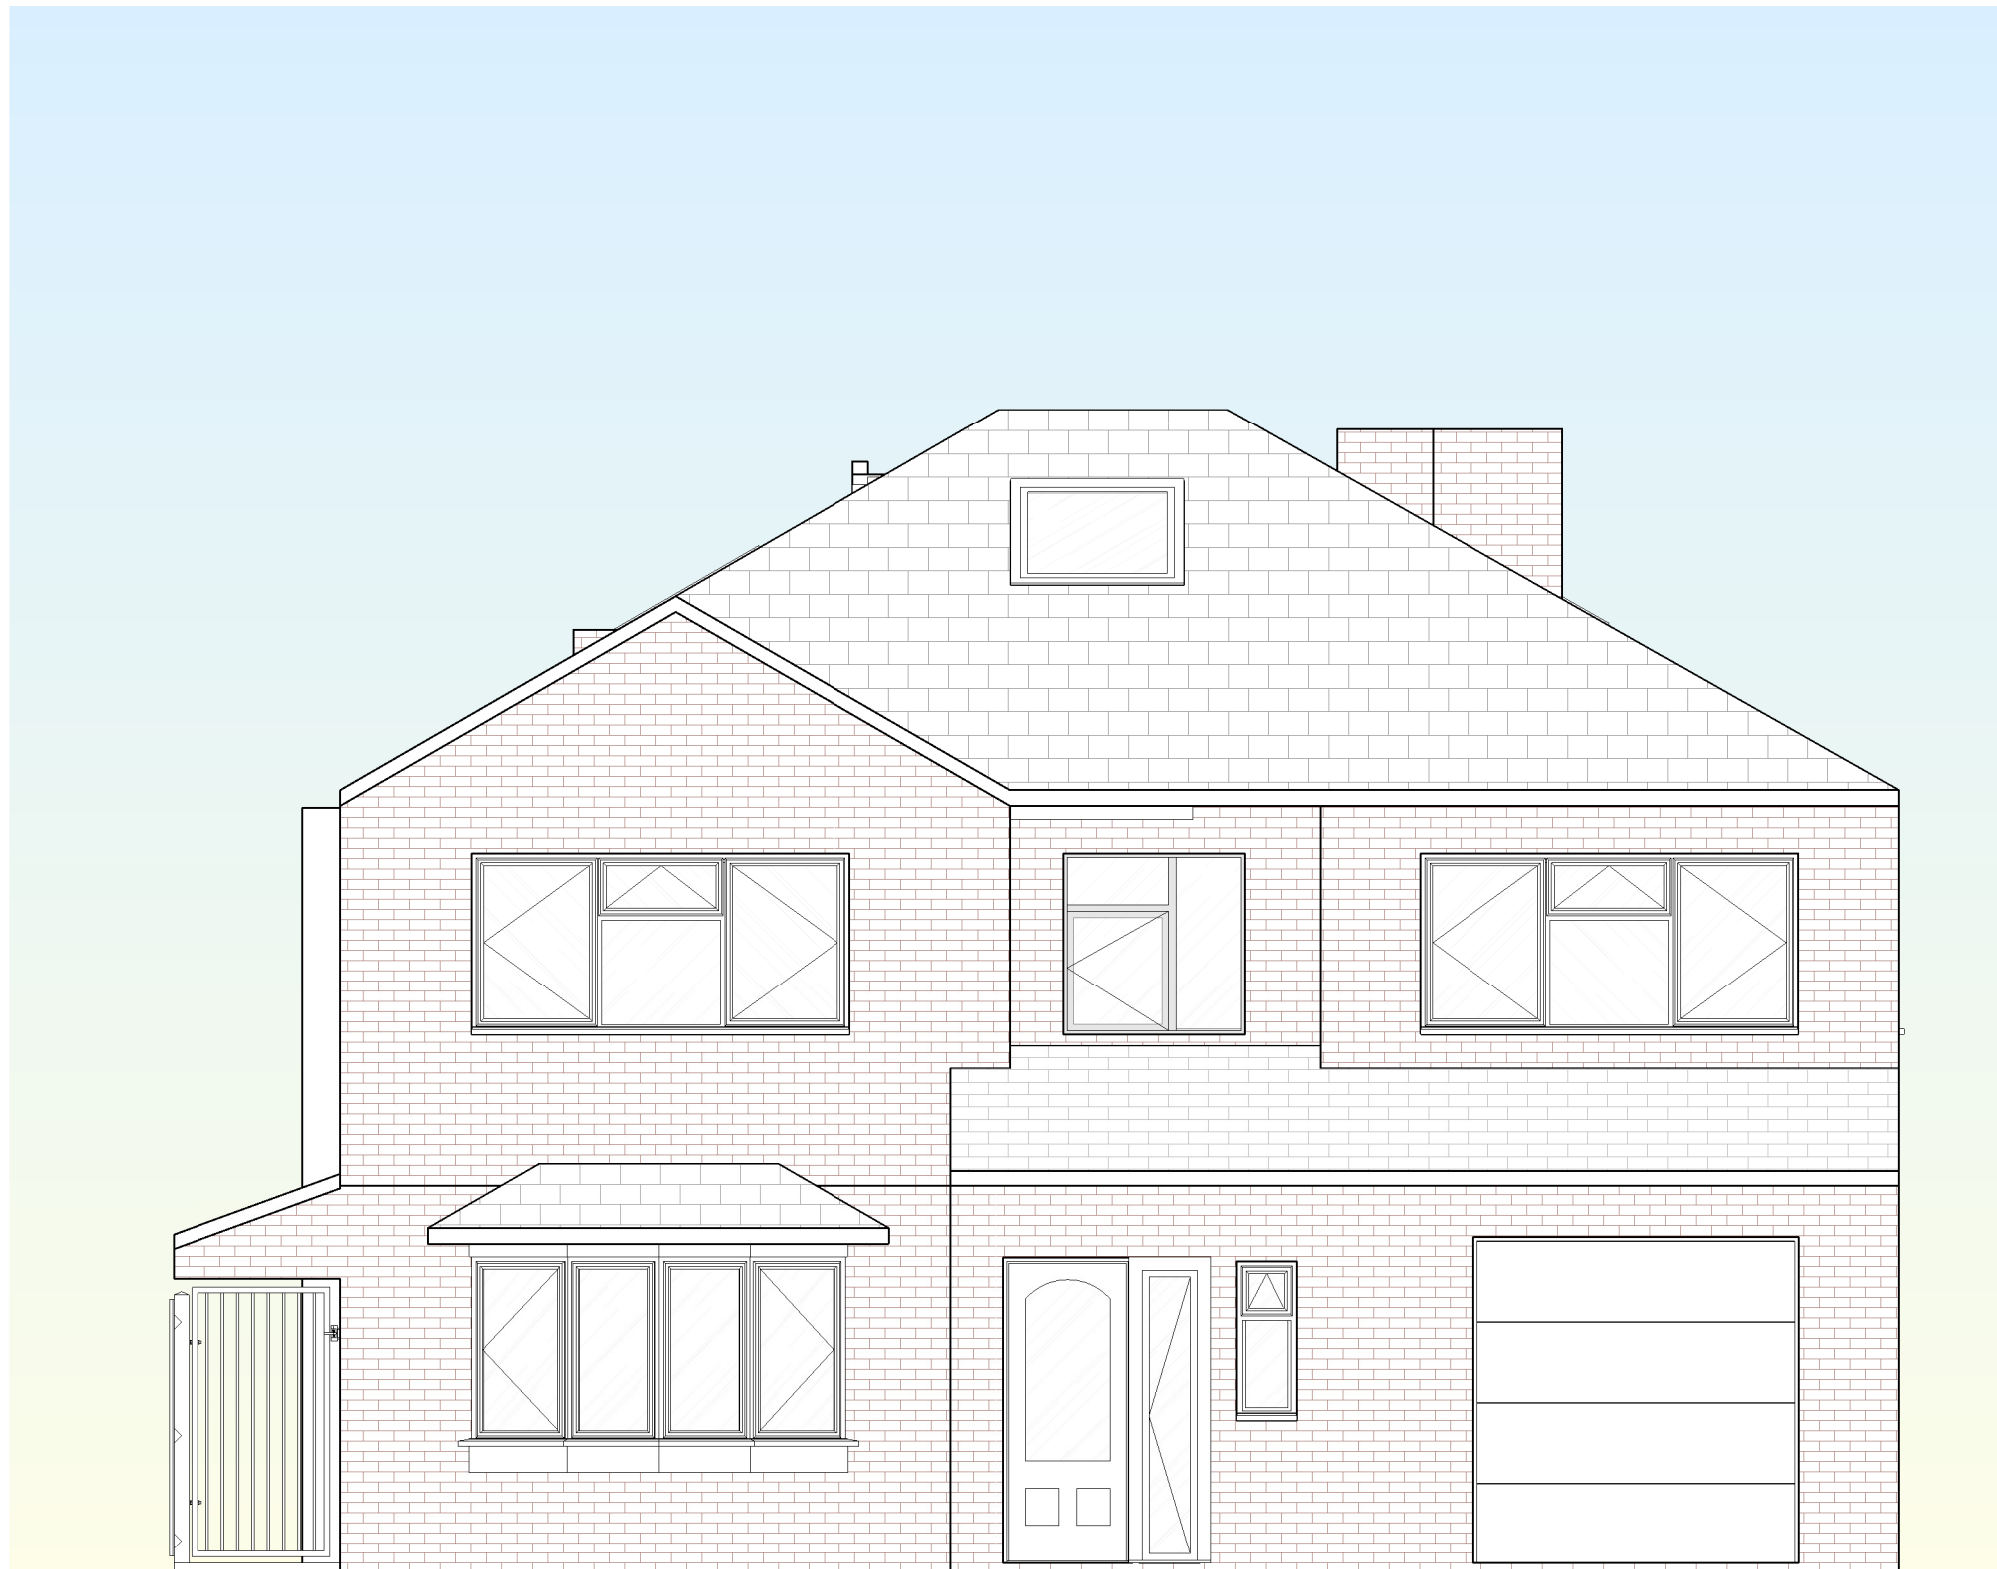

2 Front Elevation
1 : 50

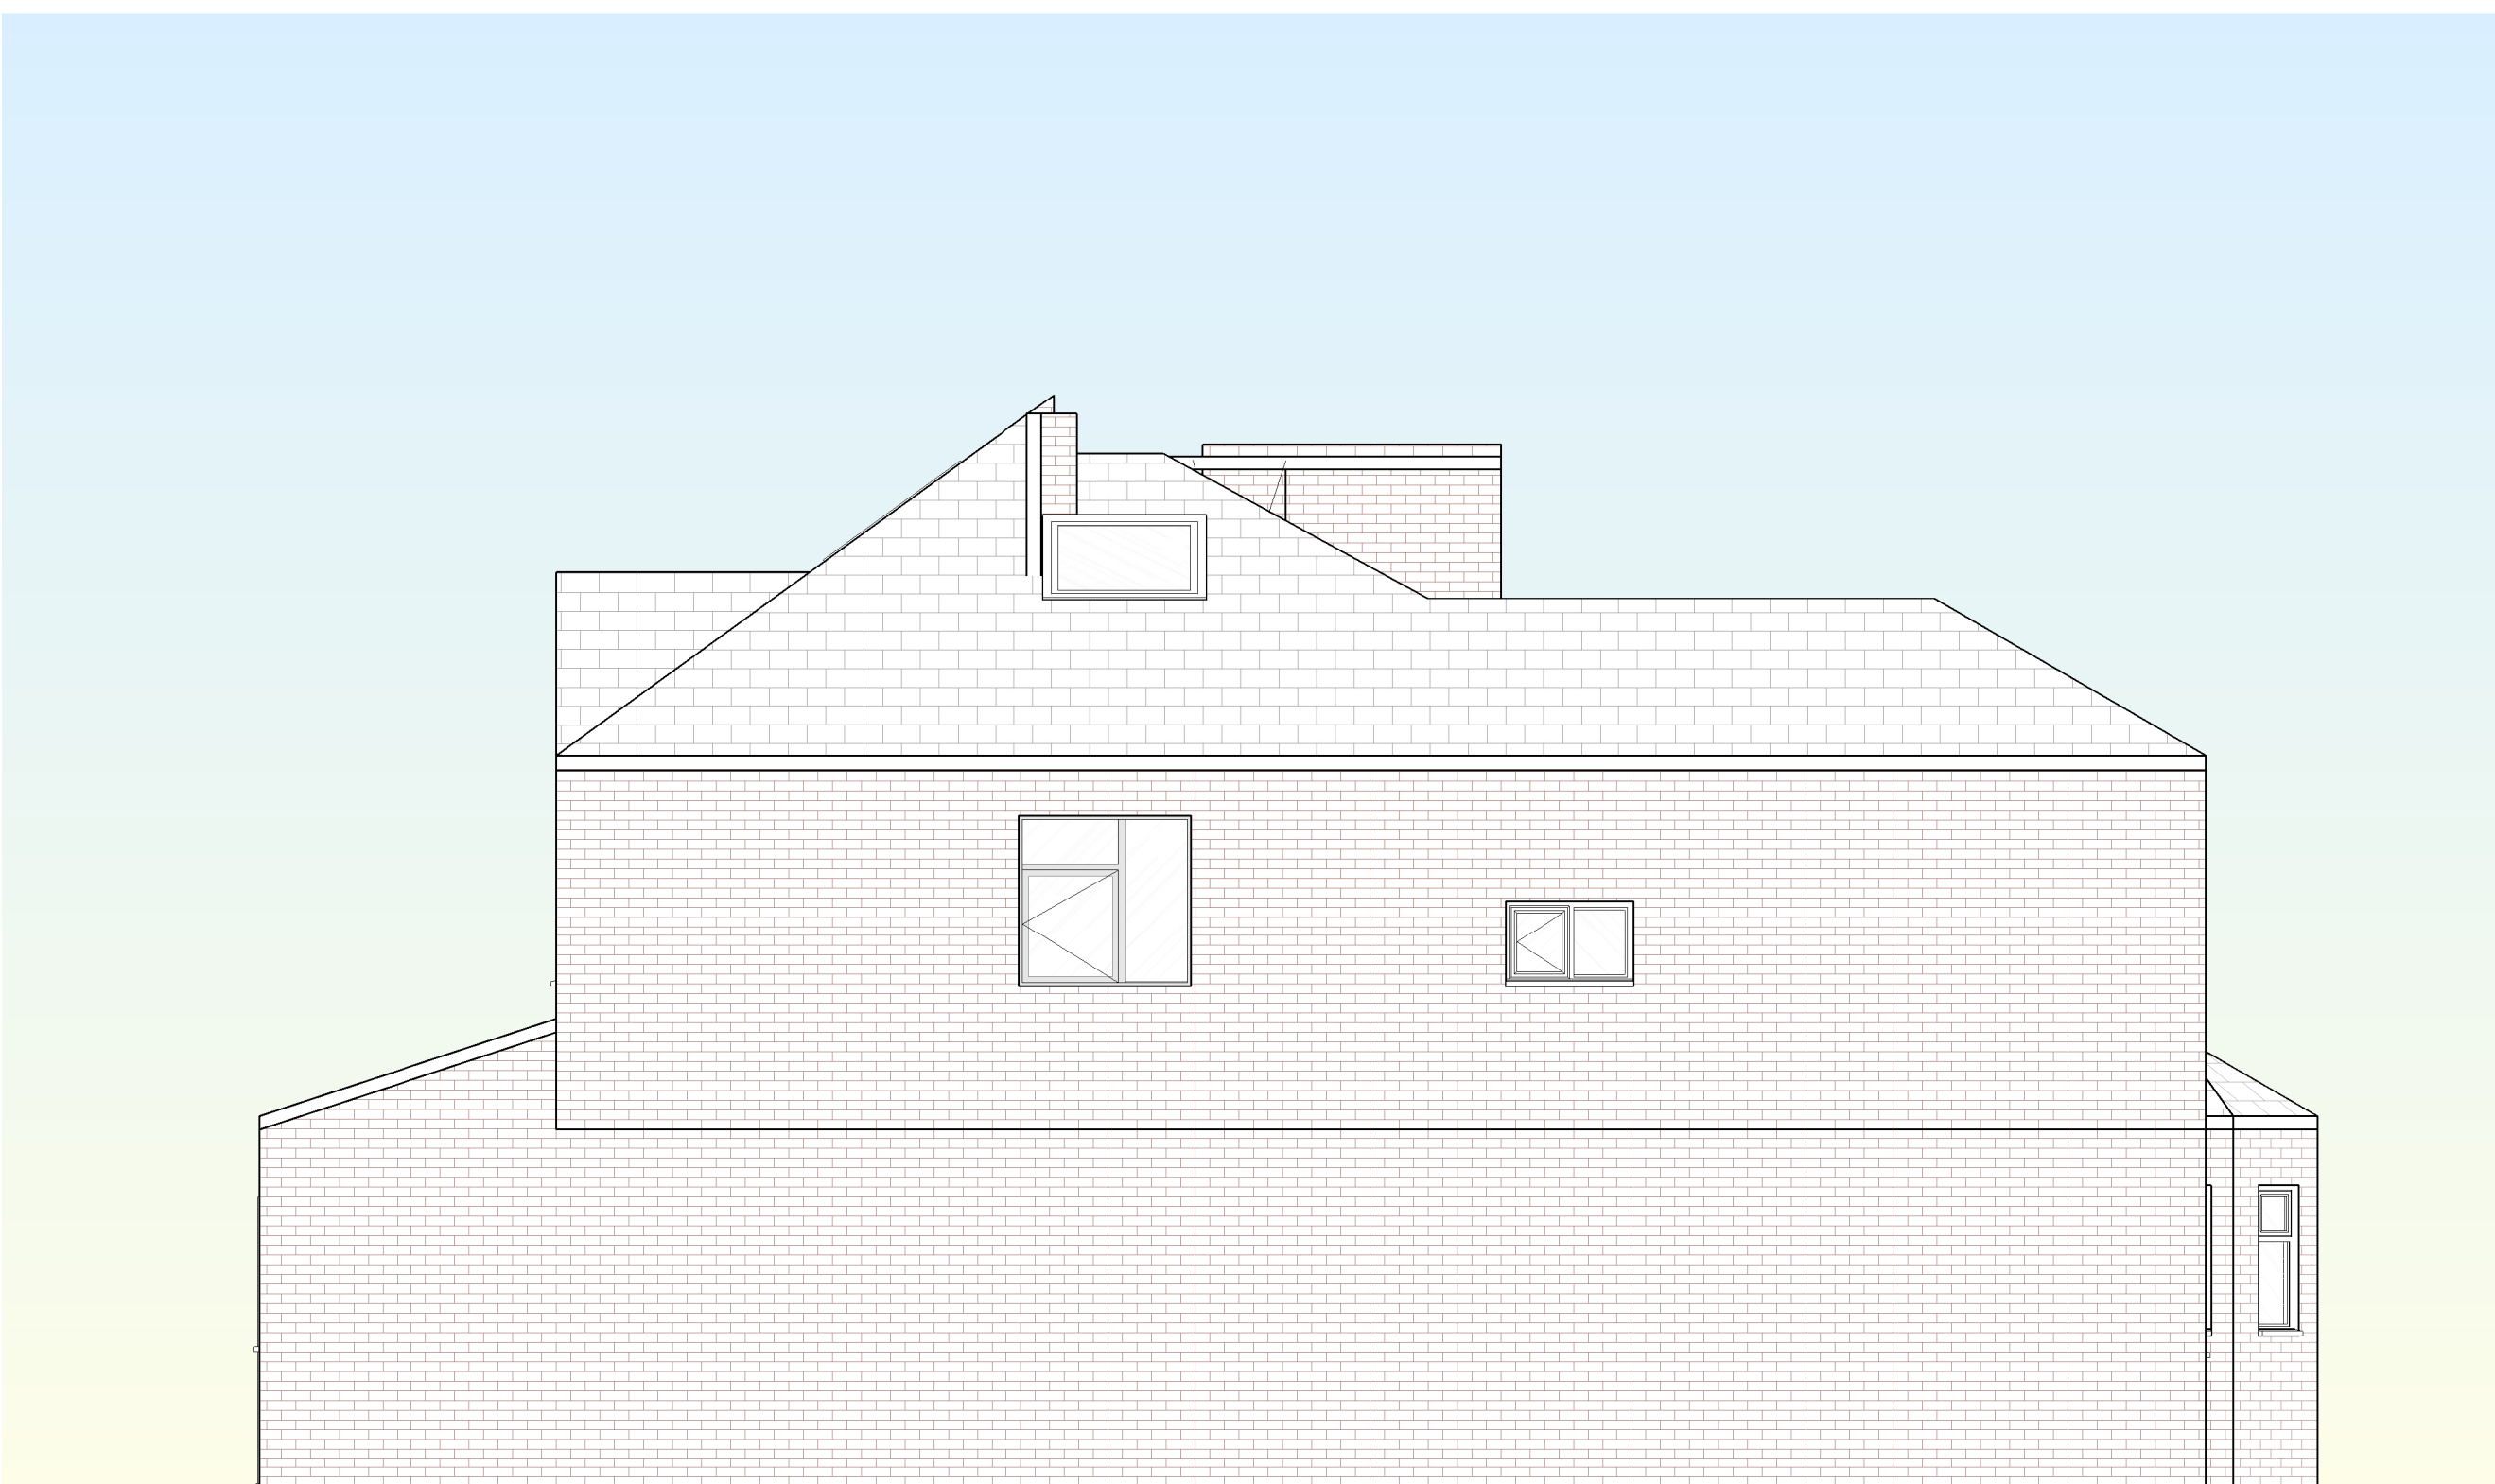

3 Left Elevation
1 : 50

SCALE 1 : 50
0 1m 2m 3m

A Planning/1st Issue 25/06/25
Rev Description By Date

MUSE
Architects

PROJECT: 34 Cherry Tree Road
Existing Elevation

DRAWING TITLE: Planning
DRAWN: IU CHECKED: MM
APPROVED: MM DATE: 29.10.25
1:50 SCALE 111_31003 DRAWING NUMBER A REV: (A1)