
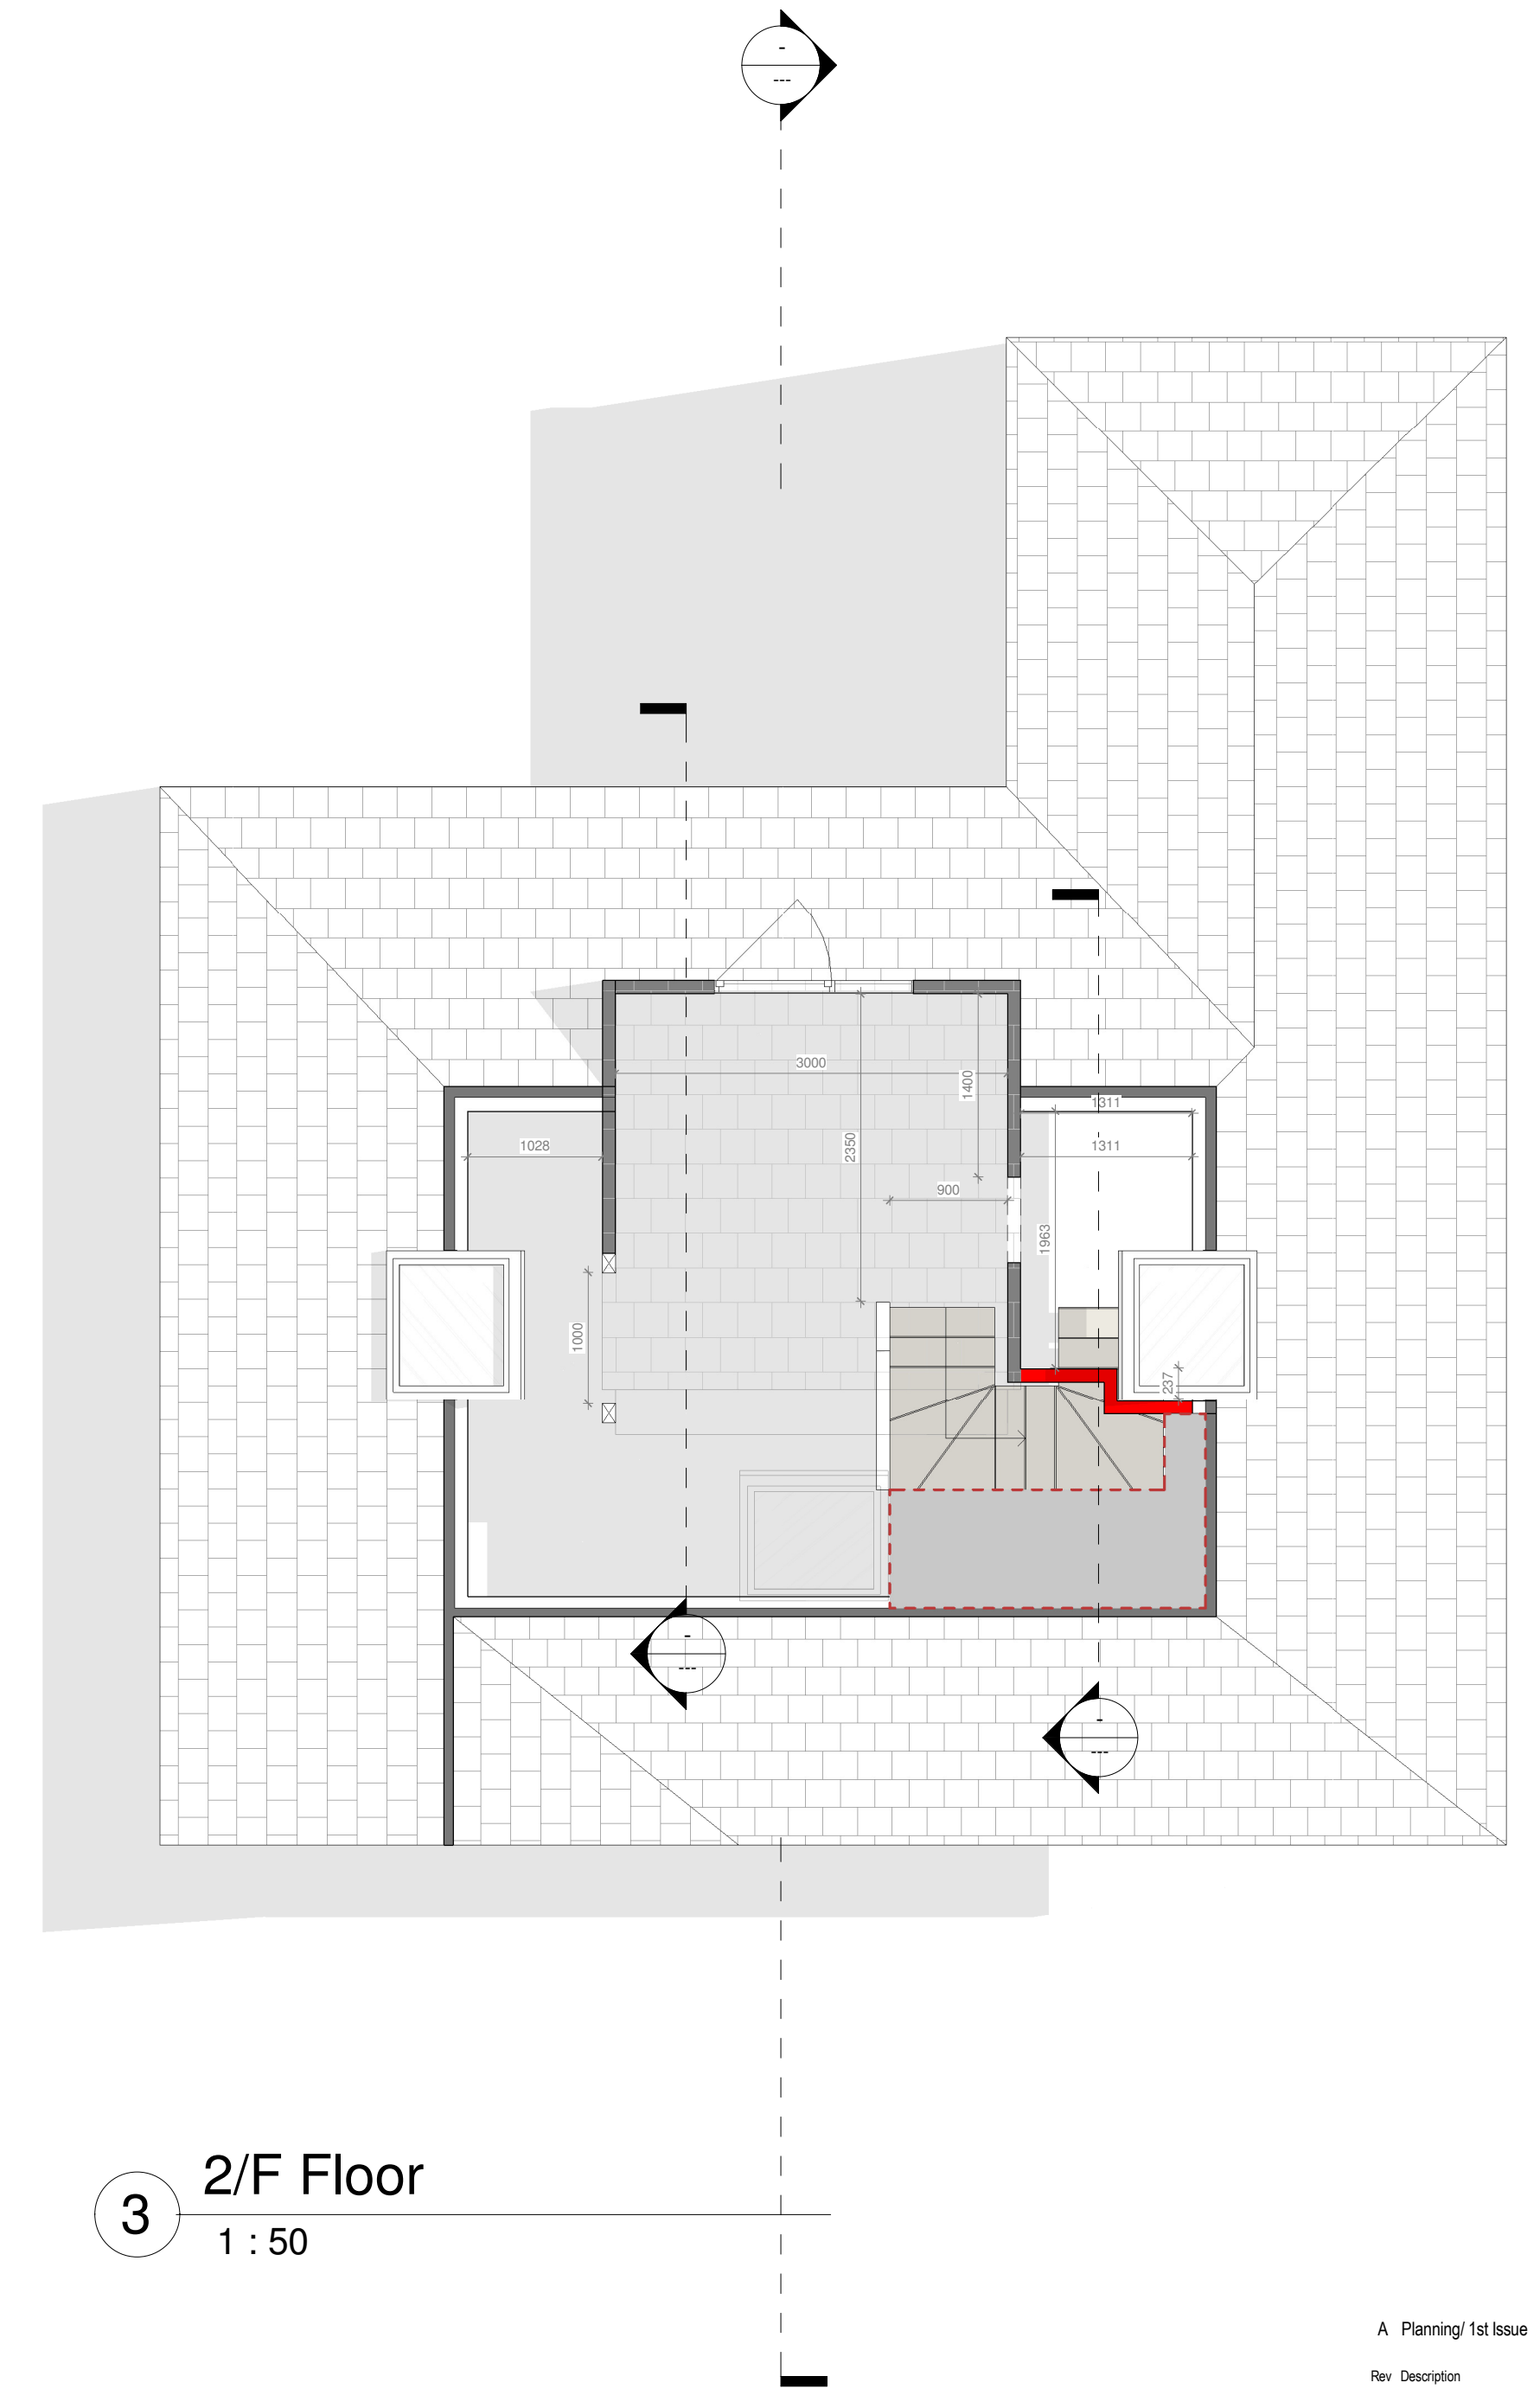
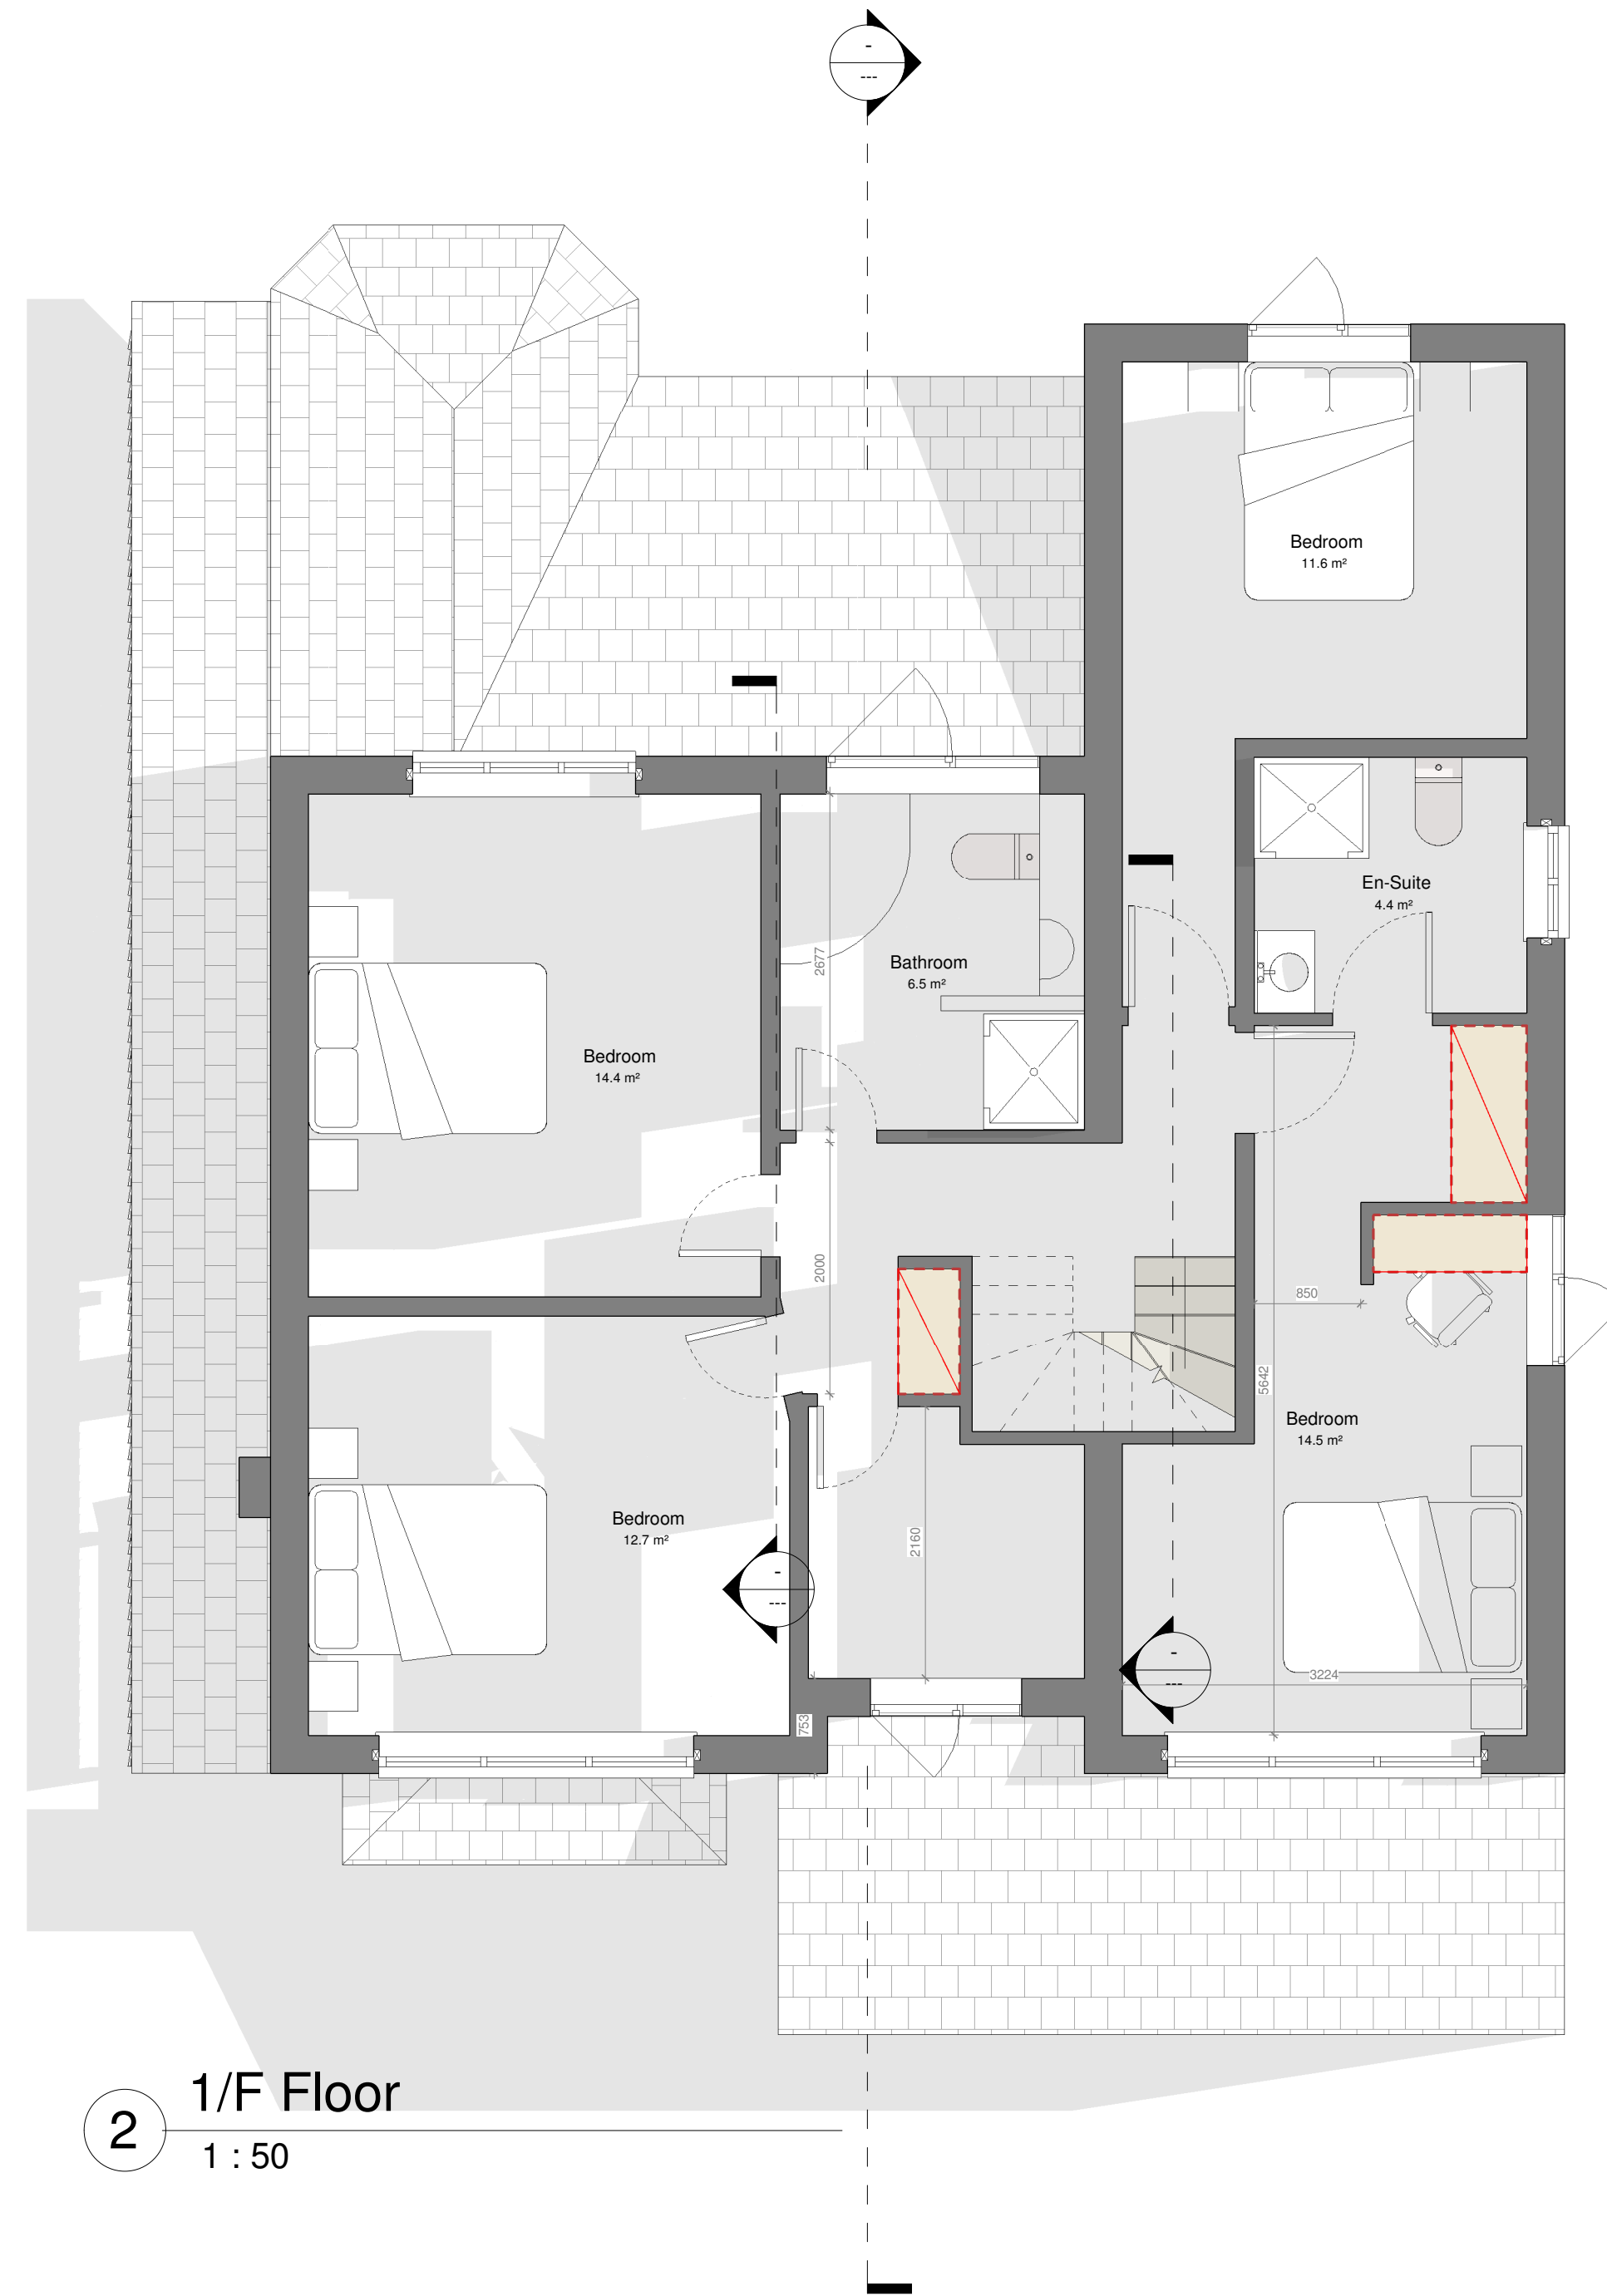


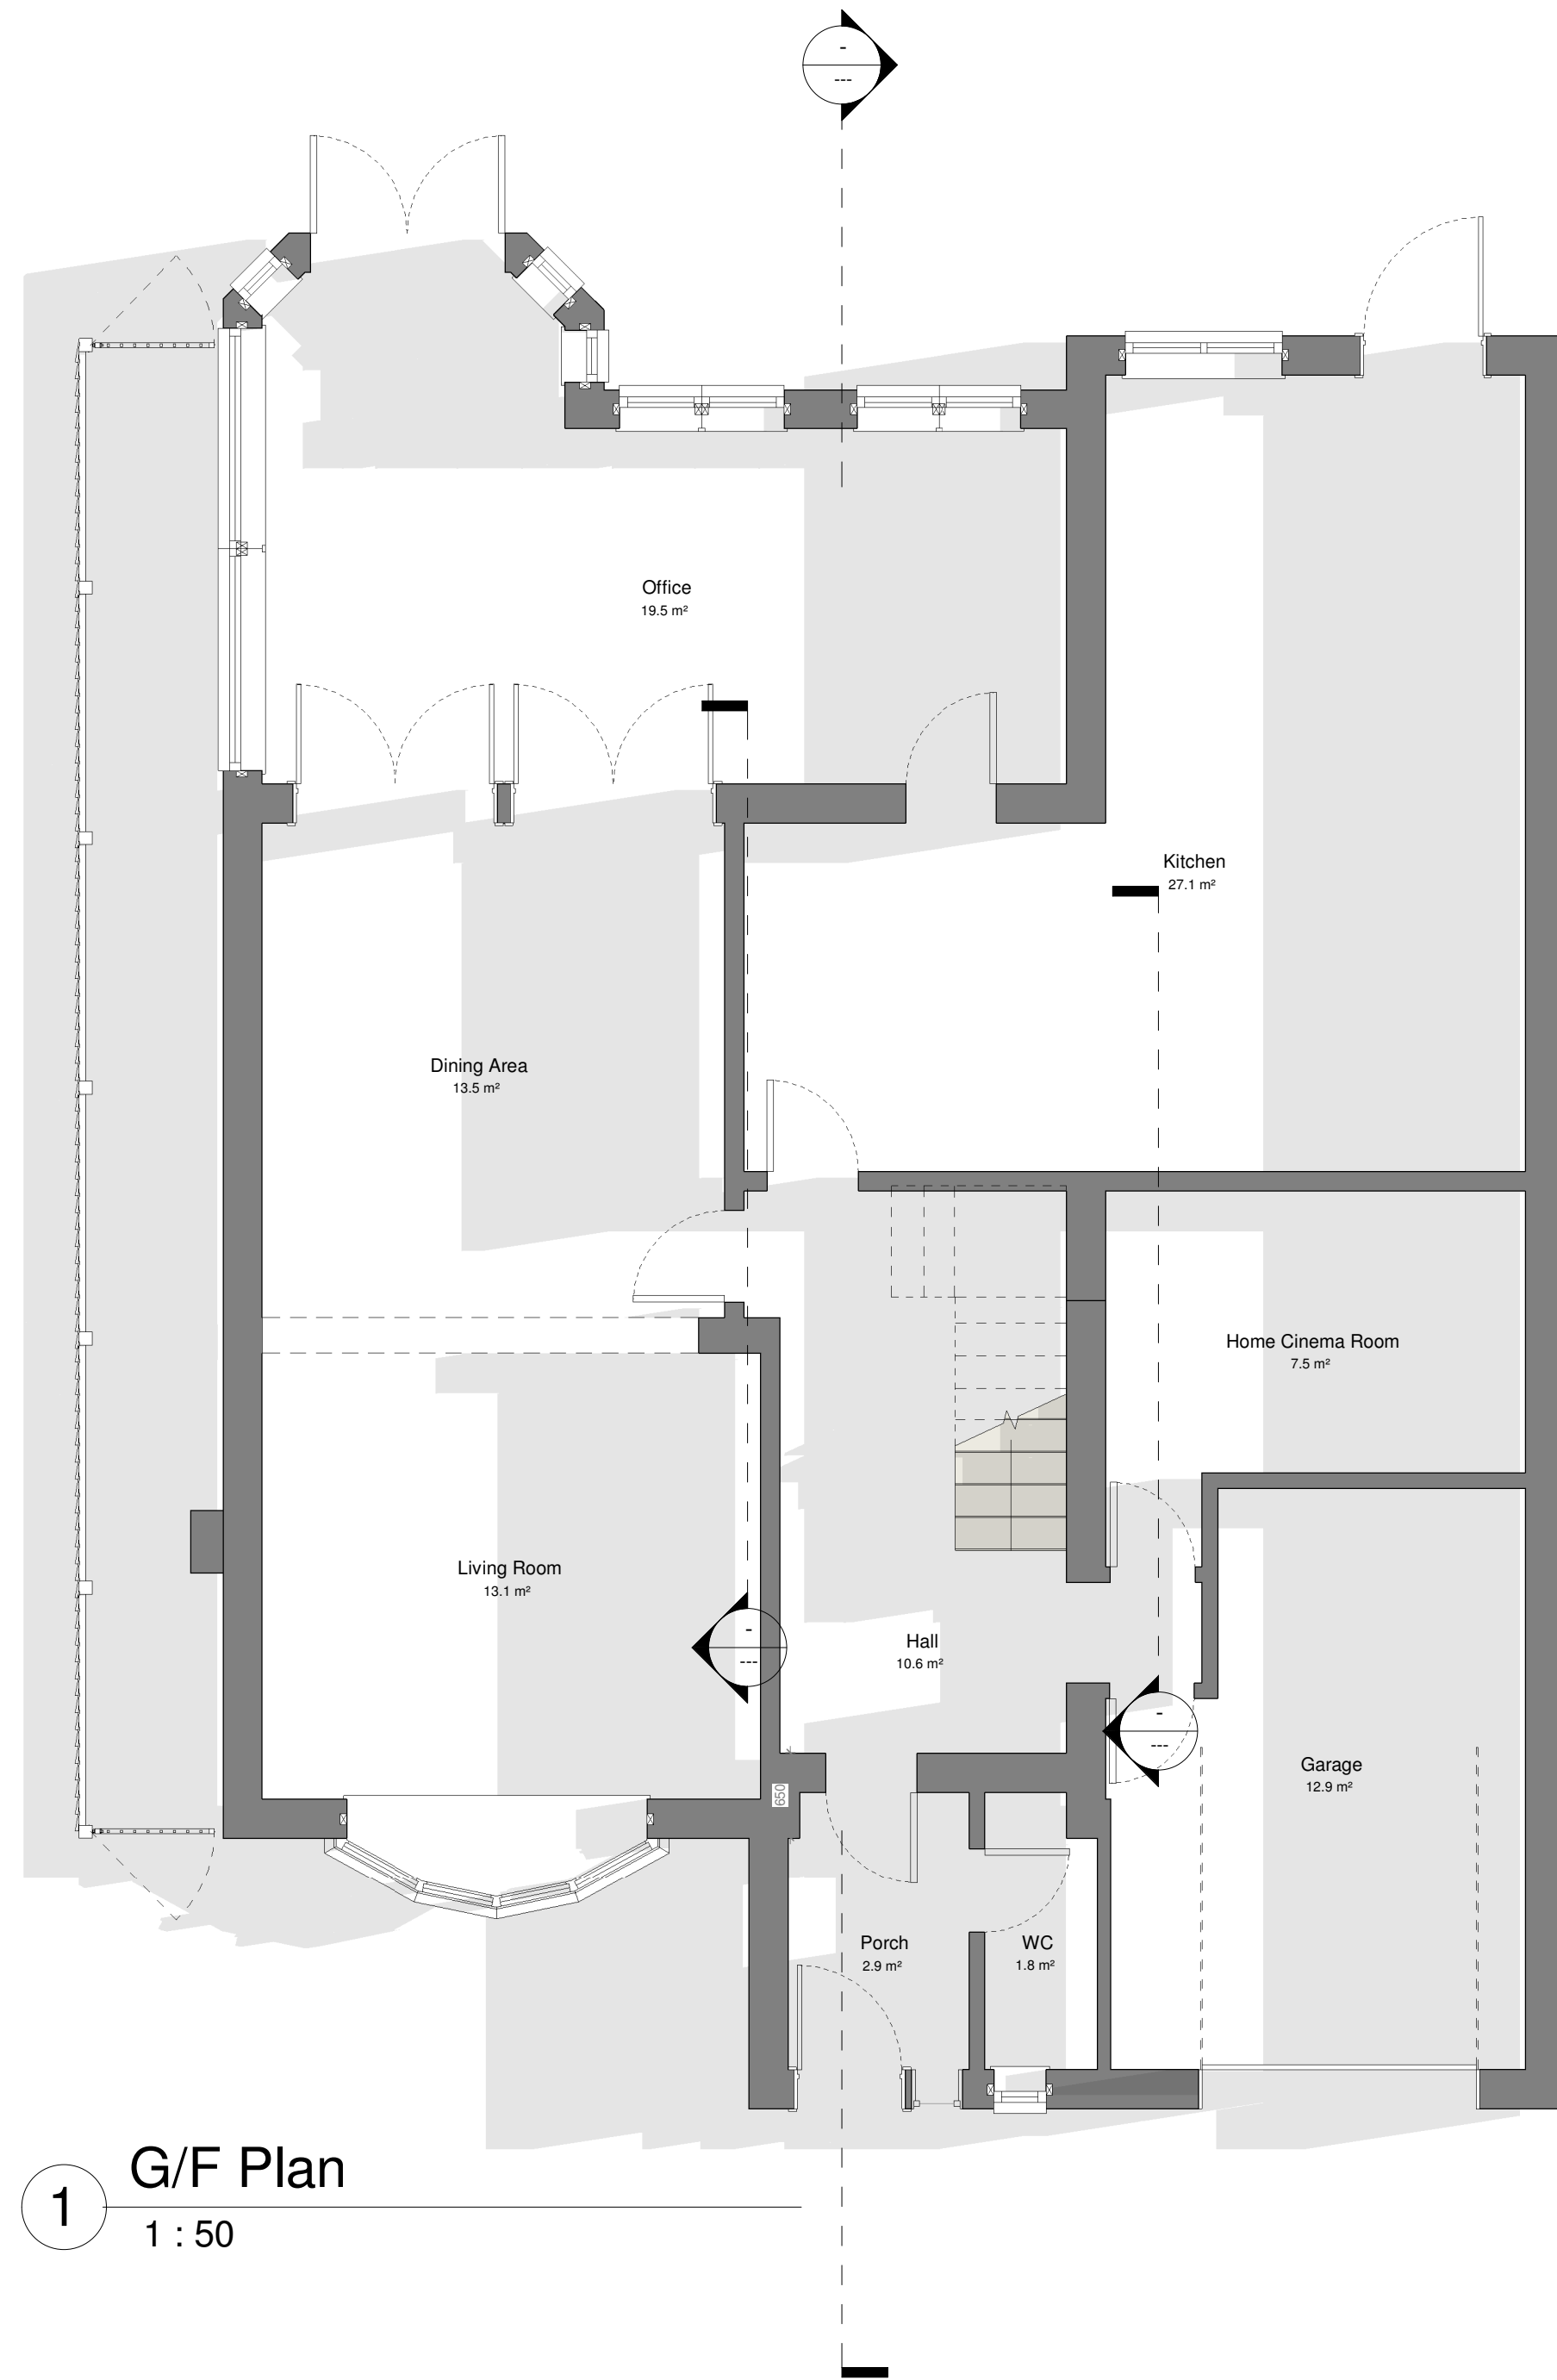

A	Planning/ 1st Issue	25/06/25
Rev	Description	By Date

MUSE
Architects

PROJECT: 34 Cherry Tree Road
Existing Floor Plan

DRAWING TITLE:

DRAWING STATUS: Planning

DRAWN: IU CHECKED: MM
APPROVED: MM DATE: 29.10.25

1:50 SCALE: 111_31002 A REV: (A1)

SCALE 1 : 50
0 1m 2m 3m

