

This drawing is for design intent **only**


Do Not Scale

If in doubt, ask. All discrepancies to be reported to the architect before manufacture, fabrication
Drawings are to be read in conjunction with all relevant specifications and consultant information

This drawing is not to be reproduced without express permission of the architect and only used for the purposes shown within the titleblock status bar. This drawing and all associated designs indicated remain the copyright of the architect.



2 Existing Site Plan
Scale: 1:300

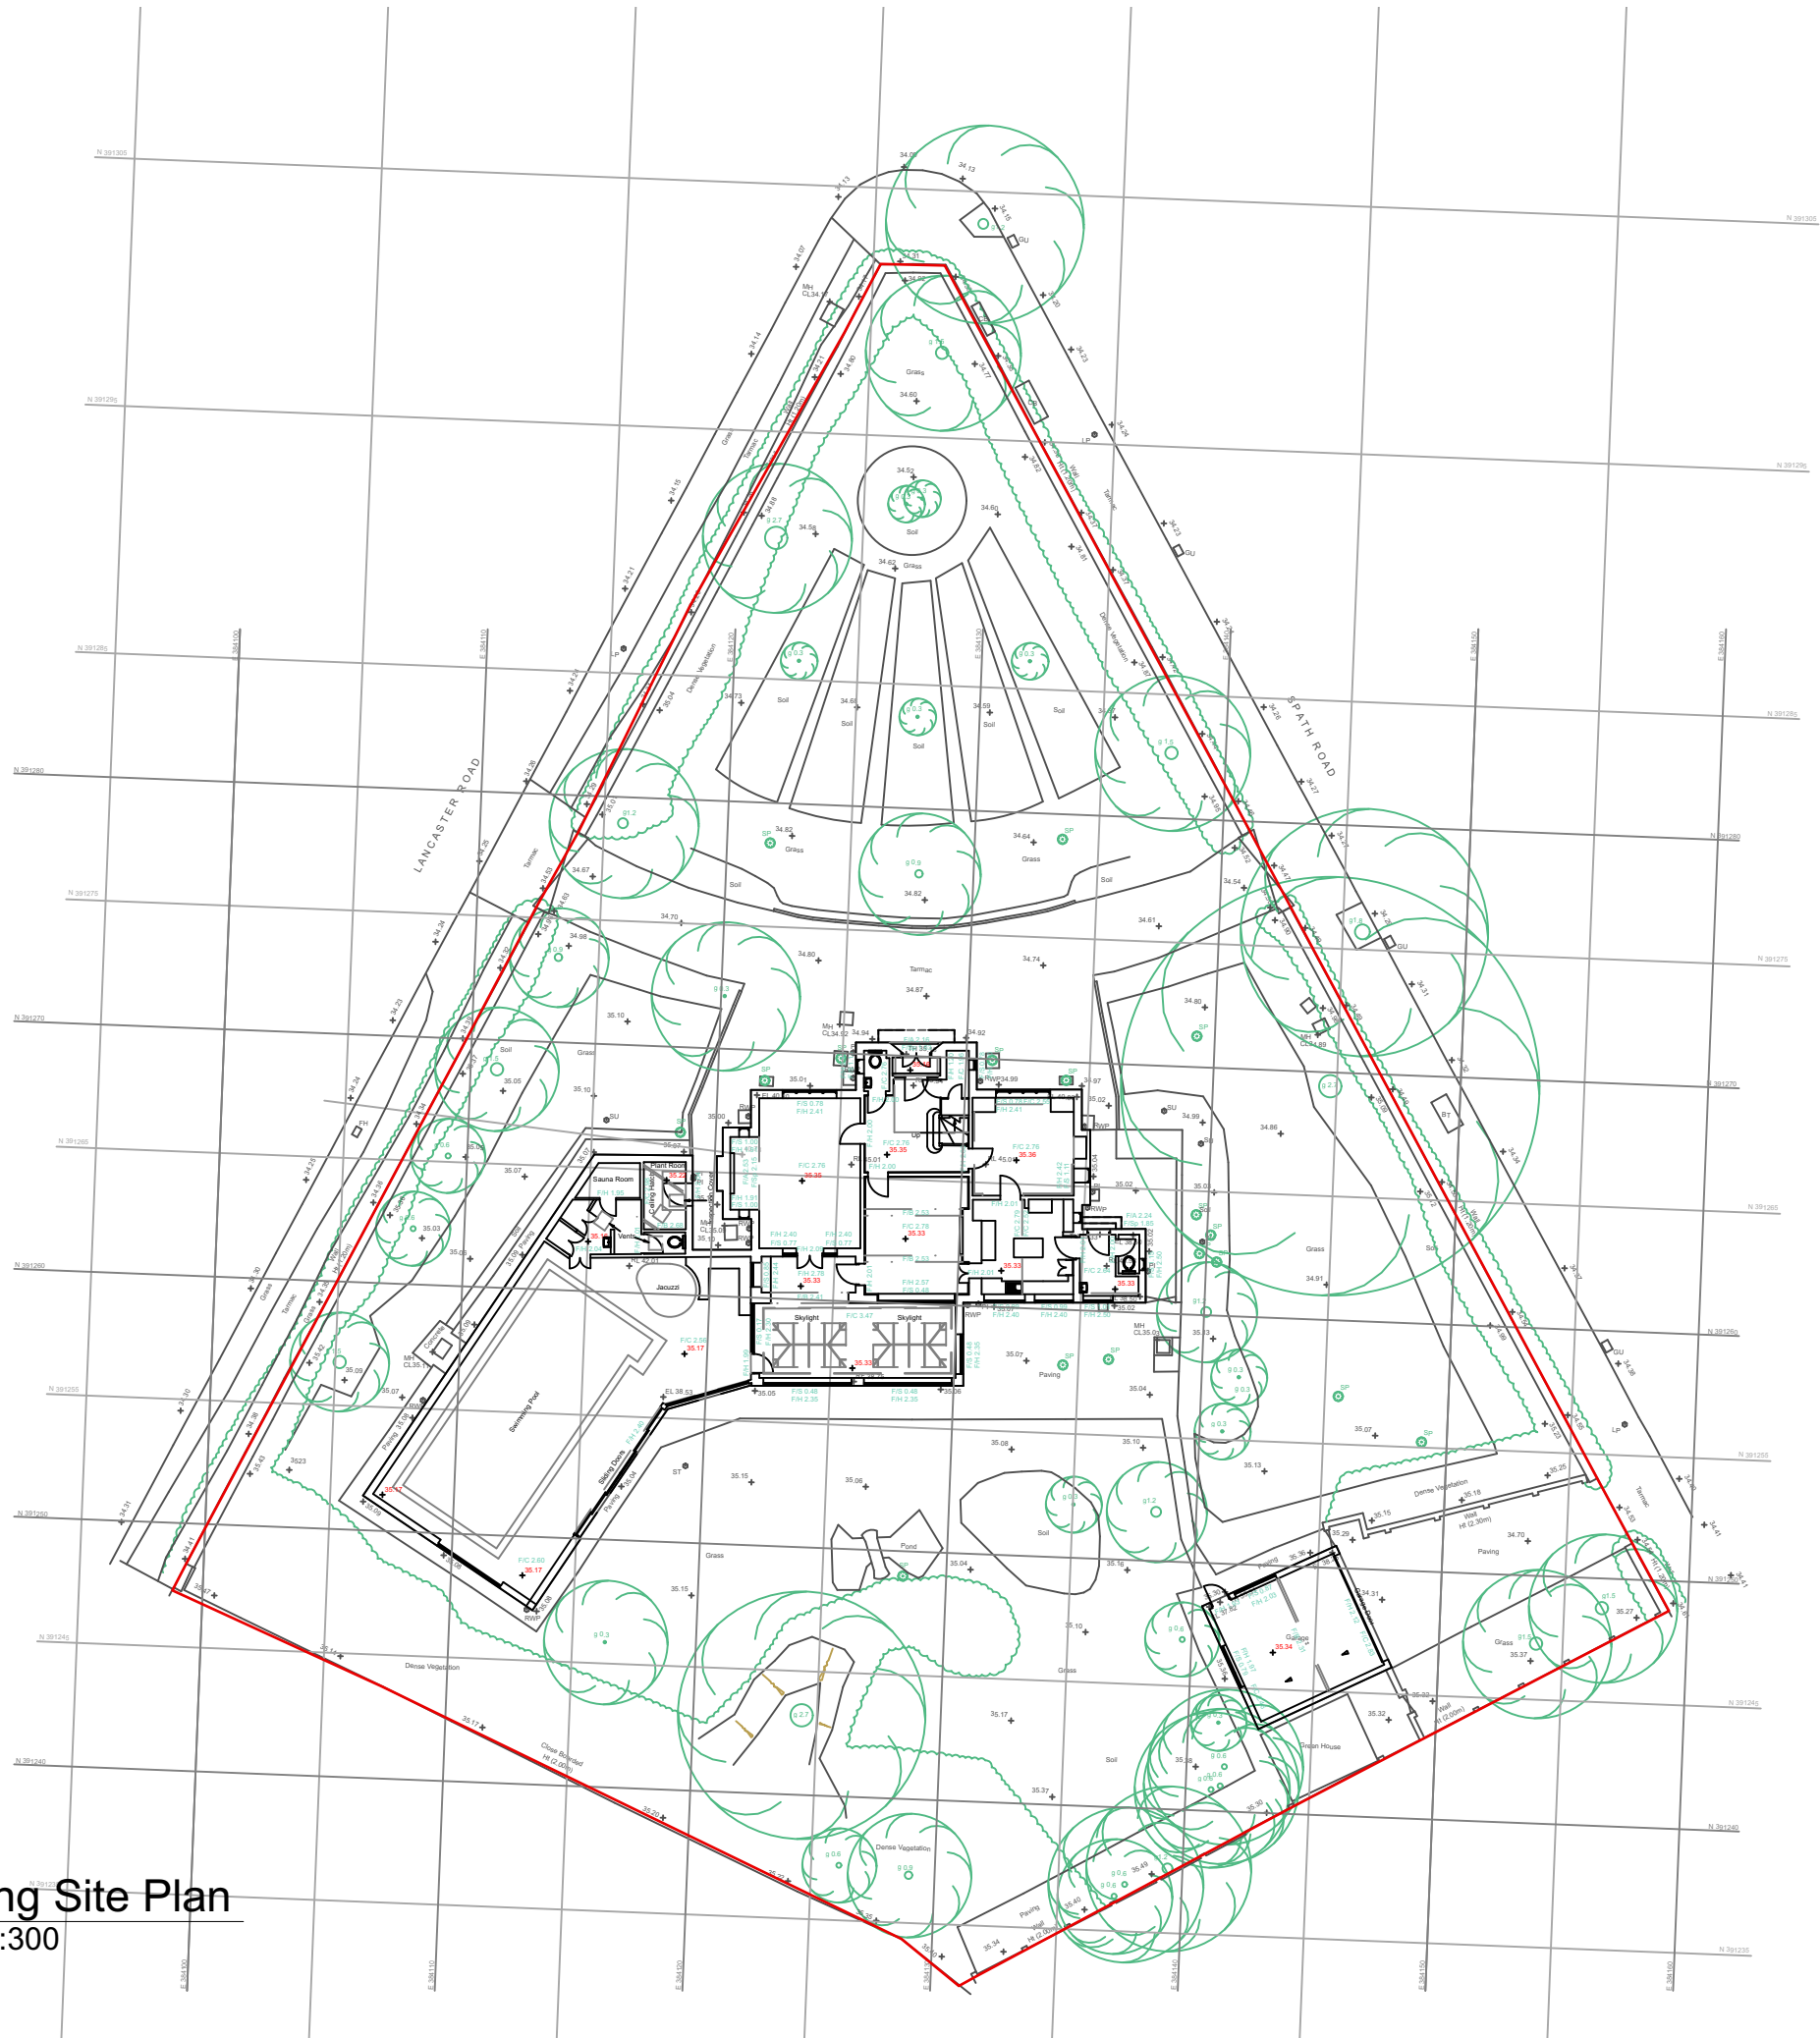

Lancaster Road

Existing Site Plan

dwg 2143-1001 rev -

scale 1:300 @ A3

issued Prelim

date 21/09/2022 drawn MM checked

mcnulty architects

RIBA

mcnulty architects Ltd
Designworks
The Colony Winslow
Altrincham Road
SK9 4LY

info@mcnultyarchitects.com