



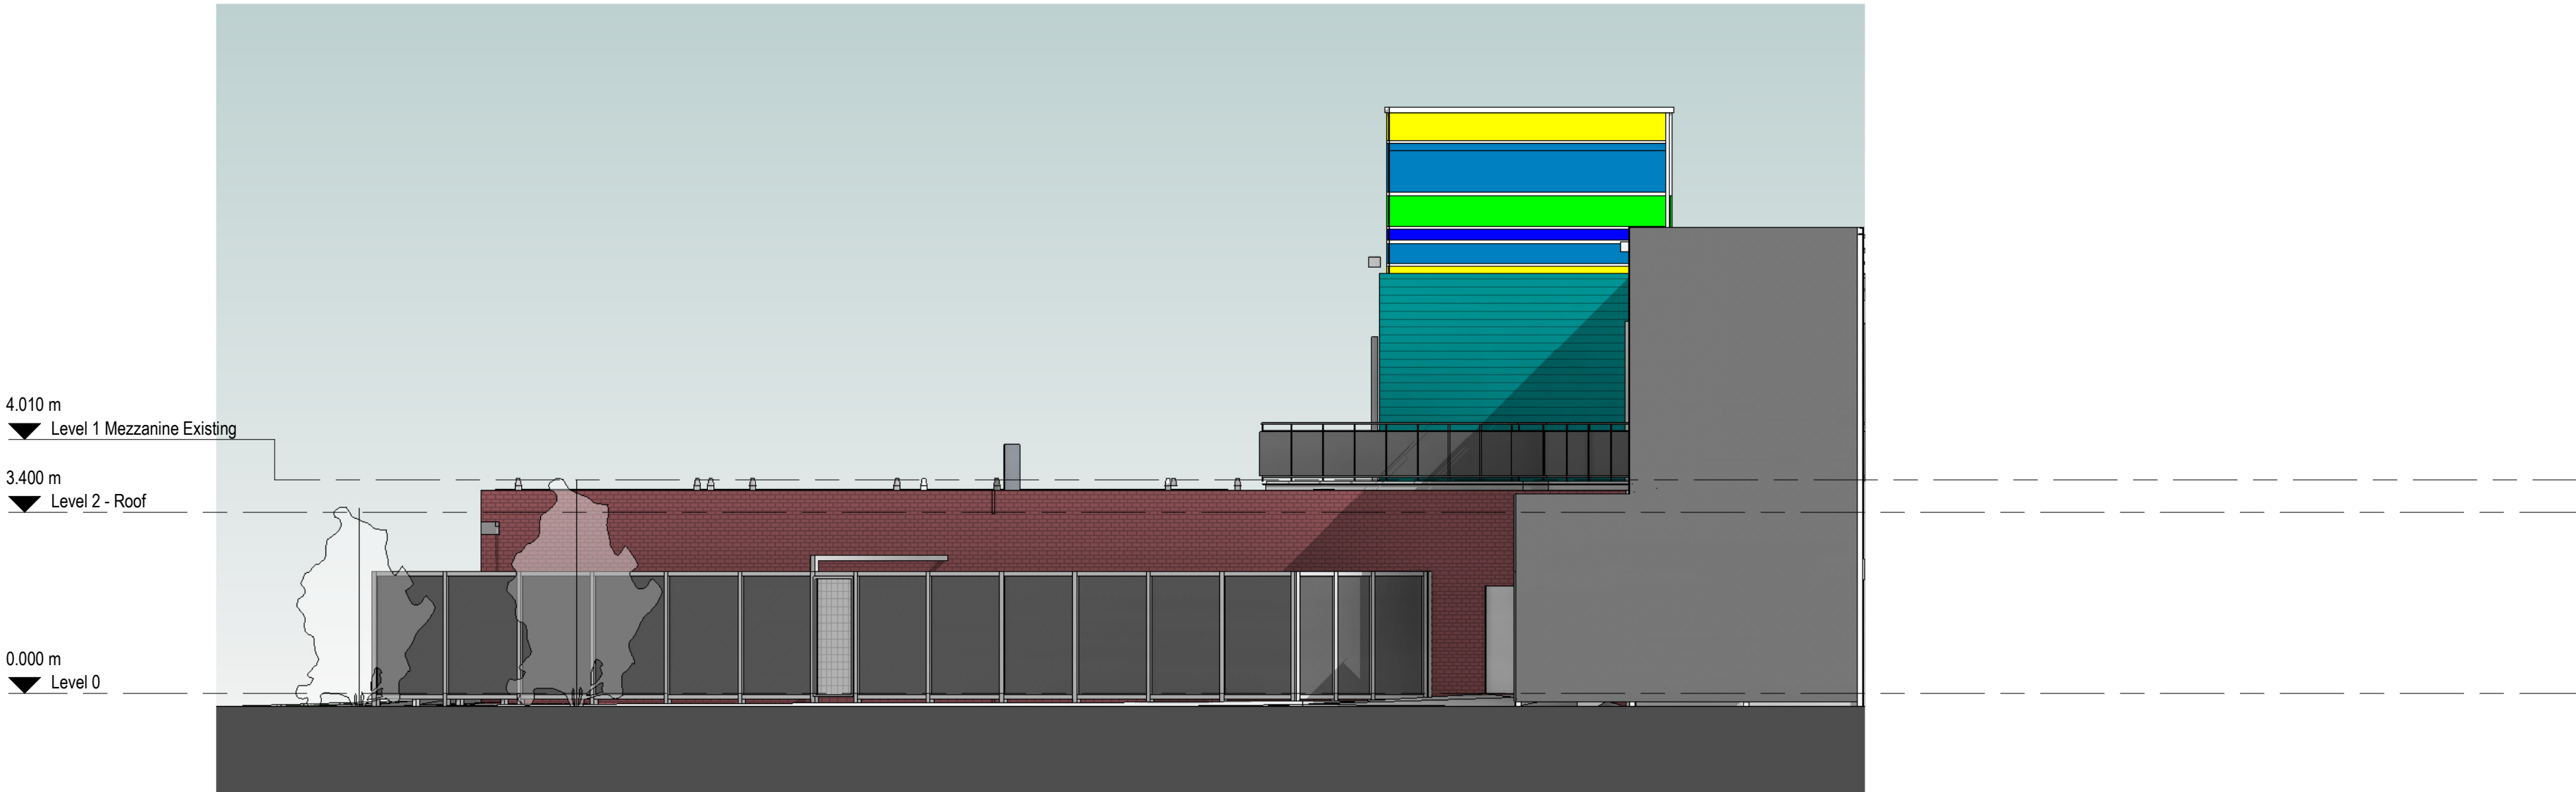

North Elevation Proposed - Proposed

1 : 100 @ A1

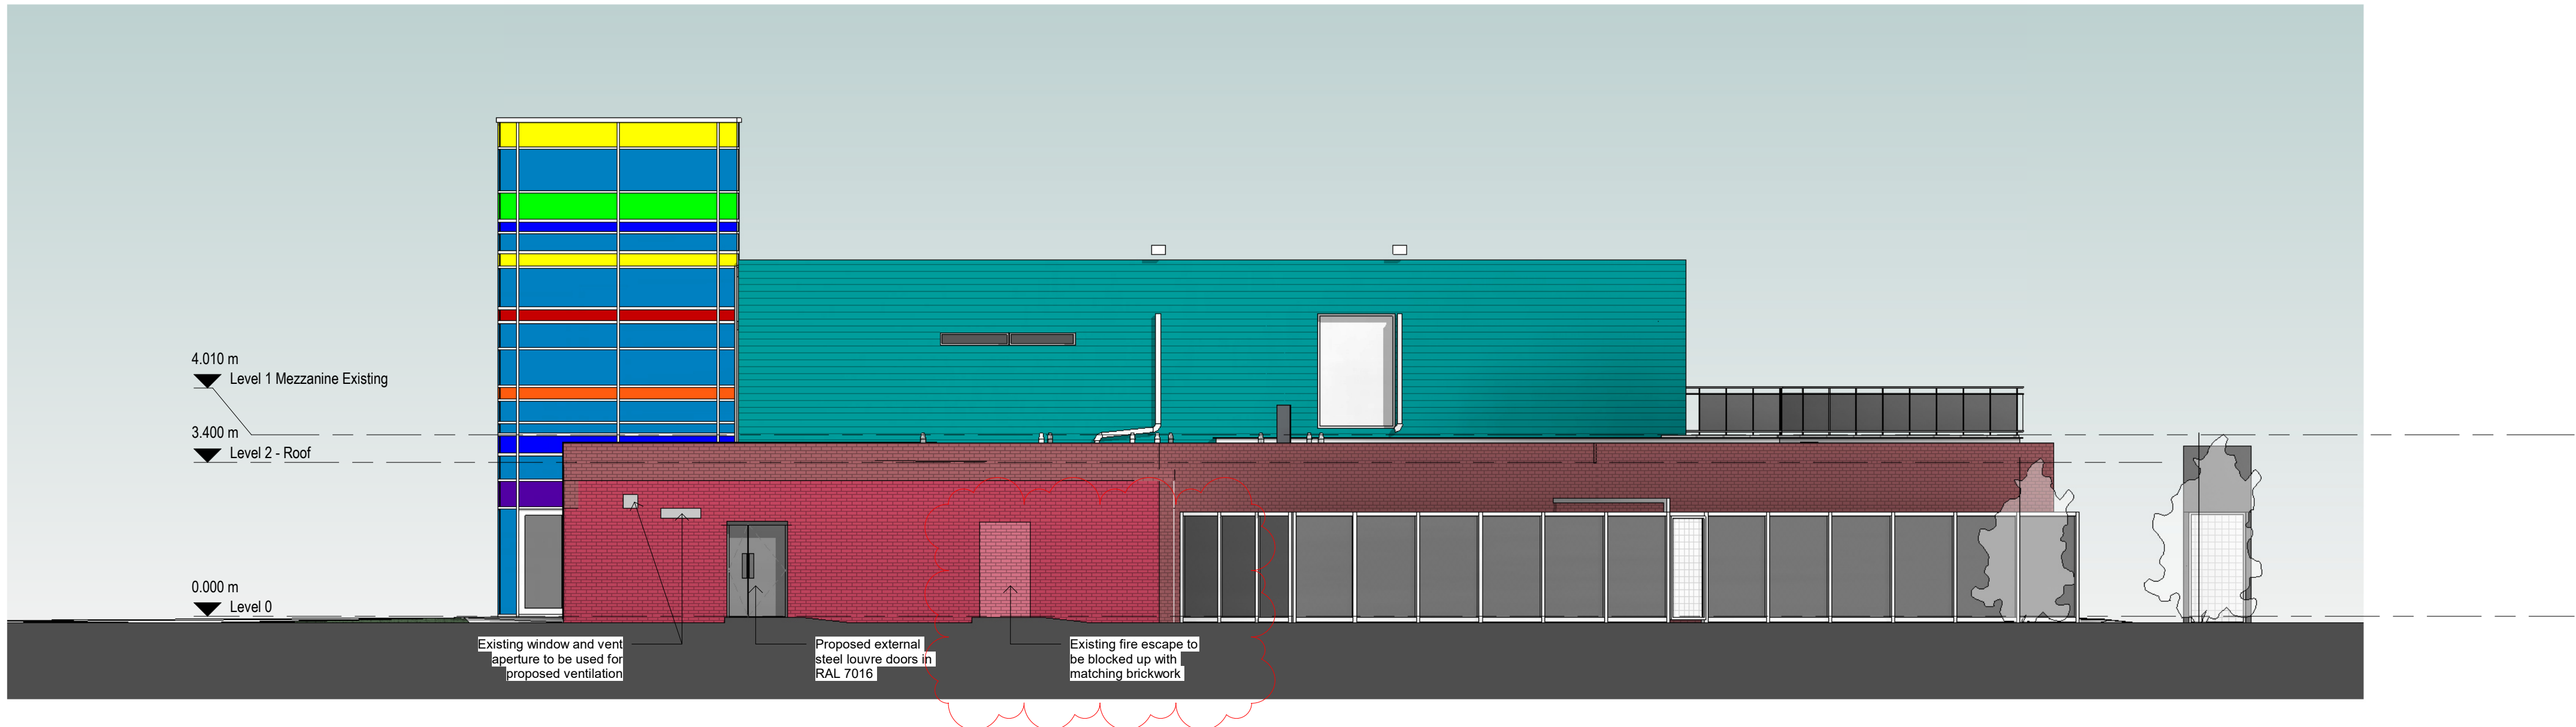

PROPOSED ELEVATION

1 : 100 @ A1




South Elevation Proposed - Proposed

1 : 100 @ A1

Protruding Brickwork pattern within the existing opening

Proposed double course of protruding bricks to run as a band at the head and base of the advertising signs to make the elevation appear cohesive

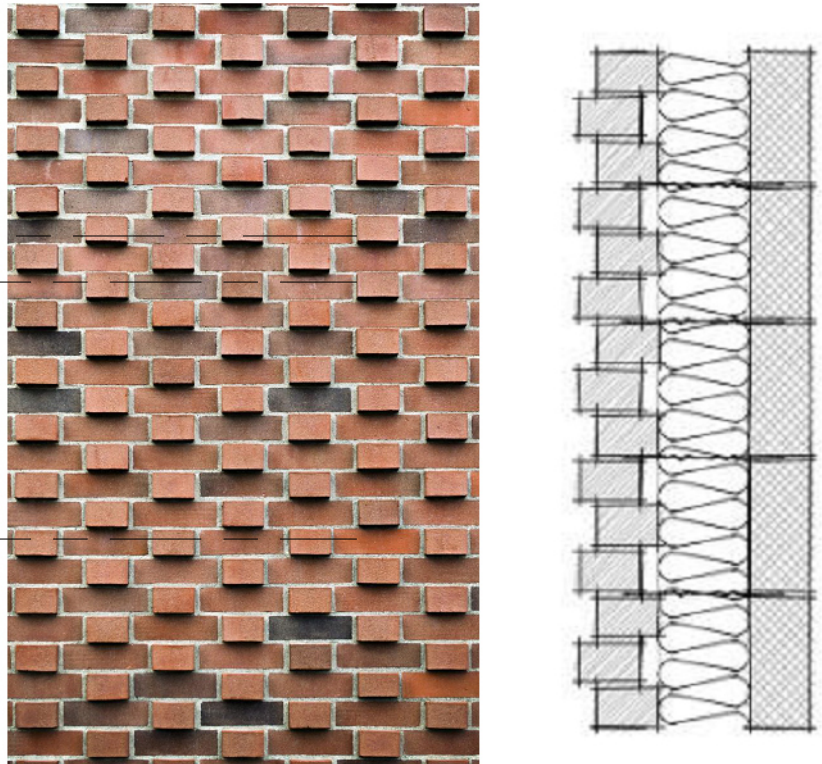

P11	Annotation added for NMA	30/06/25	JP	OC
P10	Issue for Non Material Amendment	06/06/25	JP	OC
P09	Brick information issued for planning	13/11/24	JP	OC
P08	Brick pattern added to elevation	12/11/24	JP	OC
P07	External ramp shown for planning	25/10/24	JP	OC
P06	Posters Removed from Elevation	22/10/24	JP	OC
P05	Issue for Planning	13/09/24	JP	OC
P04	Issue for Construction	26/07/24	JP	OC
P03	Issue for initial tender	17/06/24	JP	OC
P02	Issue for information	21/05/24	JP	OC
P01	Updated Layout Issue	02/08/2023	JP	OC

Revision	Description	Date	Drawn	Checked
----------	-------------	------	-------	---------

Halliday Meecham Architects Limited

111 Piccadilly Manchester M1 2HY
+44 (0)161 661 5566

4 Devonshire Street London W1W 5DT
+44 (0)203 440 5175

hma@hallidaymeecham.com
www.hallidaymeecham.com



Client:		University of Manchester			
Project:		The Academy WC Refurb			
Phase/ Location:		The University of Manchester, Oxford Rd, Manchester, M13 9PL			
Drawing:		Proposed Elevations			
Scale @ A1	Scale @ A3	Date:	Drawn:	Checked:	Job No.
1:100		08/03/23	JP	OC	5630
		Drawing No.			
		00210			
		Stage / Suitability:			Status:
		Information			
Drawing Ref.		5630-HMA-MA-ZZ-DR-A-00210			Revision
					P11