


SCALE BAR 1:50

NOTES

KEY
Grid & Datum - Local Plane Grid & Datum (10.000m at Ground Floor Threshold)

Rev	Date	Drawn	Description	Chk'd	App'd

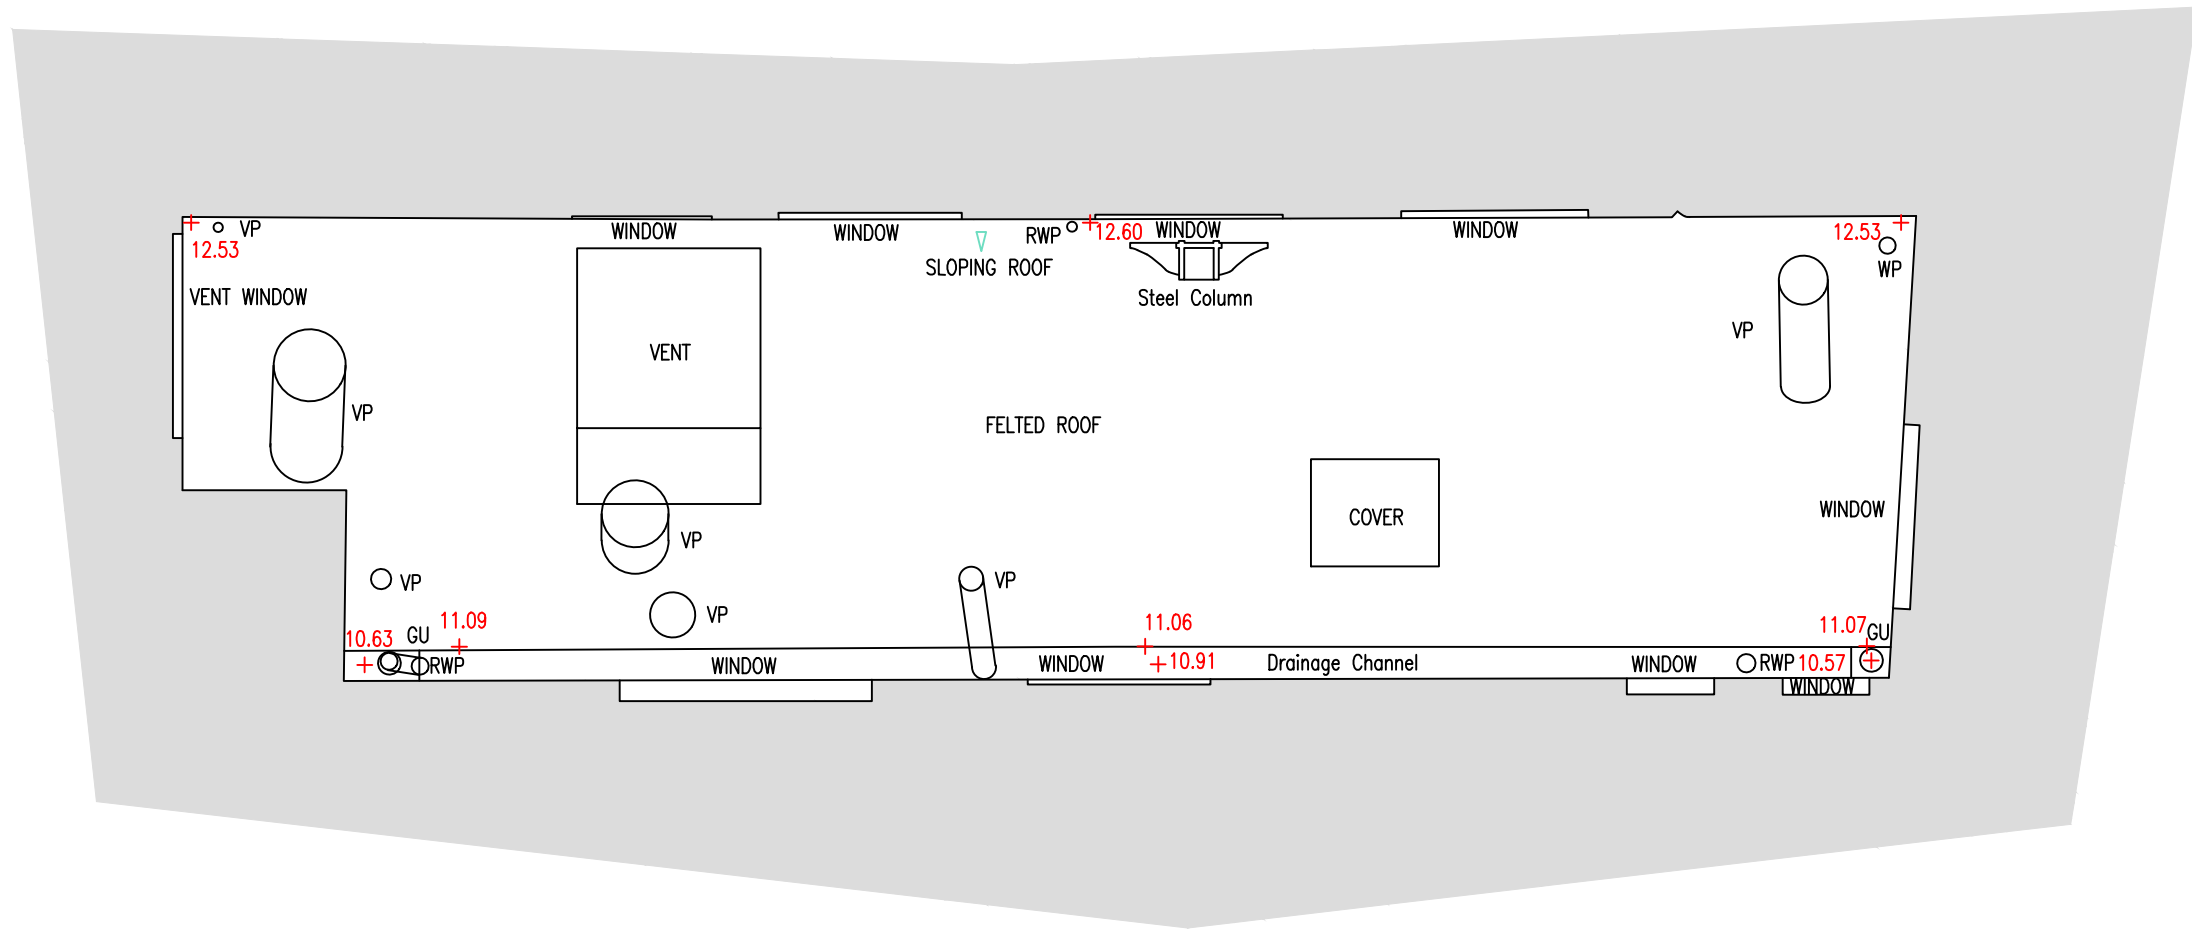

CHARTERED GEOMATIC SURVEYORS

Jupiter House, 21 Roebuck Lane, Sale, Manchester, M33 7SY
T: 0161 973 3495 F: 0161 962 6819
E: mail@ndoliver.com www.ndoliver.com

Client
McNULTY ARCHITECTS
AEROWORKS
MANCHESTER
M1 2NQ

Title
48 PRINCESS SREET
MANCHESTER
LIGHTWELL SURVEY
ROOF PLAN
SHEET 1 OF 1

Surveyed	HS	Drawn	JH	Drawn Date:	15/08/2025
Checked	AM	Approved	NDO	Status	ORIG
Scale	1:50 @ A1	Project	11582	CAD File	P:\11582\DRAWINGS\11582_001.DWG
Drawing No	11582 / 001	Rev	0		