


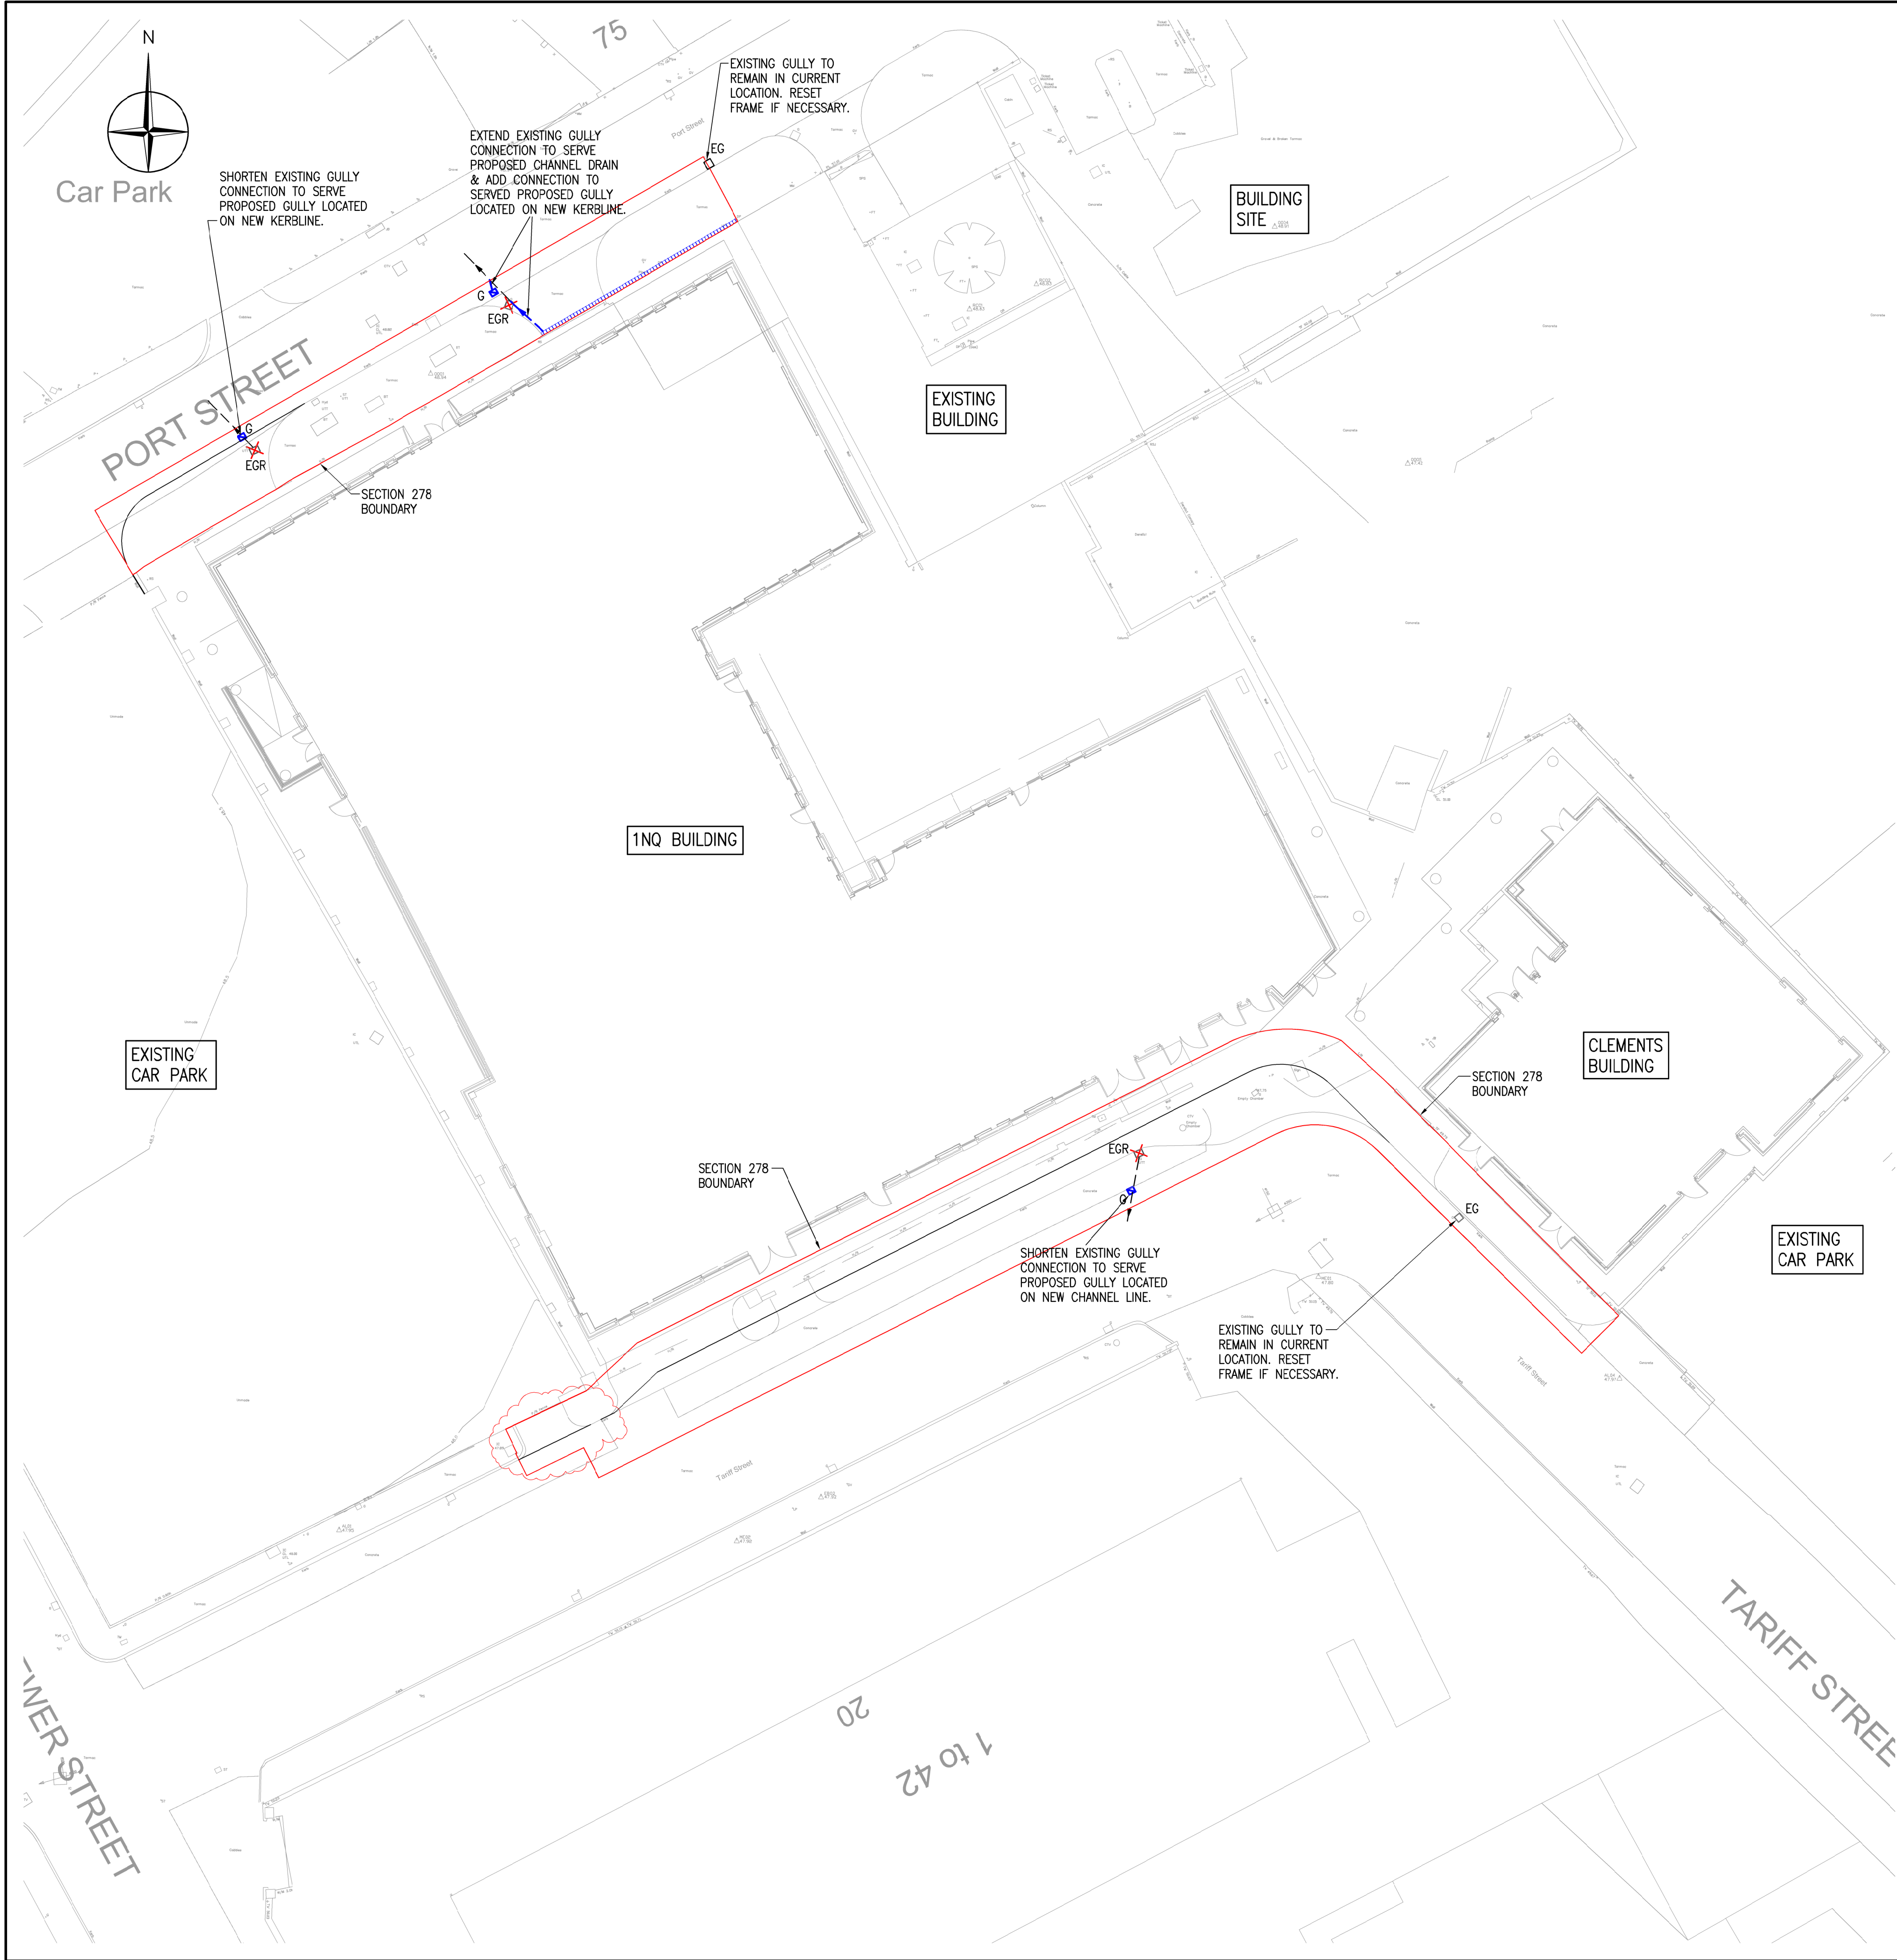

KEY:-

- PROPOSED HIGHWAY DRAIN
- PROPOSED ROAD GULLY
- PROPOSED CHANNEL DRAIN
- EXISTING HIGHWAY DRAIN
- EXISTING ROAD GULLY
- EXISTING ROAD GULLY TO BE REMOVED
- SITE BOUNDARY - EXTENT OF S278 WORKS

- NOTES:-**
- WHEREVER POSSIBLE EXISTING GULLY CONNECTIONS ARE TO BE SHORTENED / EXTENDED TO SUIT NEW GULLY & CHANNEL DRAIN LOCATIONS.
 - ANY EXISTING GULLY CONNECTIONS TO BE REUSED ARE TO BE JETTED CLEAN PRIOR TO MAKING ANY NEW CONNECTIONS.

Do not scale from this drawing.		
SAFETY HEALTH AND ENVIRONMENTAL INFORMATION		
IN ADDITION TO THE HAZARD/RISKS NORMALLY ASSOCIATED WITH THE TYPES OF WORK DETAILED ON THIS DRAWING, NOTE THE FOLLOWING RISKS AND INFORMATION.		
RISKS LISTED HERE ARE NOT EXHAUSTIVE. REFER TO DESIGN ASSESSMENT FORM NO. 143404-QEMS1		
CONSTRUCTION - RESTRICTED SITE/CONFINED SPACES - GROUND WATER/INUNDATION		
DEMOLITION		
FOR INFORMATION RELATING TO USE, CLEANING AND MAINTENANCE SEE THE HEALTH AND SAFETY FILE		
IT IS ASSUMED THAT ALL WORKS WILL BE CARRIED OUT BY A COMPETENT CONTRACTOR WORKING, WHERE APPROPRIATE, TO AN APPROVED METHOD STATEMENT.		

P04	07/02/23	SITE BOUNDARY - EXTENT OF S278 WORKS AMENDED TO INCLUDE CLOSING OFF OF FORMER SITE ENTRANCE ON TARIFF STREET	DAS	JRT	JRT
P03	19/12/24	KERB LINE ADJACENT PORT STREET AMENDED FOLLOWING COMMENTS FROM M.C.C.	DAS	JRT	JRT
P02	08/08/24	SITE BOUNDARY - EXTENT OF S278 WORKS ADDED. OWNERSHIP BOUNDARY REMOVED. BUILDING FOOTPRINTS UPDATED TO LRM DETAILS	DAS	JRT	JRT
P01	08/04/24	CLIENT UPDATED. SITE BOUNDARY ADDED TO KEY. SECTION 278 BOUNDARY ADDED.	DAS	JRT	JRT
Rev.	Date	Description	Drwn.	Chkd.	Appd.

FAIRHURST
51a St. Pauls Street
LEEDS
LS1 2TE
Tel: 0113 243 4671
Fax: 0844 381 4412

united living
new homes

Project Title:
**1 NQ & CLEMENTS BUILDING
TARIFF STREET
MANCHESTER**

Drawing Title:
**SECTION 278
DRAINAGE LAYOUT**

Scale of A1: 1:200	Status: Preliminary	
Drawn: DS	Checked: JRT	Approved: JRT
Date: 11/10/23	Date: 08/01/24	Date: 08/01/24

Drawing No.:
143404-FAI-EX-EX-DR-H-01005-P04