


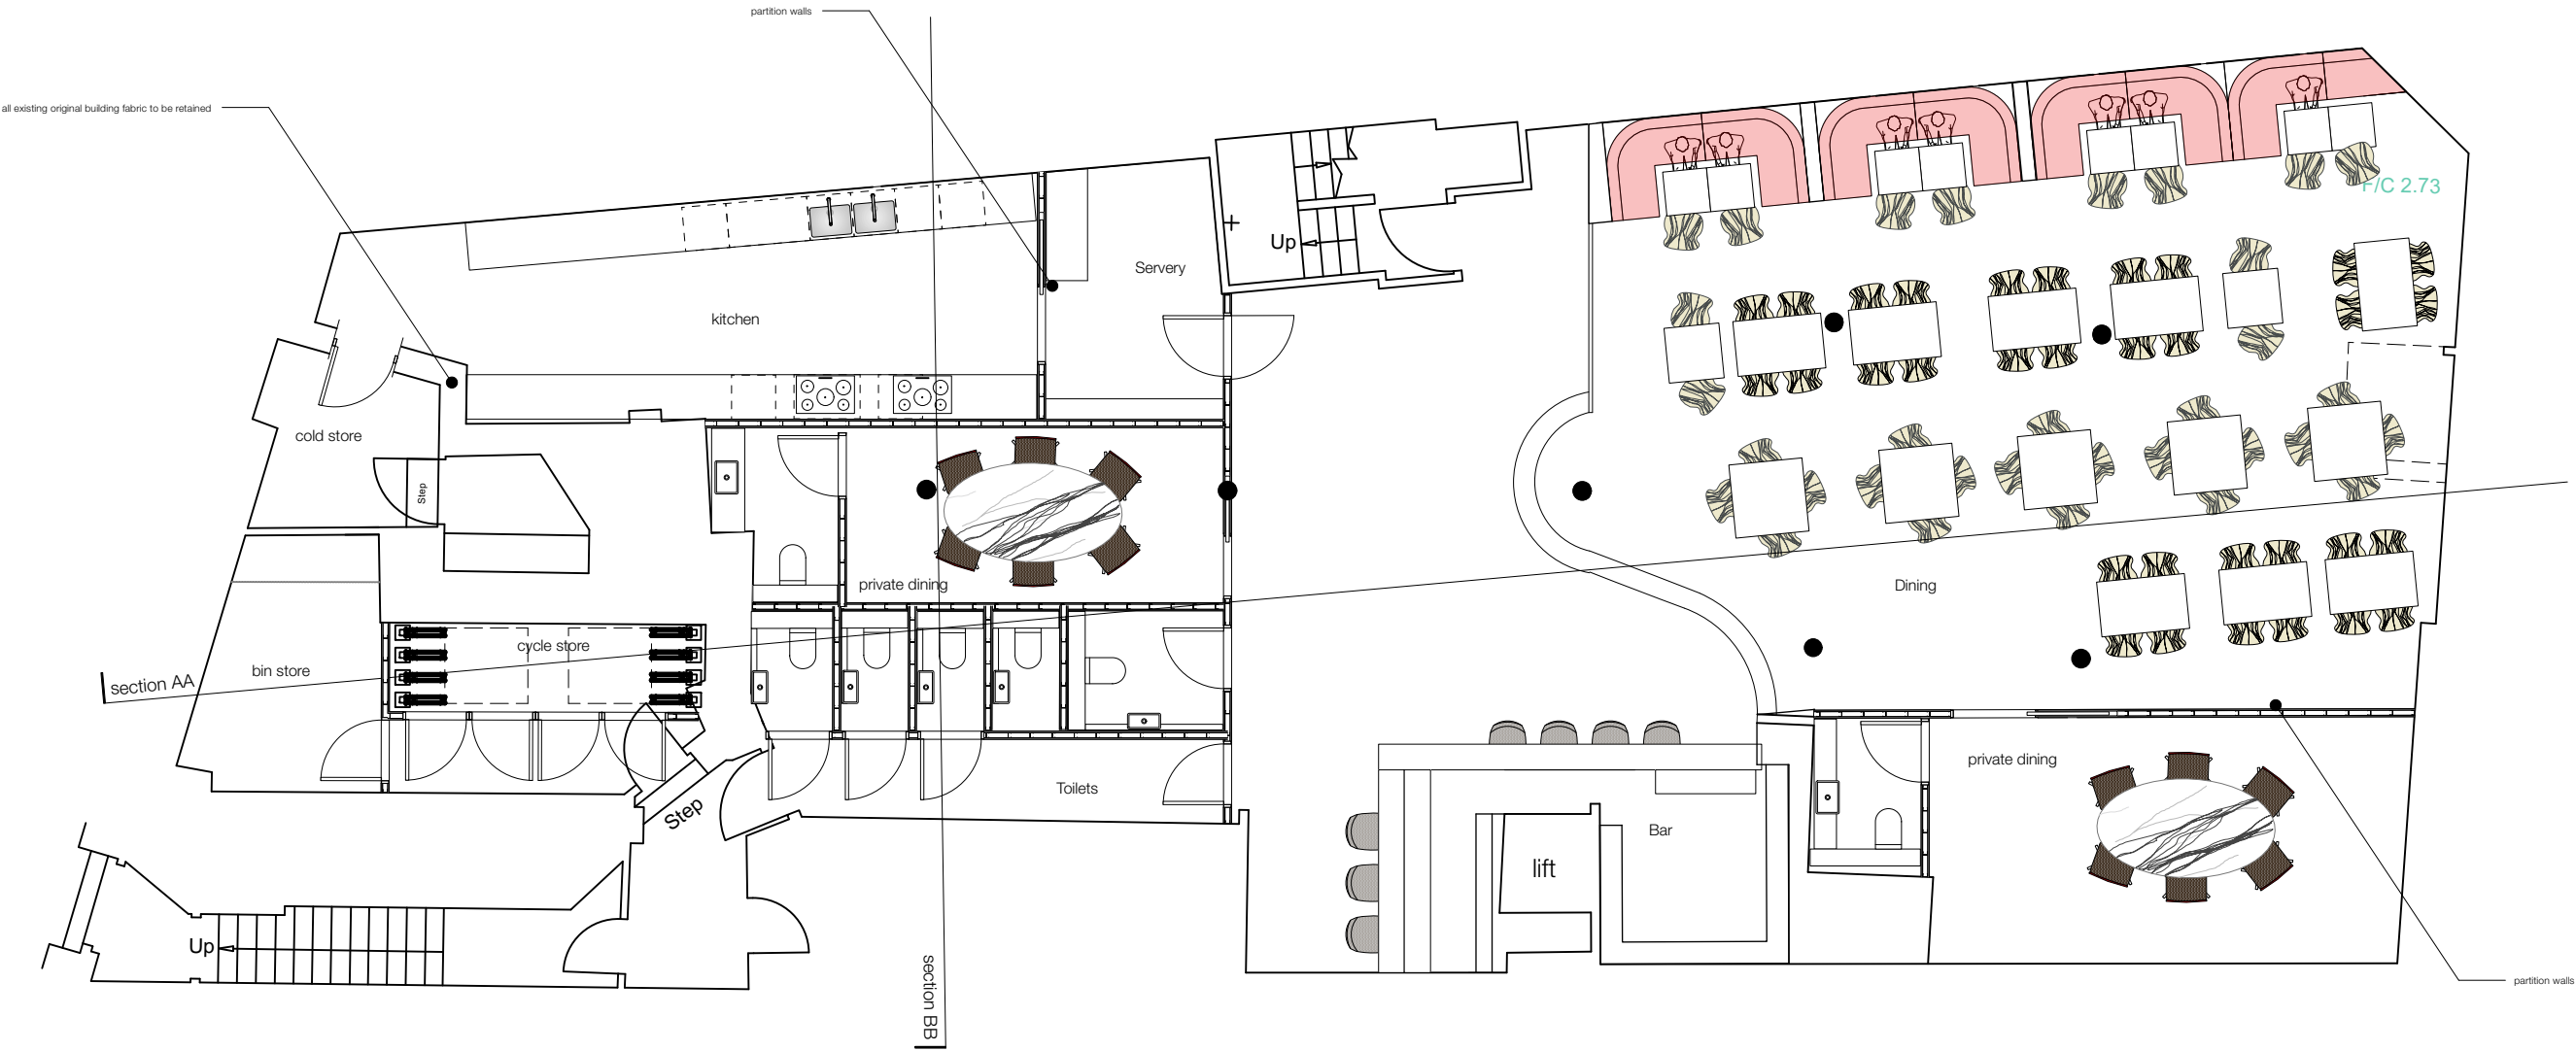

1 **Proposed Basement Floor Plan**  
Scale: 1:100

2337-48 Princess Street

Proposed Basement Floor Plan

dwg 2337-101 rev C

scale 1:100 @ A3

issued for information only

date 07/03/2024 drawn MM checked MM

monulity architects

RIBA  
Chartered Practice

monulity architects ltd  
Designworks  
The Colony Winslow  
Aldersham Road  
SG9 4LY

info@monulityarchitects.com  
01625 468 991