


Area Schedule (GIA) Copy 1			
Block Number	House Type	Level	Area
Plot 12	4b7p	00 GF Level	61.0 m²
Plot 12	4b7p	01 FF Level	63.2 m²
			124.3 m²




Front Elevation.
1 : 100

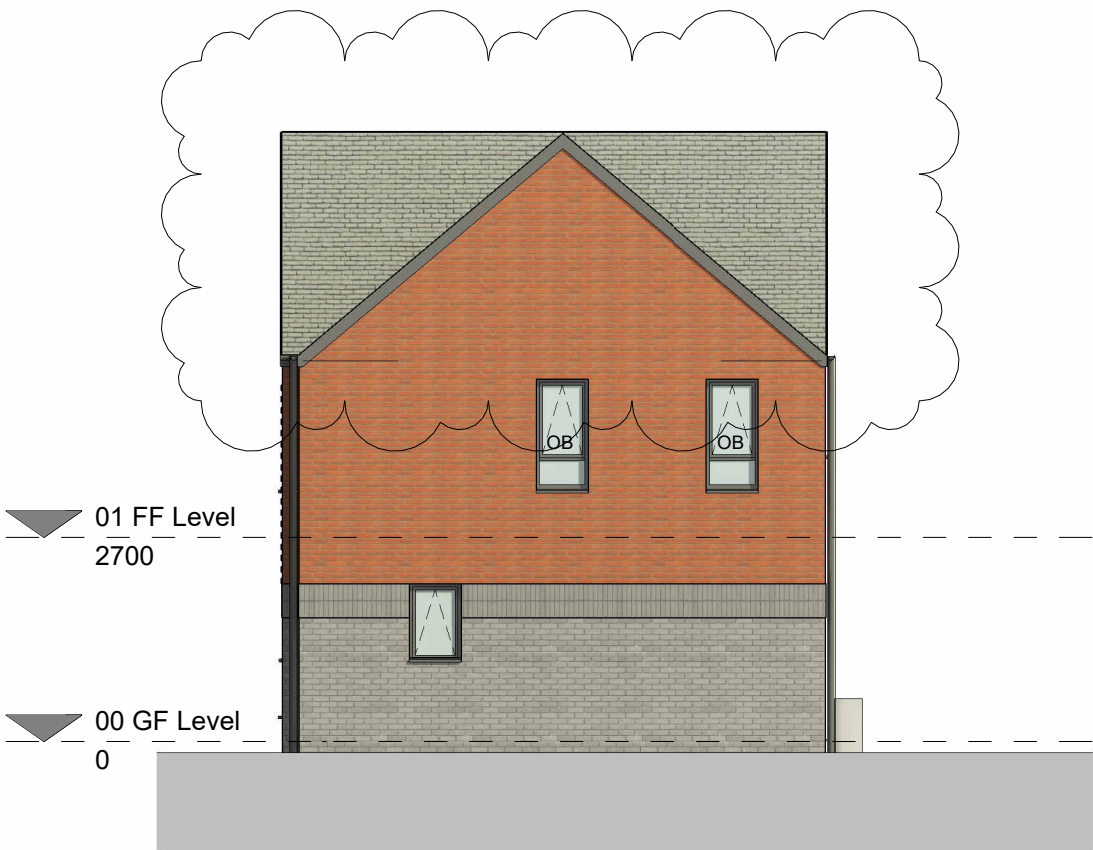


Right Elevation.
1 : 100




Rear Elevation.
1 : 100

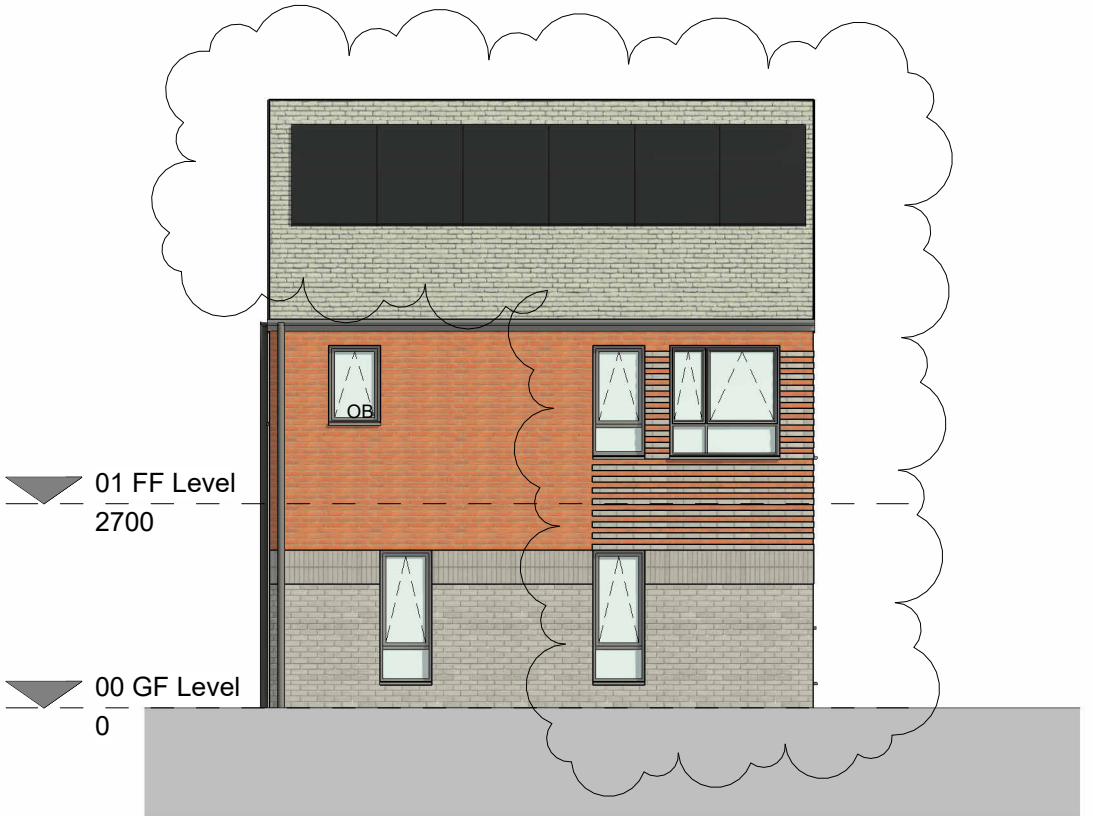

Left Elevation.
1 : 100

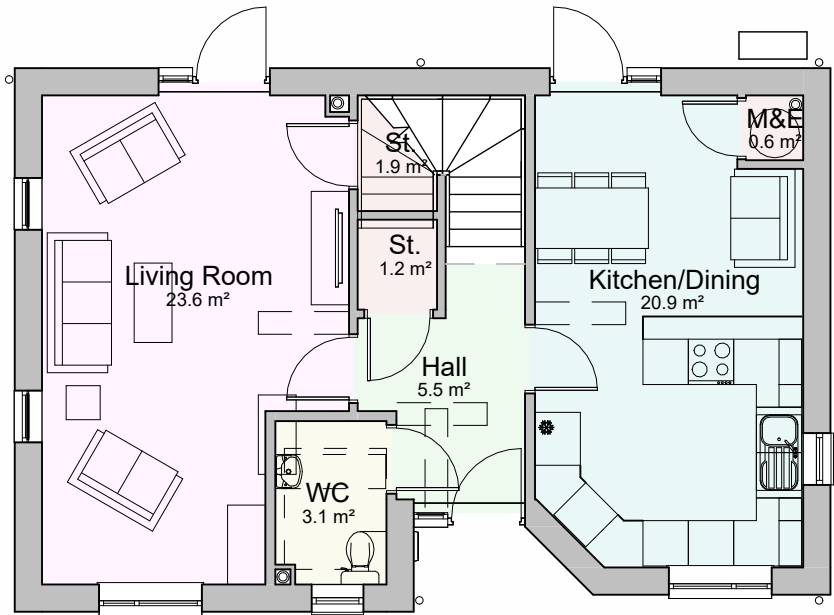

Ground Floor Plan.
1 : 100

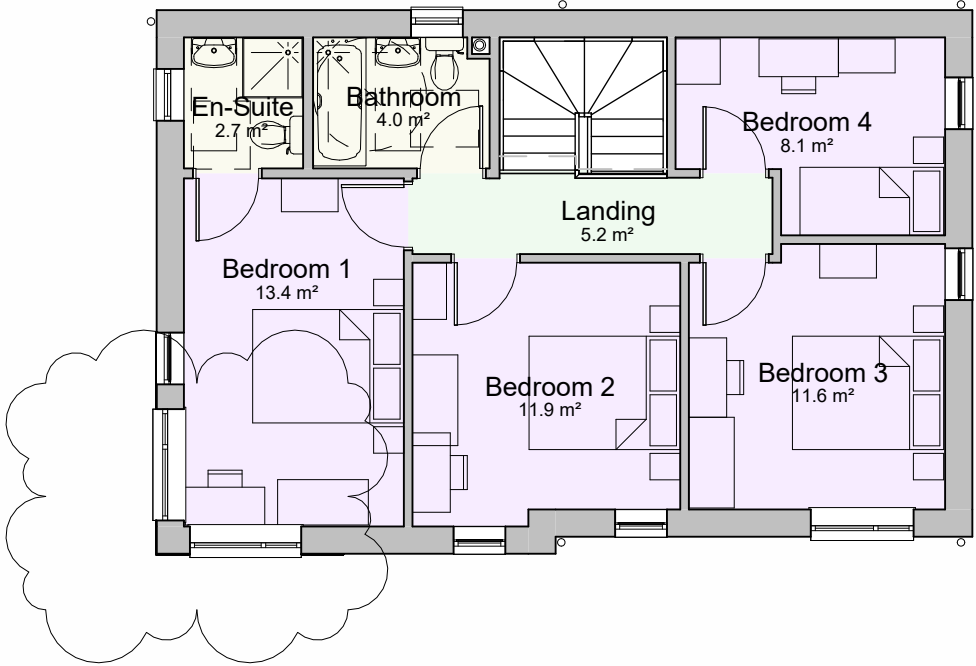

First Floor Plan
1 : 100

B	20.10.25	SW	minor amendments for VE process. Planning minor amendments. PV added	CL
A	22.10.24	JC	Minor Planning Amendments	SW
Rev.	Date	Dim.		Chkd.

BowkerSadler

Project
Heatherdale Drive

Client
Mosscafe St Vincents

Drawing
Block 12 Plans & Elevations

Scale 1 : 100	Sheet Size @ A1	Drawn ACo	Checked SW	Date 10/07/24
Project No. 21-026 - BSA -	Originator D -	Zone A -	Level 1044	Revision B
Status Planning				
Hatherlow House, Hatherlow, Romiley, Stockport, SK6 3DY 0161 406 7333 office@bowker-sadler.co.uk www.bowker-sadler.co.uk				