




EAST ELEVATION
Scale: 1 : 100




NORTH ELEVATION
Scale: 1 : 100



WEST ELEVATION
Scale: 1 : 100

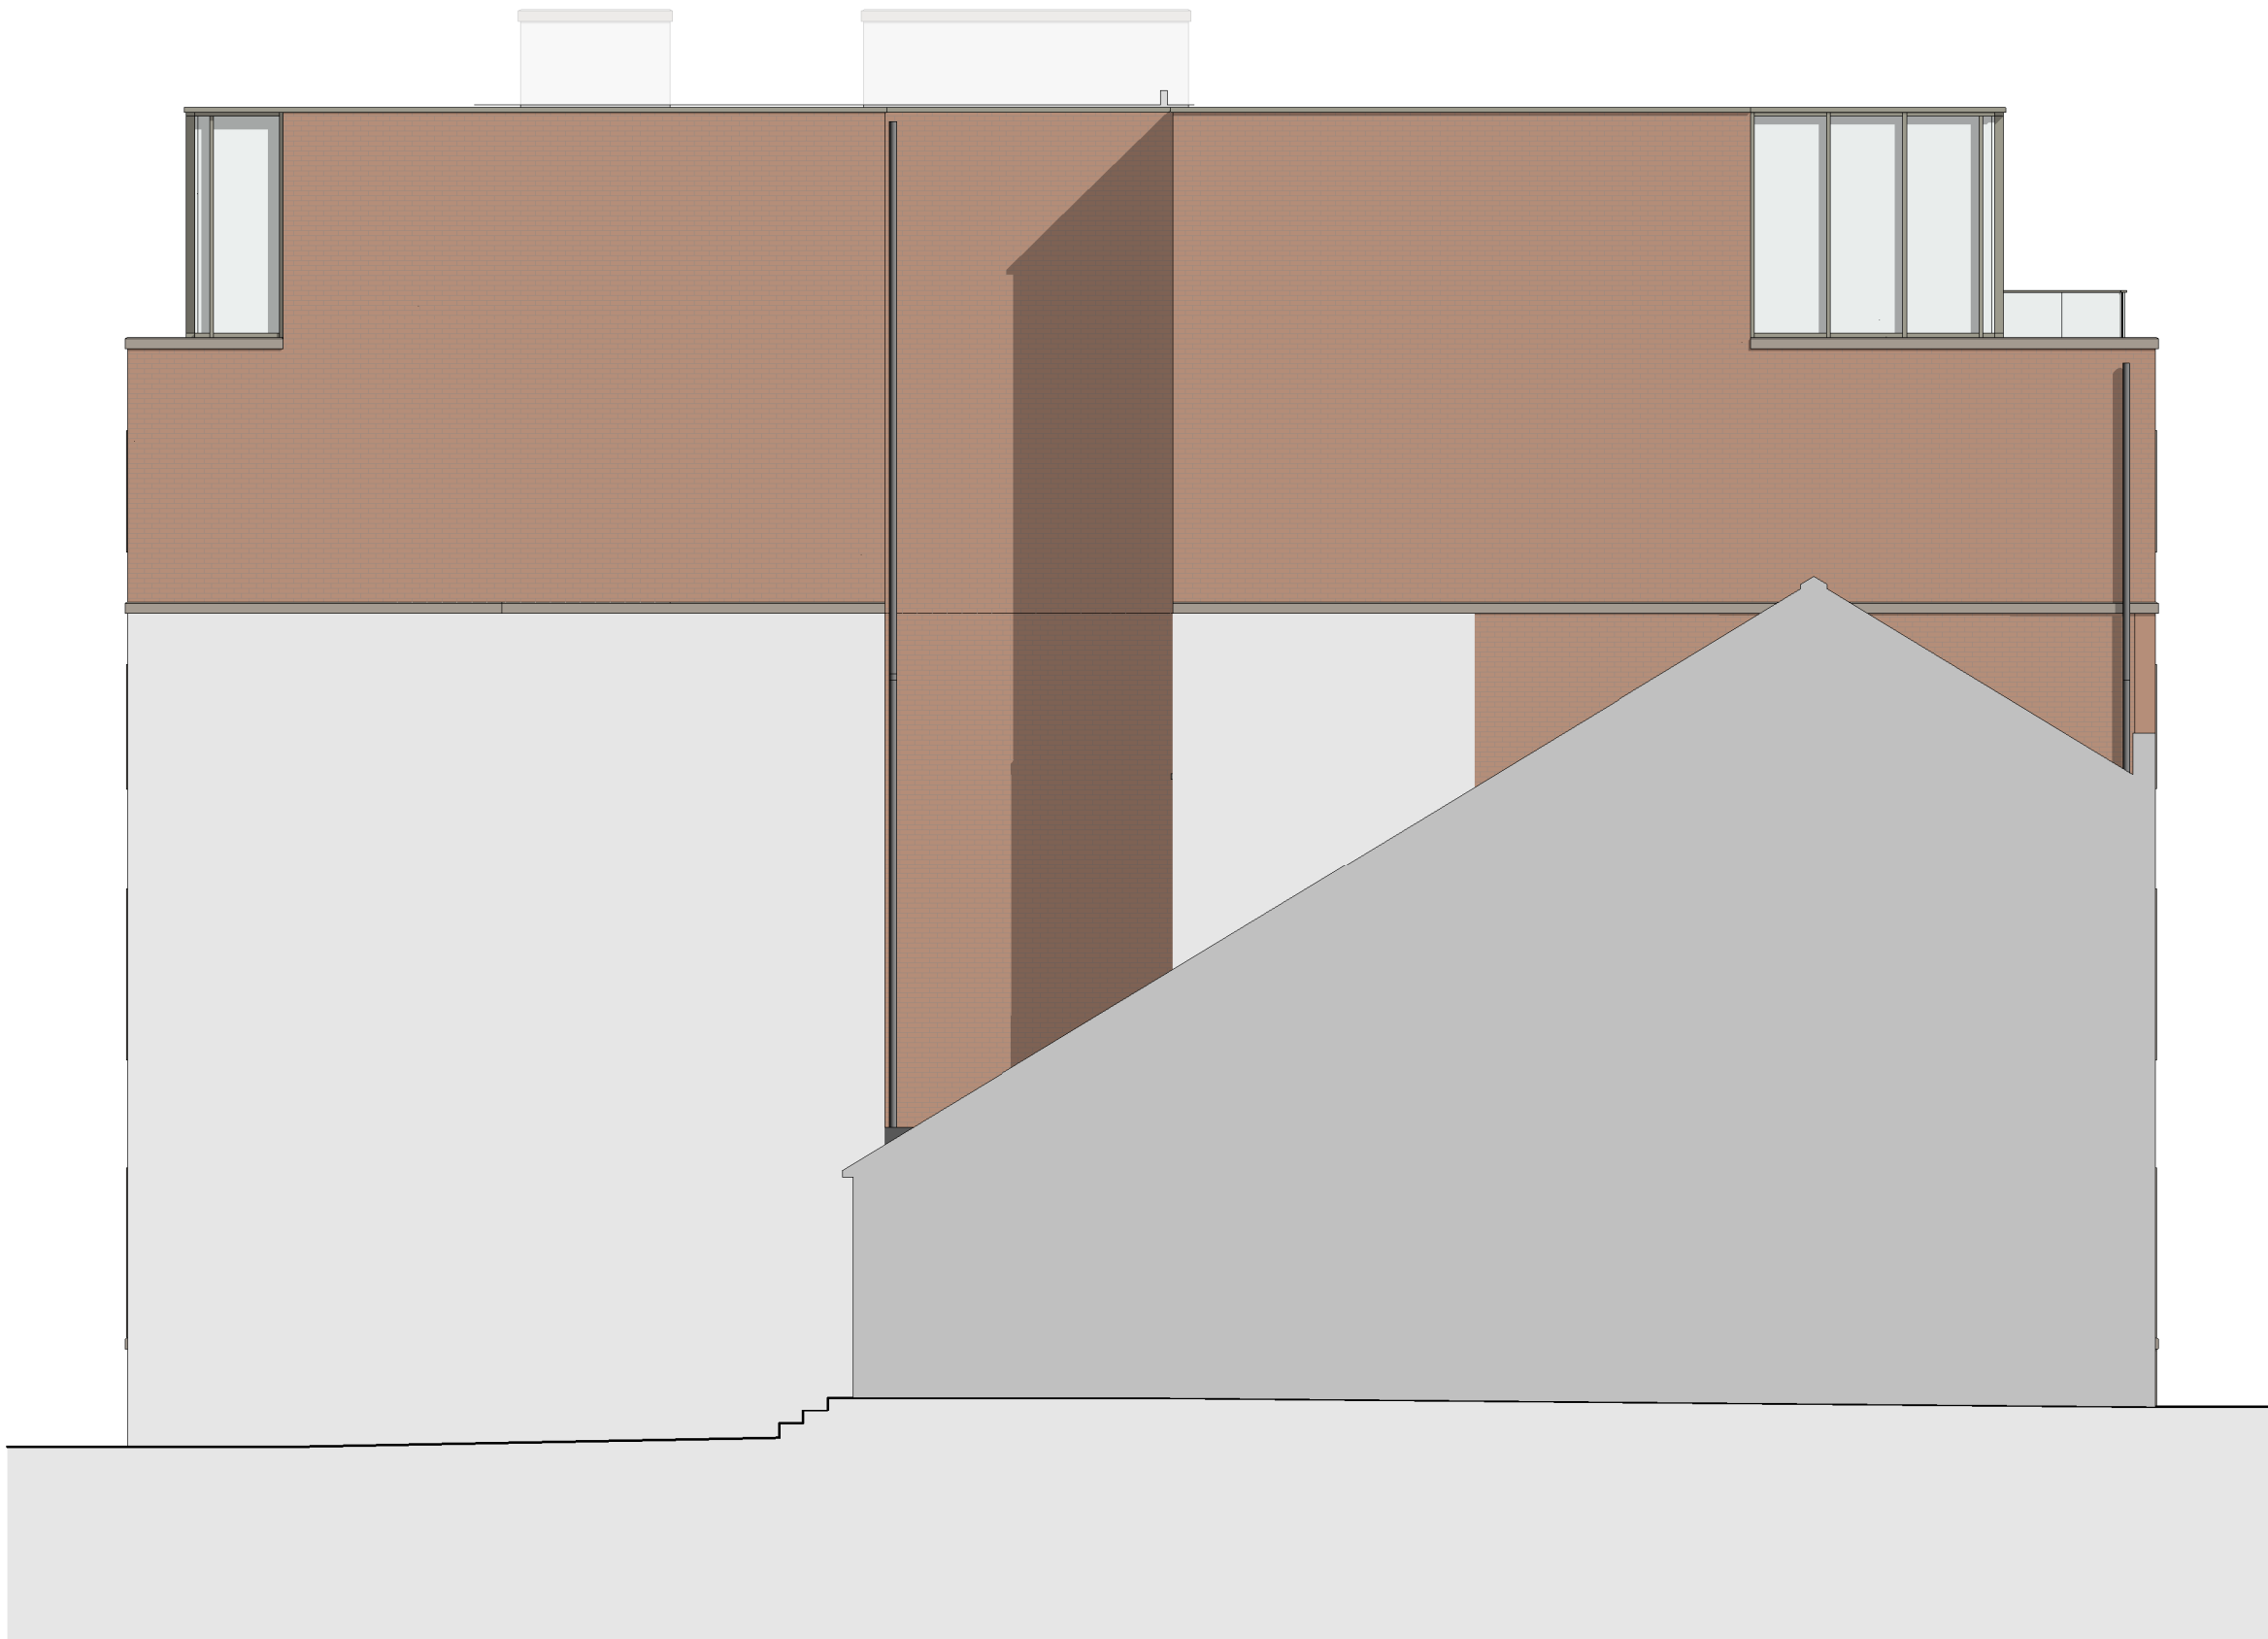

PARTY WALL ELEVATION
Scale: 1 : 100

 

© The copyright in this drawing is vested in CodaStudios and no license or assignment of any kind has been, or is, granted to any third party whether by provision of copies or originals or otherwise unless agreed in writing.

DO NOT SCALE EXCEPT FOR THE PURPOSES OF PLANNING
The contractor shall check and verify all dimensions on site and report any discrepancies in writing to CodaStudios before proceeding work.

FOR ELECTRONIC DATA ISSUE
Electronic Data / drawings are issued as "read only" and should not be interrogated for measurement. All dimensions and levels should read, only from those values stated on the drawing. Coda Studios Ltd is not responsible for discrepancies caused by the overlay of other parties BIM/IFC models. These are overlaid purely as reference.

Revision		Date	Drawn	Checked
A	Building height reduced following detailed design	10/12/24	TPH	JH
B	Minor layout amendments following setting out	13/12/24	TPH	JH
C	Planning issue	16/12/24	TPH	JH
D	Minor layout changes following client comments	04/06/25	TPH	JH
E	Windows updated to latest manufacturer information	24/07/25	TPH	JH
F	Slimmer window profiles shown to suit planners comments	18/09/25	TH	JH

CODA
Architecture

CODA Studios Ltd, 82 Countess Road, Sheffield, S1 4TE
T: 0114 279 6003 E: information@codastudios.co.uk

Client
Satis Group

Project
3-5 St John Street, Deansgate

Drawn	Checked	Date	Scale @ A1
TPH	JH	01/11/24	1 : 100

Title
PROPOSED ELEVATIONS

Suitability Code
A1

Purpose for issue
PLANNING

Drawing No
3336 - CDA - 00 - XX - DR - A - 0700 F

Project Originator Volume Level Type Role Number Revision