
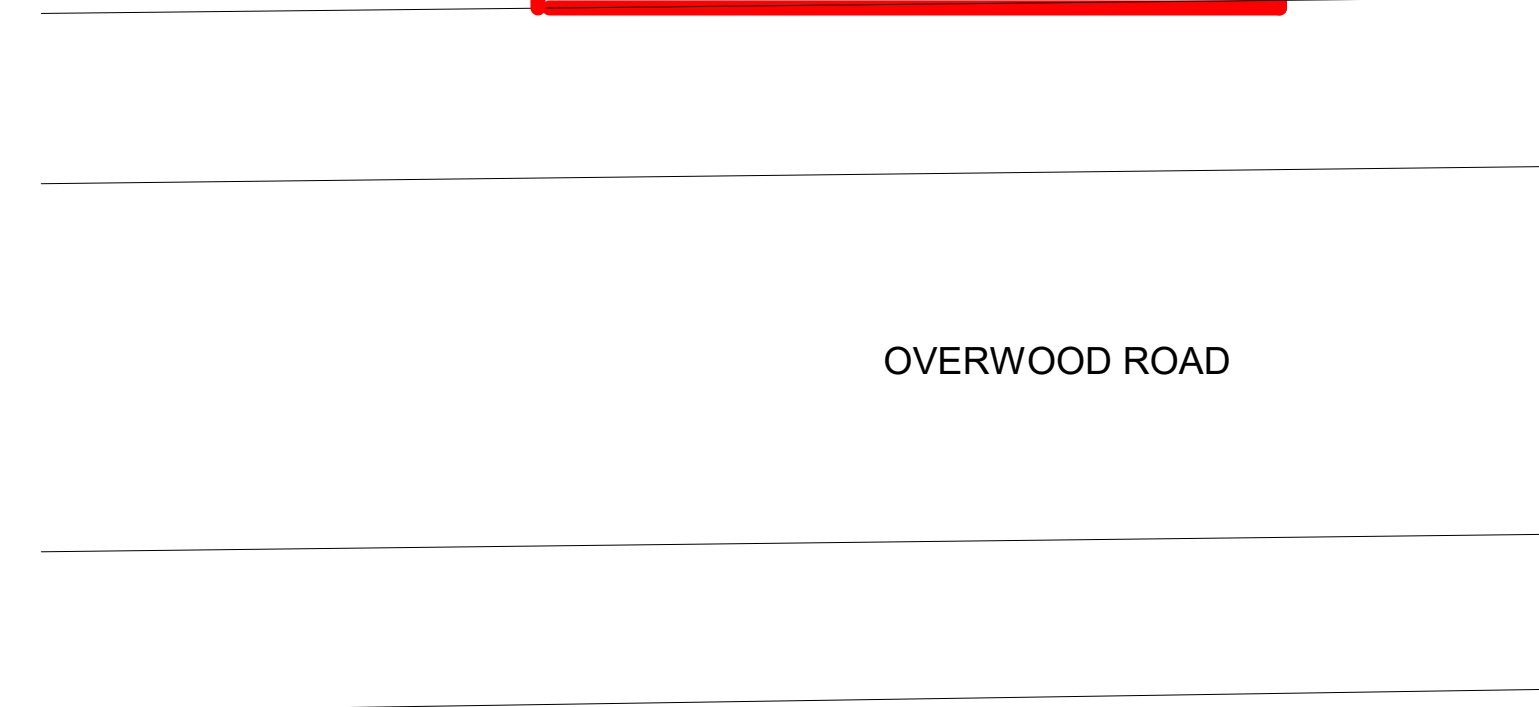


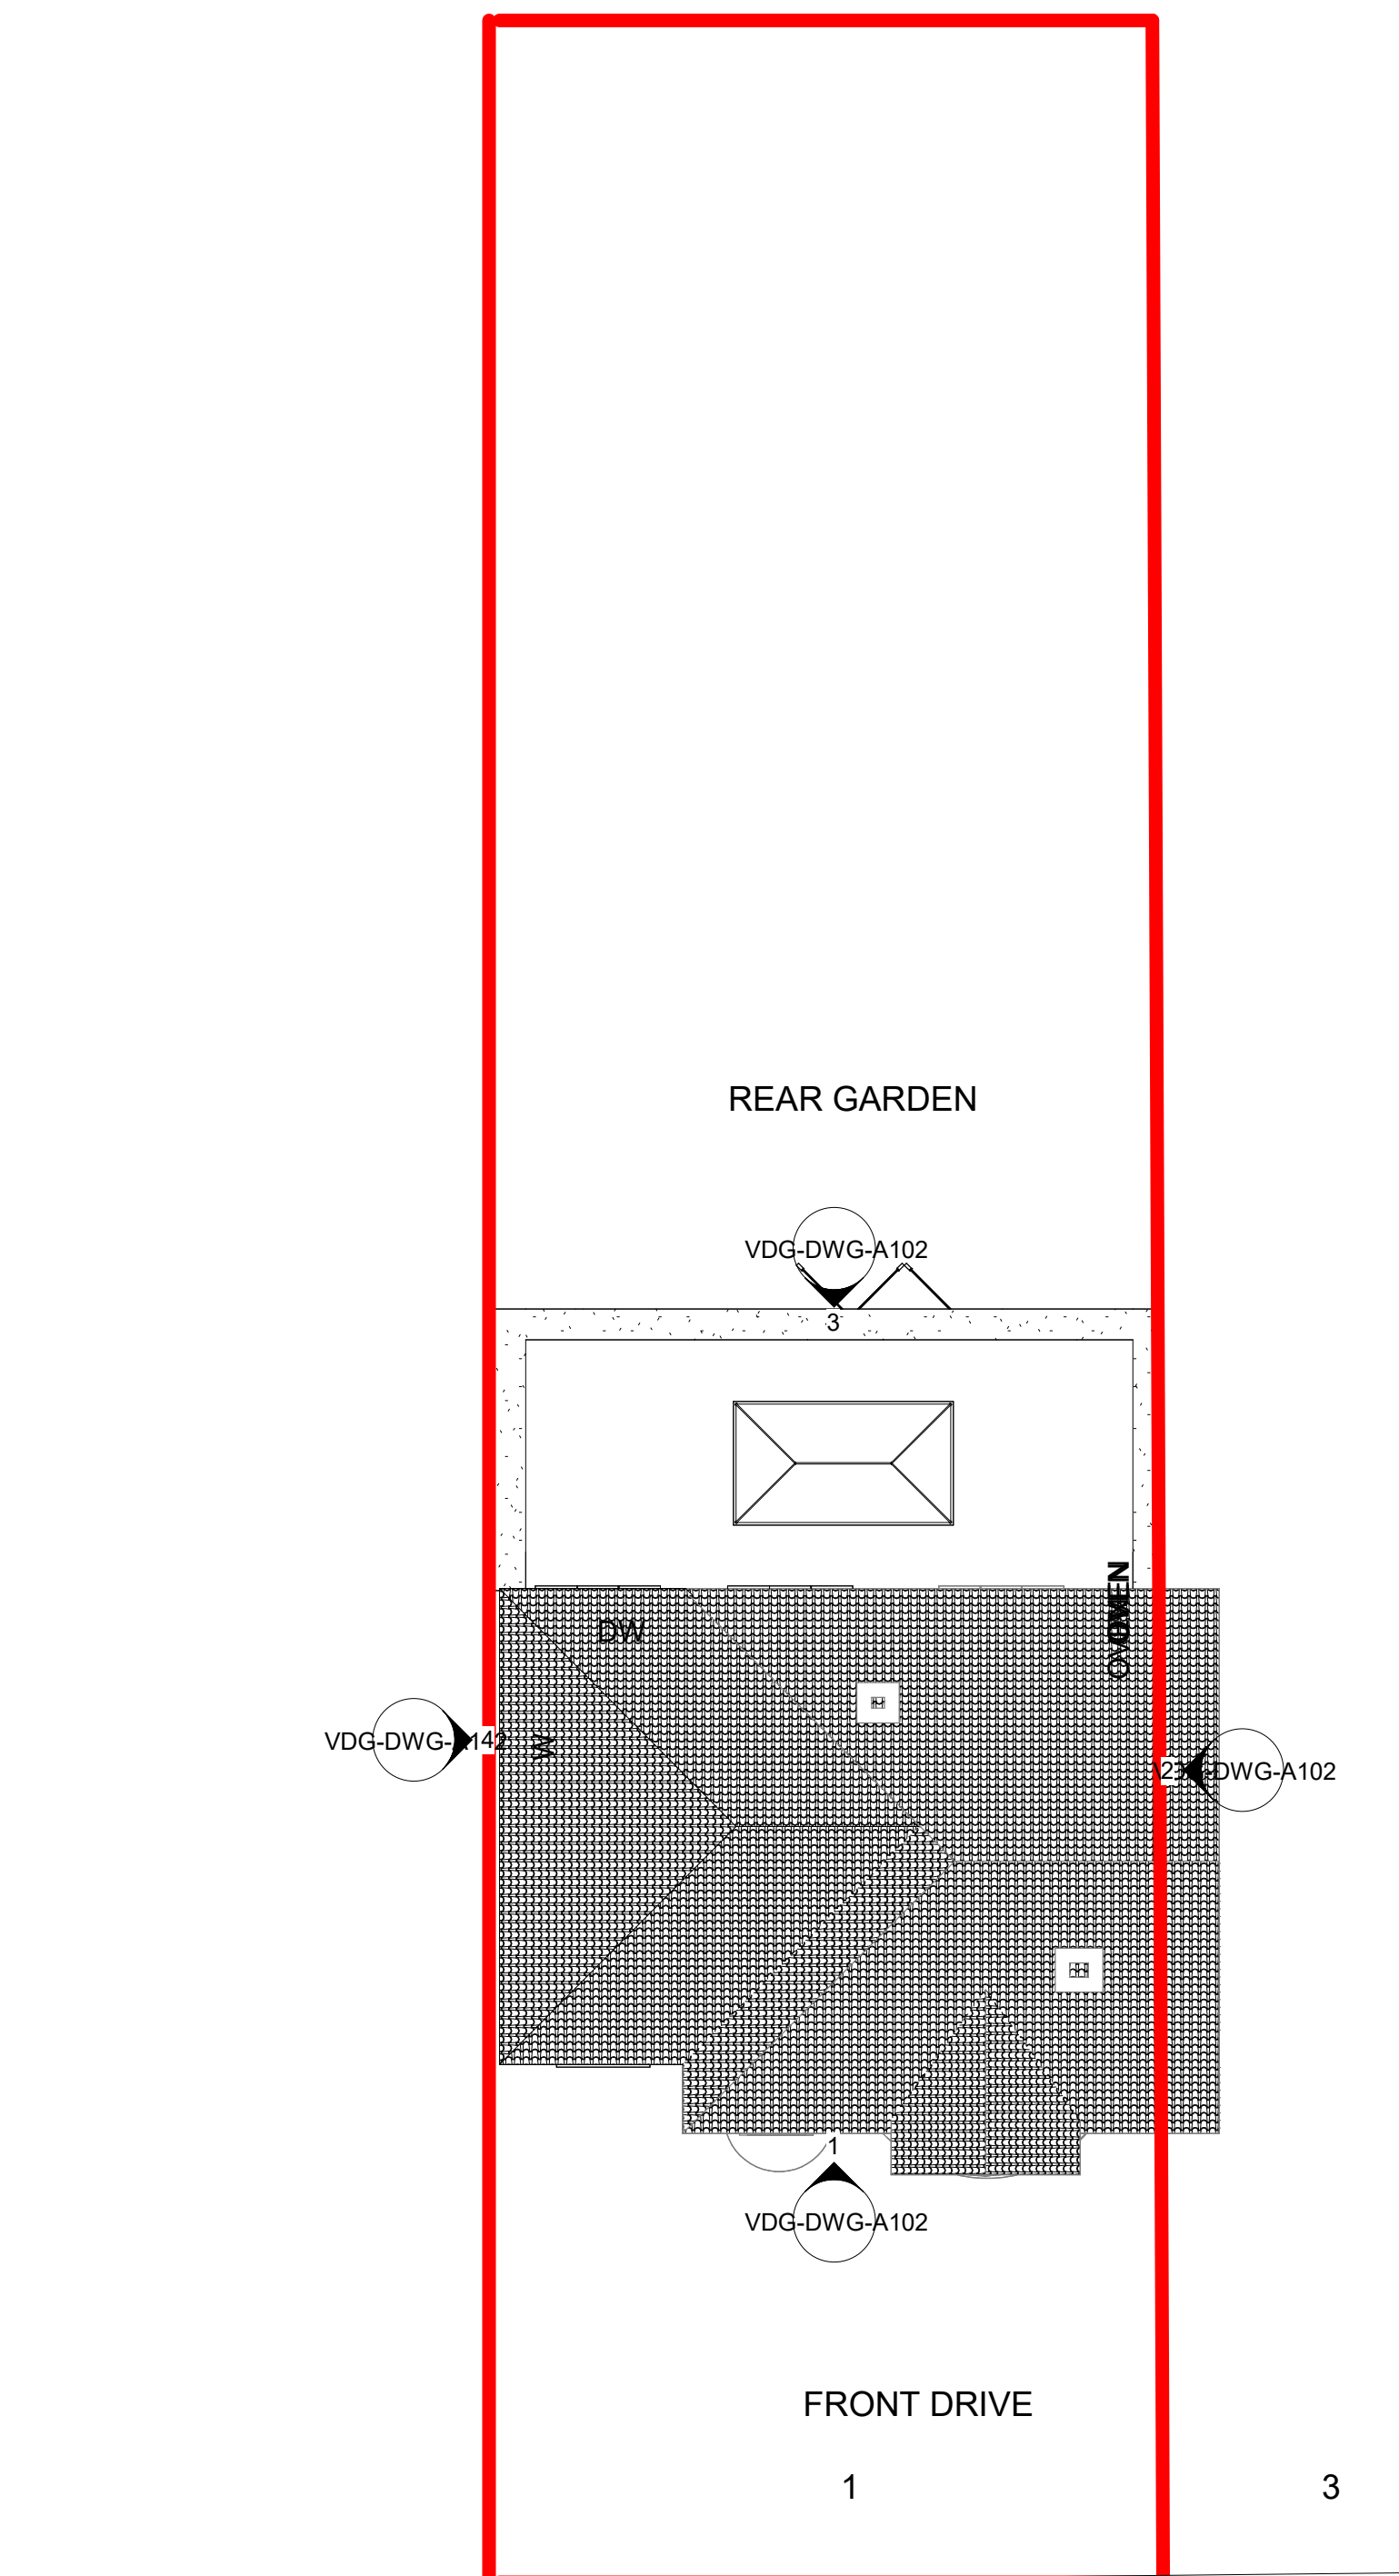

Rev	Description	Date
1	PLANNING ISSUE	06/10/25

CODE	SUITABILITY DESCRIPTION
------	-------------------------

STATUS	PURPOSE OF ISSUE
--------	------------------

PROJECT

1 ELMFIELD AVENUE

TITLE

EXISTING AND PROPOSED SITE PLAN

CLIENT

1 ELMFIELD AVENUE

DRAWN BY H.B	CHECKED BY M.W	DATE 19/09/25
-----------------	-------------------	------------------

SCALE (@ A1)	PROJECT NUMBER
1 : 100	MCS2185
DRAWING NUMBER	REV
VDG-DWG-A098	1