



ARCHED TIMBER DOUBLE GLAZED
WINDOWS DECORATED WHITE WITH
BRICK ARCH HEADER DETAIL

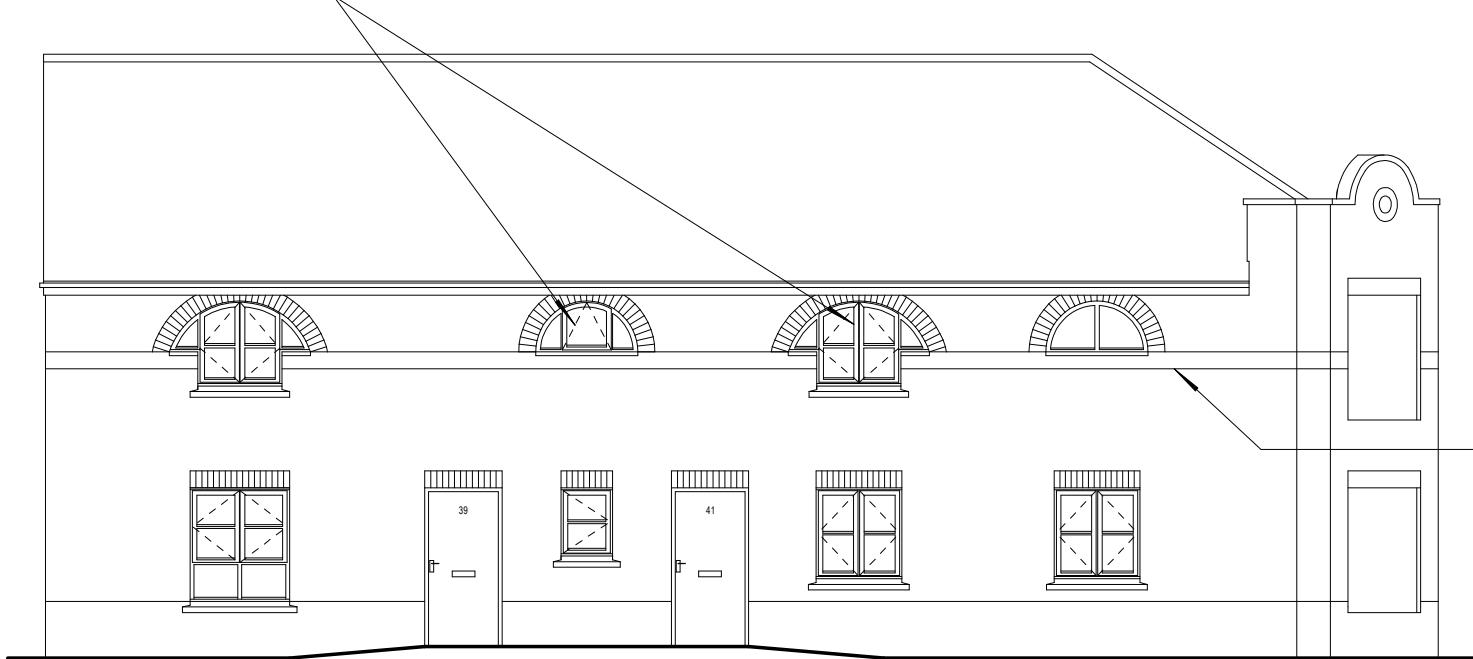

EXISTING FRONT ELEVATION (39 - 41 MARY FRANCE STREET) - 1:100 AT A2
VIEW A FROM MARY FRANCE STREET

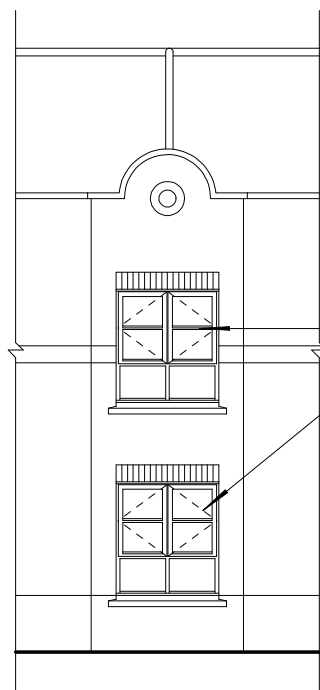

EXISTING CORNER ELEVATION
(39 - 41 MARY FRANCE STREET)
1:100 AT A2 - VIEW B

TIMBER DOUBLE GLAZED WINDOWS
DECORATED WHITE

BRICK BANDING

ARCHED TIMBER DOUBLE GLAZED
WINDOWS DECORATED WHITE WITH
BRICK ARCH HEADER DETAIL



EXISTING FRONT ELEVATION (10 - 20 JACKSON CRESCENT & FLATS 1 - 9, 2 JACKSON CRESCENT) - 1:100 AT A2
VIEW C FROM JACKSON CRESCENT

TIMBER DOUBLE GLAZED FRENCH
DOORS DECORATED WHITE

TIMBER DOUBLE GLAZED WINDOWS
DECORATED WHITE

BALCONY


WHITE UPVC DOUBLE GLAZED
FRENCH DOORS

SUPPORT COLUMN

BALCONY / SUPPORT COLUMN
SHOWN DOTTED FOR CLARITY

TIMBER COMMUNAL
ENTRANCE DOOR

SOLDIER COURSE CILL

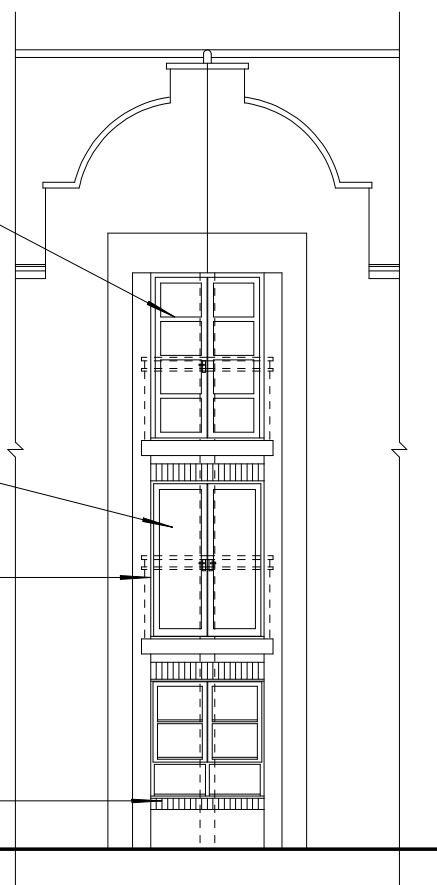

EXISTING CORNER ELEVATION
(FLATS 1 - 9, 2 JACKSON CRESCENT)
1:100 AT A2 - VIEW D

STONE
CILLS

TIMBER ENTRANCE
DOORS

BRICK BANDING

CHANGE IN BRICK COLOUR

TIMBER DOUBLE GLAZED WINDOWS
DECORATED WHITE

SOLDIER COURSE HEAD

SOLDIER COURSE CILL

CHANGE IN BRICK COLOUR



EXISTING FRONT ELEVATION (FLATS 1 - 9, 2 JACKSON CRESCENT) - 1:100 AT A2
VIEW E FROM CHORLTON ROAD (A5067)



NOTES:
All dimensions must be checked on site and not
scaled from this drawing.

Rev.

Client

PLACES FOR PEOPLE (A&I)

Job Title

PROPOSED WINDOW AND DOOR
REPLACEMENT SCHEME AT
FLATS 1 - 9, 2 JACKSON CRESCENT
10, 12, 14, 16, 18, 20 JACKSON CRES.
AND 39 & 41 MARY FRANCE ST.,
MANCHESTER, M15 5AD & M15 5FN

Drawing Title

EXISTING FRONT & CORNER
ELEVATIONS

Scale 1:100 AT A2

Date JULY 25

Drawn by I.C.

Dwg No.

PfP / MFS_JC / 01

Rev.

© copyright