



NEW ARCHED WHITE UPVC DOUBLE GLAZED WINDOWS
STYLE TO MATCH EXISTING. OPENING ACTION TO MATCH
EXISTING. NEW WINDOWS TO STANDARD PFP SPECIFICATION
AND TO BE COMPLIANT WITH CURRENT BUILDING
REGULATIONS.

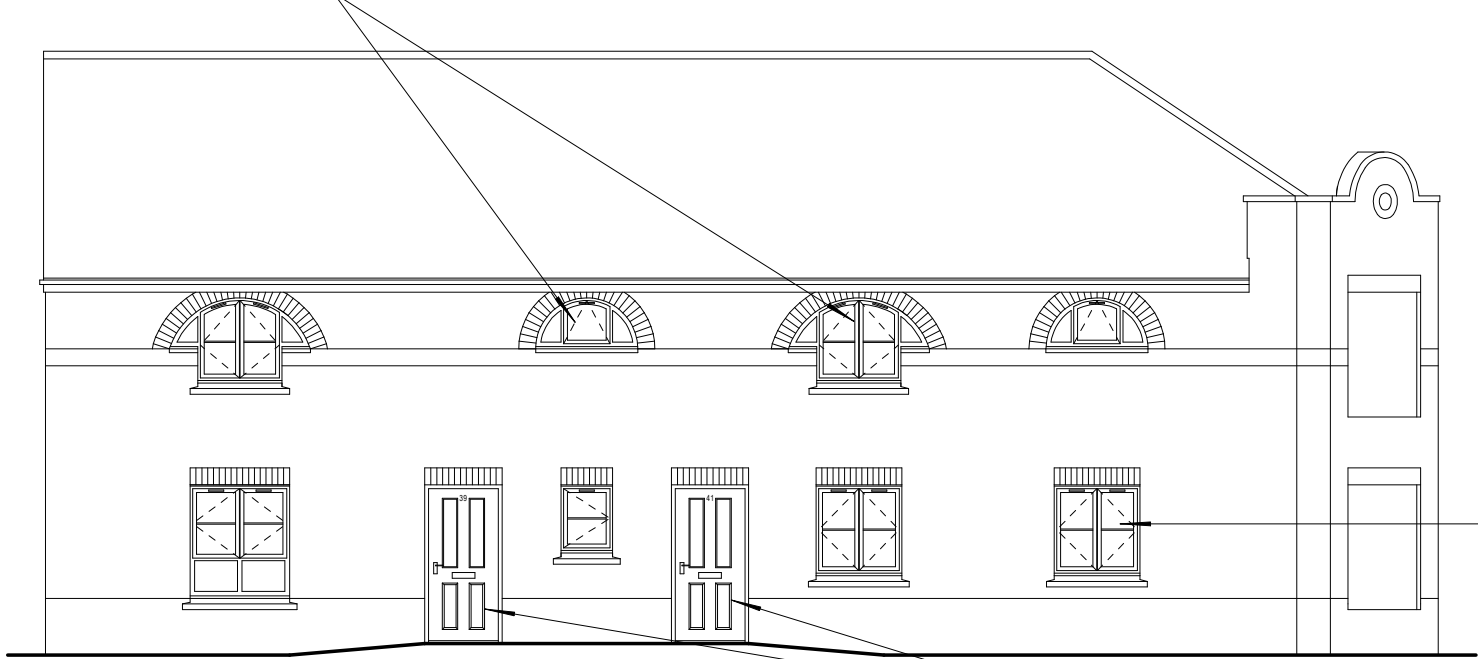

PROPOSED FRONT ELEVATION (39 - 41 MARY FRANCE STREET) - 1:100 AT A2
VIEW A FROM MARY FRANCE STREET

NEW COMPOSITE FRONT
ENTRANCE DOORS - ANTHRACITE


NEW WHITE UPVC DOUBLE GLAZED WINDOWS
THROUGHOUT. STYLE TO MATCH EXISTING.
OPENING ACTION TO MATCH EXISTING.
NEW WINDOWS TO STANDARD PFP SPECIFICATION
AND TO BE COMPLIANT WITH CURRENT BUILDING
REGULATIONS.

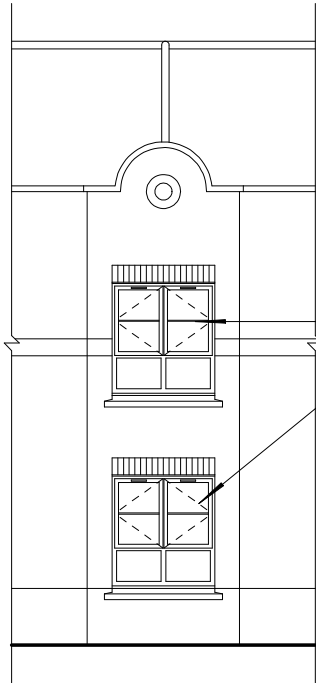

PROPOSED CORNER ELEVATION
(39 - 41 MARY FRANCE STREET)
1:100 AT A2 - VIEW B

NEW WHITE UPVC DOUBLE GLAZED WINDOWS
THROUGHOUT. STYLE TO MATCH EXISTING.
OPENING ACTION TO MATCH EXISTING.
NEW WINDOWS TO STANDARD PFP SPECIFICATION
AND TO BE COMPLIANT WITH CURRENT BUILDING
REGULATIONS.

NEW ARCHED WHITE UPVC DOUBLE GLAZED WINDOWS
STYLE TO MATCH EXISTING. OPENING ACTION TO MATCH
EXISTING. NEW WINDOWS TO STANDARD PFP SPECIFICATION
AND TO BE COMPLIANT WITH CURRENT BUILDING
REGULATIONS.

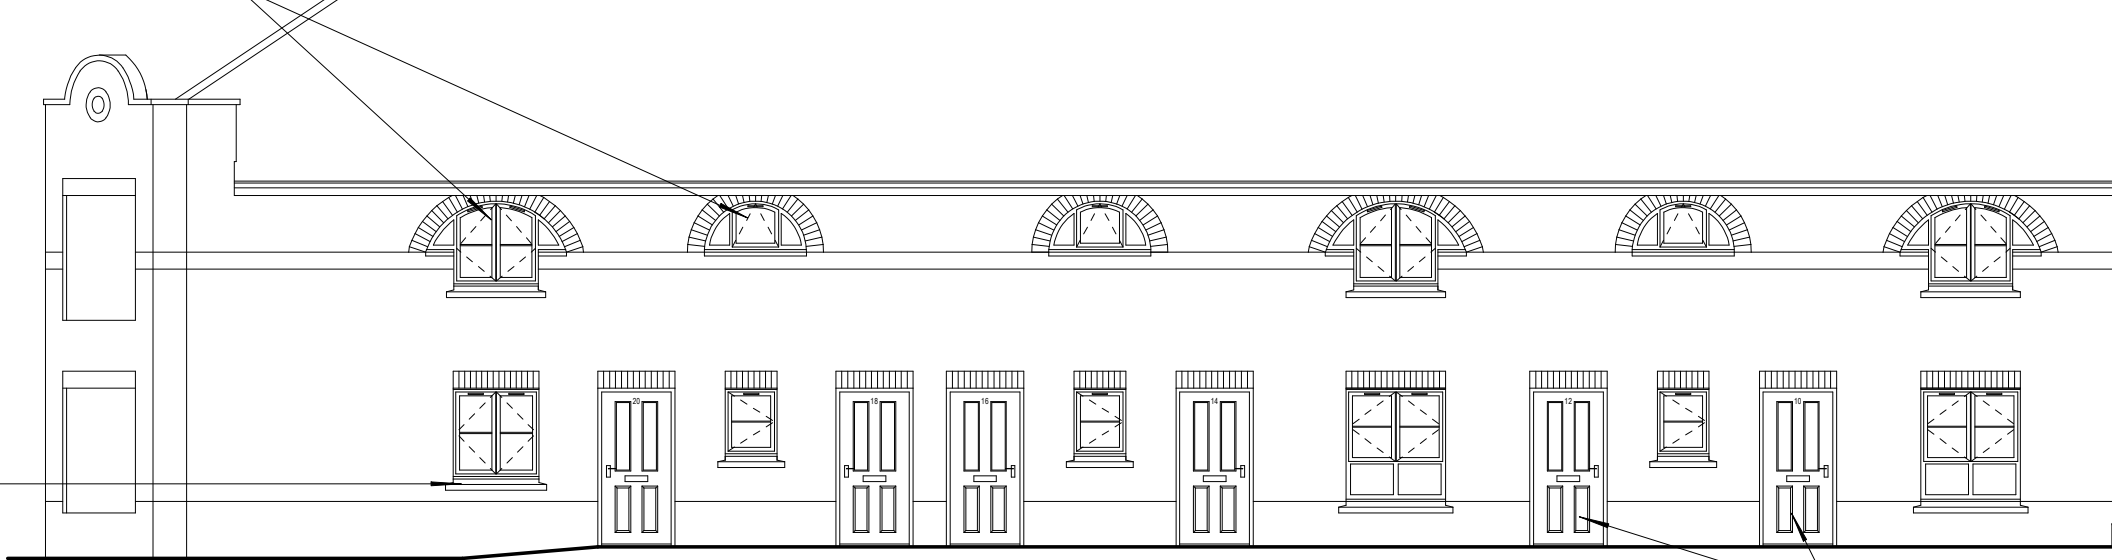

PROPOSED FRONT ELEVATION (10 - 20 JACKSON CRESCENT & FLATS 1 - 9, 2 JACKSON CRESCENT) - 1:100 AT A2
VIEW C FROM JACKSON CRESCENT

NEW COMPOSITE FRONT
ENTRANCE DOORS - ANTHRACITE

TRICKLE VENTS


NEW WHITE UPVC DOUBLE GLAZED WINDOWS
THROUGHOUT. STYLE TO MATCH EXISTING.
OPENING ACTION TO MATCH EXISTING.
NEW WINDOWS TO STANDARD PFP SPECIFICATION
AND TO BE COMPLIANT WITH CURRENT BUILDING
REGULATIONS.

NEW WHITE UPVC DOUBLE GLAZED
FRENCH DOORS

SUPPORT COLUMN

BALCONY / SUPPORT COLUMN
SHOWN DOTTED FOR CLARITY

ALUMINIUM MODULAR SECURITY DOOR
COLOUR - ANTHRACITE

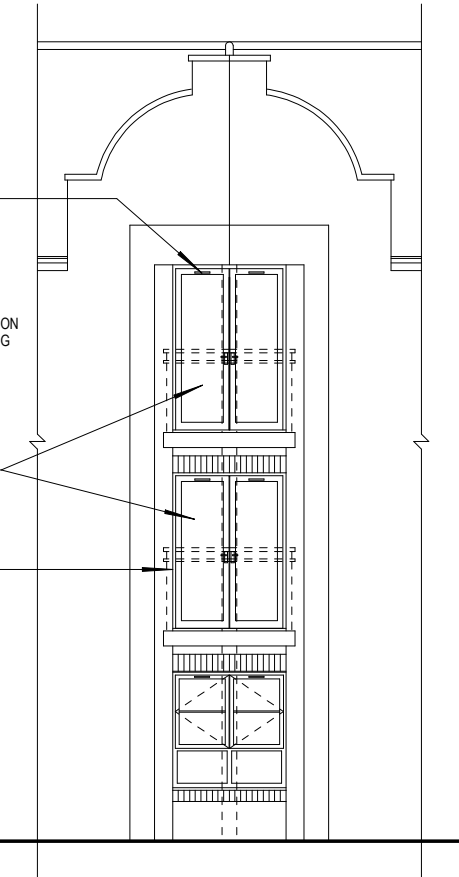

PROPOSED CORNER ELEVATION
(FLATS 1 - 9, 2 JACKSON CRESCENT)
1:100 AT A2 - VIEW D

STONE
CILLS

NEW WHITE UPVC DOUBLE GLAZED WINDOWS
THROUGHOUT. STYLE TO MATCH EXISTING.
OPENING ACTION TO MATCH EXISTING.
NEW WINDOWS TO STANDARD PFP SPECIFICATION
AND TO BE COMPLIANT WITH CURRENT BUILDING
REGULATIONS.

TRICKLE VENTS



PROPOSED FRONT ELEVATION (FLATS 1 - 9, 2 JACKSON CRESCENT) - 1:100 AT A2
VIEW E FROM CHORLTON ROAD (A5067)



NOTES:
All dimensions must be checked on site and not
scaled from this drawing.

Rev.

Client

PLACES FOR PEOPLE (A&I)

Job Title

PROPOSED WINDOW AND DOOR
REPLACEMENT SCHEME AT
FLATS 1 - 9, 2 JACKSON CRESCENT
10, 12, 14, 16, 18, 20 JACKSON CRES.
AND 39 & 41 MARY FRANCE ST.,
MANCHESTER, M15 5AD & M15 5FN

Drawing Title

PROPOSED FRONT & CORNER
ELEVATIONS

Scale

1:100 AT A2

Date

JULY 25

Drawn by

I.C.

Dwg No.

PFP / MFS_JC / 03

Rev.

© copyright