


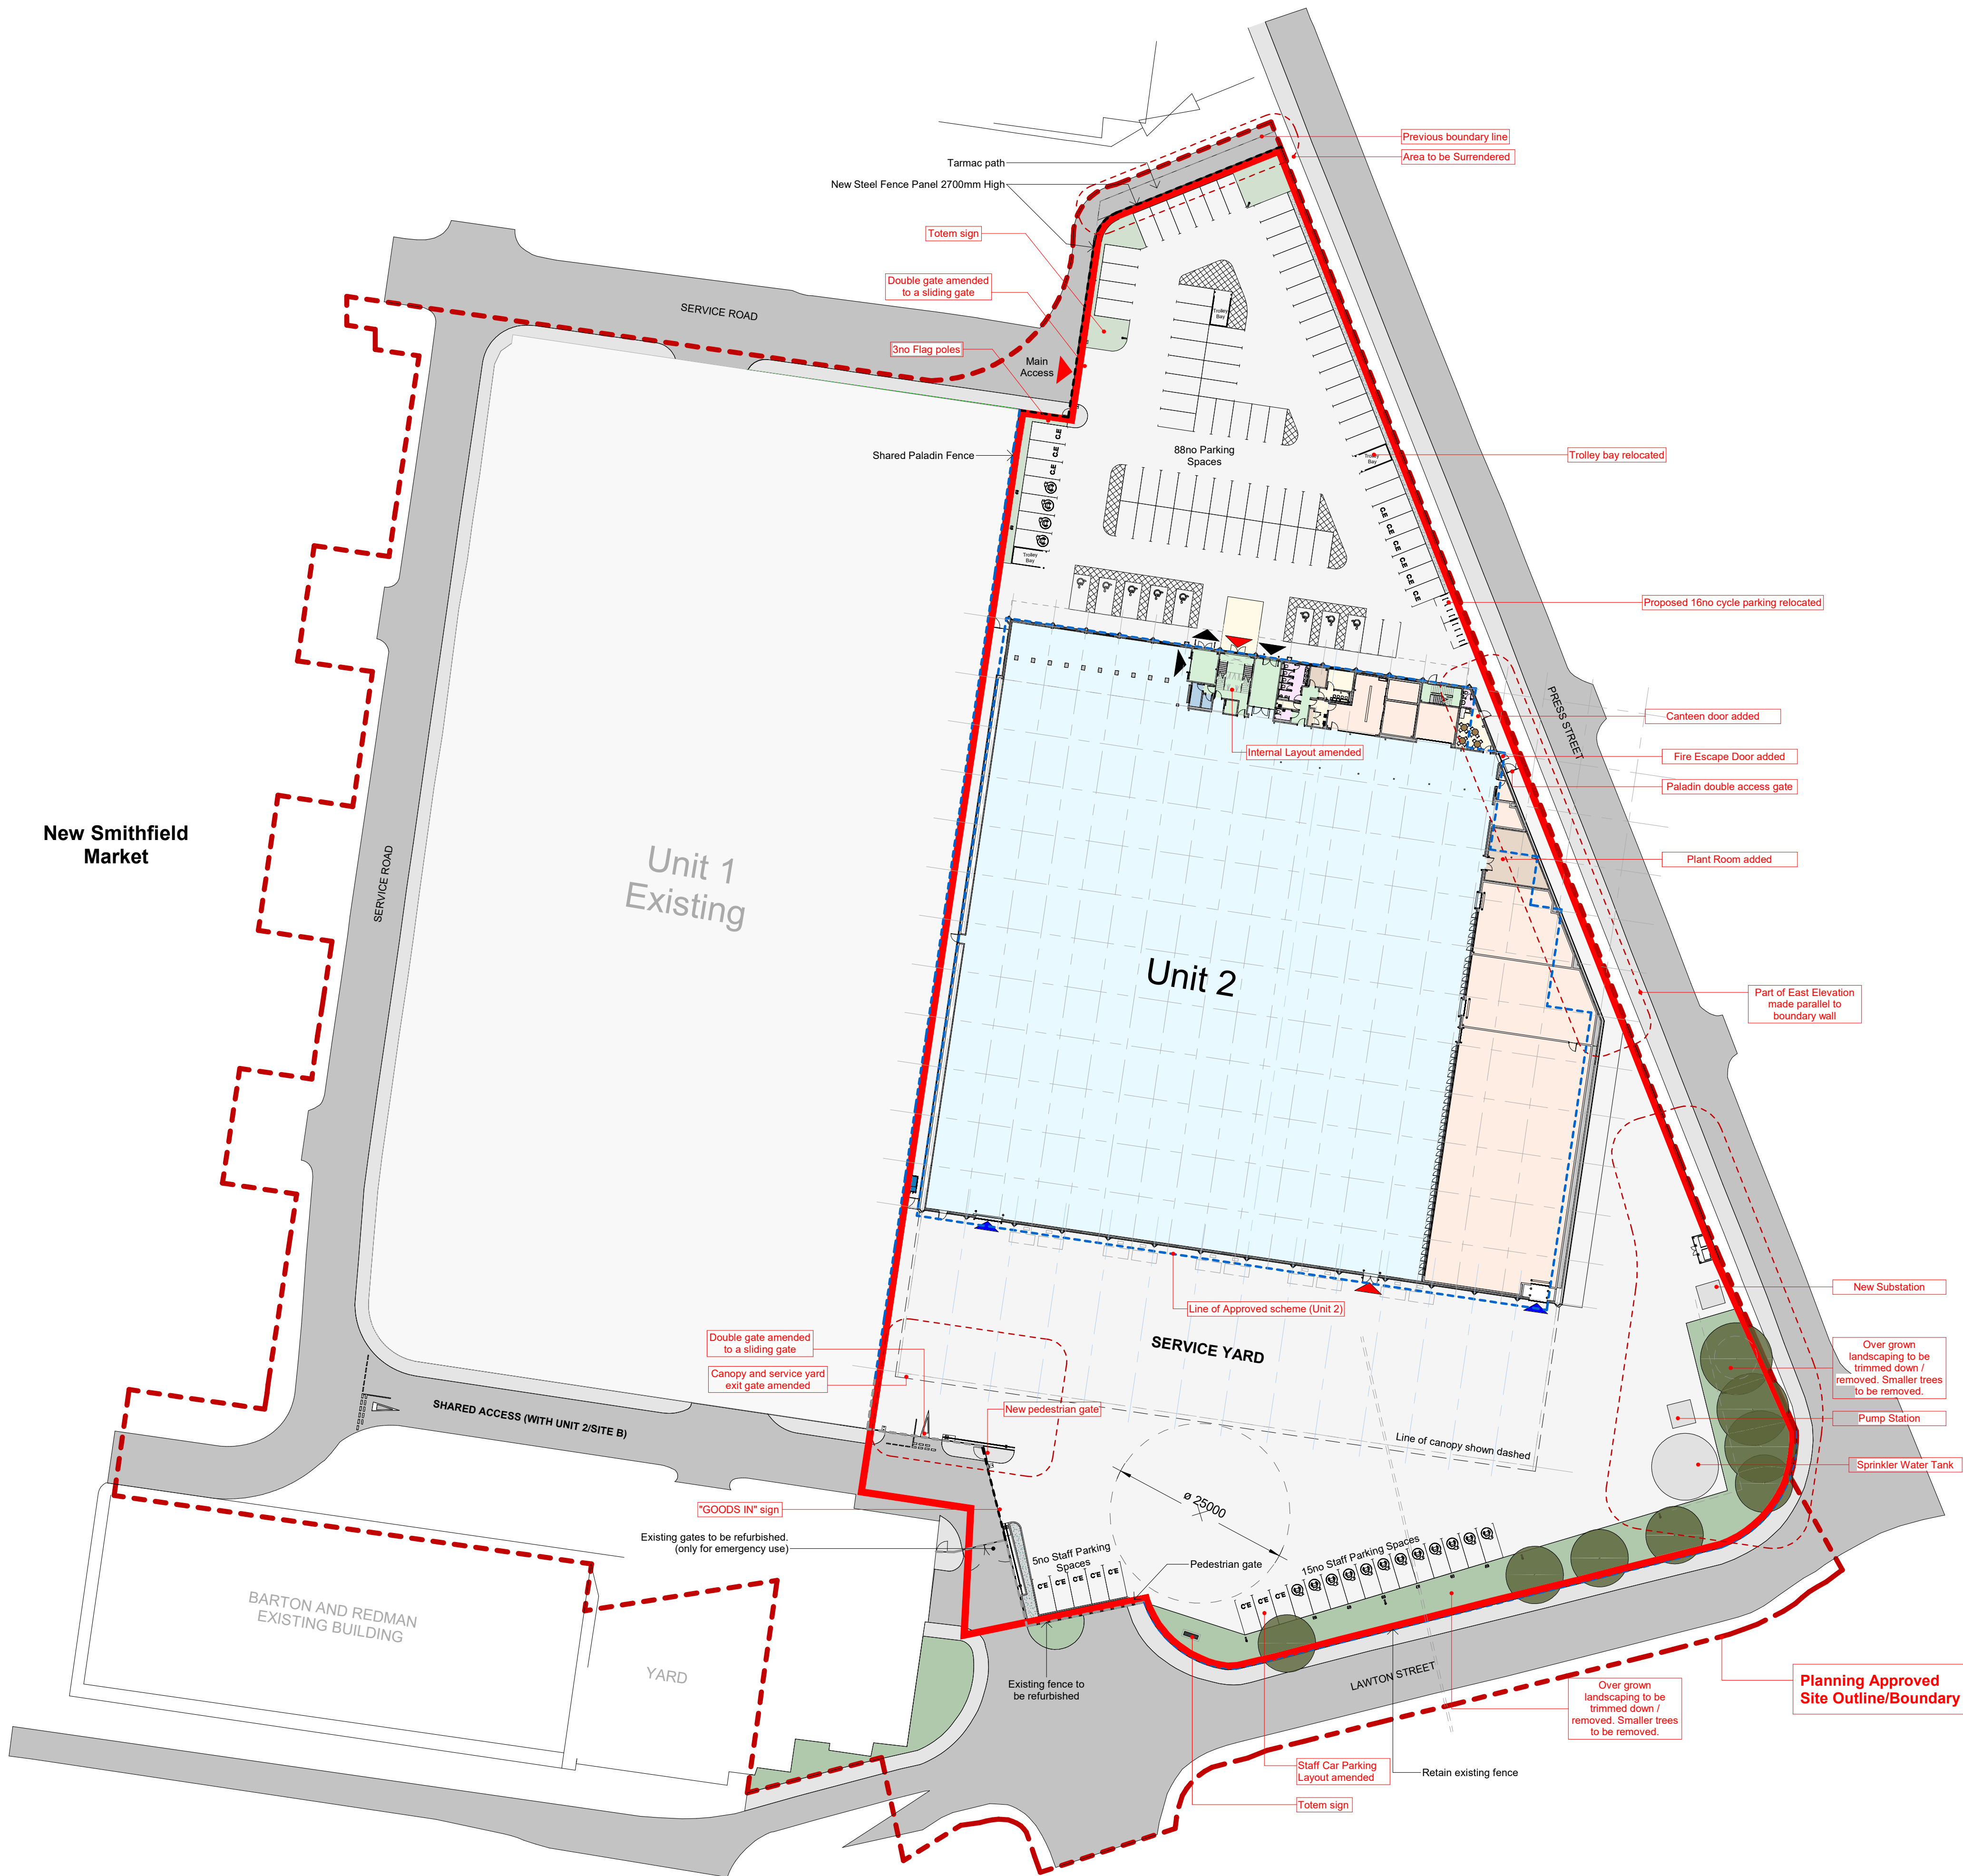

Drawing Status

PLANNING

This drawing is © C4 Projects and is not to be copied, reproduced or re-distributed either in whole or in part without the prior written permission of the originator.

The originator shall have no responsibility for any liability, loss, cost, damage or expense arising from or relating to any use of this document other than for its intended purposes on this project.

This drawing shall be read in conjunction with all other relevant drawings, specifications and associated documentation. Any discrepancies, errors or omissions are to be reported to the originator before proceeding with work.

This drawing can be scaled for planning purposes only. All dimensions are to be checked on site by the contractor prior to proceeding with any work. Contractors to work to figured dimensions only & scaled figures are not to be used for construction purposes.

DISCLAIMER
When this drawing is issued in CAD, it is an uncontrolled version issued for information only, to enable the recipient to prepare their own documents/ drawings for which they are solely responsible.

SOFTWARE INTEROPERABILITY
C4 Projects prepared this drawing using Autodesk **REVIT** Architecture.

C4 Projects does not accept liability for any loss or degradation of any information held in the drawing resulting from the translation from the original file format to any other file format or from the recipient's reading of it in any other programme.

0 10 20 30 40m
1:500 @ A1

N

Legend | Site Plan Key

Plot Boundary

Legend | Access Key

Staff Office Entrance

Customer Exit/ Egress

Notes in red indicate summary of amendments from approved U1 Scheme.

Planning Ref: 133759/FO/2022

Application Boundary

P03	Update Issue	BC	29.09.25	
P02	Minor Updates	BC	19.09.25	
P01	Issue for Planning S73	BC	05.09.25	
Rev	Revision Details	Drawn	Date	Checked

C4 Projects

t: 01925 751 852
e: info@c4projects.co.uk
www.c4projects.co.uk

Project Management • Architecture • Building Surveying • Cost Consultancy

1st Floor 340 Firecrest Court Warrington WA1 1RG	7th Floor Phoenix House Manchester M2 4JF
---	--

Client
Bamfield Construction

Project
Proposed New Build Development
New Smithfield Market
Manchester

Drawing Title
Site
LPA_Unit 2_Site Plan as Proposed

Drawn by	BL	Created	13-02-25
C4 Job no.	24-014	Scale	As indicated @ A1
Drg no.	24014-C4P-80-S01ZZ-D-A-8003		
Status: Purpose of Issue	Rev		
S2 FOR INFORMATION	P03		