



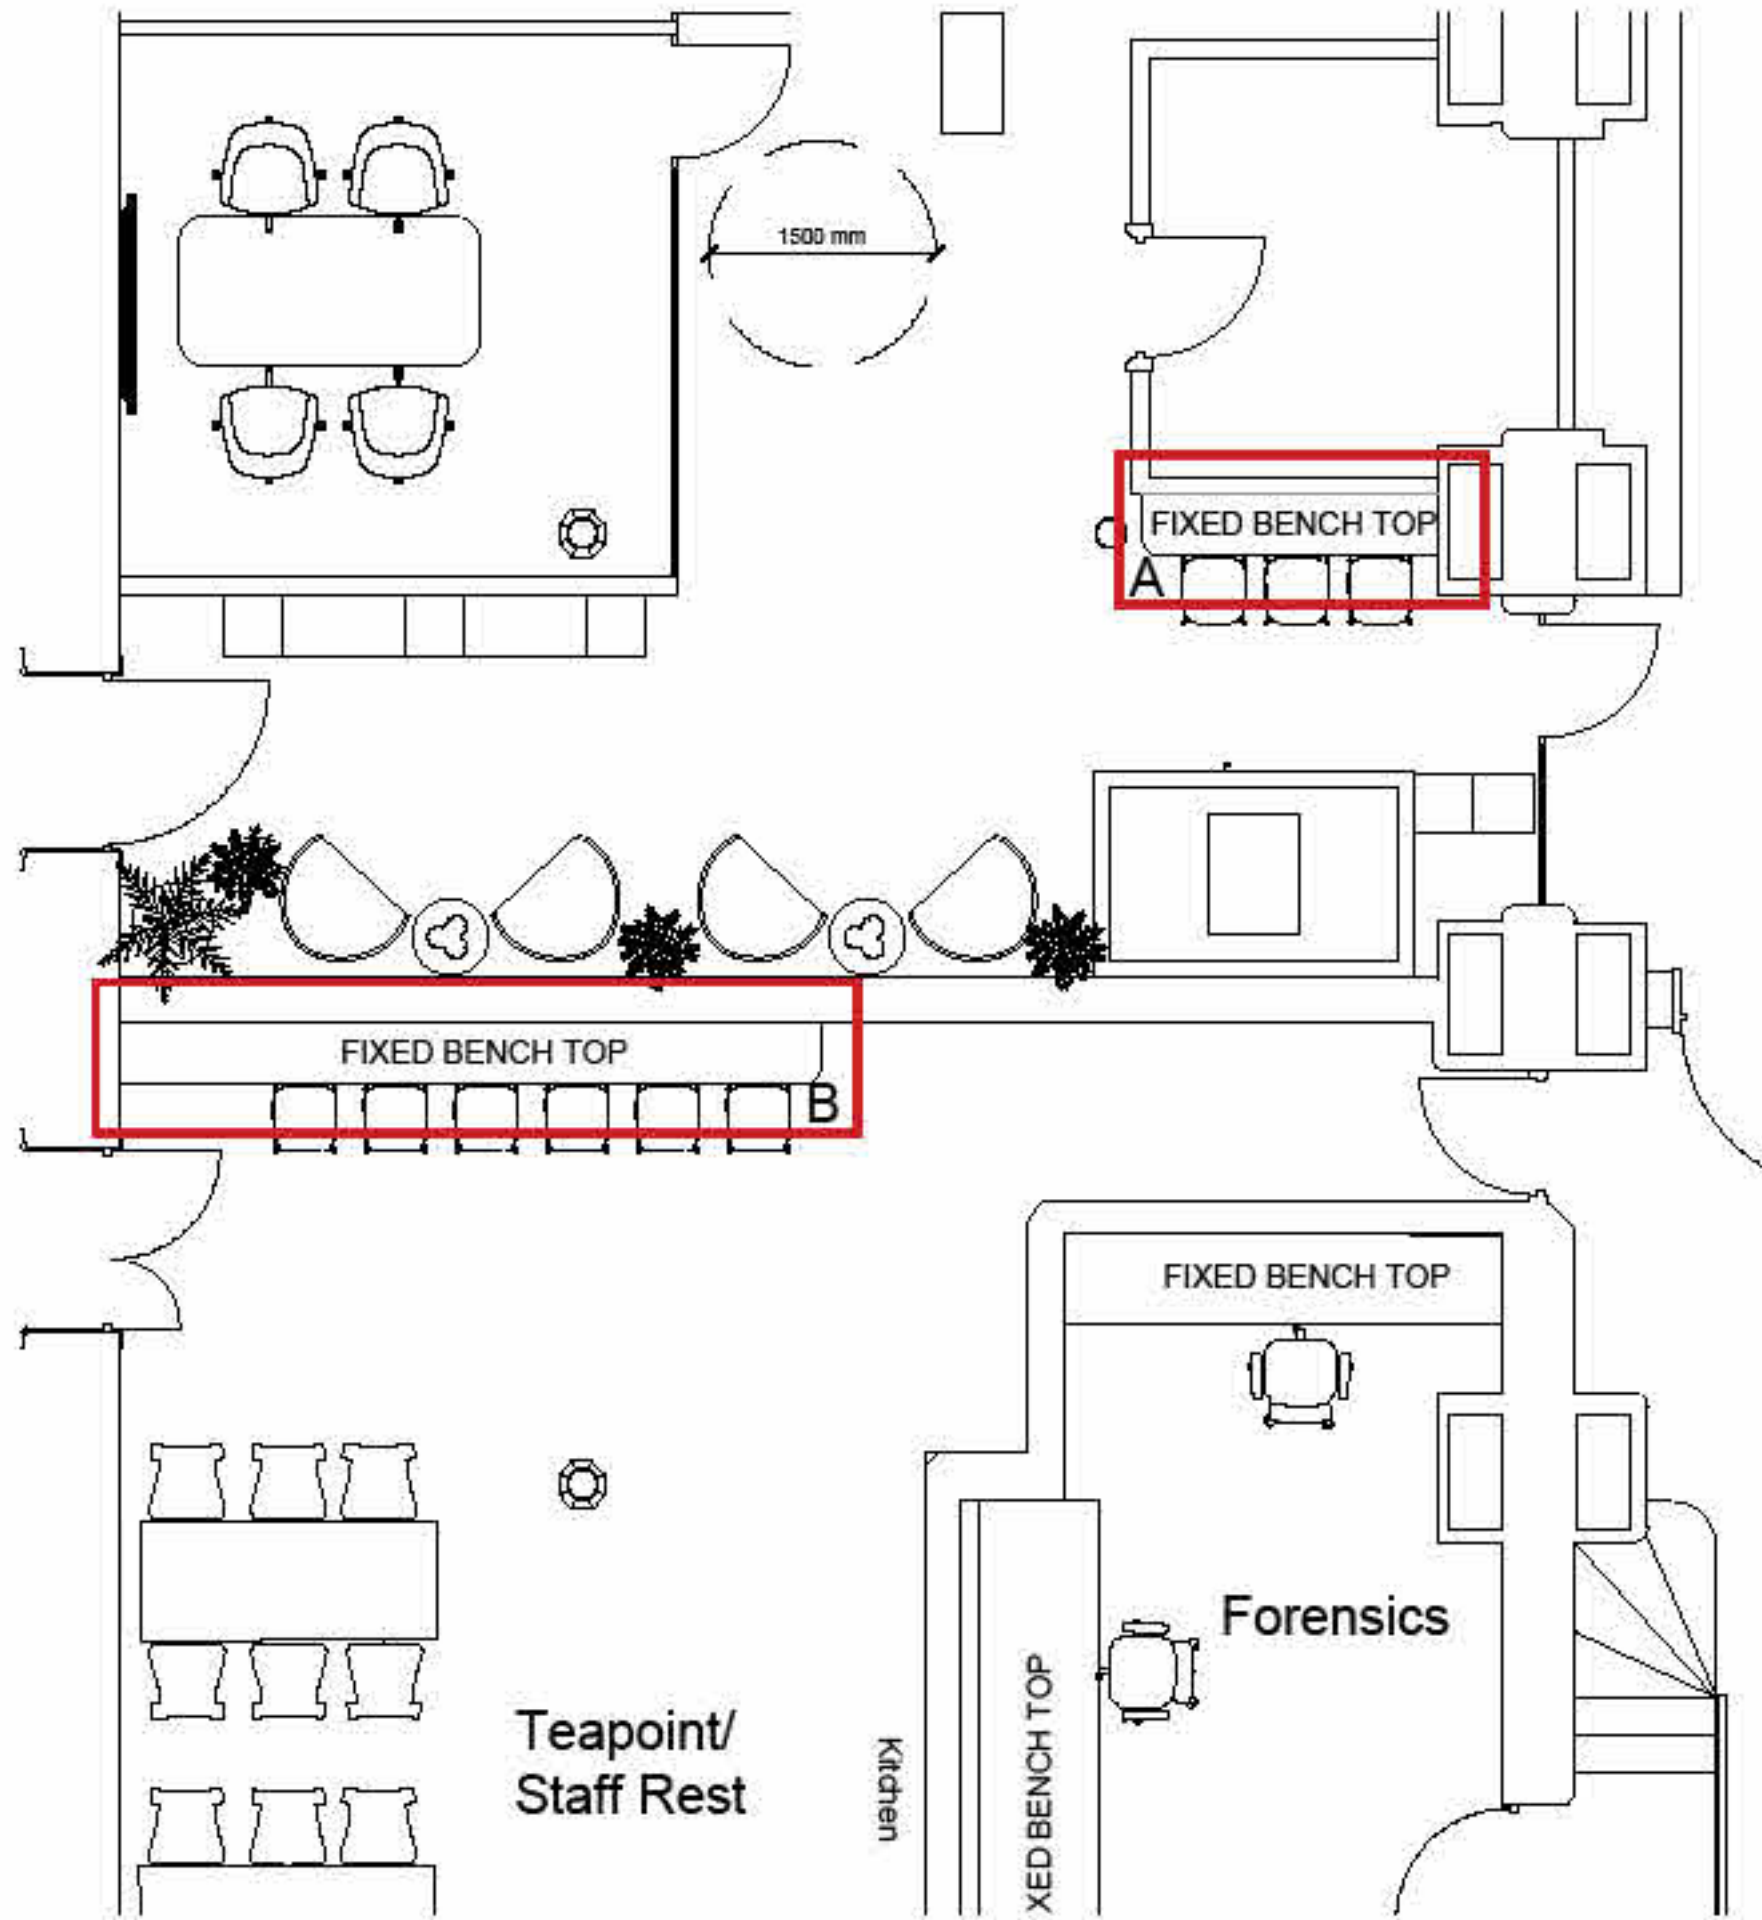


Proposed Location Plan
Scale 1:50




Precedent Images

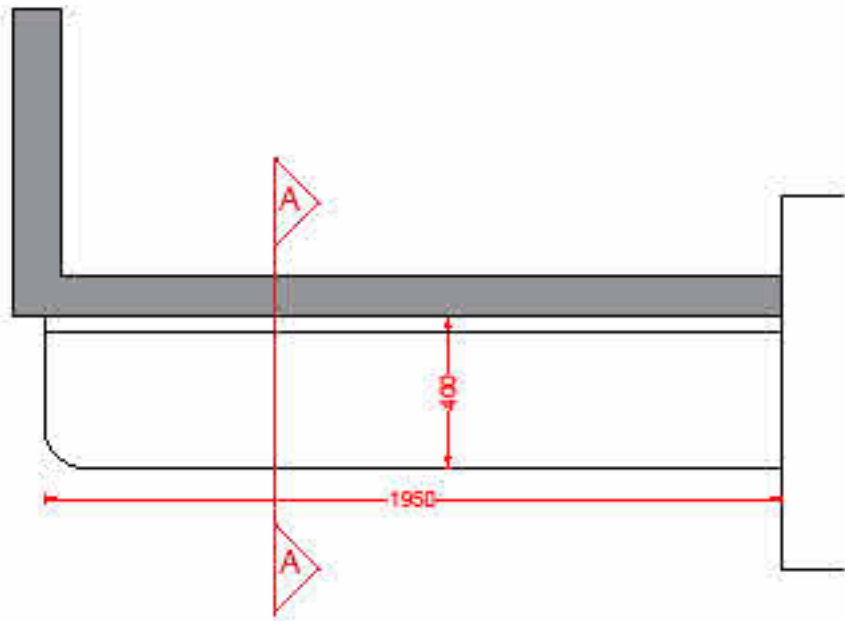


Proposed Plan - Bench A
Scale 1:20

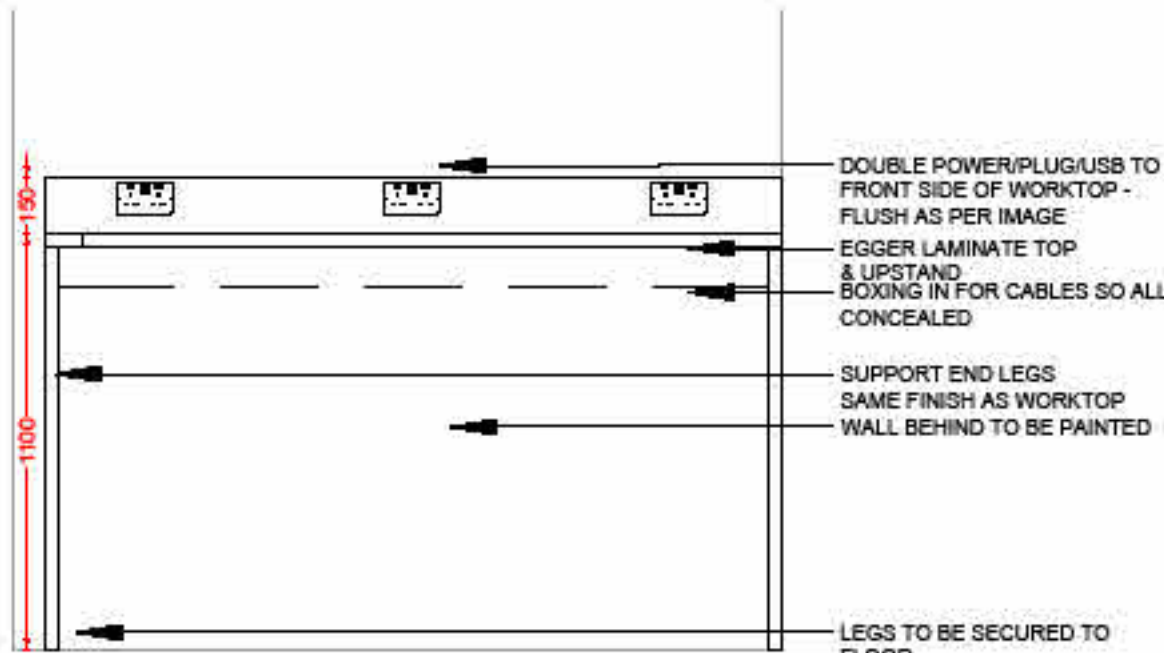


Proposed Front Elevation
Scale 1:20

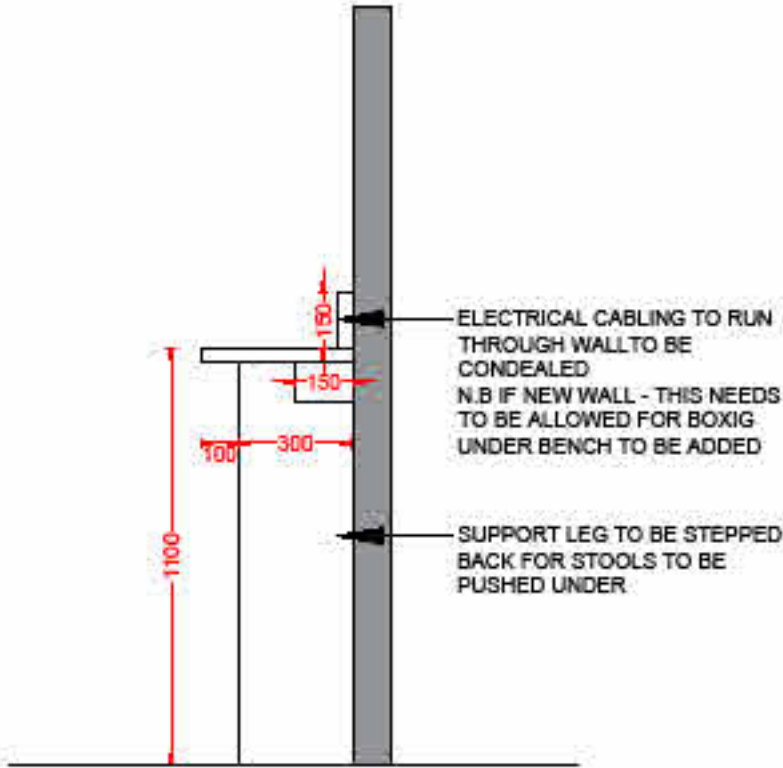

Proposed Section A - A
Scale 1:20

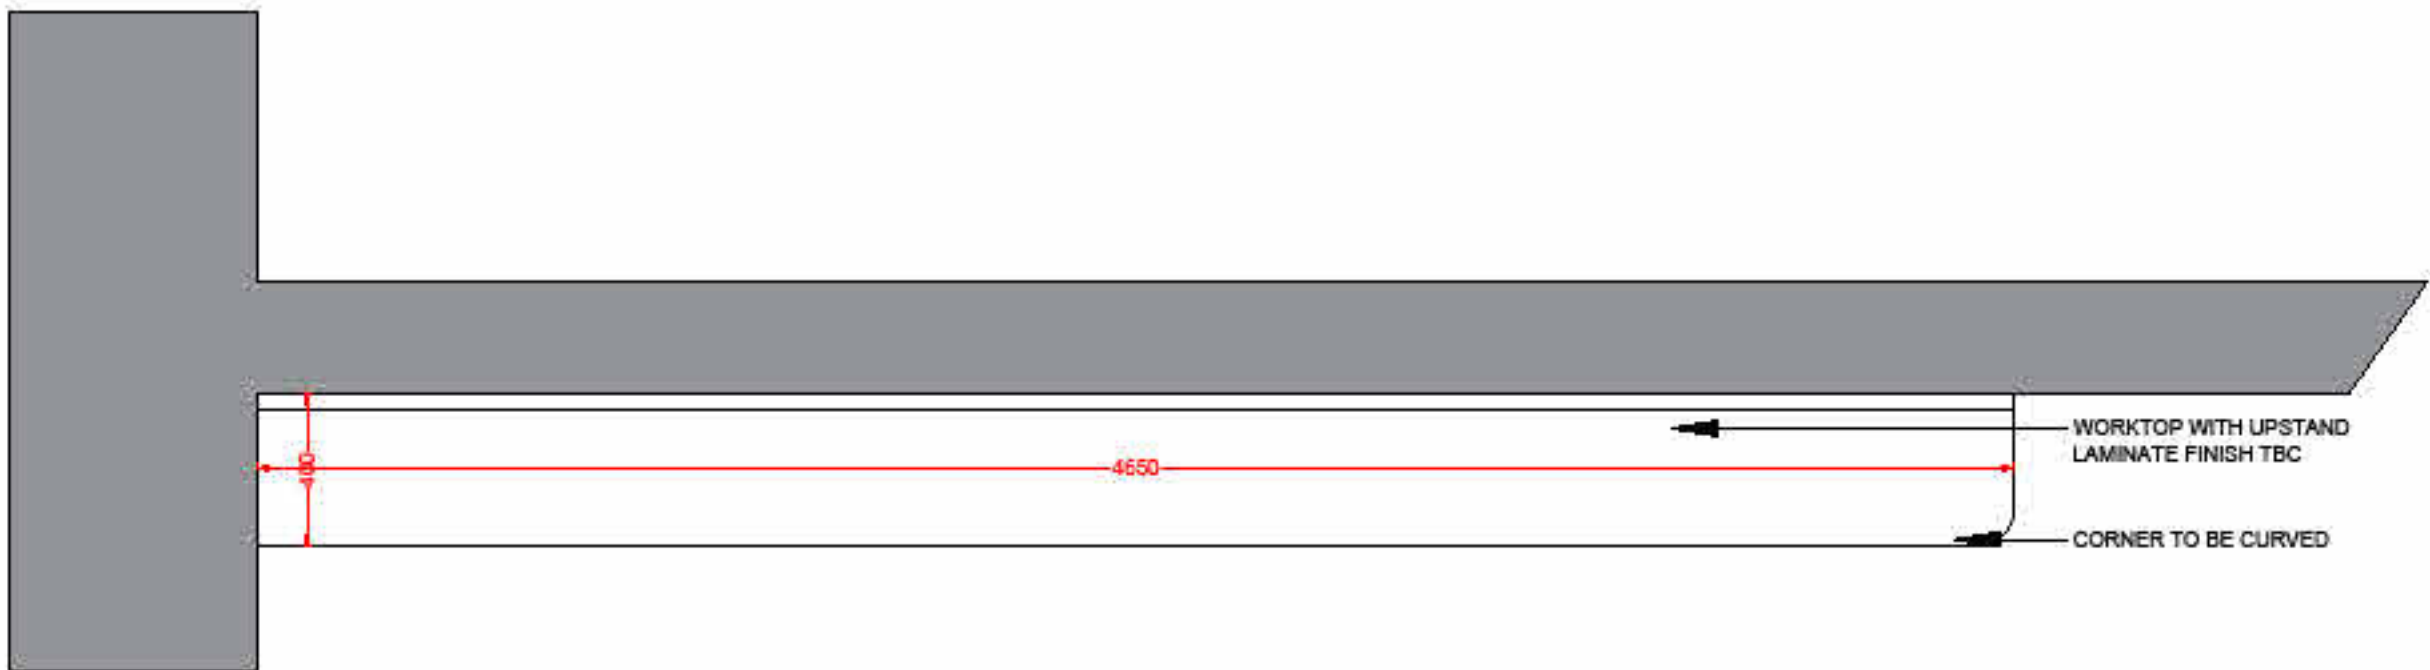

Proposed Plan - Bench B
Scale 1:20

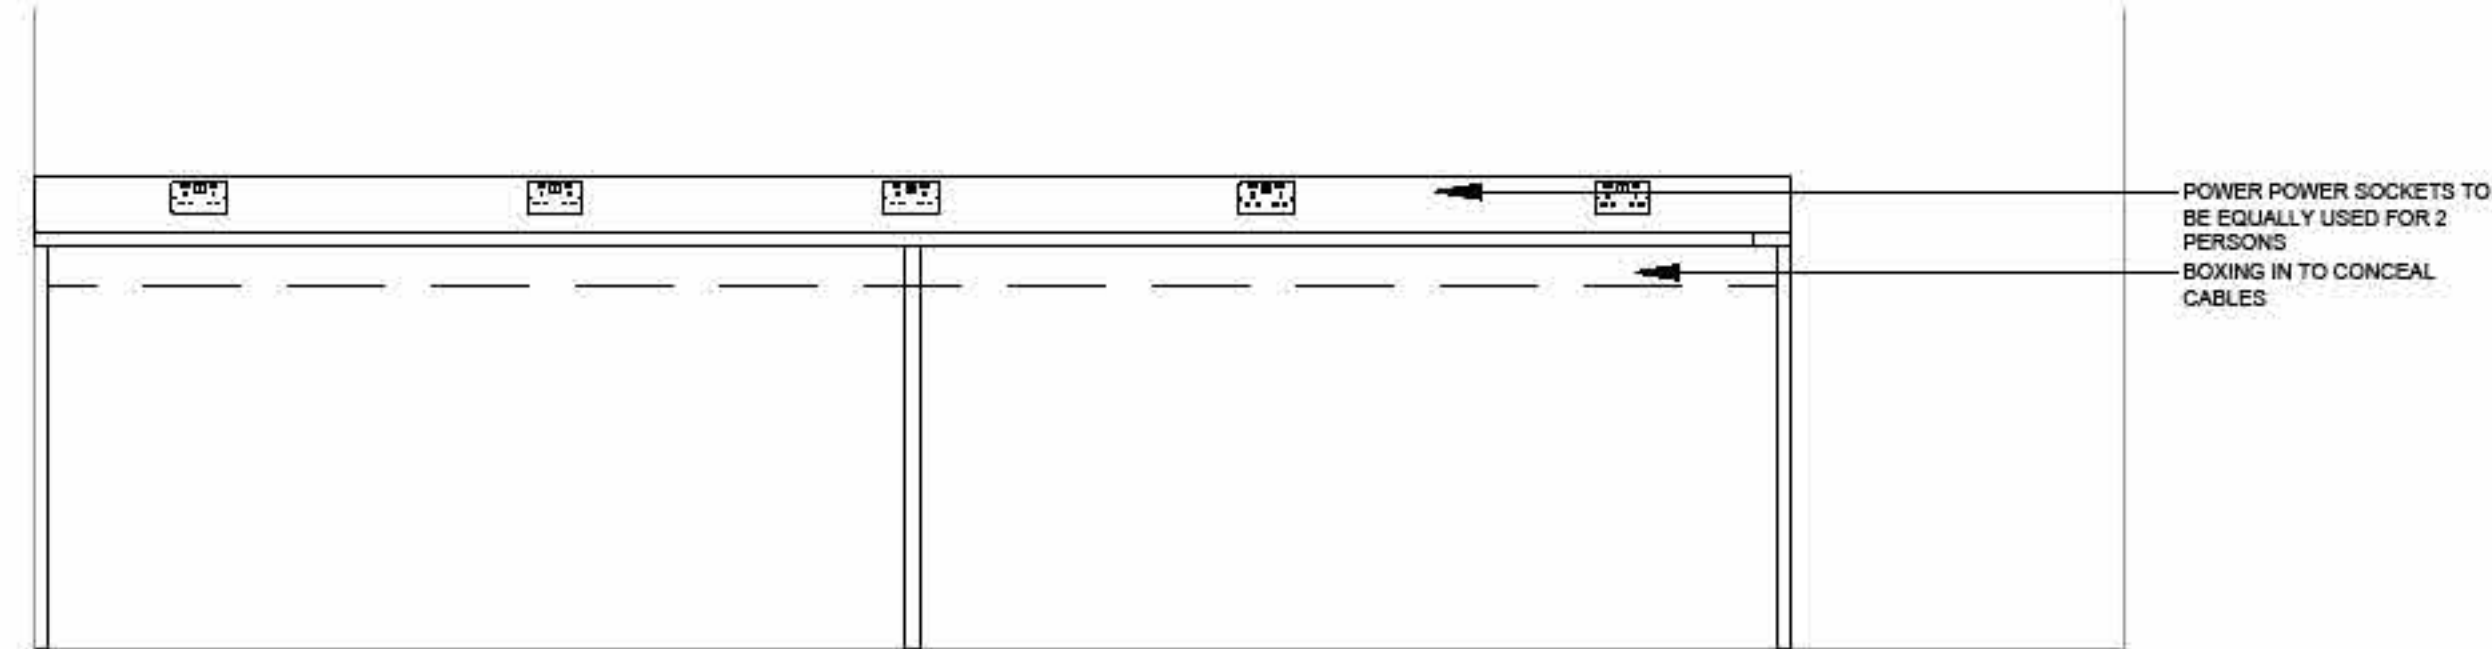

Proposed Front Elevation - Bench B
Scale 1:20

- NOTES
- DO NOT SCALE FROM THIS DRAWING.
 - ALL MEASUREMENTS ARE IN MILLIMETRES UNLESS STATED OTHERWISE.
 - THIS DRAWINGS IS TO BE READ IN CONJUNCTION WITH THE SPECIFICATION AND ALL RELEVANT ARCHITECTURAL, ELECTRICAL, MECHANICAL AND STRUCTURAL DRAWINGS.
 - UNIVERSITY OF MANCHESTER. THIS DRAWING MUST NOT BE REPRODUCED WITHOUT PERMISSION.
 - DIRECTORATE O ESTATES AND FACILITIES TO BE NOTIFIED OF ANY DISCREPANCIES.

Scale Bars TO BE USED ONLY AS GUIDANCE

1:100	mm	1000	2000	3000	4000
1:200	mm	1000	2000	3000	4000
1:500	M	5	15	25	
1:1250	M	10	30	50	70

P02 Stage 4 Tender Issue	21.08.25	MD
P01 Stage 4 Issue	24.07.25	MD
Rev Description	Date	By

MANCHESTER
1824

The University of Manchester

Directorate of Estates and Facilities
Beyer Building
The University of Manchester
Oxford Road
Manchester
M13 9PL

Fairhursts:

Fairhurst Architects
5th Floor
31 Dale Street
Manchester
M1 1EY
+44 (0)161 831 7300

Drawing Status		STAGE 4	
Project University of Manchester ITS & Computer Science			
Building Name Eddie Newcomb		Building No.	
Site Name Burlington Street			
Sub Site Name			
Drawing Title Fitted Furniture Joinery Details Poseur Bench			
PM Avision Young	Drawn RG	Checked KMD	Authorised
Scale @A1	Date 21.08.25	Date 21.08.25	Date
Drawing No. 7808-FA-EN-ZZ-DR-A-23400			Revision P02