



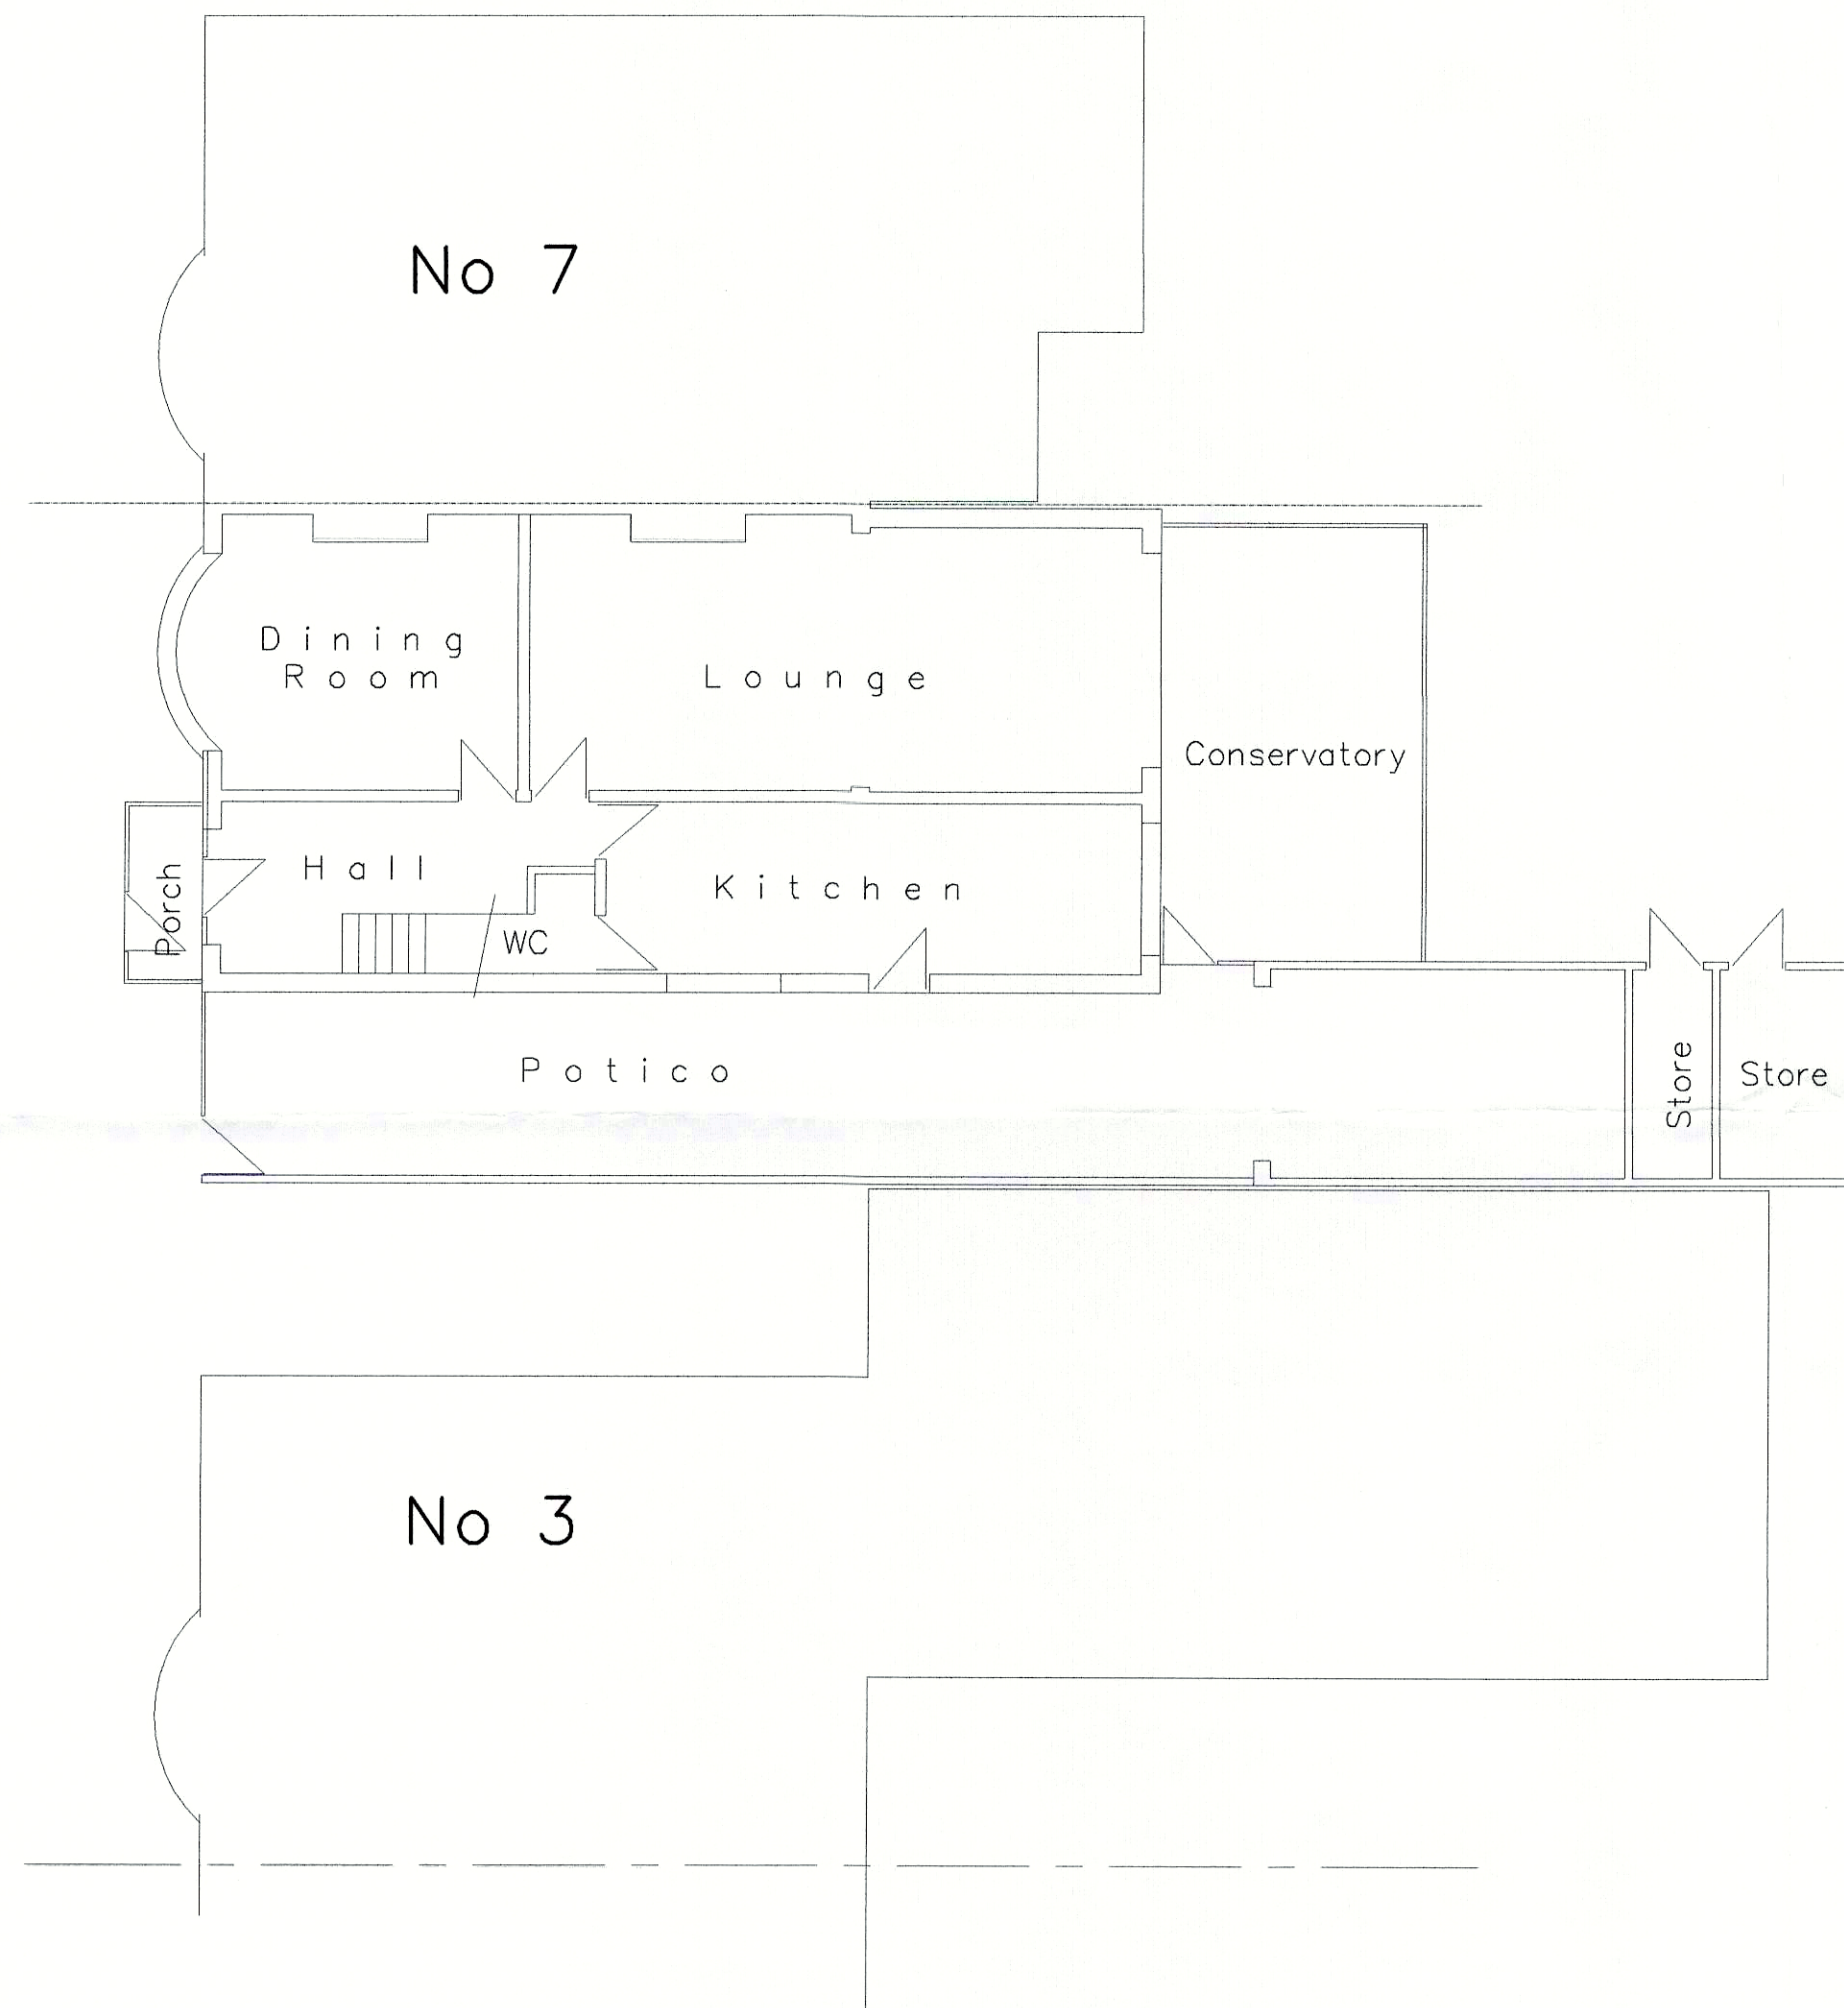

Existing Ground Floor Plan

 

Scale 1:100 @ A2

Planning Plan

**Proposed Single Storey Front Side and
Rear Extension**
5 WHITE MOSS AVENUE
CHORLTON
MANCHESTER
M21 0XU



Prepared by:-
A & S INMAN (Designs) Ltd.
24 GRANGETHORPE ROAD
URMSTON
MANCHESTER
M41 9HT



Phone 0161 747 7433

Drg. No. 2101 / 04 / 25 Sht. 2

A