

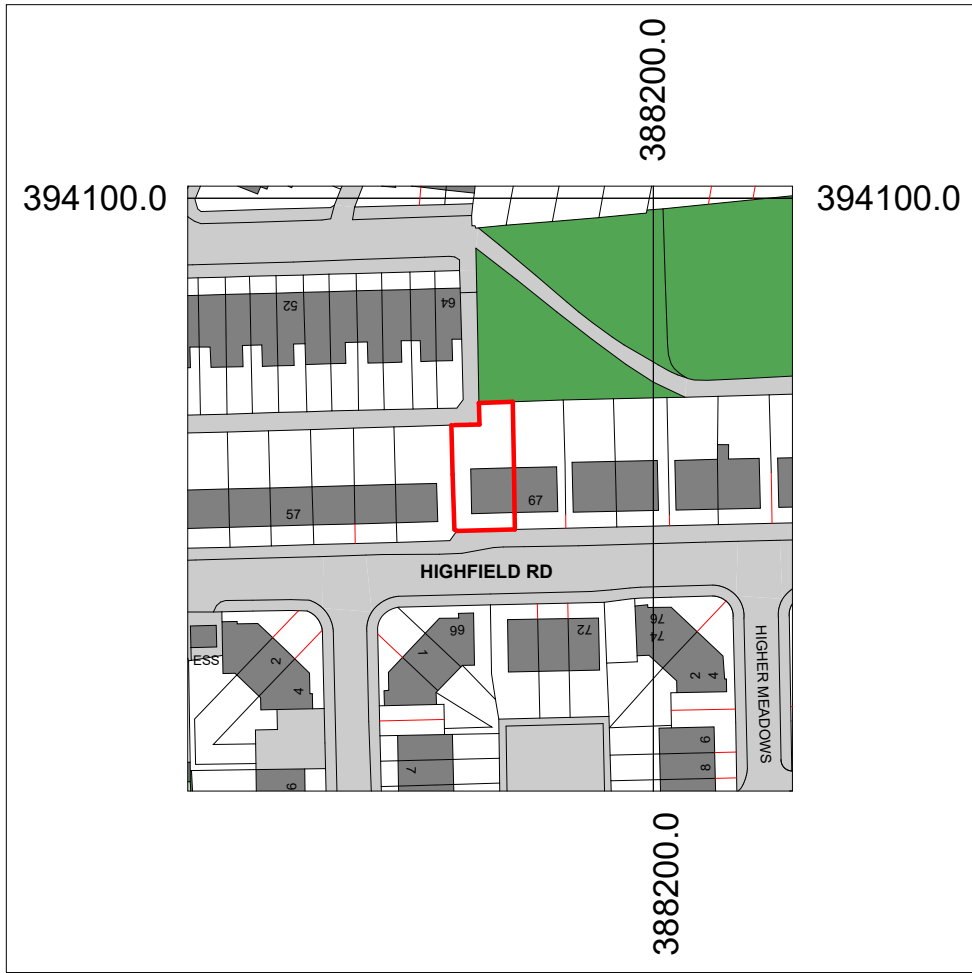


Location Plan  
1 : 1250

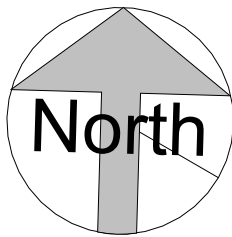

Site Plan  
1 : 200

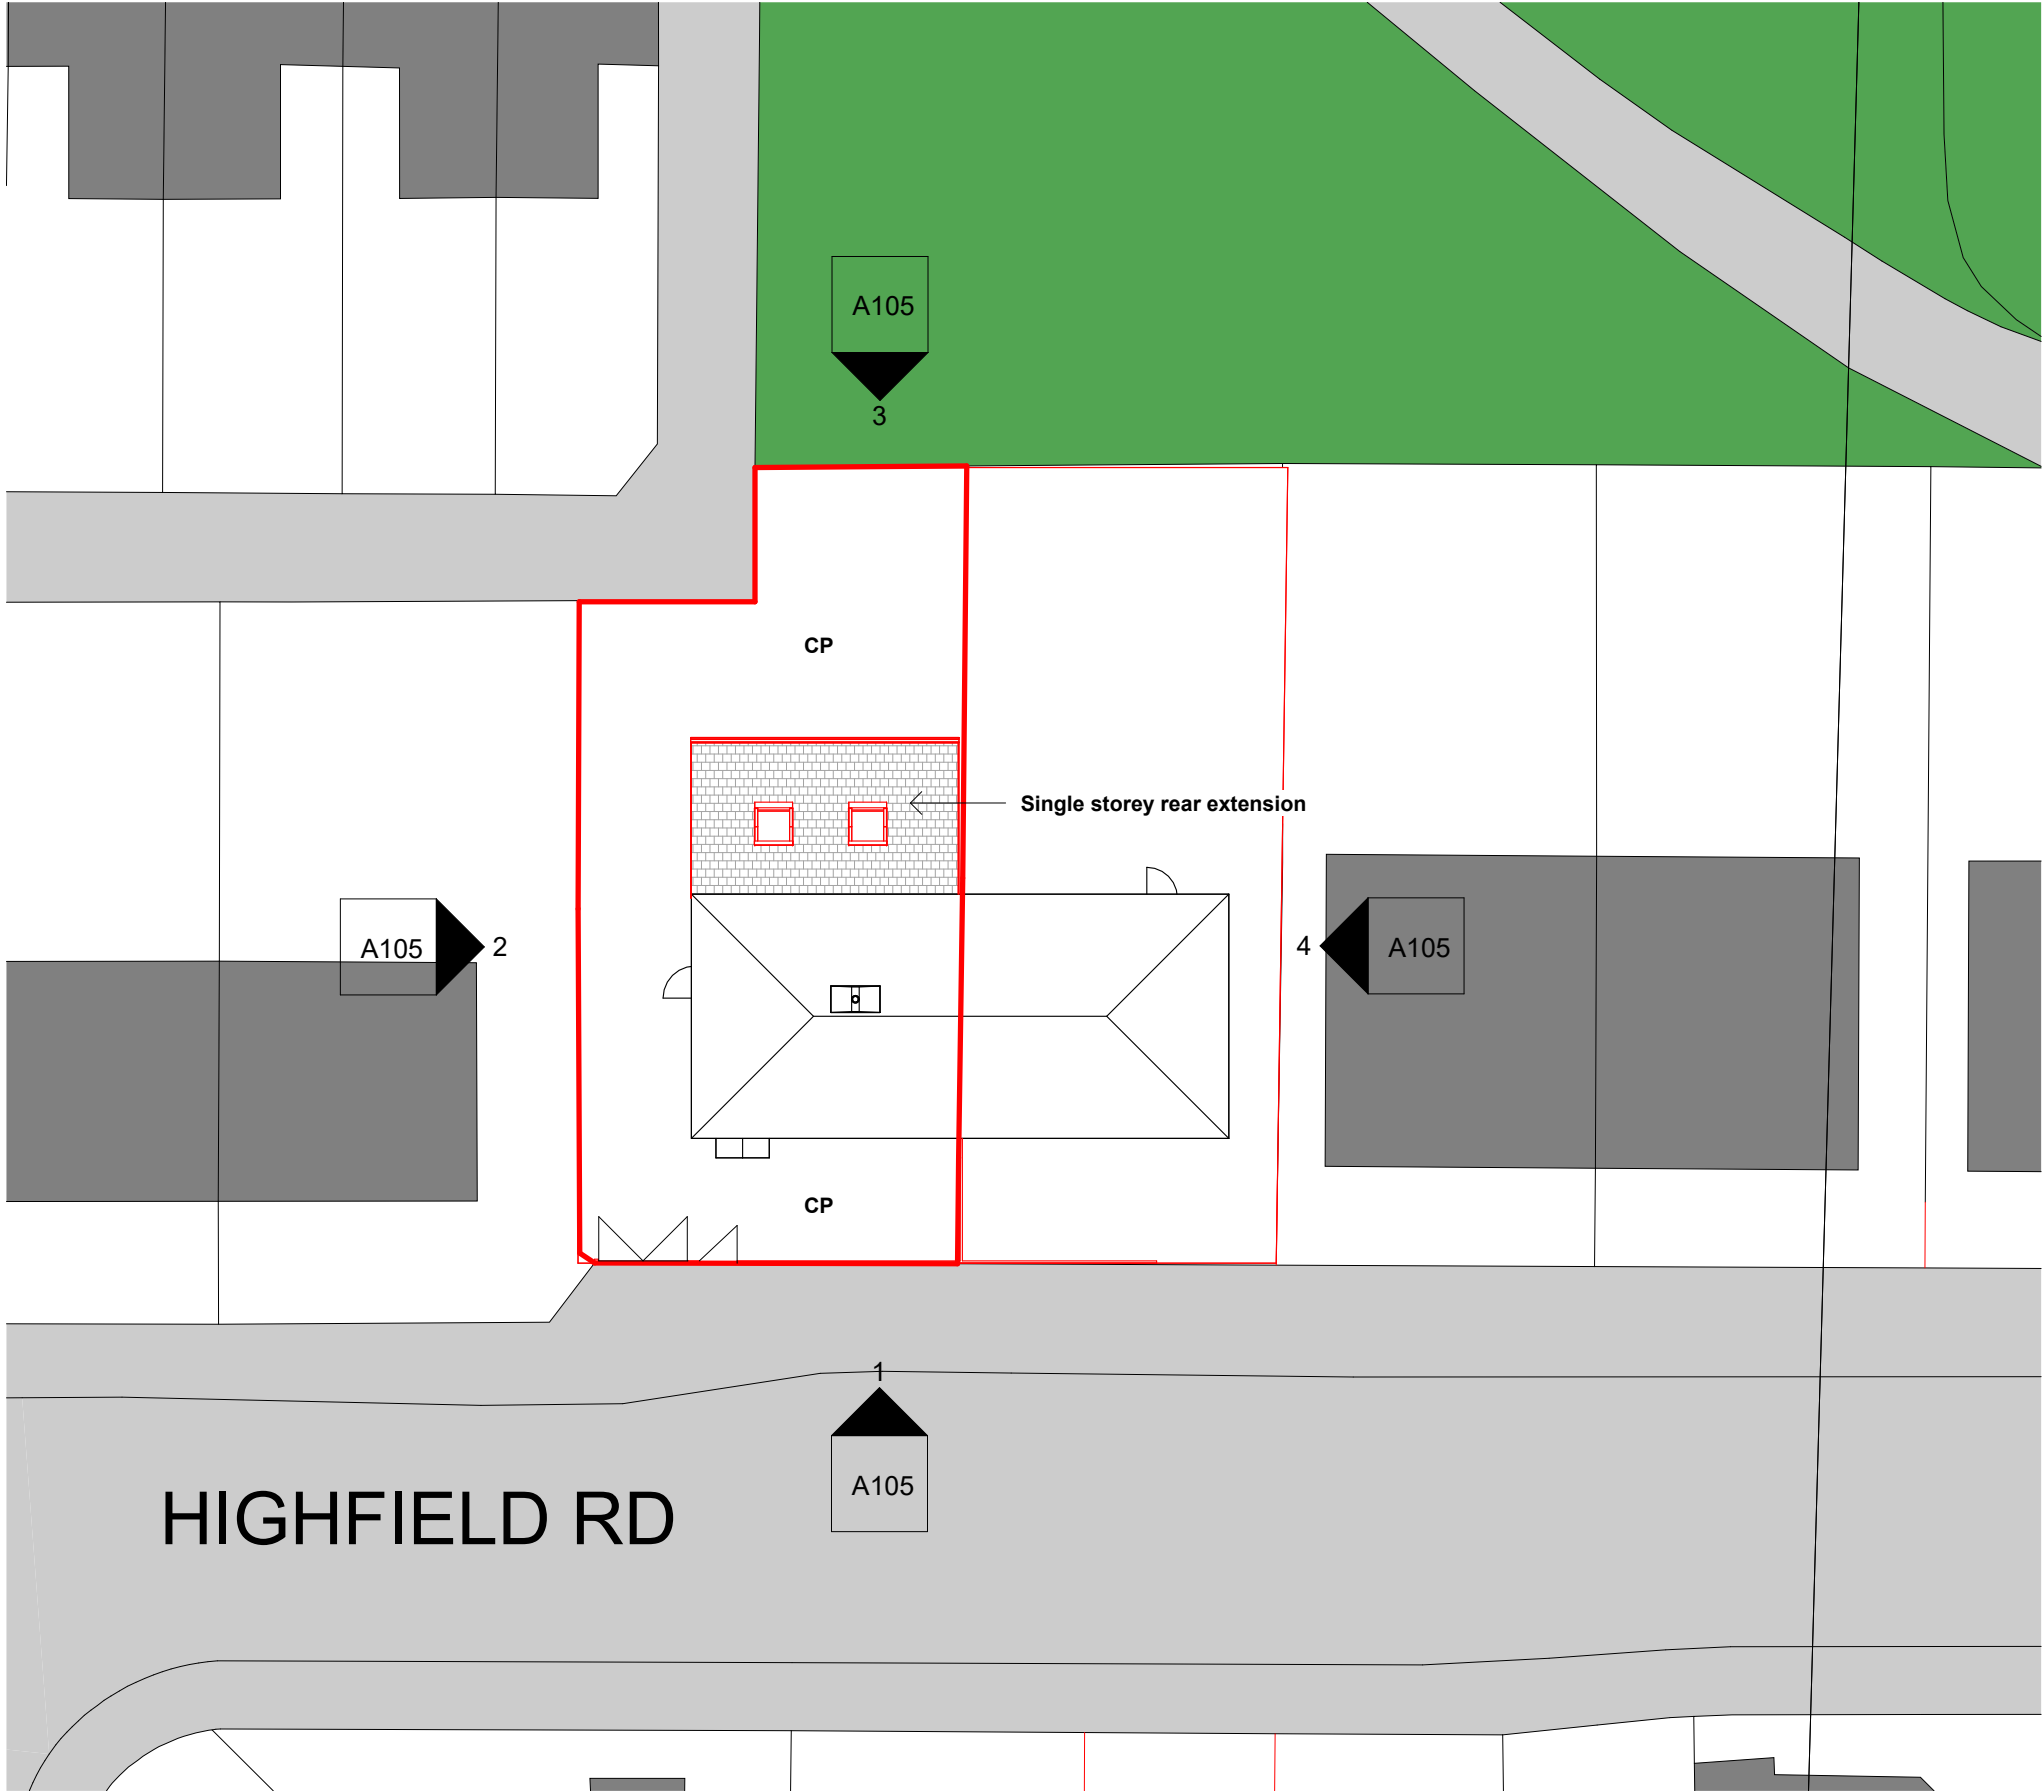

COPYRIGHT © ALL RIGHTS RESERVED BY VIKAS ALYAS LTD. DO NOT SCALE FROM DRAWING. DRAWING INDICATES DESIGN INTENT ONLY. REPORT ANY DISCREPANCIES TO CLIENT / VA LTD. NOT TO BE USED FOR CONSTRUCTION UNLESS STATED SO. TO BE READ IN CONJUNCTION WITH OTHER DRAWINGS OR SPECIFICATION WHERE PROVIDED.

ARCHITEK

BUILDING DESIGN CONSULTANCY

0161 511 8479

vikas@architek.uk

916 Stockport Road, Levenshulme, Manchester, M19 3AB

| No. | Description       | Date       |
|-----|-------------------|------------|
| P1  | Issue to Planning | 20.10.2025 |
|     |                   |            |
|     |                   |            |
|                                             |                                  |                                                        |                  |                            |                        |                              |
|---------------------------------------------|----------------------------------|--------------------------------------------------------|------------------|----------------------------|------------------------|------------------------------|
| PROJECT<br><br>Single storey rear extension |                                  | ADDRESS<br><br>65 Highfield Road, Levenshulme, M19 3LL |                  | CLIENT<br><br>Nazia Hamid  |                        |                              |
|                                             |                                  |                                                        |                  | Date<br>02.10.2025         | Project number<br>1465 | Scale (@ A3)<br>As indicated |
| Manchester City Council                     | PURPOSE OF ISSUE<br><br>Planning | SHEET<br><br>Location and Site Plan                    | Drawn by<br>NM   | DRAWING NUMBER<br><br>A101 |                        | REV<br><br>P1                |
|                                             |                                  |                                                        | Checked by<br>VA |                            |                        |                              |