


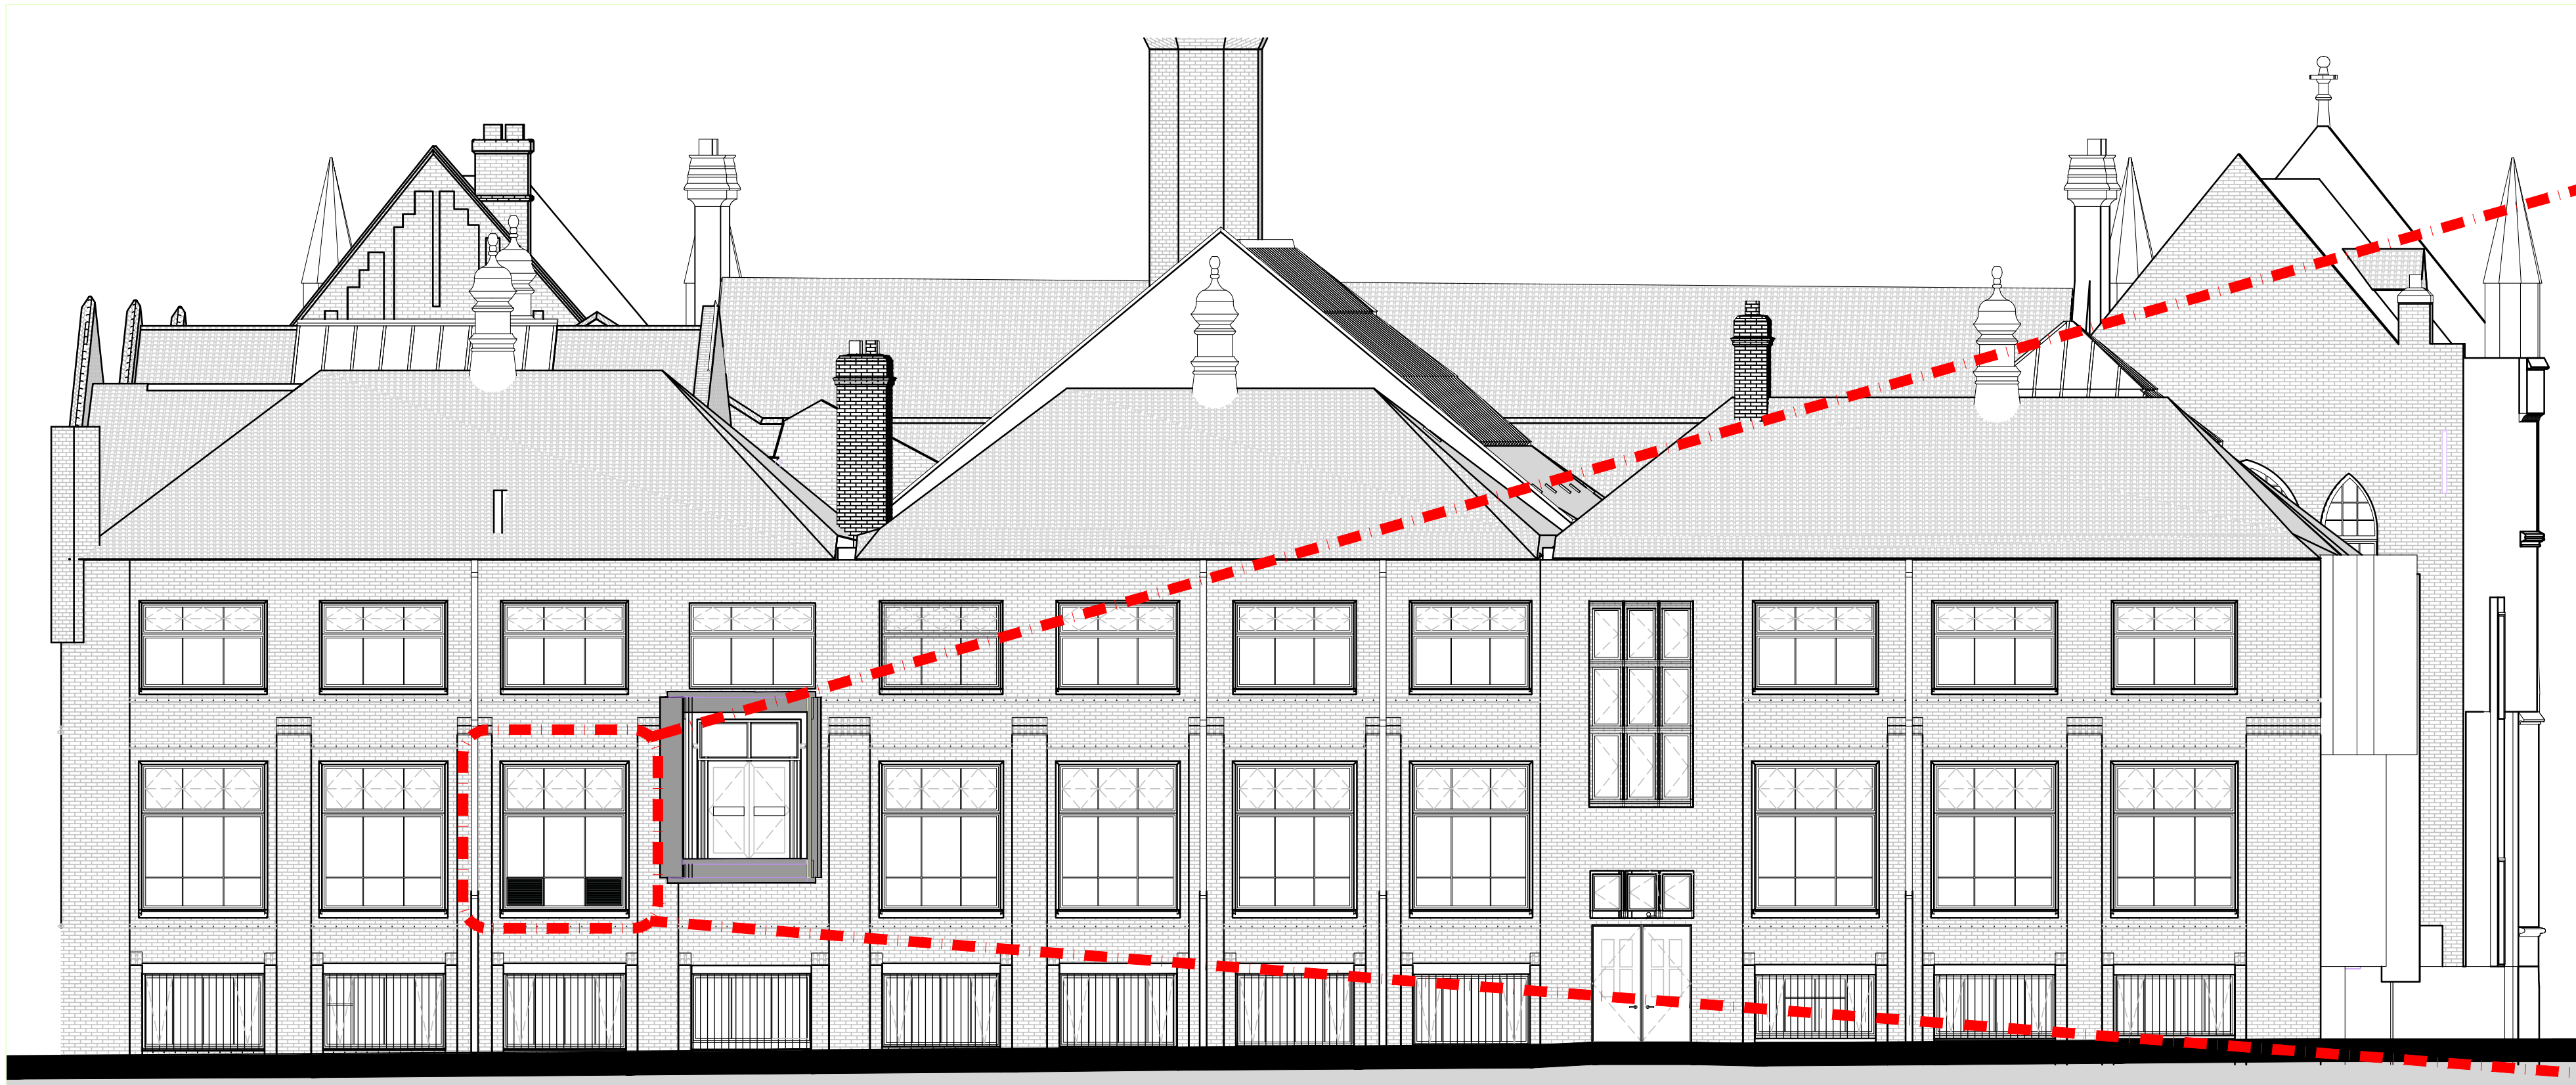


2 Proposed South Elevation

Scale: 1:100



1 Existing South Elevation

Scale: 1:100

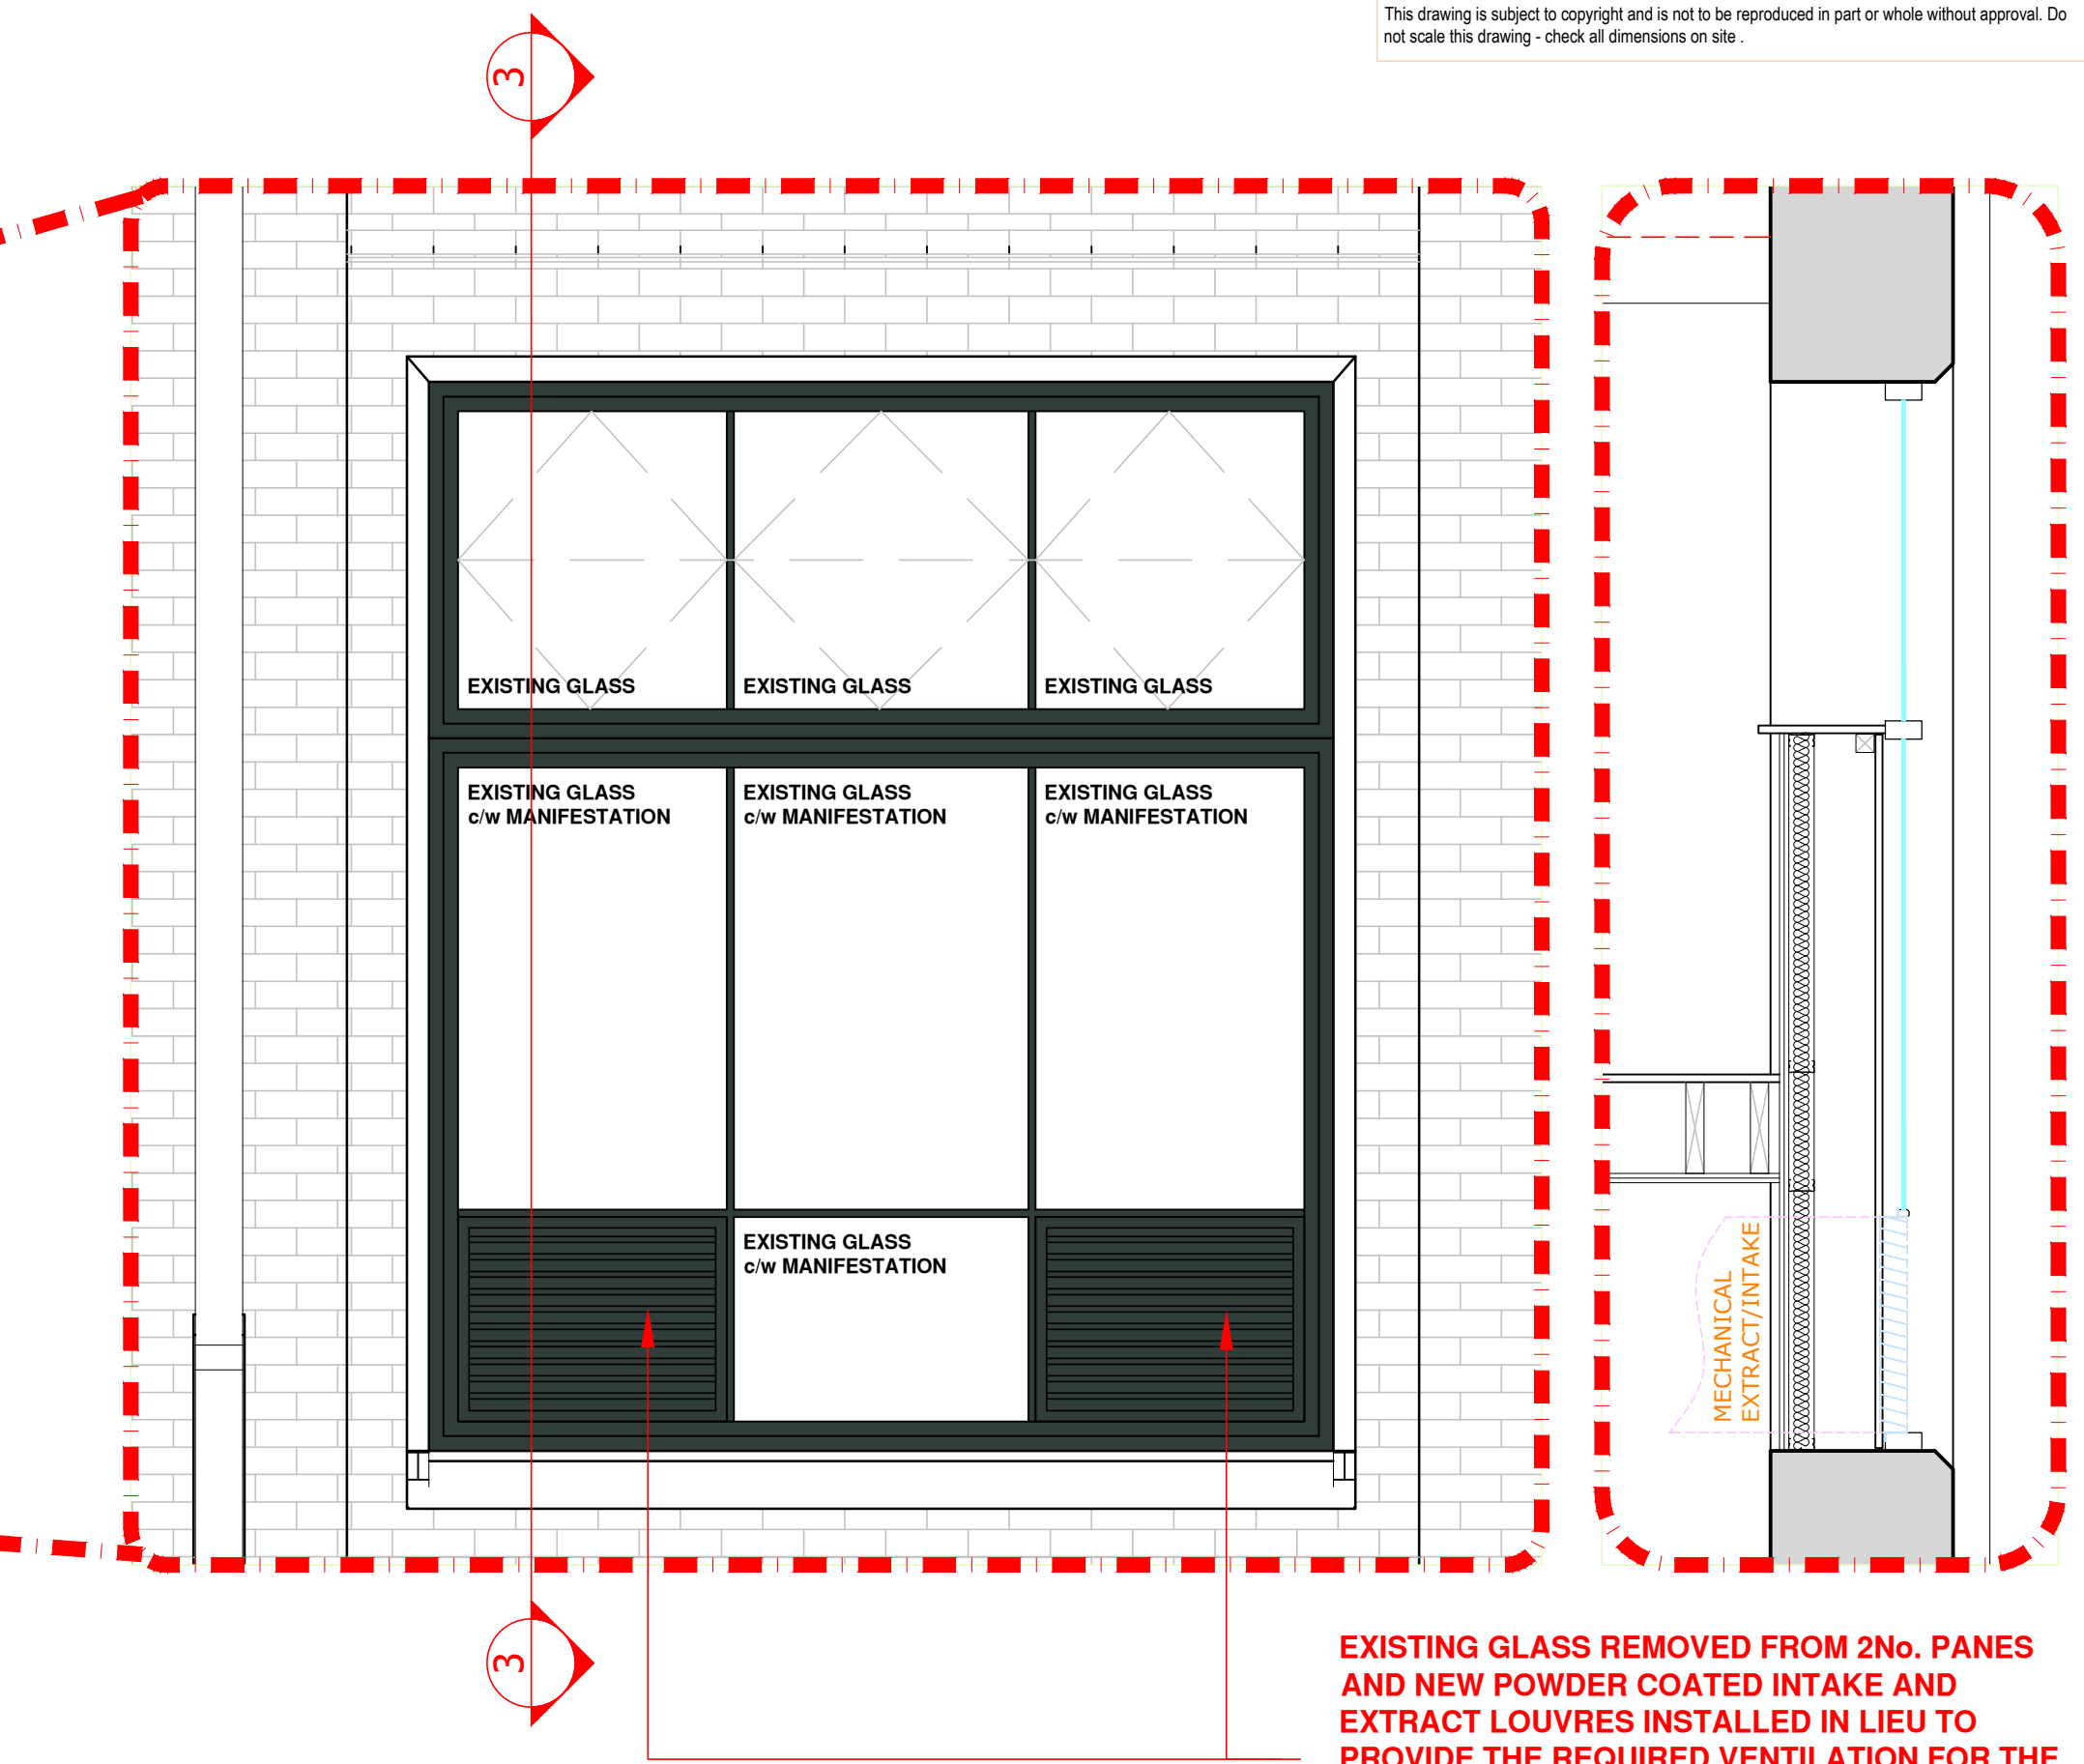

EXISTING GLASS REMOVED FROM 2No. PANES AND NEW POWDER COATED INTAKE AND EXTRACT LOUVRES INSTALLED IN LIEU TO PROVIDE THE REQUIRED VENTILATION FOR THE EVACUATION LIFT UPS UNIT.
NOTE - THE LOUVRES WILL FIT WITHIN THE PROPORTIONS OF THE EXISTING WINDOW i.e. THE EXISTING TIMBER FRAMING TO THE WINDOW WILL REMAIN UNAFFECTED.
NEW LOUVRE COLOUR TO BE RAL 6012 (DARK GREEN) TO MATCH THE WINDOW COLOUR.

3 Detailed Elevation & Section on Louvres Within Extg Window Frame

Scale: 1:20