

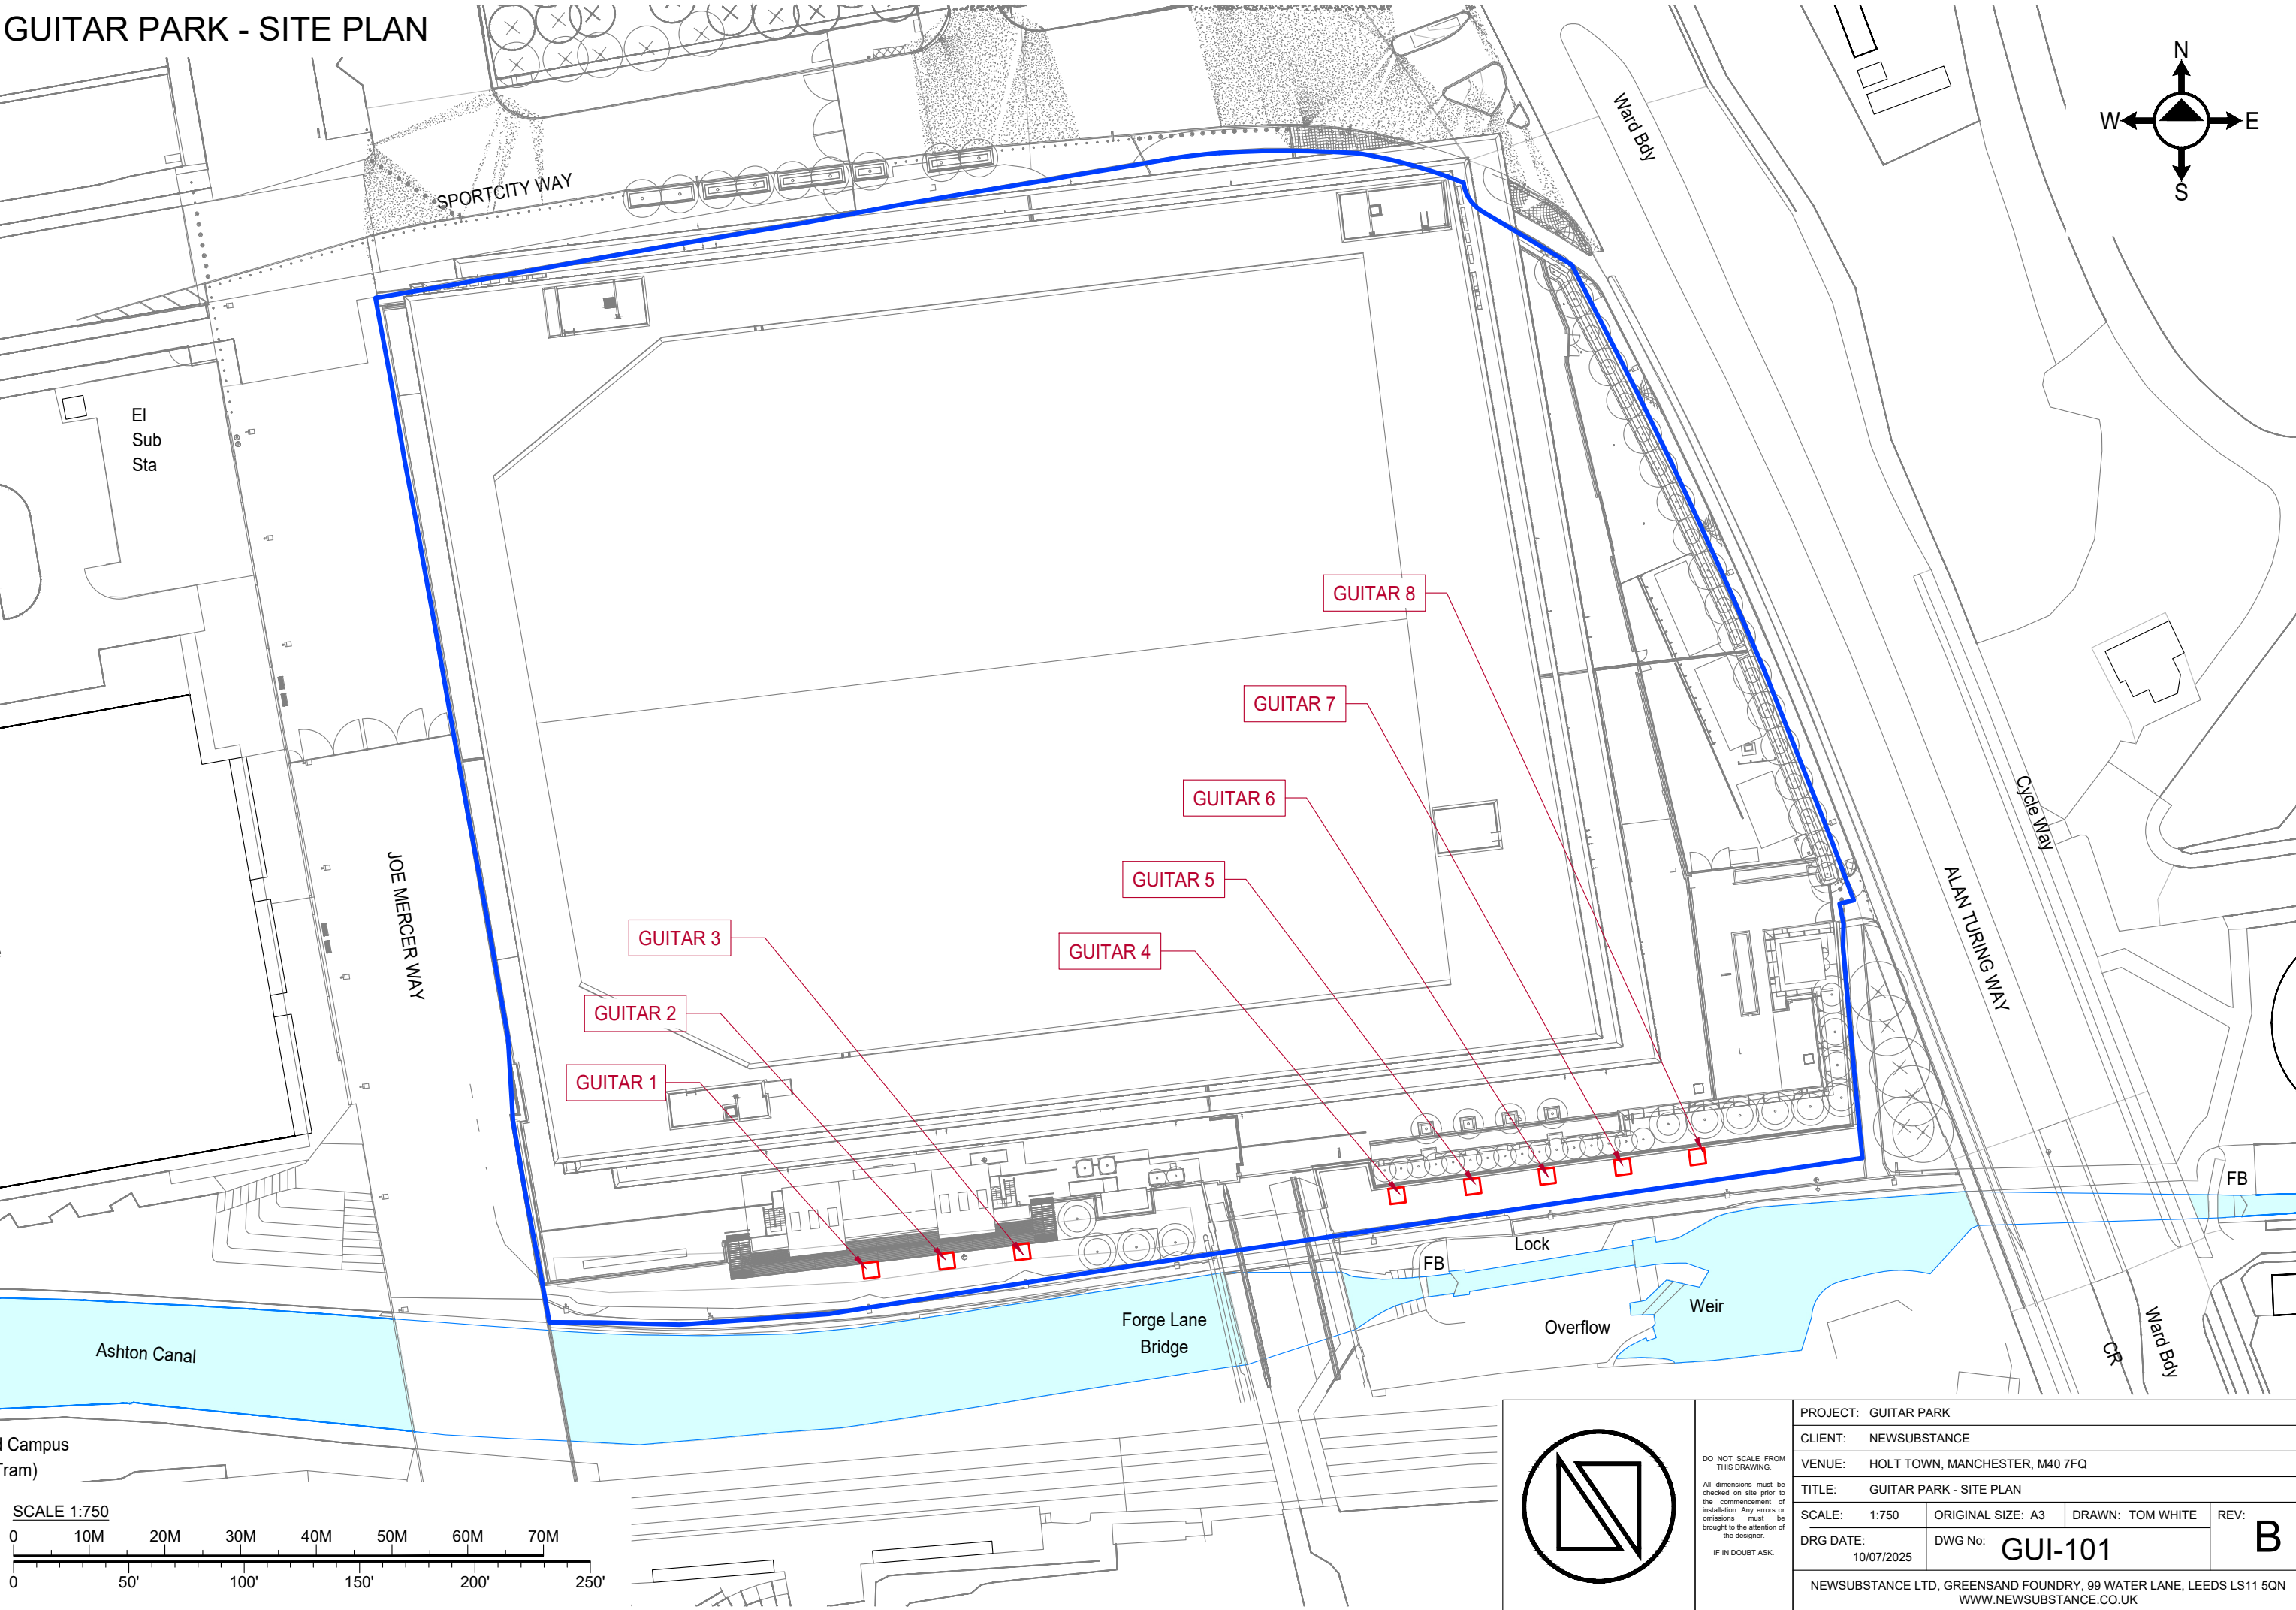


GUITAR PARK - SITE PLAN

 

1 Campus
(ram)

SCALE 1:750

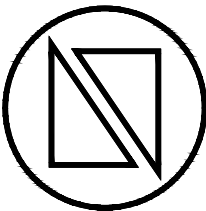

DO NOT SCALE FROM
THIS DRAWING.
All dimensions must be
checked on site prior to
the commencement of
installation. Any errors or
omissions must be
brought to the attention of
the designer.
IF IN DOUBT ASK.

PROJECT: GUITAR PARK			
CLIENT: NEWSUBSTANCE			
VENUE: HOLT TOWN, MANCHESTER, M40 7FQ			
TITLE: GUITAR PARK - SITE PLAN			
SCALE: 1:750	ORIGINAL SIZE: A3	DRAWN: TOM WHITE	REV: B
DRG DATE: 10/07/2025	DWG No: GUI-101		B
NEWSUBSTANCE LTD, GREENSAND FOUNDRY, 99 WATER LANE, LEEDS LS11 5QN WWW.NEWSUBSTANCE.CO.UK			