





Sheet List									
Sheet Number	Sheet_Size	Project Name	Project Number	DWG No	Sheet Name	Sheet Issue Date	Drawn By	Checked By	Approved By
P100	A1	House Front, Side and Rear Ground and First Floor Extension	AECD_M20_1BU_2025_0001	M201BU_2025_P100_01	Sheet List, Location, Site and Area Plans	25/09/2025	AECDesign	AECDesign	AECDesign
P101	A1	House Front, Side and Rear Ground and First Floor Extension	AECD_M20_1BU_2025_0001	M201BU_2025_P101_01	Floor Plan (DIMS)	25/09/2025	AECDesign	AECDesign	AECDesign
P102	A1	House Front, Side and Rear Ground and First Floor Extension	AECD_M20_1BU_2025_0001	M201BU_2025_P102_01	Foundations and Roof Plans	25/09/2025	AECDesign	AECDesign	AECDesign
P103	A1	House Front, Side and Rear Ground and First Floor Extension	AECD_M20_1BU_2025_0001	M201BU_2025_P103_01	Floor Plans (Furniture)	25/09/2025	AECDesign	AECDesign	AECDesign
P104	A1	House Front, Side and Rear Ground and First Floor Extension	AECD_M20_1BU_2025_0001	M201BU_2025_P104_01	Sections	25/09/2025	AECDesign	AECDesign	AECDesign
P105	A1	House Front, Side and Rear Ground and First Floor Extension	AECD_M20_1BU_2025_0001	M201BU_2025_P105_01	Front, Rear, Right Side Elevations and Section EE (Obscure Glazing Added)	25/09/2025	AECDesign	AECDesign	AECDesign
P106	A1	House Front, Side and Rear Ground and First Floor Extension	AECD_M20_1BU_2025_0001	M201BU_2025_P106_01	Side Elevations (Obscure Glazing Added)	25/09/2025	AECDesign	AECDesign	AECDesign
P107	A1	House Front, Side and Rear Ground and First Floor Extension	AECD_M20_1BU_2025_0001	M201BU_2025_P107_01	3D Views Set 1	25/09/2025	AECDesign	AECDesign	AECDesign
P108	A1	House Front, Side and Rear Ground and First Floor Extension	AECD_M20_1BU_2025_0001	M201BU_2025_P108_01	3D Views Set 2	25/09/2025	AECDesign	AECDesign	AECDesign
P109	A1	House Front, Side and Rear Ground and First Floor Extension	AECD_M20_1BU_2025_0001	M201BU_2025_P109_01	Proposed Drainage Details	25/09/2025	AECDesign	AECDesign	AECDesign
P110	A1	House Front, Side and Rear Ground and First Floor Extension	AECD_M20_1BU_2025_0001	M201BU_2025_P110_01	Proposed Building Notes (1)	25/09/2025	AECDesign	AECDesign	AECDesign
P111	A1	House Front, Side and Rear Ground and First Floor Extension	AECD_M20_1BU_2025_0001	M201BU_2025_P111_01	Proposed Building Notes (2)	25/09/2025	AECDesign	AECDesign	AECDesign
P112	A1	House Front, Side and Rear Ground and First Floor Extension	AECD_M20_1BU_2025_0001	M201BU_2025_P112_01	Proposed Building Notes (3)	25/09/2025	AECDesign	AECDesign	AECDesign
P113	A1	House Front, Side and Rear Ground and First Floor Extension	AECD_M20_1BU_2025_0001	M201BU_2025_P113_01	Front Garden Surface Treatment	25/09/2025	AECDesign	AECDesign	AECDesign
P114	A1	House Front, Side and Rear Ground and First Floor Extension	AECD_M20_1BU_2025_0001	M201BU_2025_P114_01	Specification of Planting	25/09/2025	AECDesign	AECDesign	AECDesign

View List			
View Name	View In Sheet	Sheet Number	Sheet Name
FF Area Plan	Yes	P100	Sheet List, Location, Site and Area Plans
GF Area Plan	Yes	P100	Sheet List, Location, Site and Area Plans
Location Plan	Yes	P100	Sheet List, Location, Site and Area Plans
Site Plan	Yes	P100	Sheet List, Location, Site and Area Plans
F Floor (DIMS)	Yes	P101	Floor Plan (DIMS)
G Floor (DIMS)	Yes	P101	Floor Plan (DIMS)
Foundations Plan	Yes	P102	Foundations and Roof Plans
Roof Plan	Yes	P102	Foundations and Roof Plans
F Floor Rooms	Yes	P103	Floor Plans (Furniture)
G Floor Rooms	Yes	P103	Floor Plans (Furniture)
Section AA	Yes	P104	Sections
Section BB	Yes	P104	Sections
Section CC	Yes	P104	Sections
Section DD	Yes	P104	Sections
Rear Elevation	Yes	P105	Front, Rear, Right Side Elevations and Section EE (Obscure Glazing Added)
Right Side Elevation	Yes	P105	Front, Rear, Right Side Elevations and Section EE (Obscure Glazing Added)
Section EE	Yes	P105	Front, Rear, Right Side Elevations and Section EE (Obscure Glazing Added)
Left Side Elevation	Yes	P106	Side Elevations (Obscure Glazing Added)
Right Side Elevation (Angled)	Yes	P106	Side Elevations (Obscure Glazing Added)
3D View 1	Yes	P107	3D Views Set 1
3D View 2	Yes	P107	3D Views Set 1
3D View 3	Yes	P107	3D Views Set 1

View List			
View Name	View In Sheet	Sheet Number	Sheet Name
3D View 4	Yes	P107	3D Views Set 1
3D View 5	Yes	P108	3D Views Set 2
3D View 6	Yes	P108	3D Views Set 2
Drainage - Diagram 2	Yes	P109	Proposed Drainage Details
Drainage - Diagram 10 Class B2	Yes	P109	Proposed Drainage Details
Drainage - Diagram 10 Class D2	Yes	P109	Proposed Drainage Details
Drainage - Diagram 10 Class F2	Yes	P109	Proposed Drainage Details
Drainage - Diagram 10 Class N2	Yes	P109	Proposed Drainage Details
Drainage - Diagram 10 Flexible Pipe (Certical Trench)2	Yes	P109	Proposed Drainage Details
Drainage - Diagram 10 Flexible Pipe (Vee Trench)2	Yes	P109	Proposed Drainage Details
Key Notes2	Yes	P109	Proposed Drainage Details
Diagram 1	Yes	P111	Proposed Building Notes (2)
Bins Area (3D View 1)	Yes	P113	Front Garden Surface Treatment
Bins Area Elevation 1	Yes	P113	Front Garden Surface Treatment
Bins Area Elevation 2	Yes	P113	Front Garden Surface Treatment
Front Garden	Yes	P113	Front Garden Surface Treatment
KBI Flexistone _ Permadrive construction detail_PT	Yes	P113	Front Garden Surface Treatment
Native Planting	Yes	P114	Specification of Planting
Ornamental (Large and Medium Growing)	Yes	P114	Specification of Planting
Ornamental (Small Growing)	Yes	P114	Specification of Planting
Shrub Bed	Yes	P114	Specification of Planting

NOTES

Copyright in this drawing remains with AECDesign. Do not scale from this drawing, work to figured dimensions. Check all dimensions on-site. In the event of any discrepancy, please refer query to AECDesign.

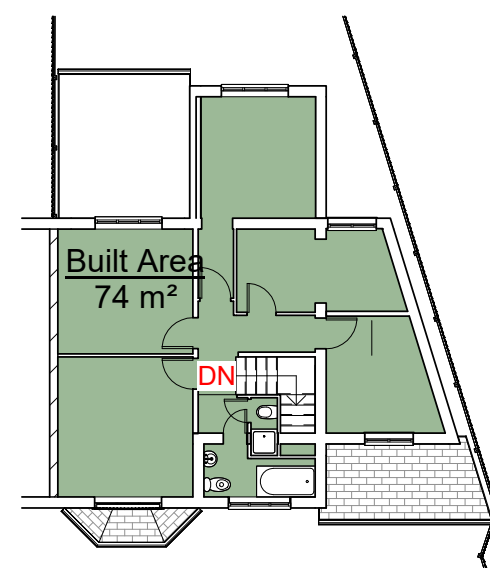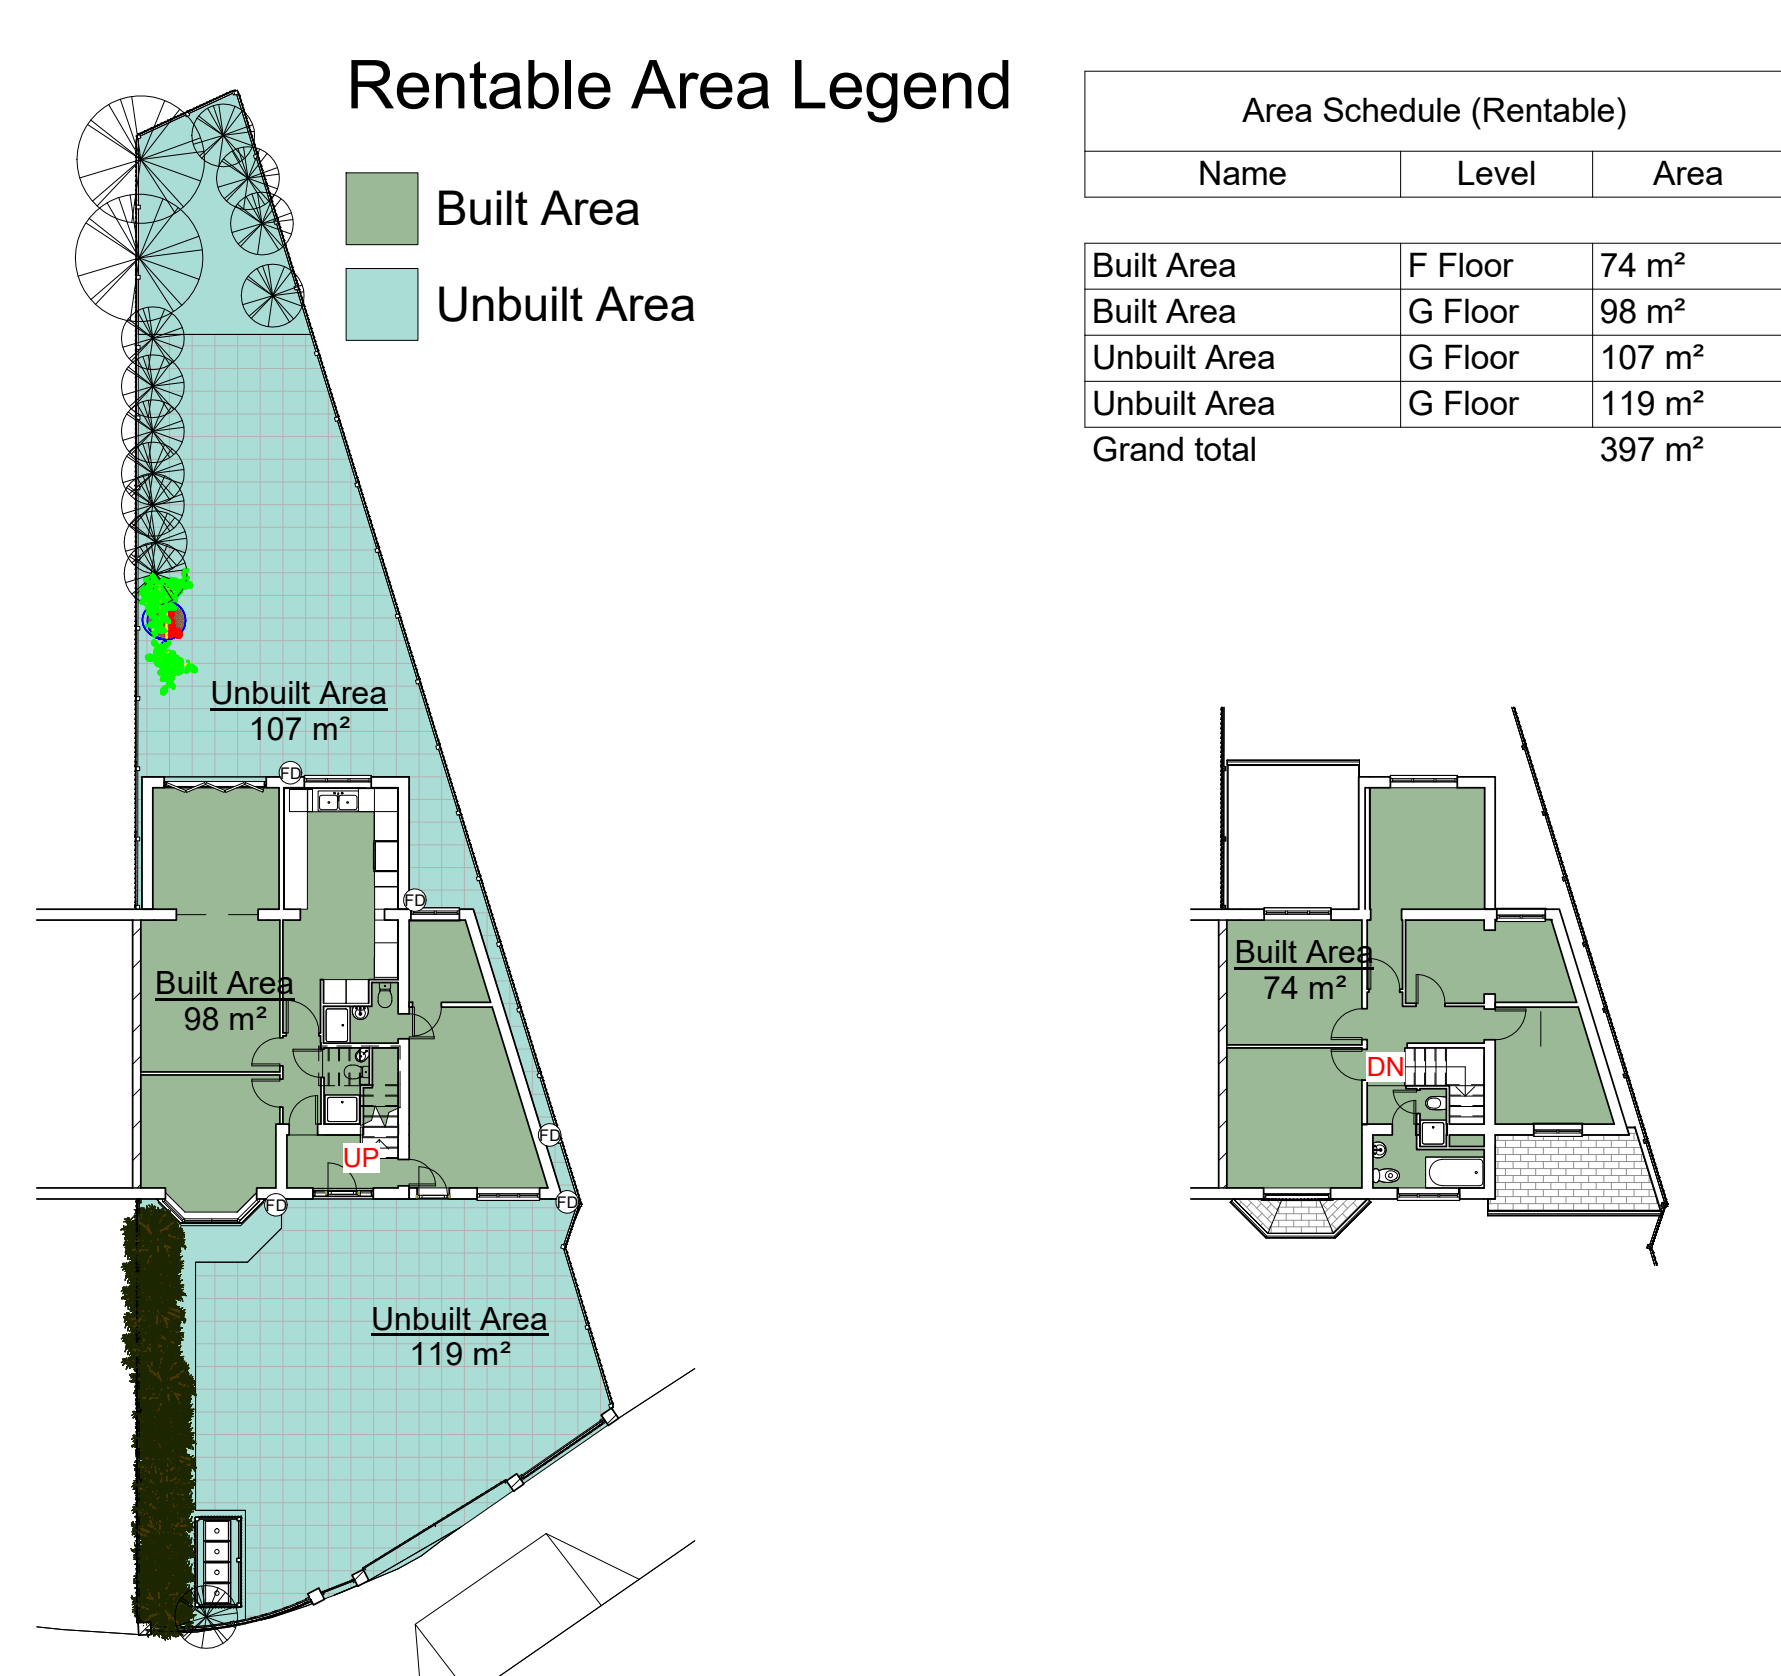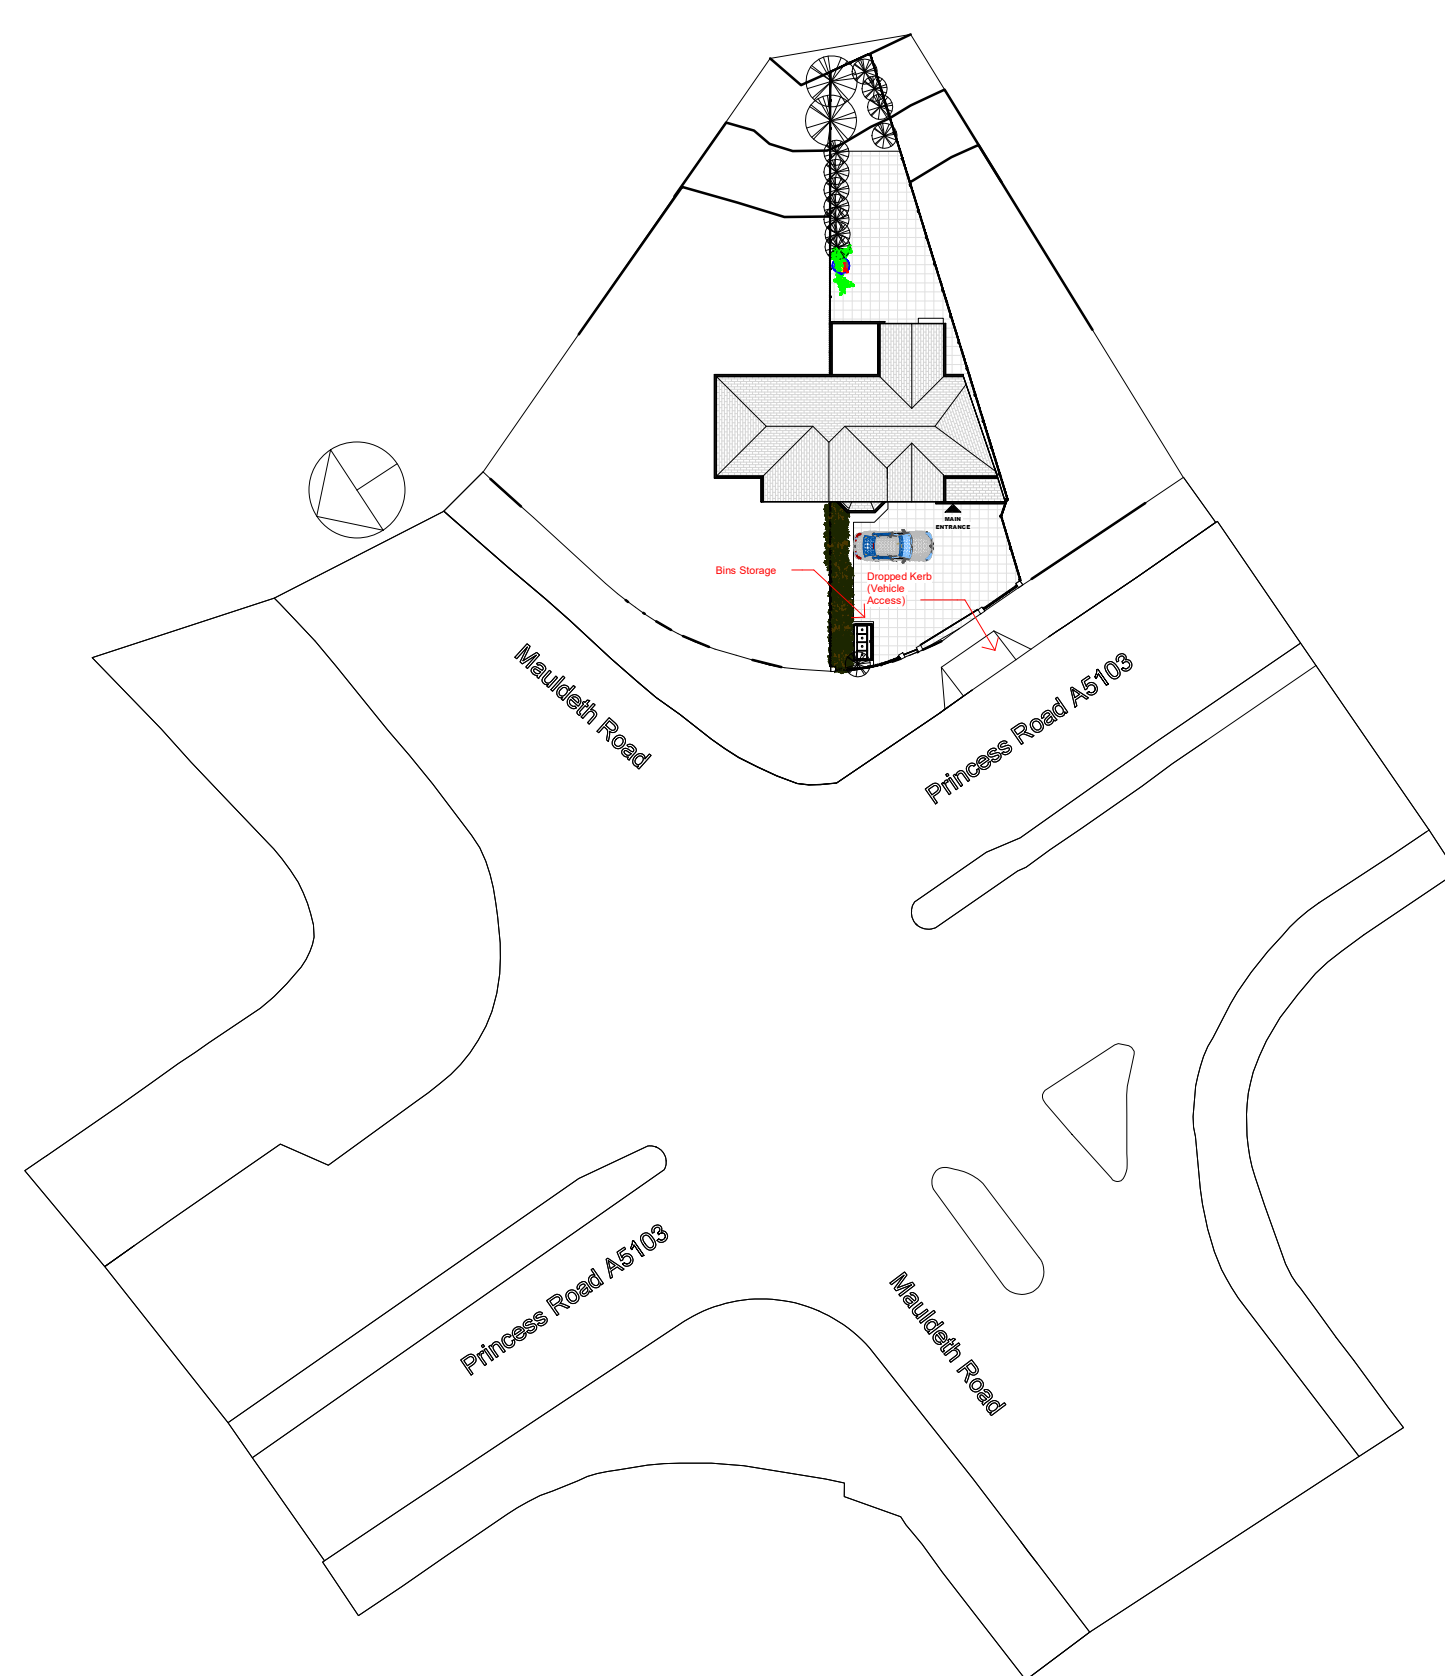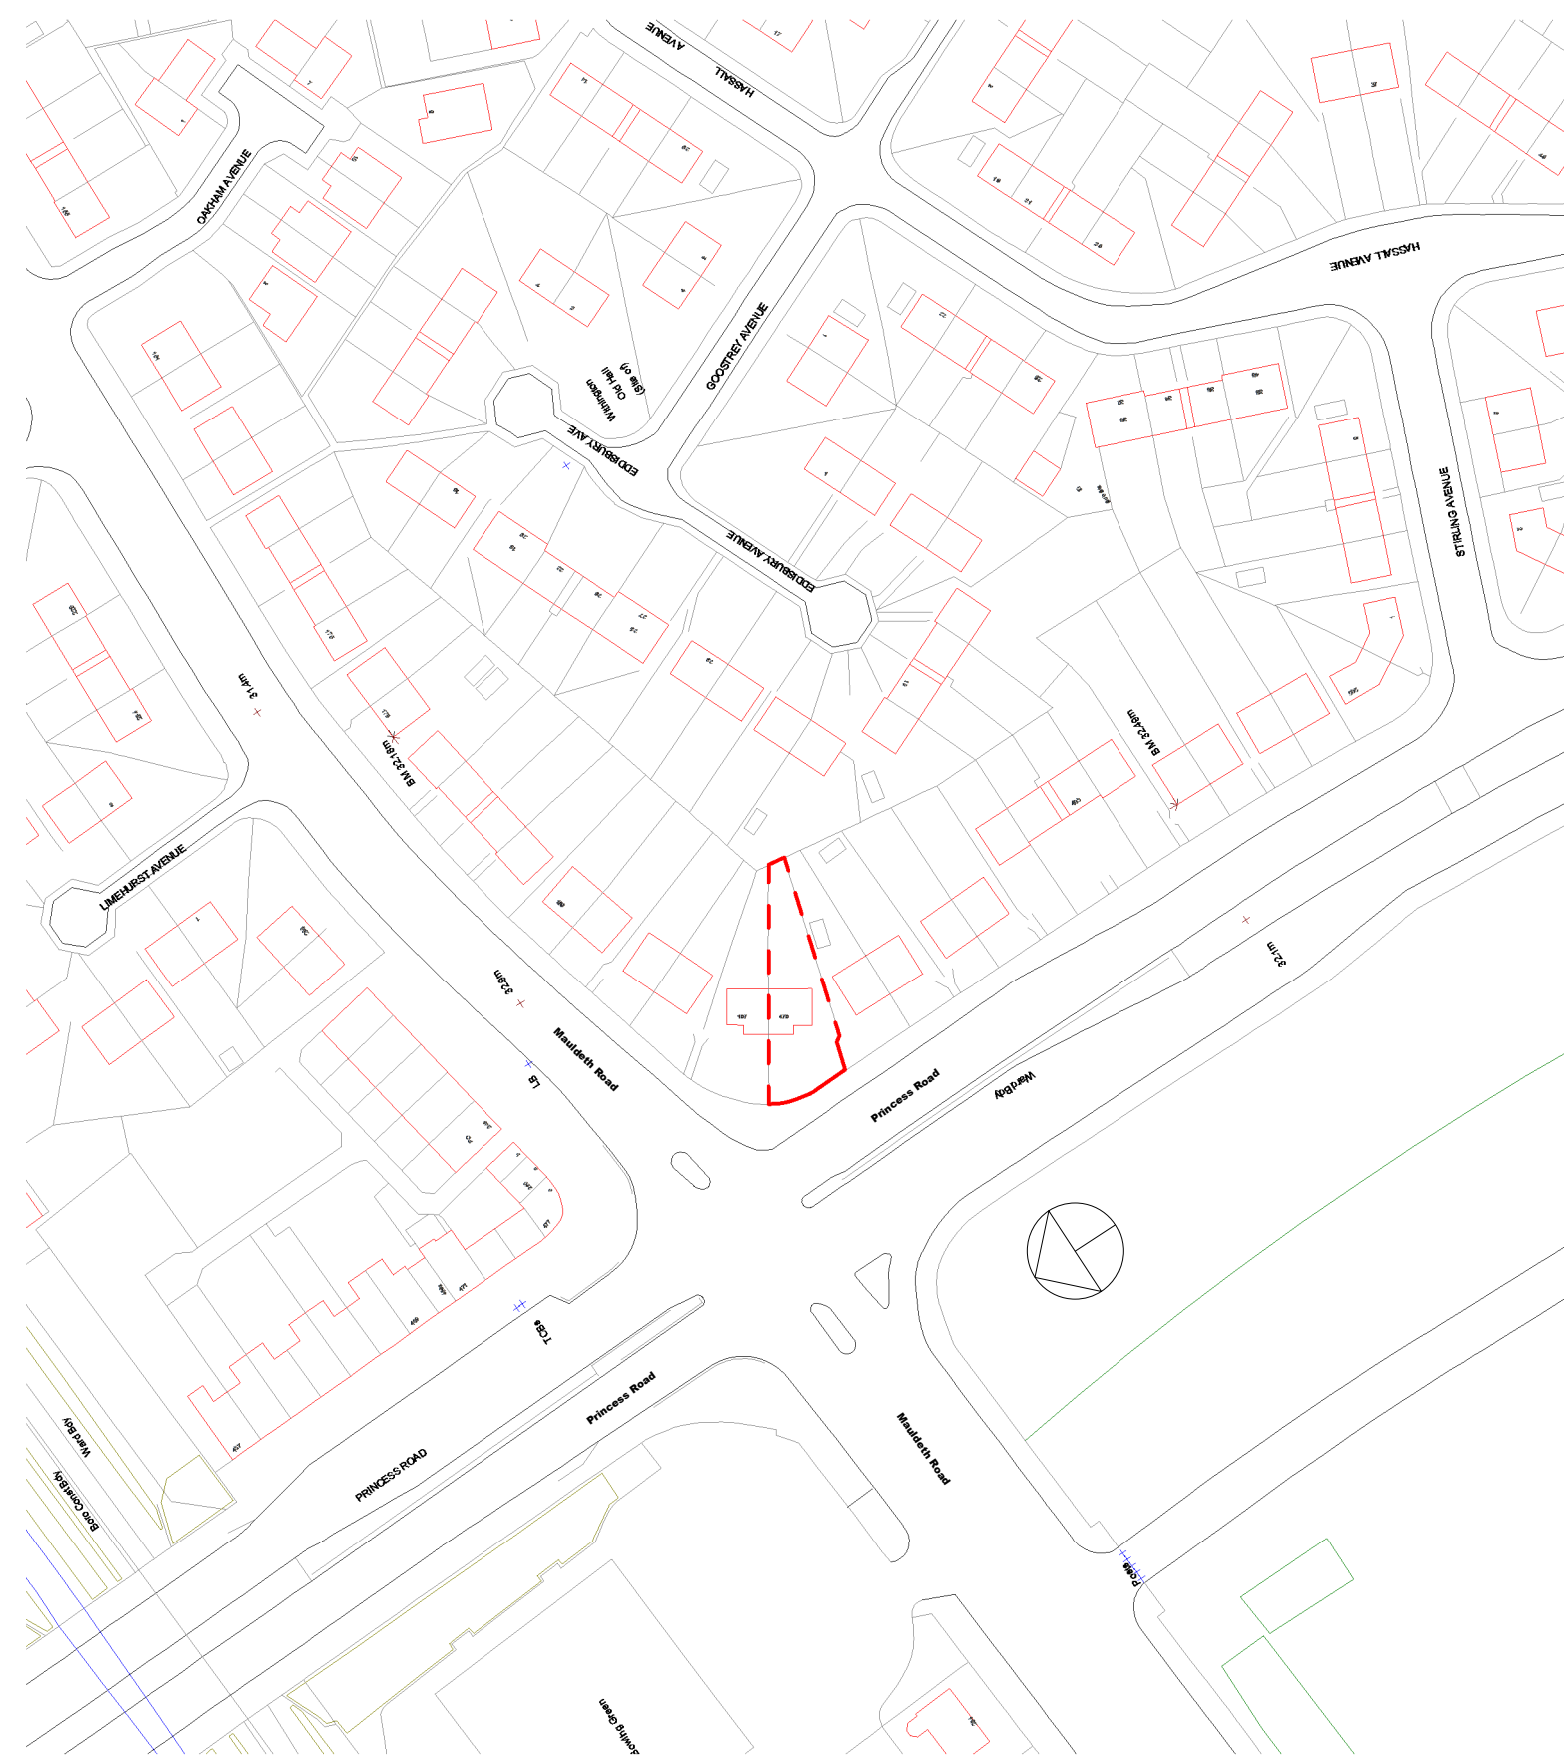

1 Location Plan

2 Site Plan
1 : 500

3 GF Area Plan
1 : 200

4 FF Area Plan
1 : 200

[illegible]

Revision

		ARCHITECTURE ENGINEERING & CONSTRUCTION	
		Commitment to Design Excellence	
Contact:			
Tel: 07424723798 Email: aec@aecdesign.co.uk www.aecdesign.co.uk			
Project Name			
House Front, Side and Rear Ground and First Floor Extension			
Project No. AECD_M20 1BU_2025_0001			
Drawing No. M201BU_2025_P100_01			
Date	25/09/25	Drawn-by	AECDDesign
Status	Proposed	Checked-by	AECDDesign
Sheet Size	A1	Approved by	AECDDesign
Sheet Name			
Sheet List, Location, Site and Area Plans			
Scale As Indicated			
Client Name		Khaled Muwahed	
Project Address		Sheet No.	
479 Princess Road Manchester M20 1BU		P100	

File name: 23/09/2025 01:32:35