


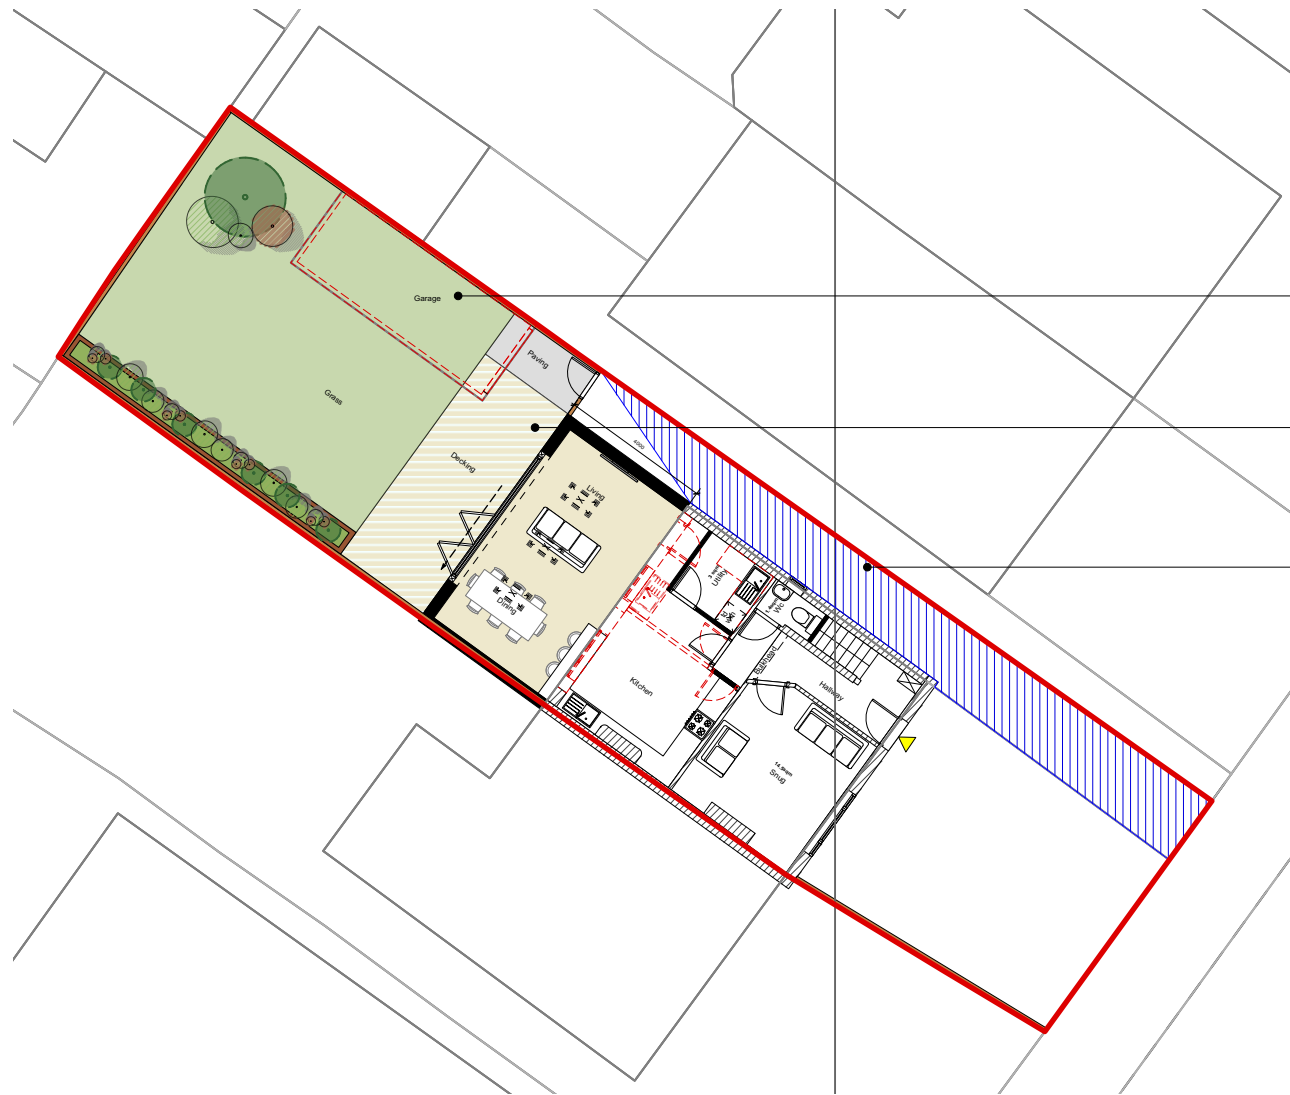

Key:

- Existing wall:
- Party Wall Line:
- Proposed wall:
- Demolished:
- Shared Access:

Existing Shed in the Rear Garden

Proposed Fence

Shared Access



A 05/09/2025 Drawing status updated to Planning. Extension depth reduced to 4m in response to planner's comments dated 02.09.2025.

Revision	Date	Description
----------	------	-------------

REVISION NOTES

ISSUED FOR:

PLANNING

Proposed Site Plan

1:200 @ A4



T 07967769660
E lee@lj-architects.co.uk
W www.lj-architects.co.uk

P404_ 128 Old Lansdowne Road

Client: Rebecca Nichols
Drawing Number: **P404_108**
Drawing Title: **Proposed Site Plan**
Date: 24/04/2025
Scale: 1:200 @ A4