


Wythenshawe Park


Multi-Sports Hub




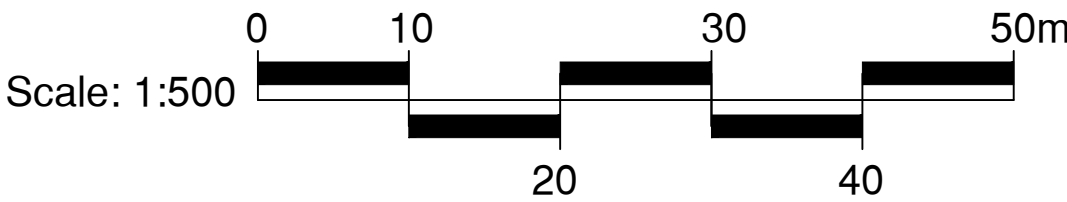


CONSULTANTS
Surfacing Standards LTD
Office: 1, Empingham House,
Aston Road, Lippington, LE19 6NY
01535 400172

1. DO NOT SCALE FROM DRAWING UNLESS FOR PLANNING PURPOSES ONLY. ALL
DIMENSIONS TO BE CHECKED ON SITE PRIOR TO COMMENCEMENT OF WORKS.
THIS DRAWING IS COPYRIGHT TO SURFACING STANDARDS LTD.
2. ALL PERSONNEL SHOULD BE AWARE OF THE HEALTH AND SAFETY PLAN WHICH IS
RETAINED IN THE SITE MANAGERS OFFICE.

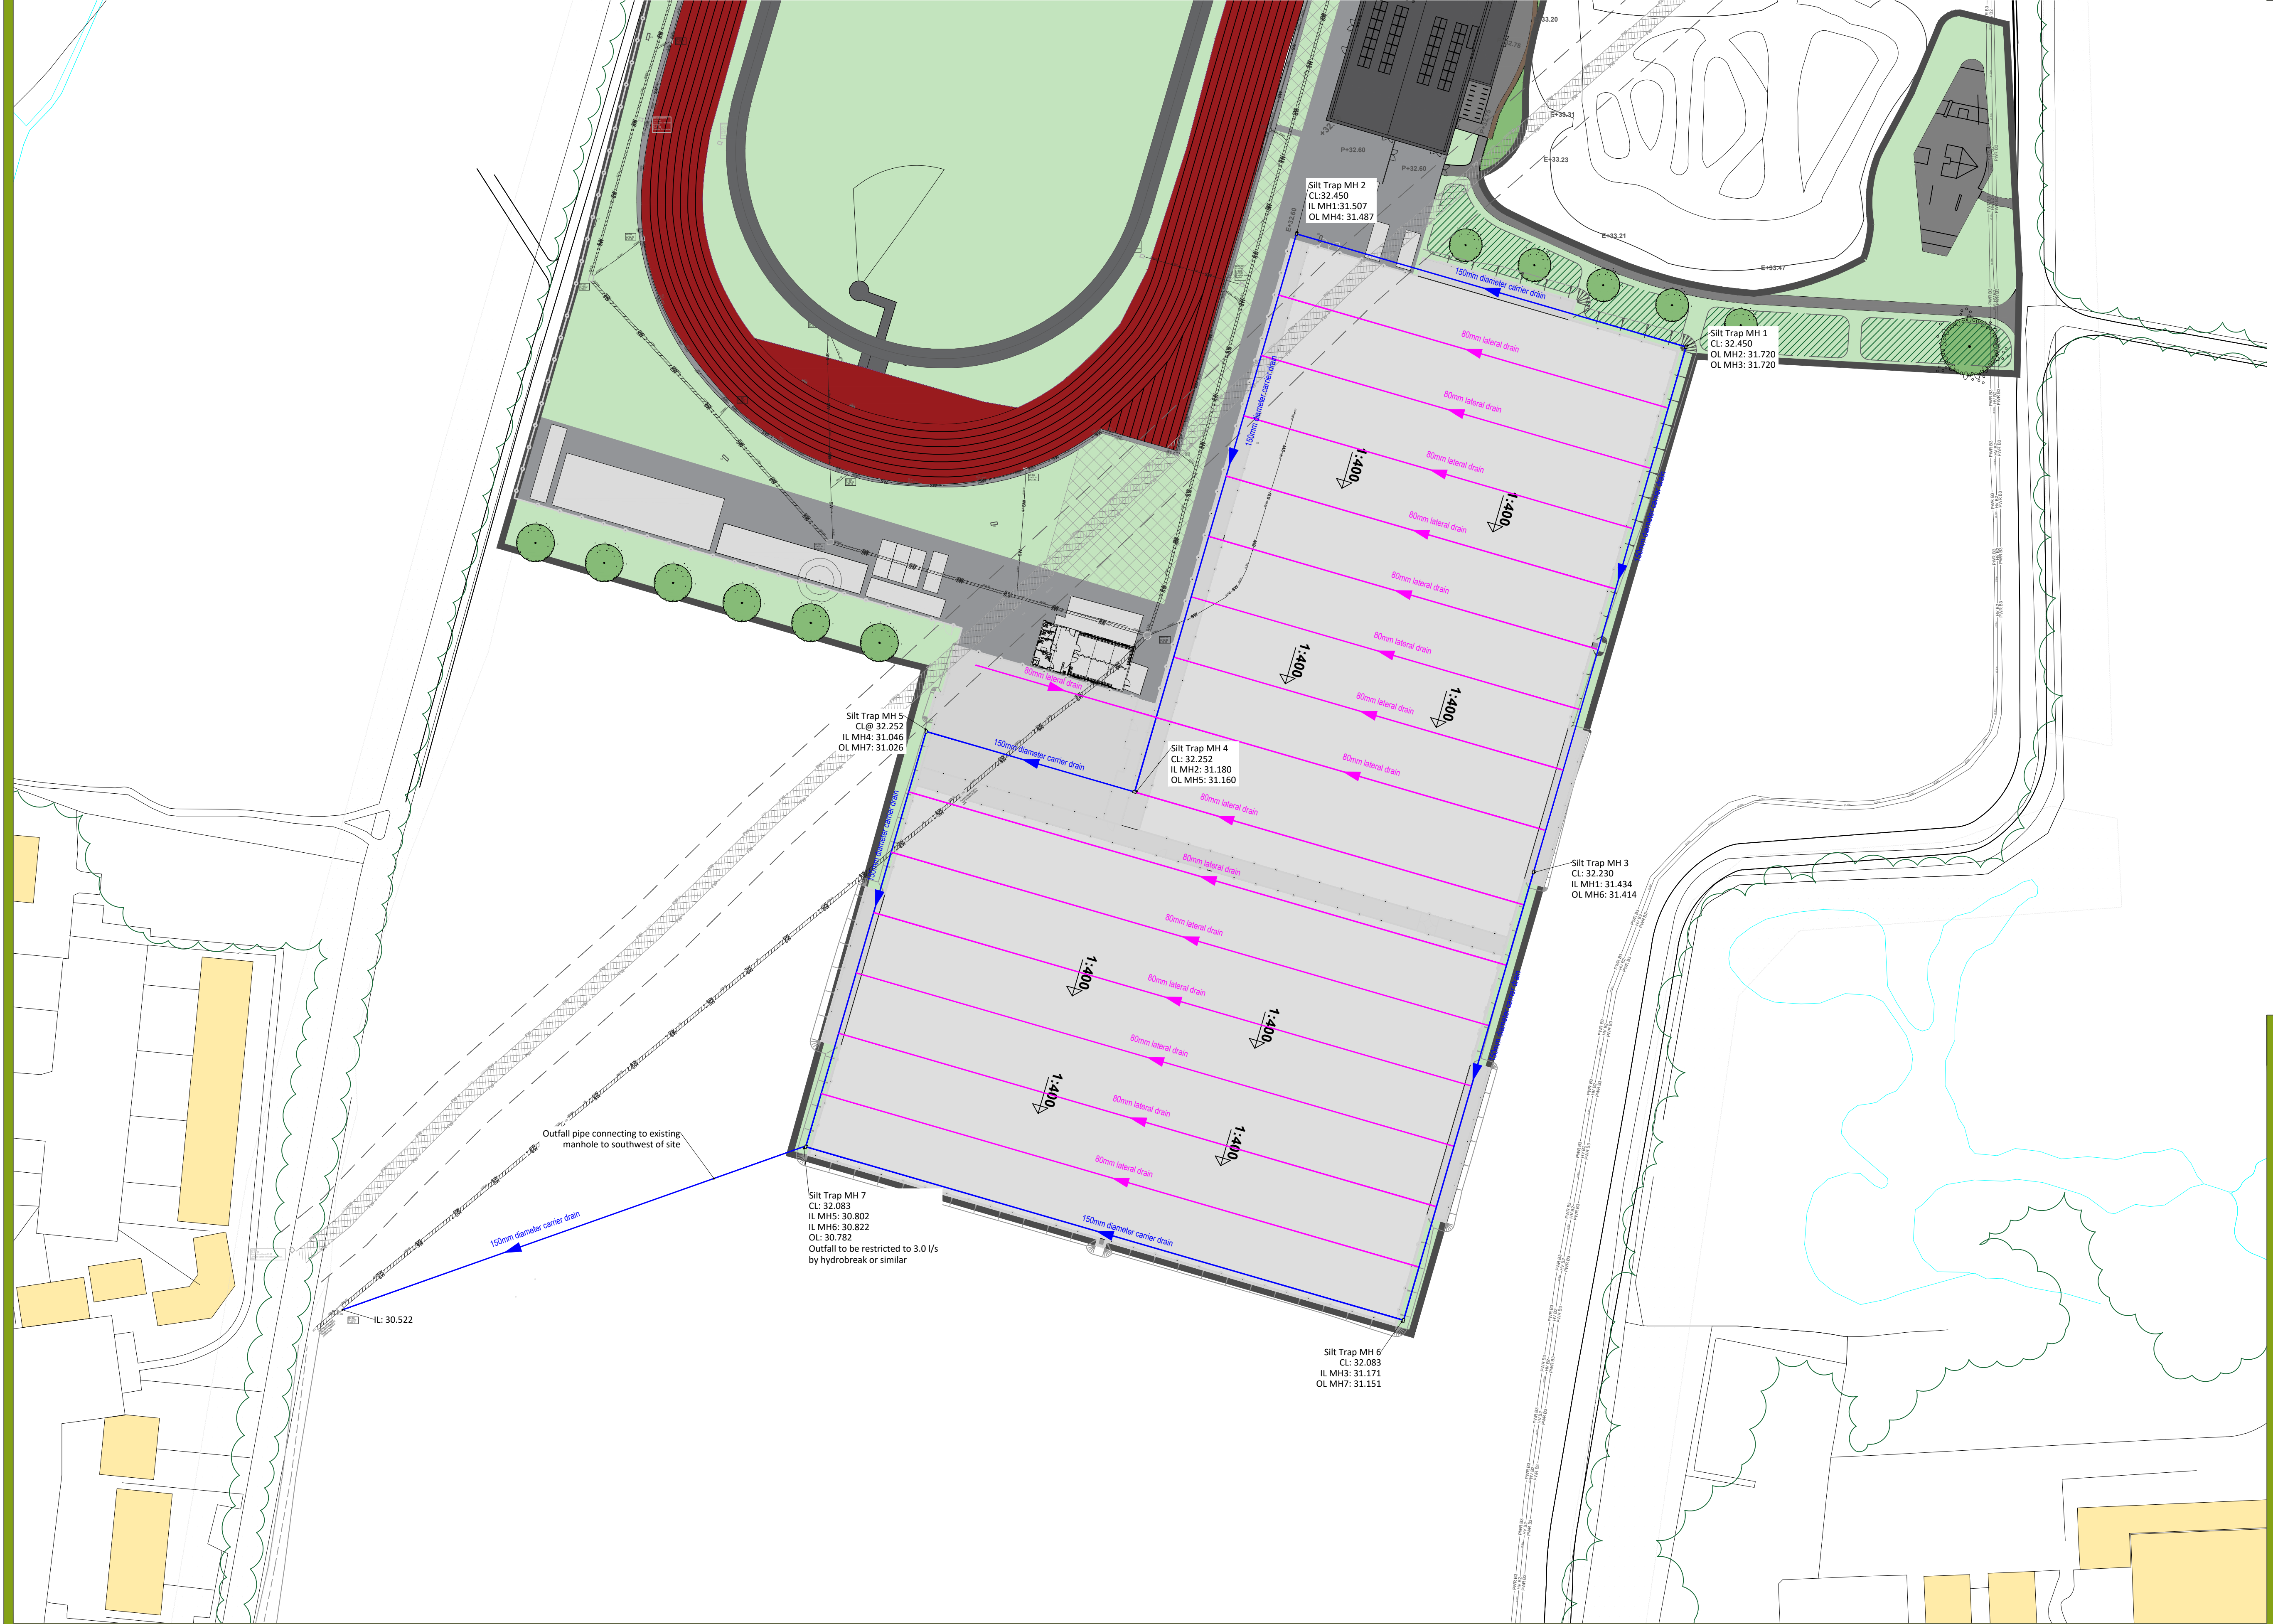

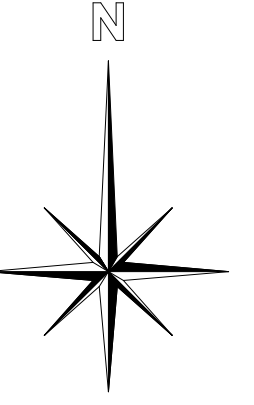

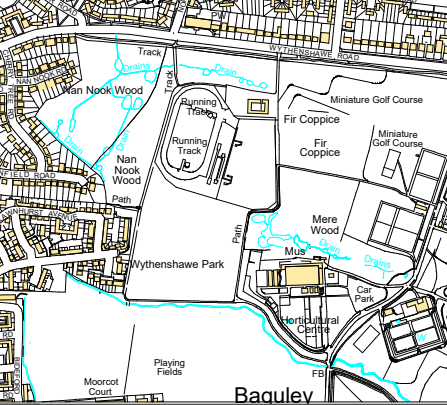

AUTHOR
ME

TITLE
Wythenshawe Park
Multi-Sports Hub
Proposed AGP Drainage Layout

PROJECT	G-208872	SCALE	1:500	SIZE	A1
DRAWING No	04	REVISION	03		