


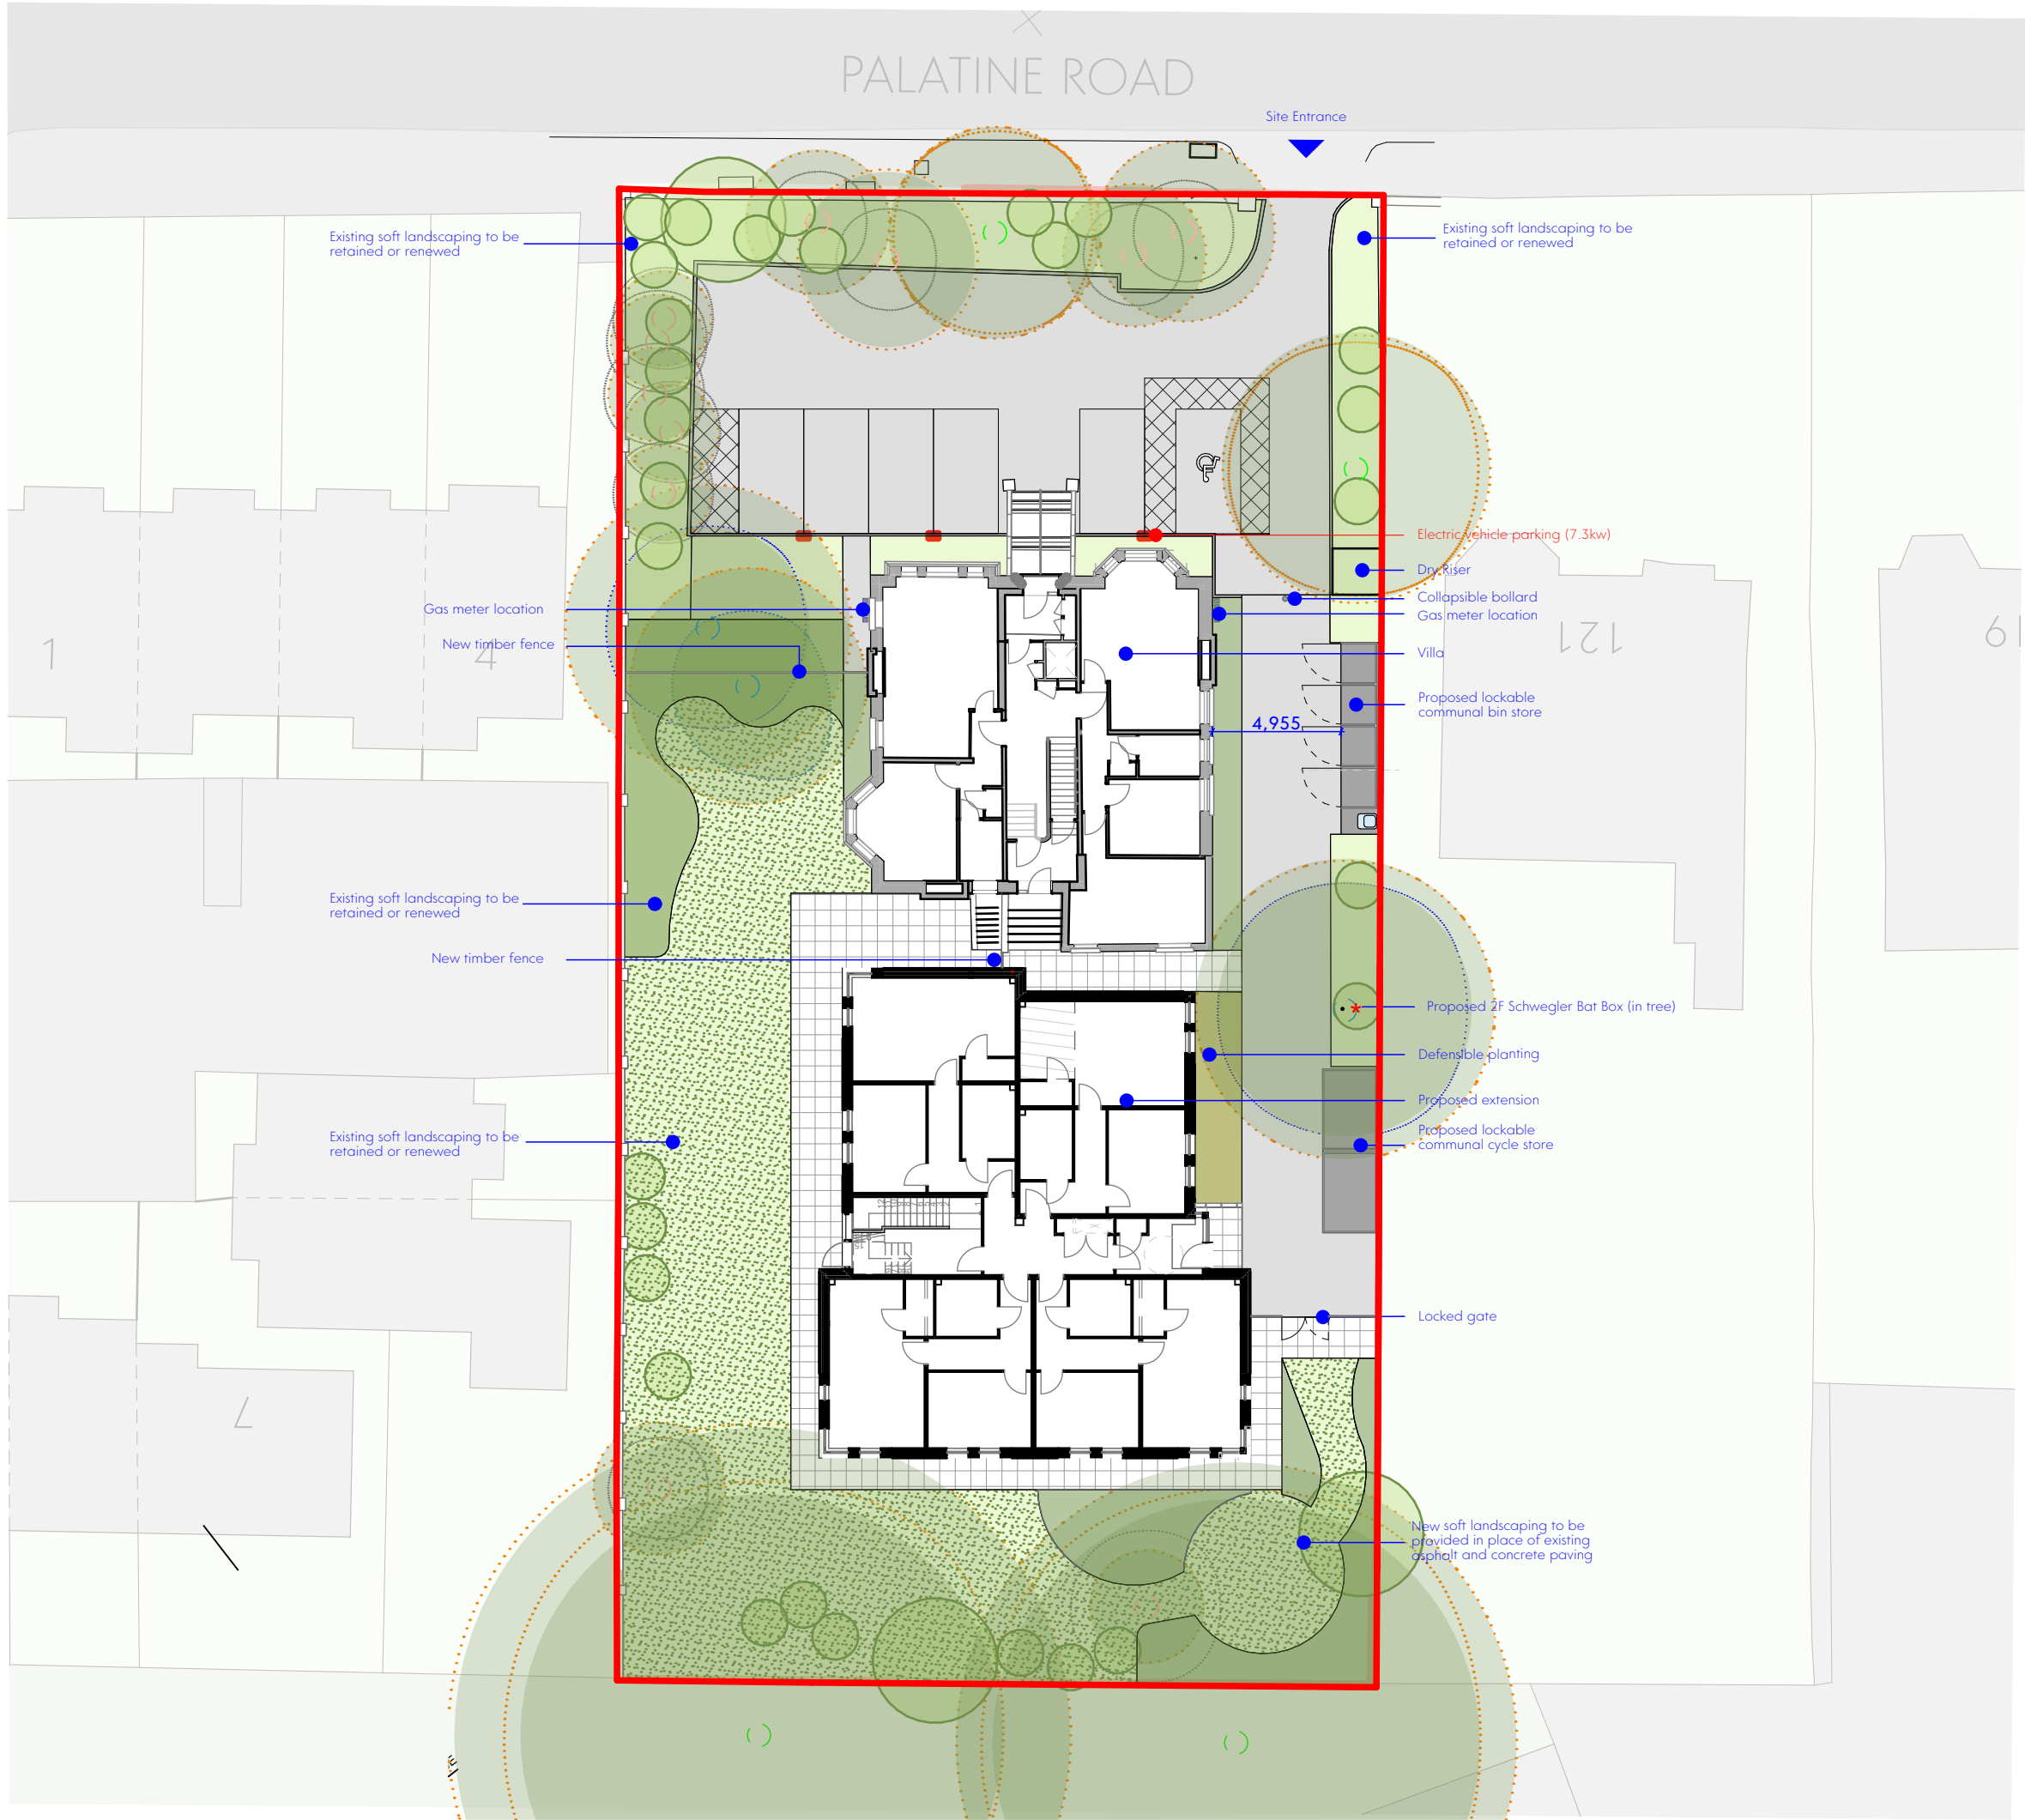

This drawing is the property of GWP Architecture. Copyright is reserved by them and the drawing is issued on the condition that it is not copied, reproduced, retained, or disclosed to any unauthorised person, either wholly or in part, without the consent in writing of GWP Architecture.

All drawings and specifications should be read in conjunction with the project health and safety plan, any possible conflicts should be presented to the Planning Coordinator.

All work to be carried out in accordance with current Building Regulations.


Contractors must verify all dimensions at the job before commencing any work or making shop drawings.

Written dimensions should be taken.

Do not scale off drawing.

Do not take digital dimensions from this drawing.

Any discrepancies to be reported to the Architect.

 

- Key**
- Site Boundary
 - Existing Soft Landscaping to be retained
 - Shrub Planting
 - Grass
 - Permeable Paving Block
 - Textured Garden Paving Slabs
 - 2F Schwegler Bat Box (in tree)
 - Concrete Slab
- Key (Trees)**
- Root Protection Areas
 - Canopy Extent
 - Retention Value A
 - Retention Value B
 - Retention Value C

C09	10.09.25	General updates	MK	CT
C08	08.09.25	Boundaries updated following DTM	MK	CT
C07	02.09.25	Amendments to gate size, Bin & Bike store.	SB	CT
C06	28.08.25	Bike Store Adjusted	VT	DT
C05	11.08.25	Update to landscaping	VT	DT
C04	31.07.25	Update to landscaping	MK	DT
C03	06.03.25	Update to boundaries	CT	DT
C02	14.02.25	Updated to include bat box	MK	CT
C01	05.12.24	Construction Issue	EA	DT
Rev	Date	Comment	Dr	Ch

GWPA

CHARTERED ARCHITECTS
INTERIOR DESIGNERS
SPACE PLANNERS
PROJECT MANAGERS
LANDSCAPE ARCHITECTS

03.01 Tower Works, Globe Road Leeds LS11 5QG
+44(0)113 266 6044 (t) | +44(0)113 268 1859 (f)
architecture@gwp-arch.com | www.gwp-arch.com

GWPA Ref (515)2330

Job Title
The Rossett, 123 Palatine Road

Client
CUBE HOMES **greatplaces HOUSING GROUP**

Proposed Site Plan			
Name (515)2330-GWP-XX-00-D-A-(00)-0005			
Scale	1:2502A3	Revision	C09
Drawn/Checked	VT/DT	First Issue	29.08.24
Drawing Status A5 - Construction			
BIMcloud: NewBIMServer - BIMcloud Basic for Archicad 28/The Rossett - (515)2330-GWP-XX-ZZ-M3-A-1B-P05			