

Buy A Plan®


SD8801
401968

43

3386375

45

SD8801
401968

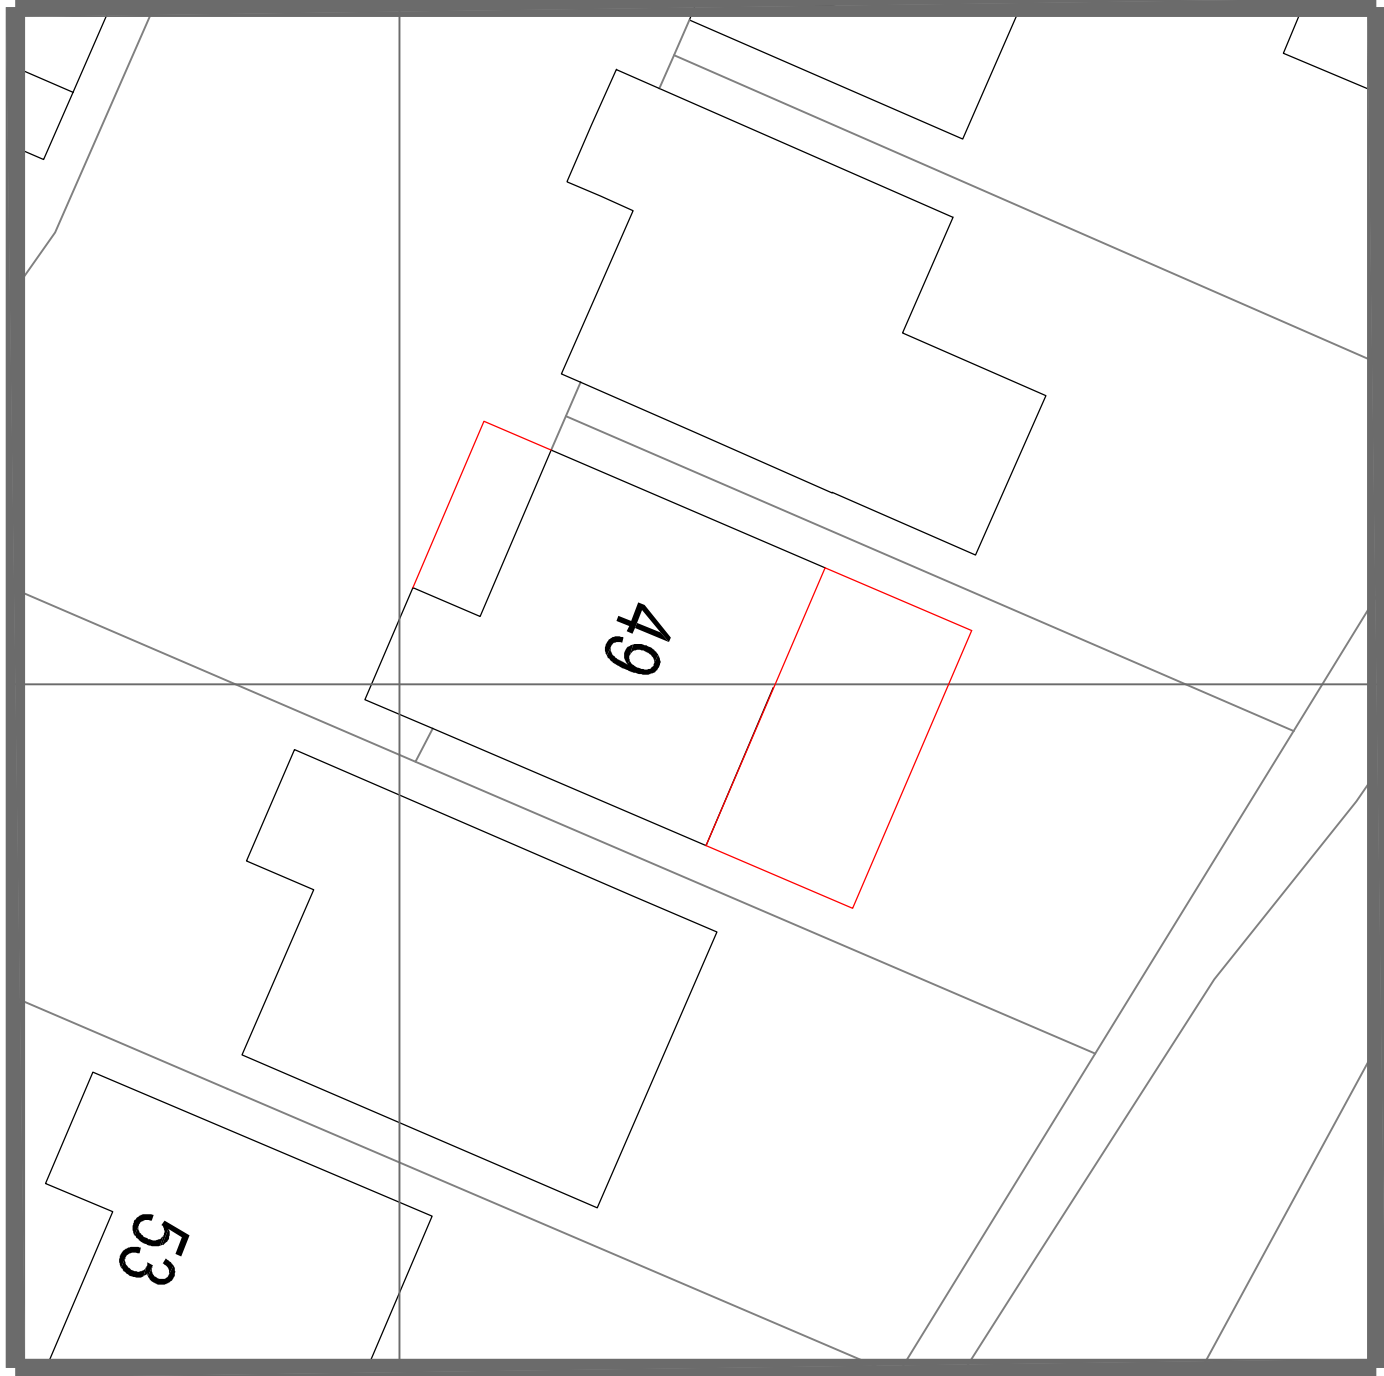

401932
SD8801


0 2 4 6 8 10
metres

N

© Crown copyright 2025 Ordnance Survey 100053143

Site Plan
Scale 1:200

Buy A Plan®

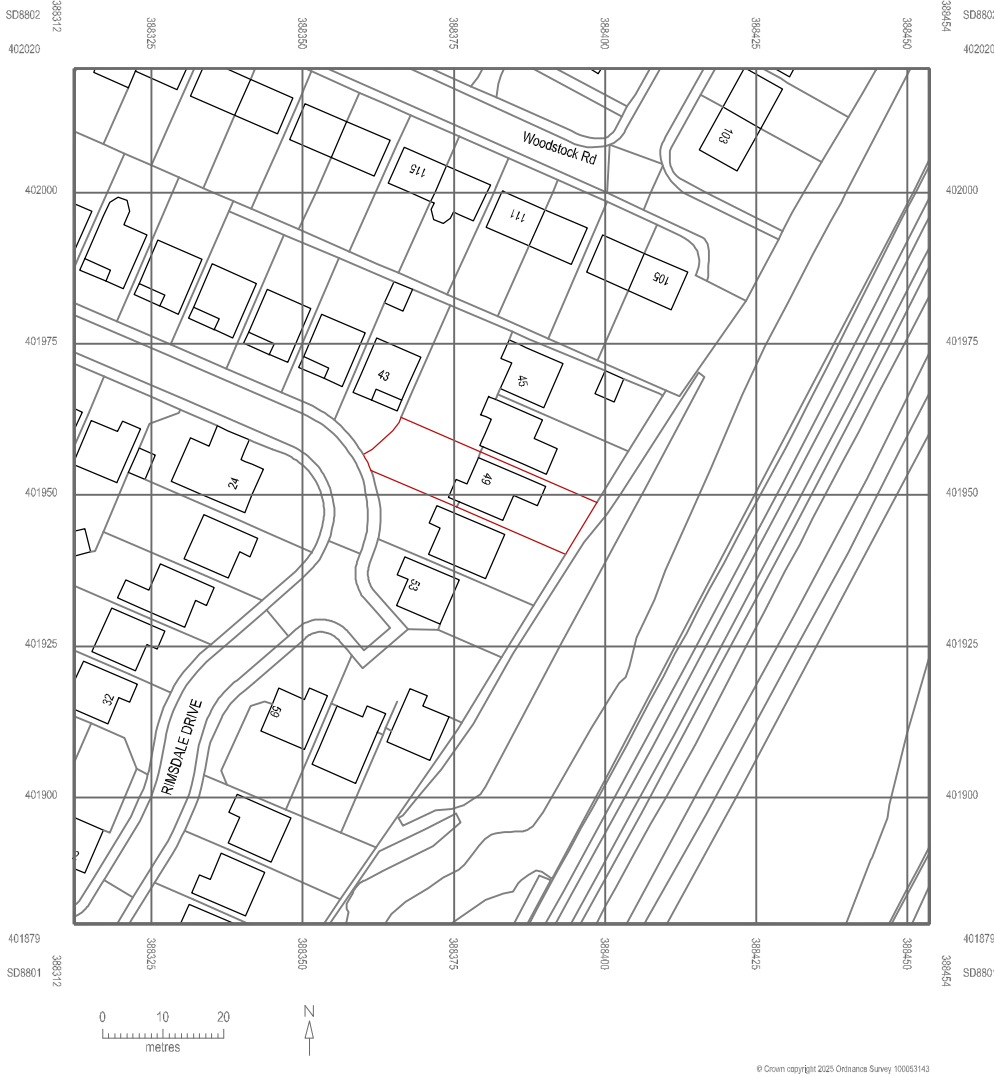

Location Plan
Scale 1:1250

© Crown copyright 2025 Ordnance Survey 100053143



WTS CONSULTING
52 Smedley Lane, Manchester, M8 8XD
Tel: 07985438615
Email: structural123@outlook.com
Web: www.wtstructural.com

Client:

Hatem Elfghi

Project:

49 Rimsdale Drive
Manchester
M40 0GN

Drawing Title:

Site Plan and Location Plan
-
-

Scale at A1 As Shown	Drawn By MN	Date 19/05/25	Checked By	Date	Approved By	Date
Project No. 5150	Drawing No. P03		Revision -			

APPROVAL ☐ INFORMATION ☒ TENDER ☐ CONTRACT ☐ CONSTRUCTION ☐