



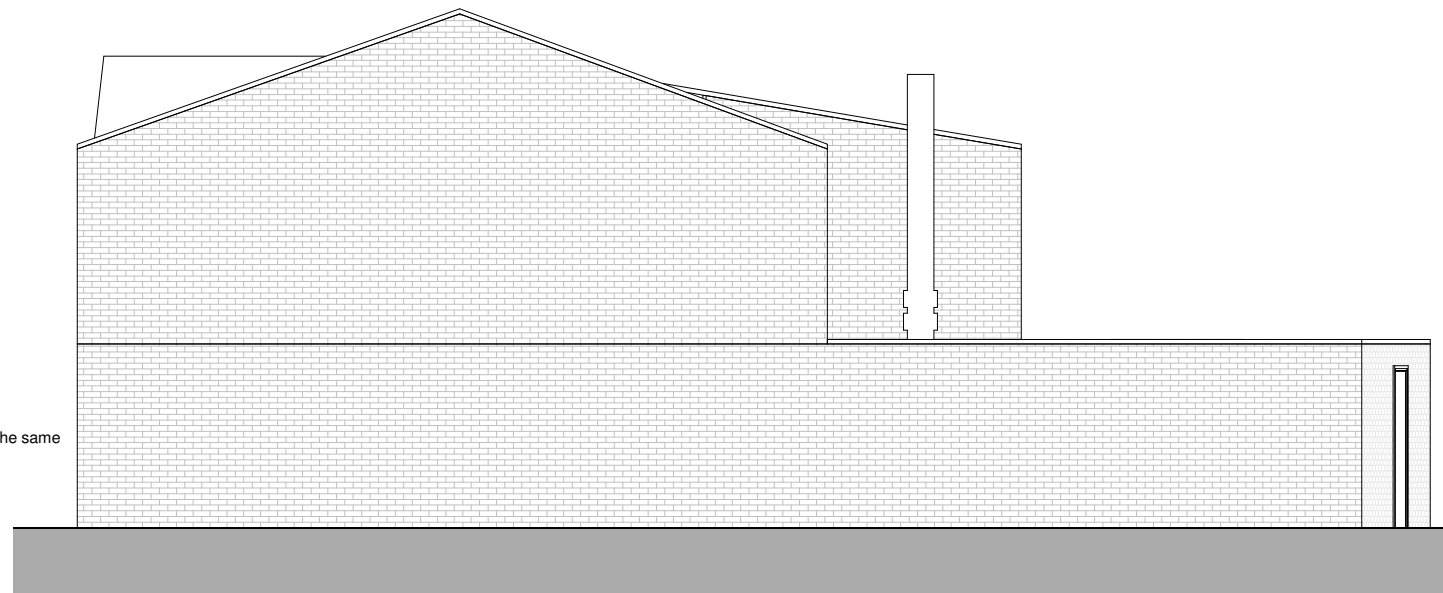


PROPOSED EAST ELEVATION

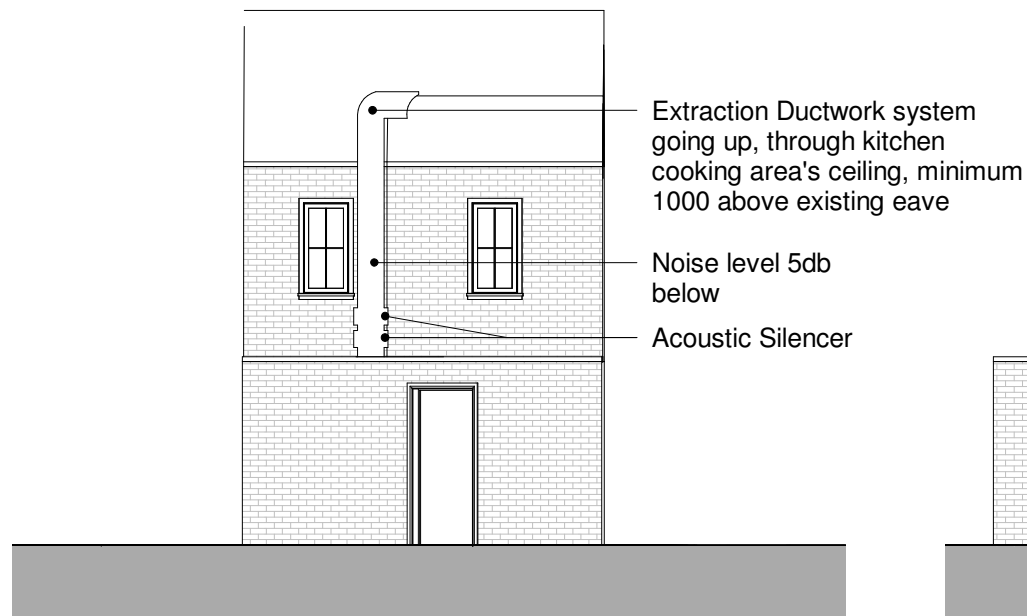


PROPOSED NORTH ELEVATION



PROPOSED WEST ELEVATION

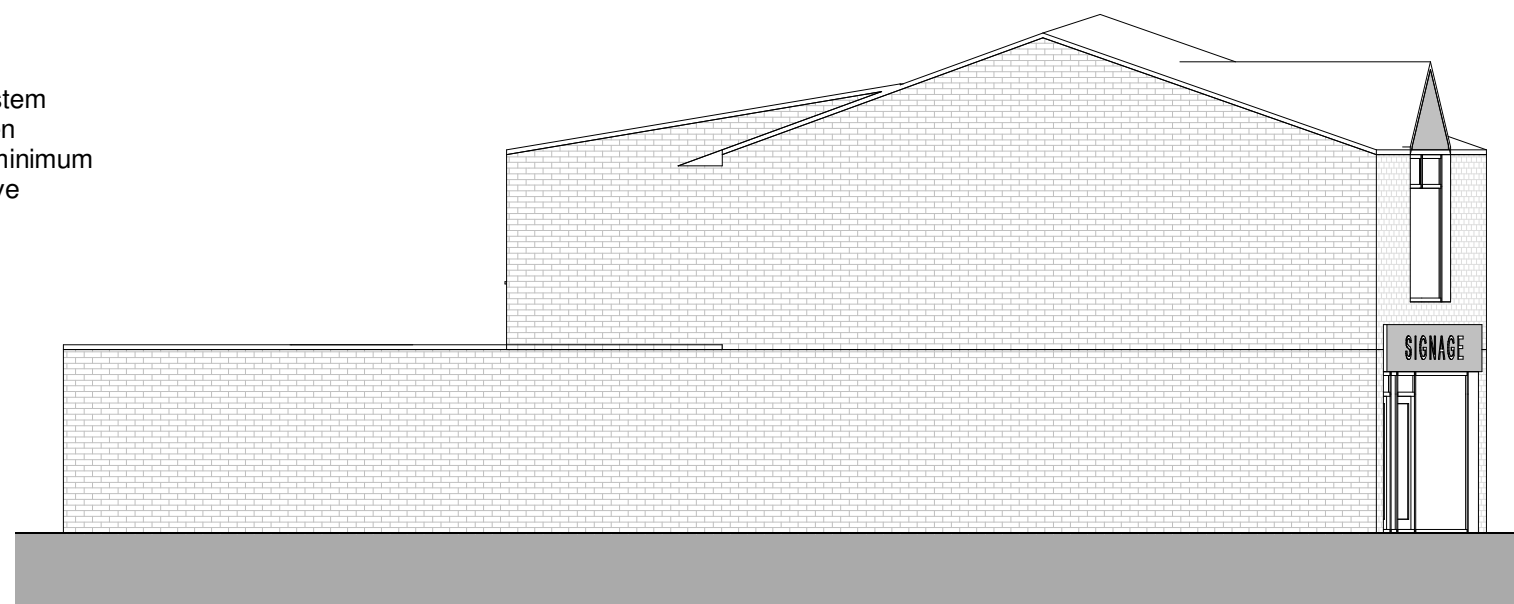

PROPOSED SOUTH ELEVATION

 

P1 For Planning - Issue 01 11/08/25
Rev Description By Date

MUSE
Architects

42 Yew Tree Road

PROJECT:

Proposed GA Elevation -
South Elevations

DRAWING TITLE:

Planning

DRAWING STATUS:

DRAWN: JAB CHECKED: MM

APPROVED: MM DATE: 11/08/25

1 : 100 SCALE: 180_10_102 DRAWING NUMBER: P1 REV:

(A3)