


Plot Stamp: G:\5700\5706 Faraday Demolition\1-WP\BIM\5706-HMA-FT-Stage 4 Drawings_ Updated.dwg Plot Date and Time Stamp: 15/08/2025 10:44:23





South Elevation

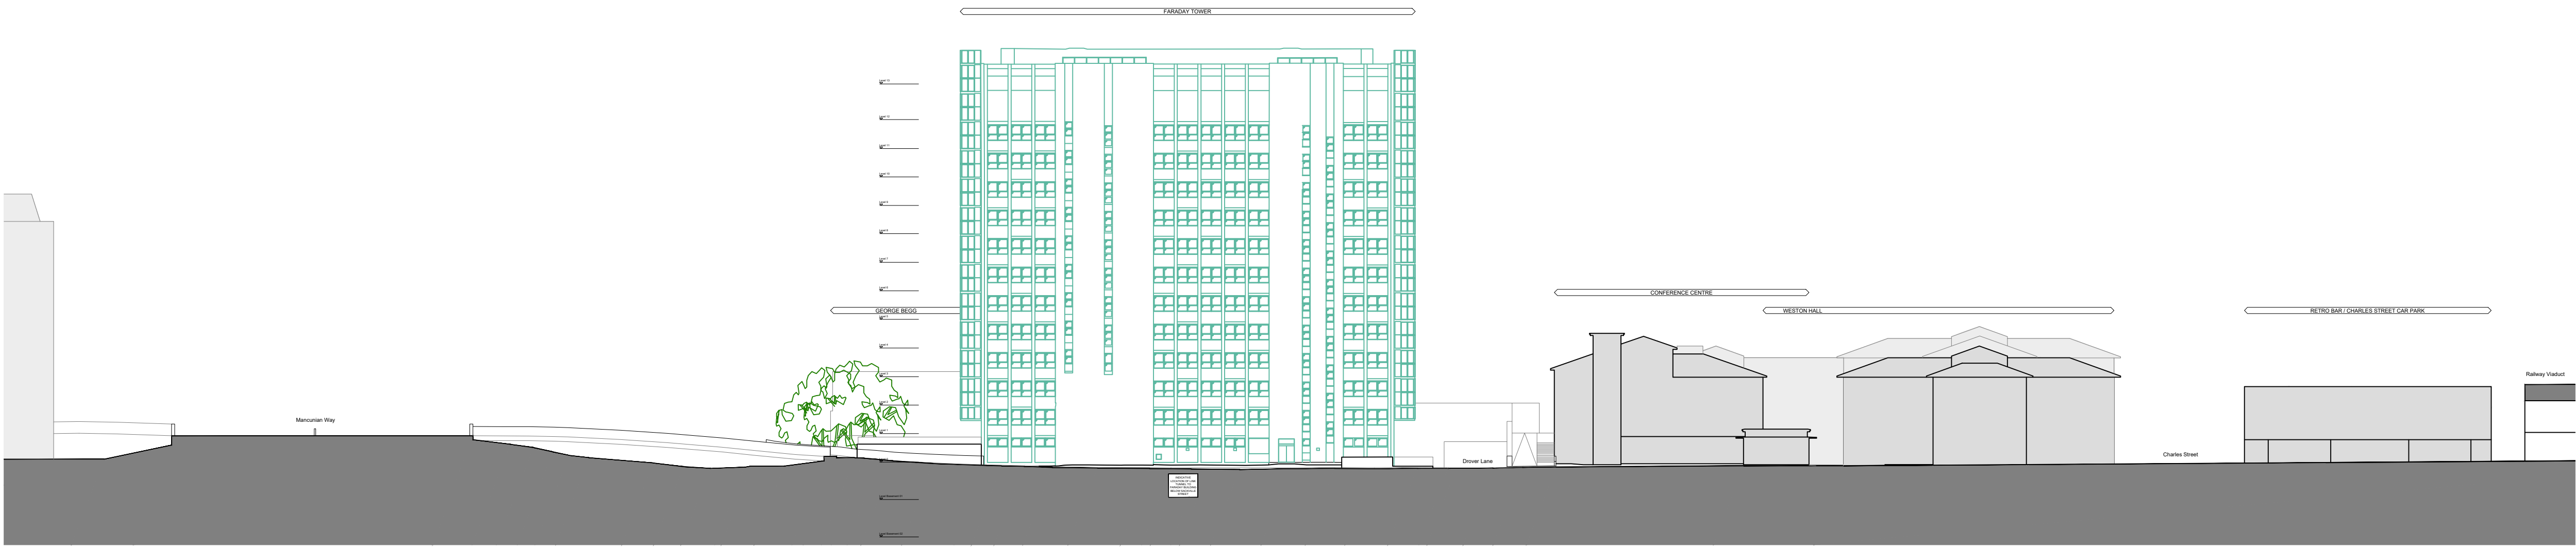

East Elevation

- NOTES**
- DO NOT SCALE FROM THIS DRAWING.
 - ALL MEASUREMENTS ARE IN MILLIMETERS UNLESS STATED OTHERWISE.
 - THIS DRAWING IS TO BE READ IN CONJUNCTION WITH THE SPECIFICATION AND ALL RELEVANT ARCHITECTURAL, ELECTRICAL, MECHANICAL AND STRUCTURAL DRAWINGS.
 - © UNIVERSITY OF MANCHESTER. THIS DRAWING MUST NOT BE REPRODUCED WITHOUT PERMISSION.
 - DIRECTORATE OF ESTATES AND FACILITIES TO BE NOTIFIED OF ANY DISCREPANCIES.

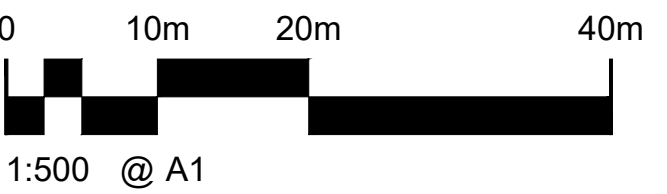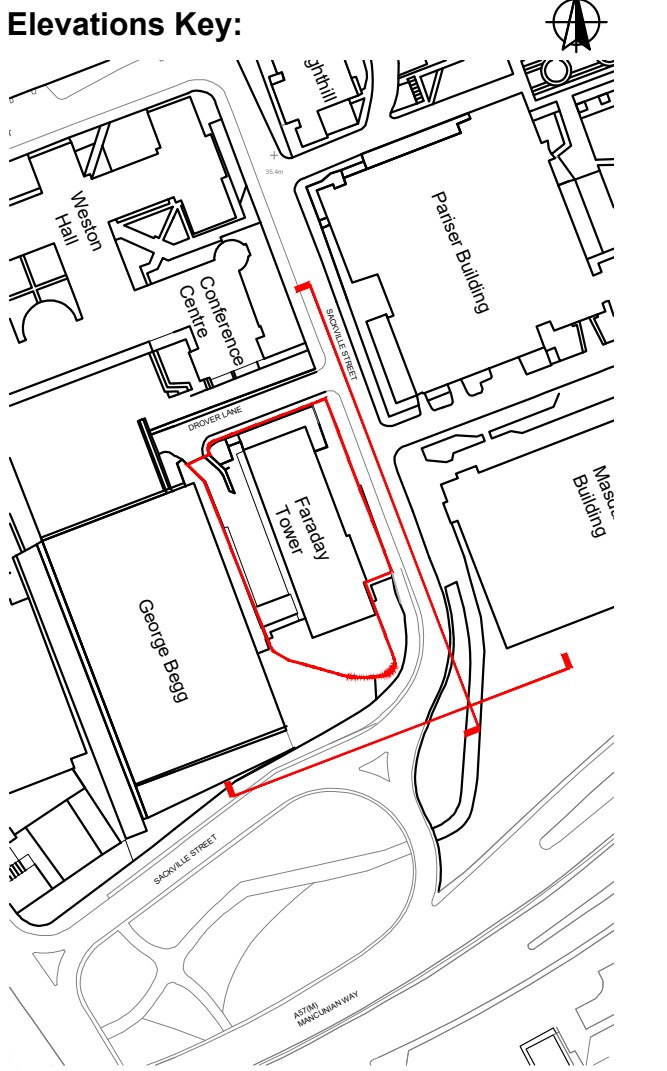

T3	Key amended.	14/08/25	MM	TF	HMA
T2	Issued for Planning.	08/08/25	MT	MM	HMA
T1	Issued for Stage 4.	25/04/25	SBG	MM	HMA
P1	First issue. Issued for comments.	10/01/25	MM	FW	HMA
Rev	Description	Date	By	Chk'd	Auth

MANCHESTER 1824
The University of Manchester

Directorate of Estates and Facilities
Beyer Building
The University of Manchester
Oxford Road
Manchester
M13 9PL

HALLIDAY MEECHAM ARCHITECTS
111 Piccadilly Manchester M1 2DT
+44 (0)161 661 1200
+44 (0)161 661 1201
info@hallidaymeecham.com
www.hallidaymeecham.com

Halliday Meecham Architects Limited
111 Piccadilly Manchester M1 2DT
+44 (0)161 661 1200
+44 (0)161 661 1201
info@hallidaymeecham.com
www.hallidaymeecham.com

Drawing Status		PLANNING		
Project Faraday Tower Demolition				
Building Name Faraday Tower		Building No. 162AA		
Site Name UNIVERSITY OF MANCHESTER				
Sub Site Name North Campus				
Drawing Title Existing Street Scene Context				
M	ARC	Drawn MM	Checked FW	Authorised HMA
Scale @A1 1:500	Date 27/09/24	Date 10/01/25	Date 10/01/25	
Drawing No. 706-HMA-FT-ZZ-DR-A-10204			Revision T3	