

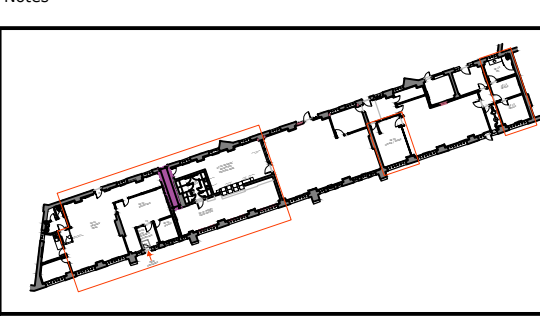


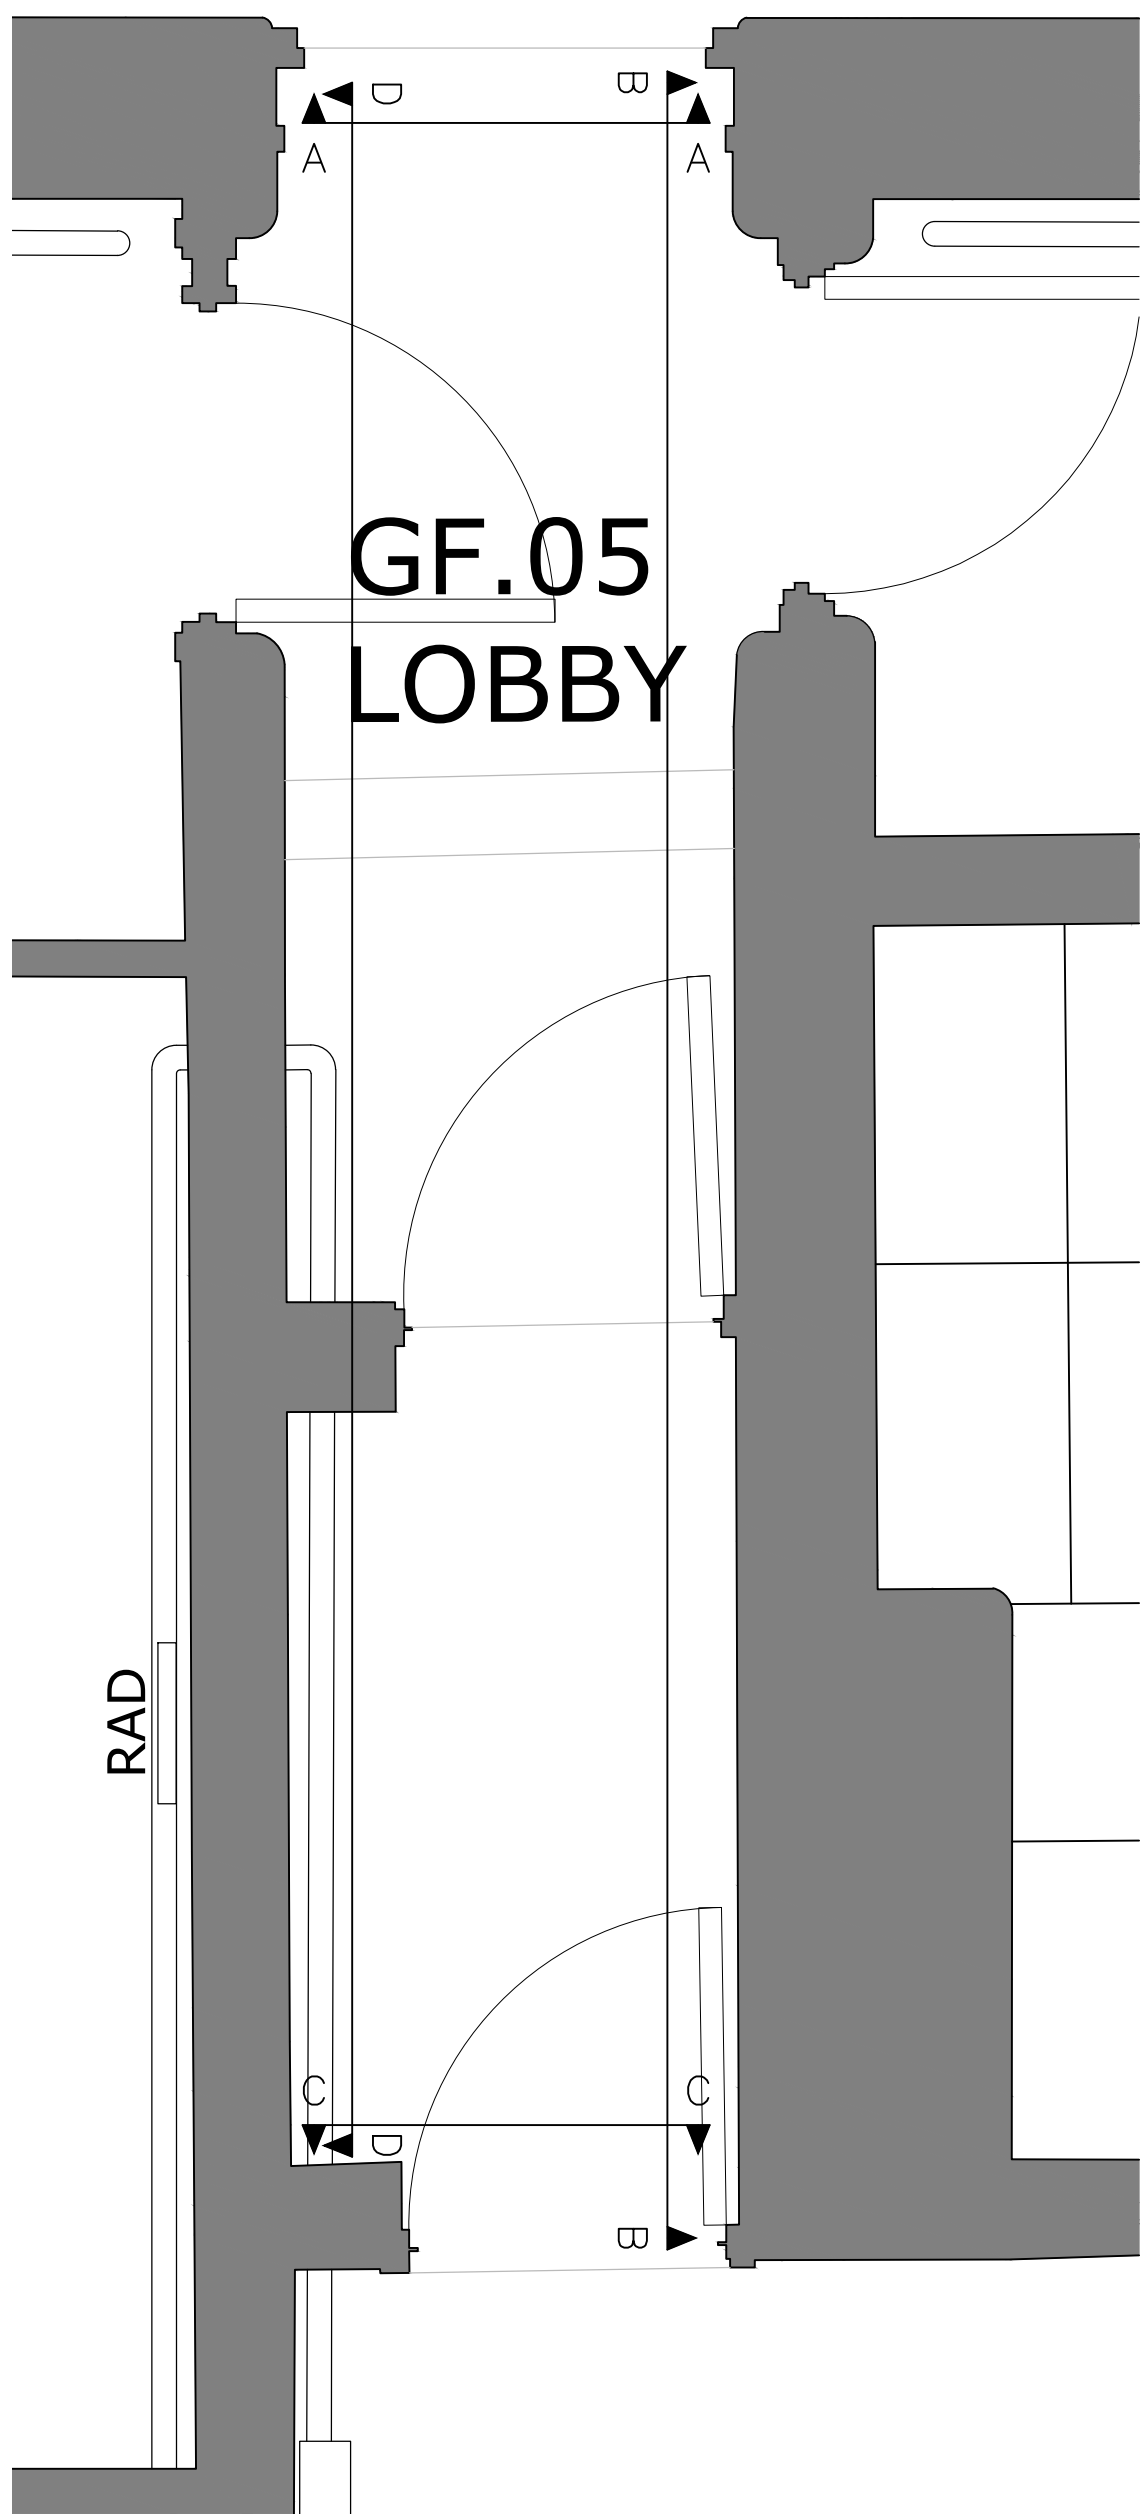


01 | Existing Floor Plan

SCALE: 1:20

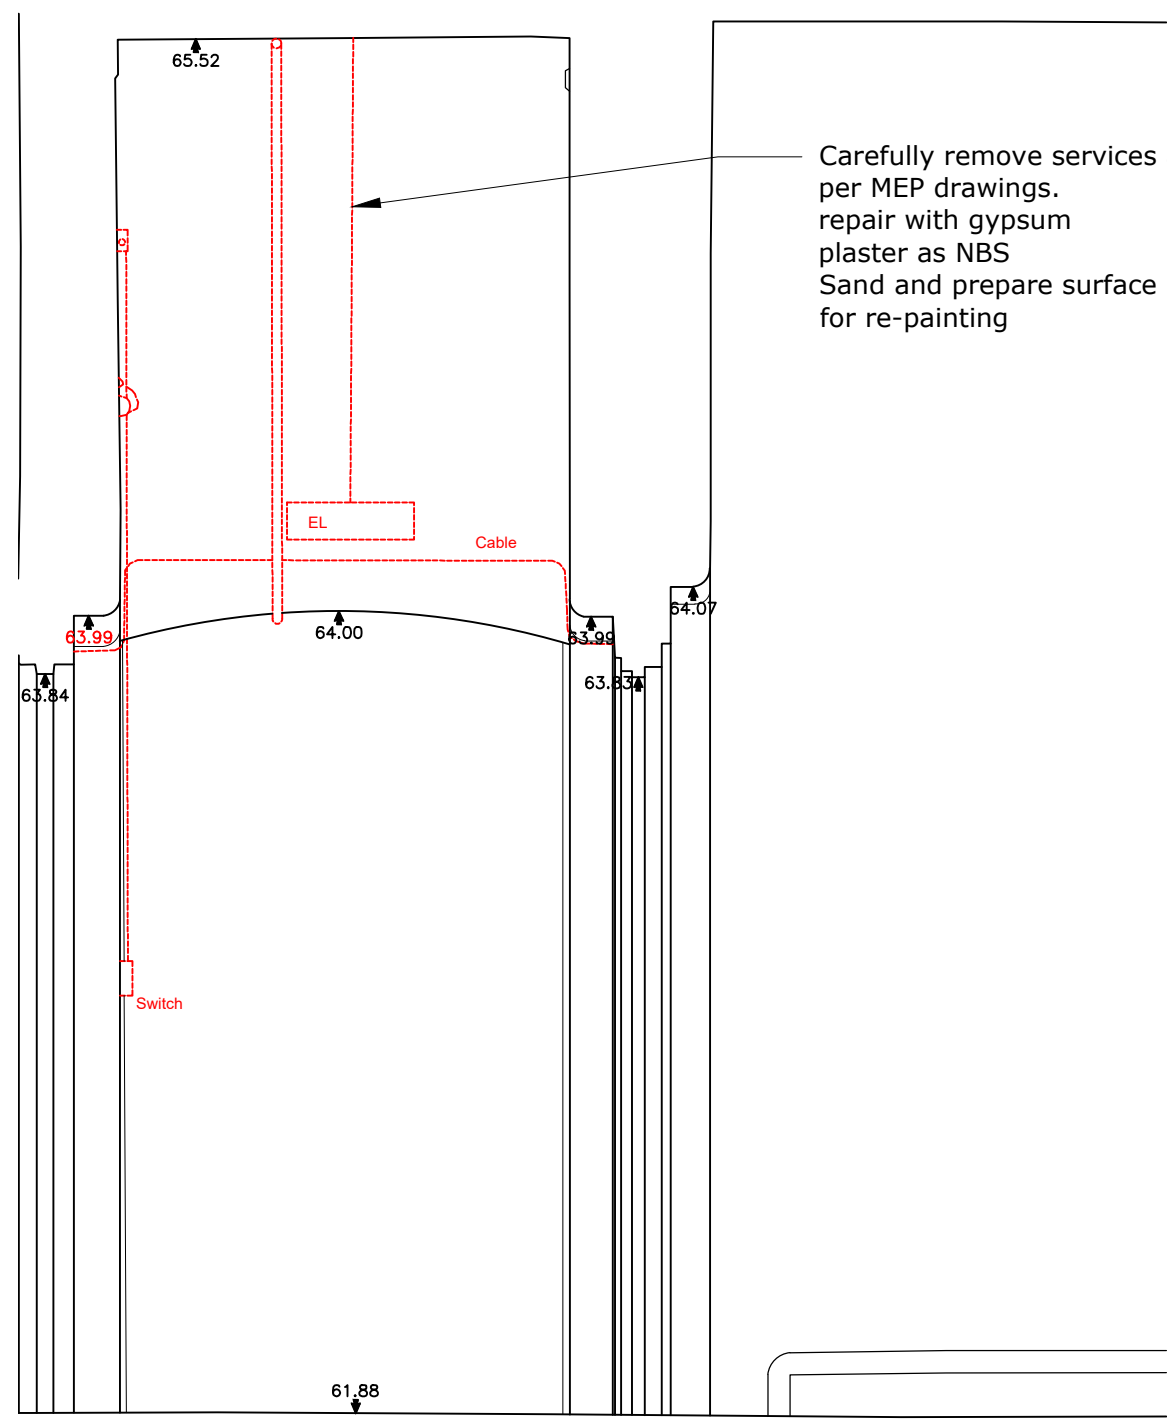

02 | Existing Elevation A-A

SCALE: 1:20

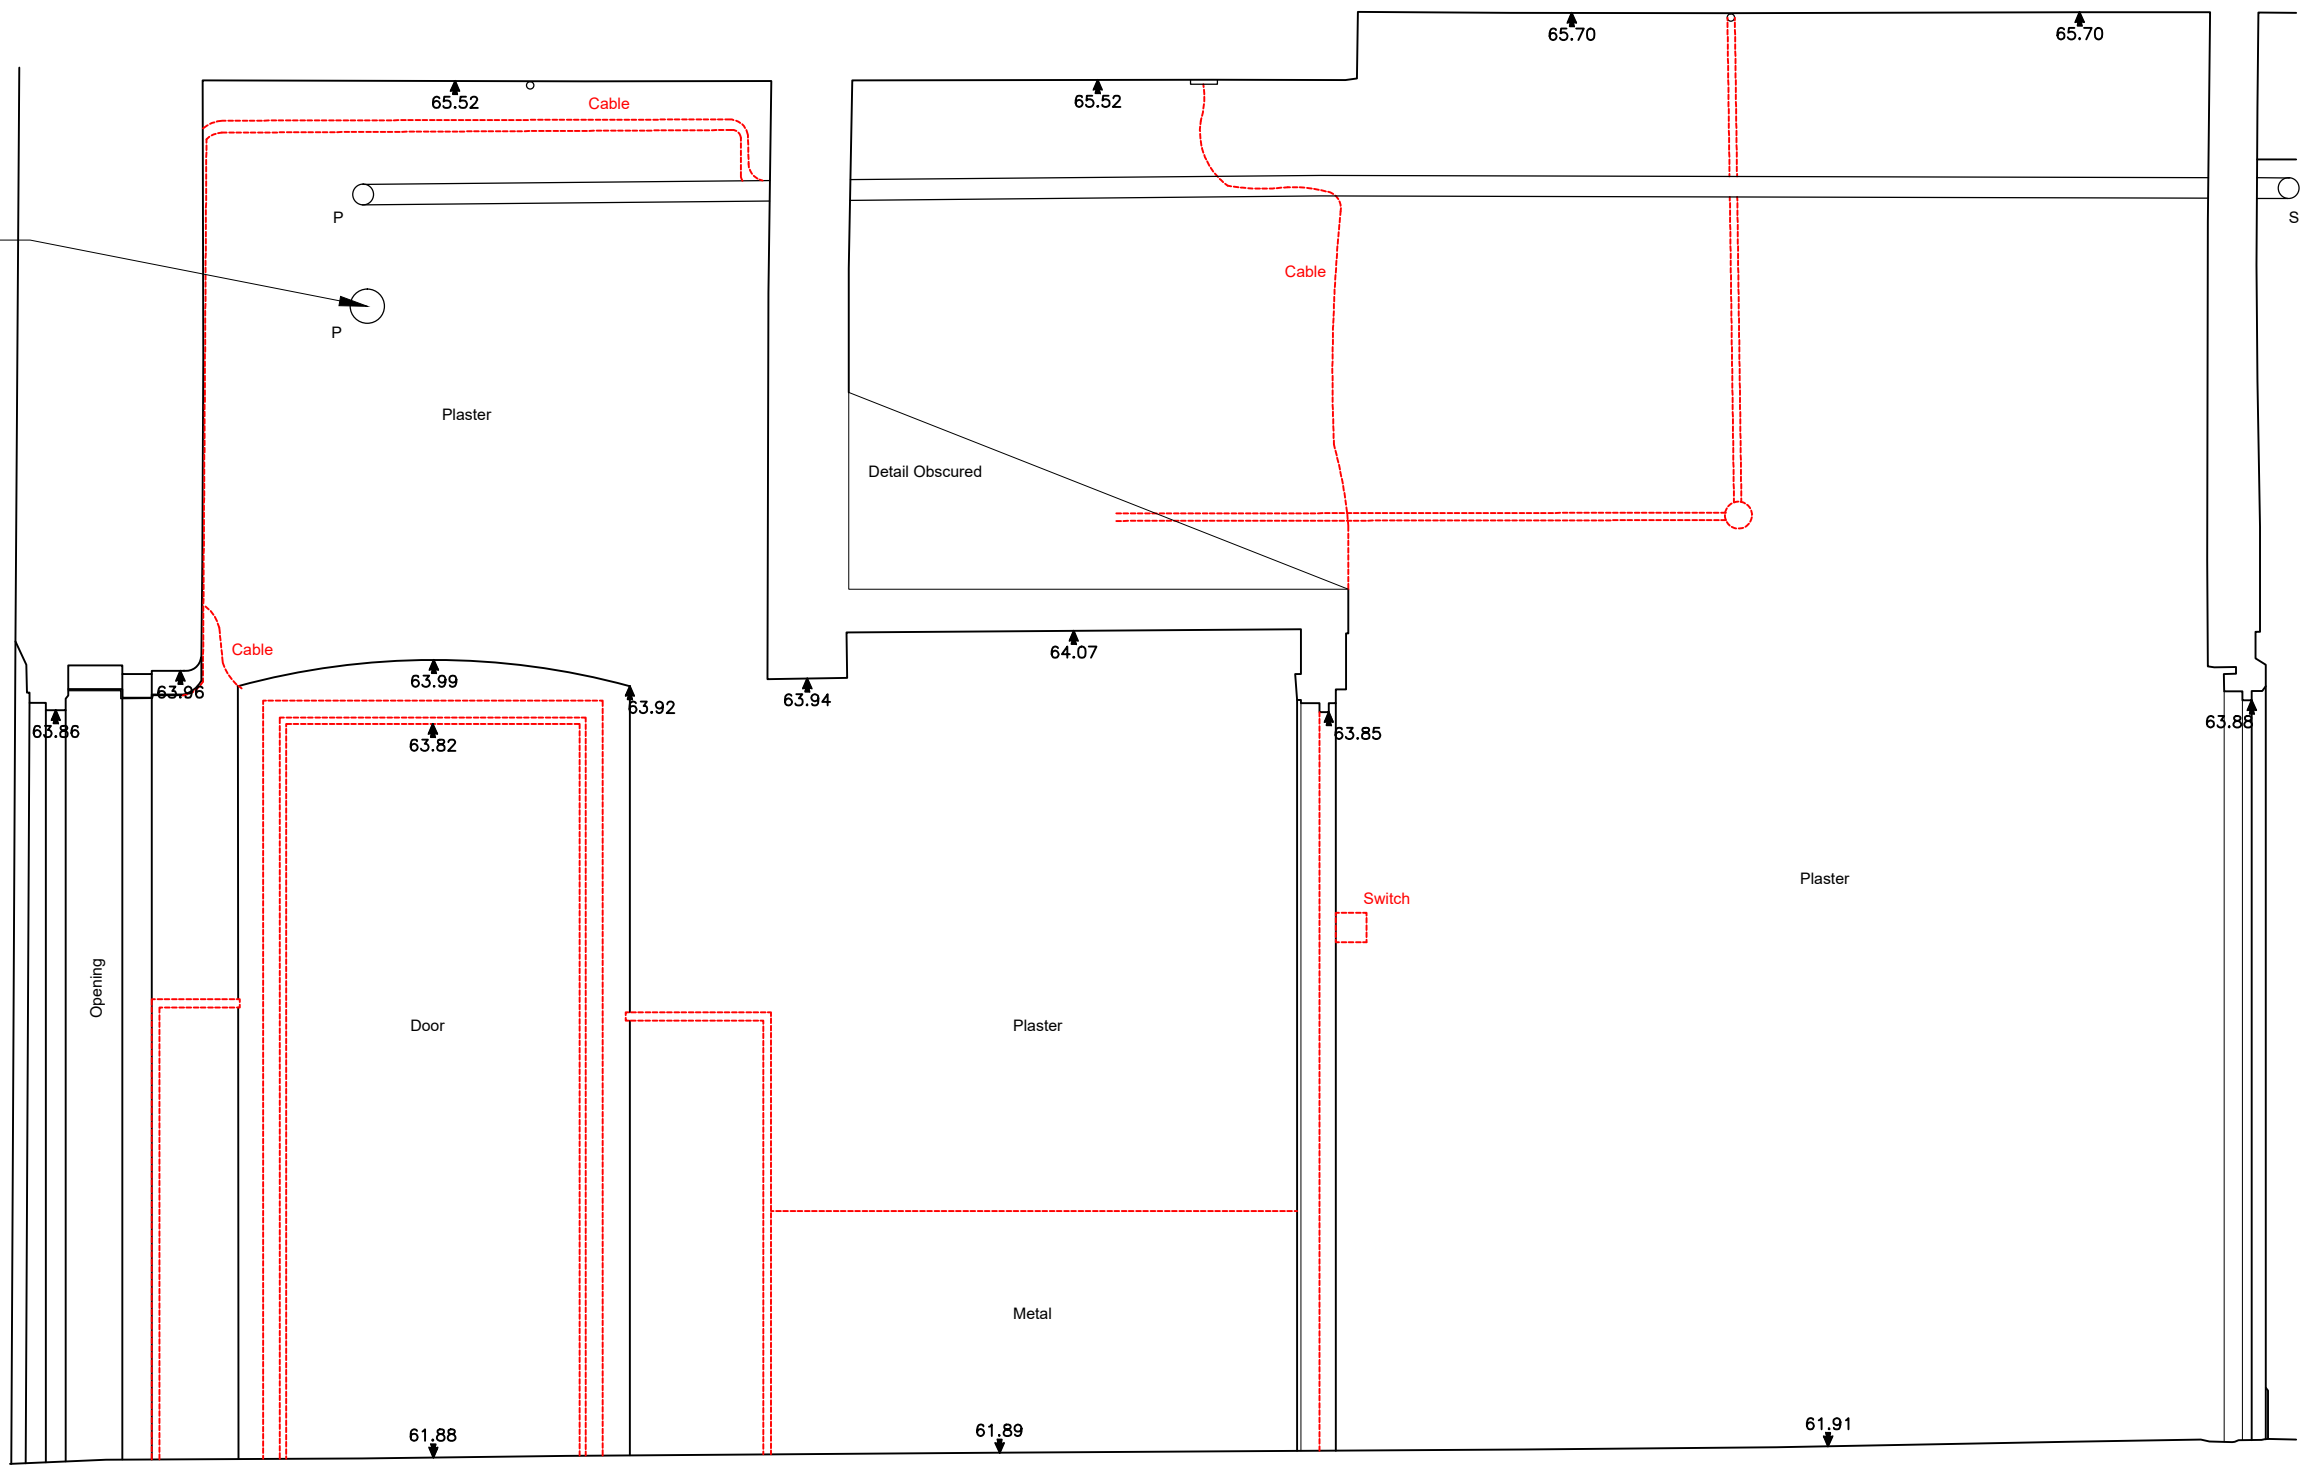


03 | Existing Elevation B-B

SCALE: 1:20


Dashed red indicates existing services, fittings etc to be carefully removed. Refer to NBS:

Existing services to be carefully removed as indicated on MEP drawings including any associated brackets, clips etc.

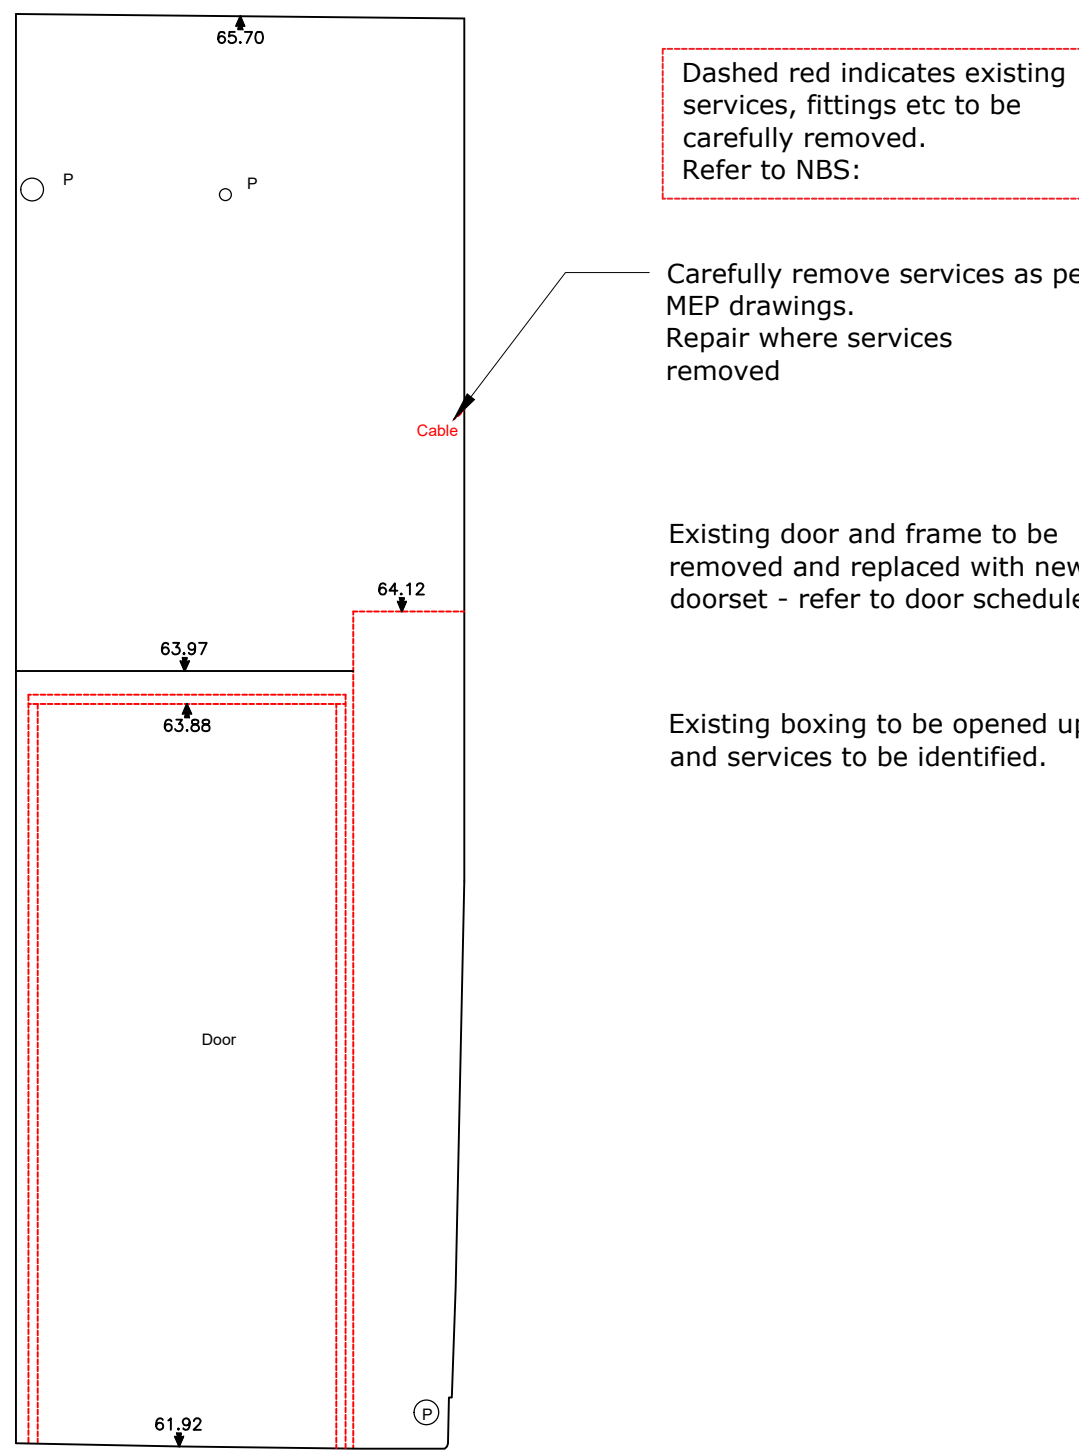

04 | Existing Elevation C-C

SCALE: 1:20

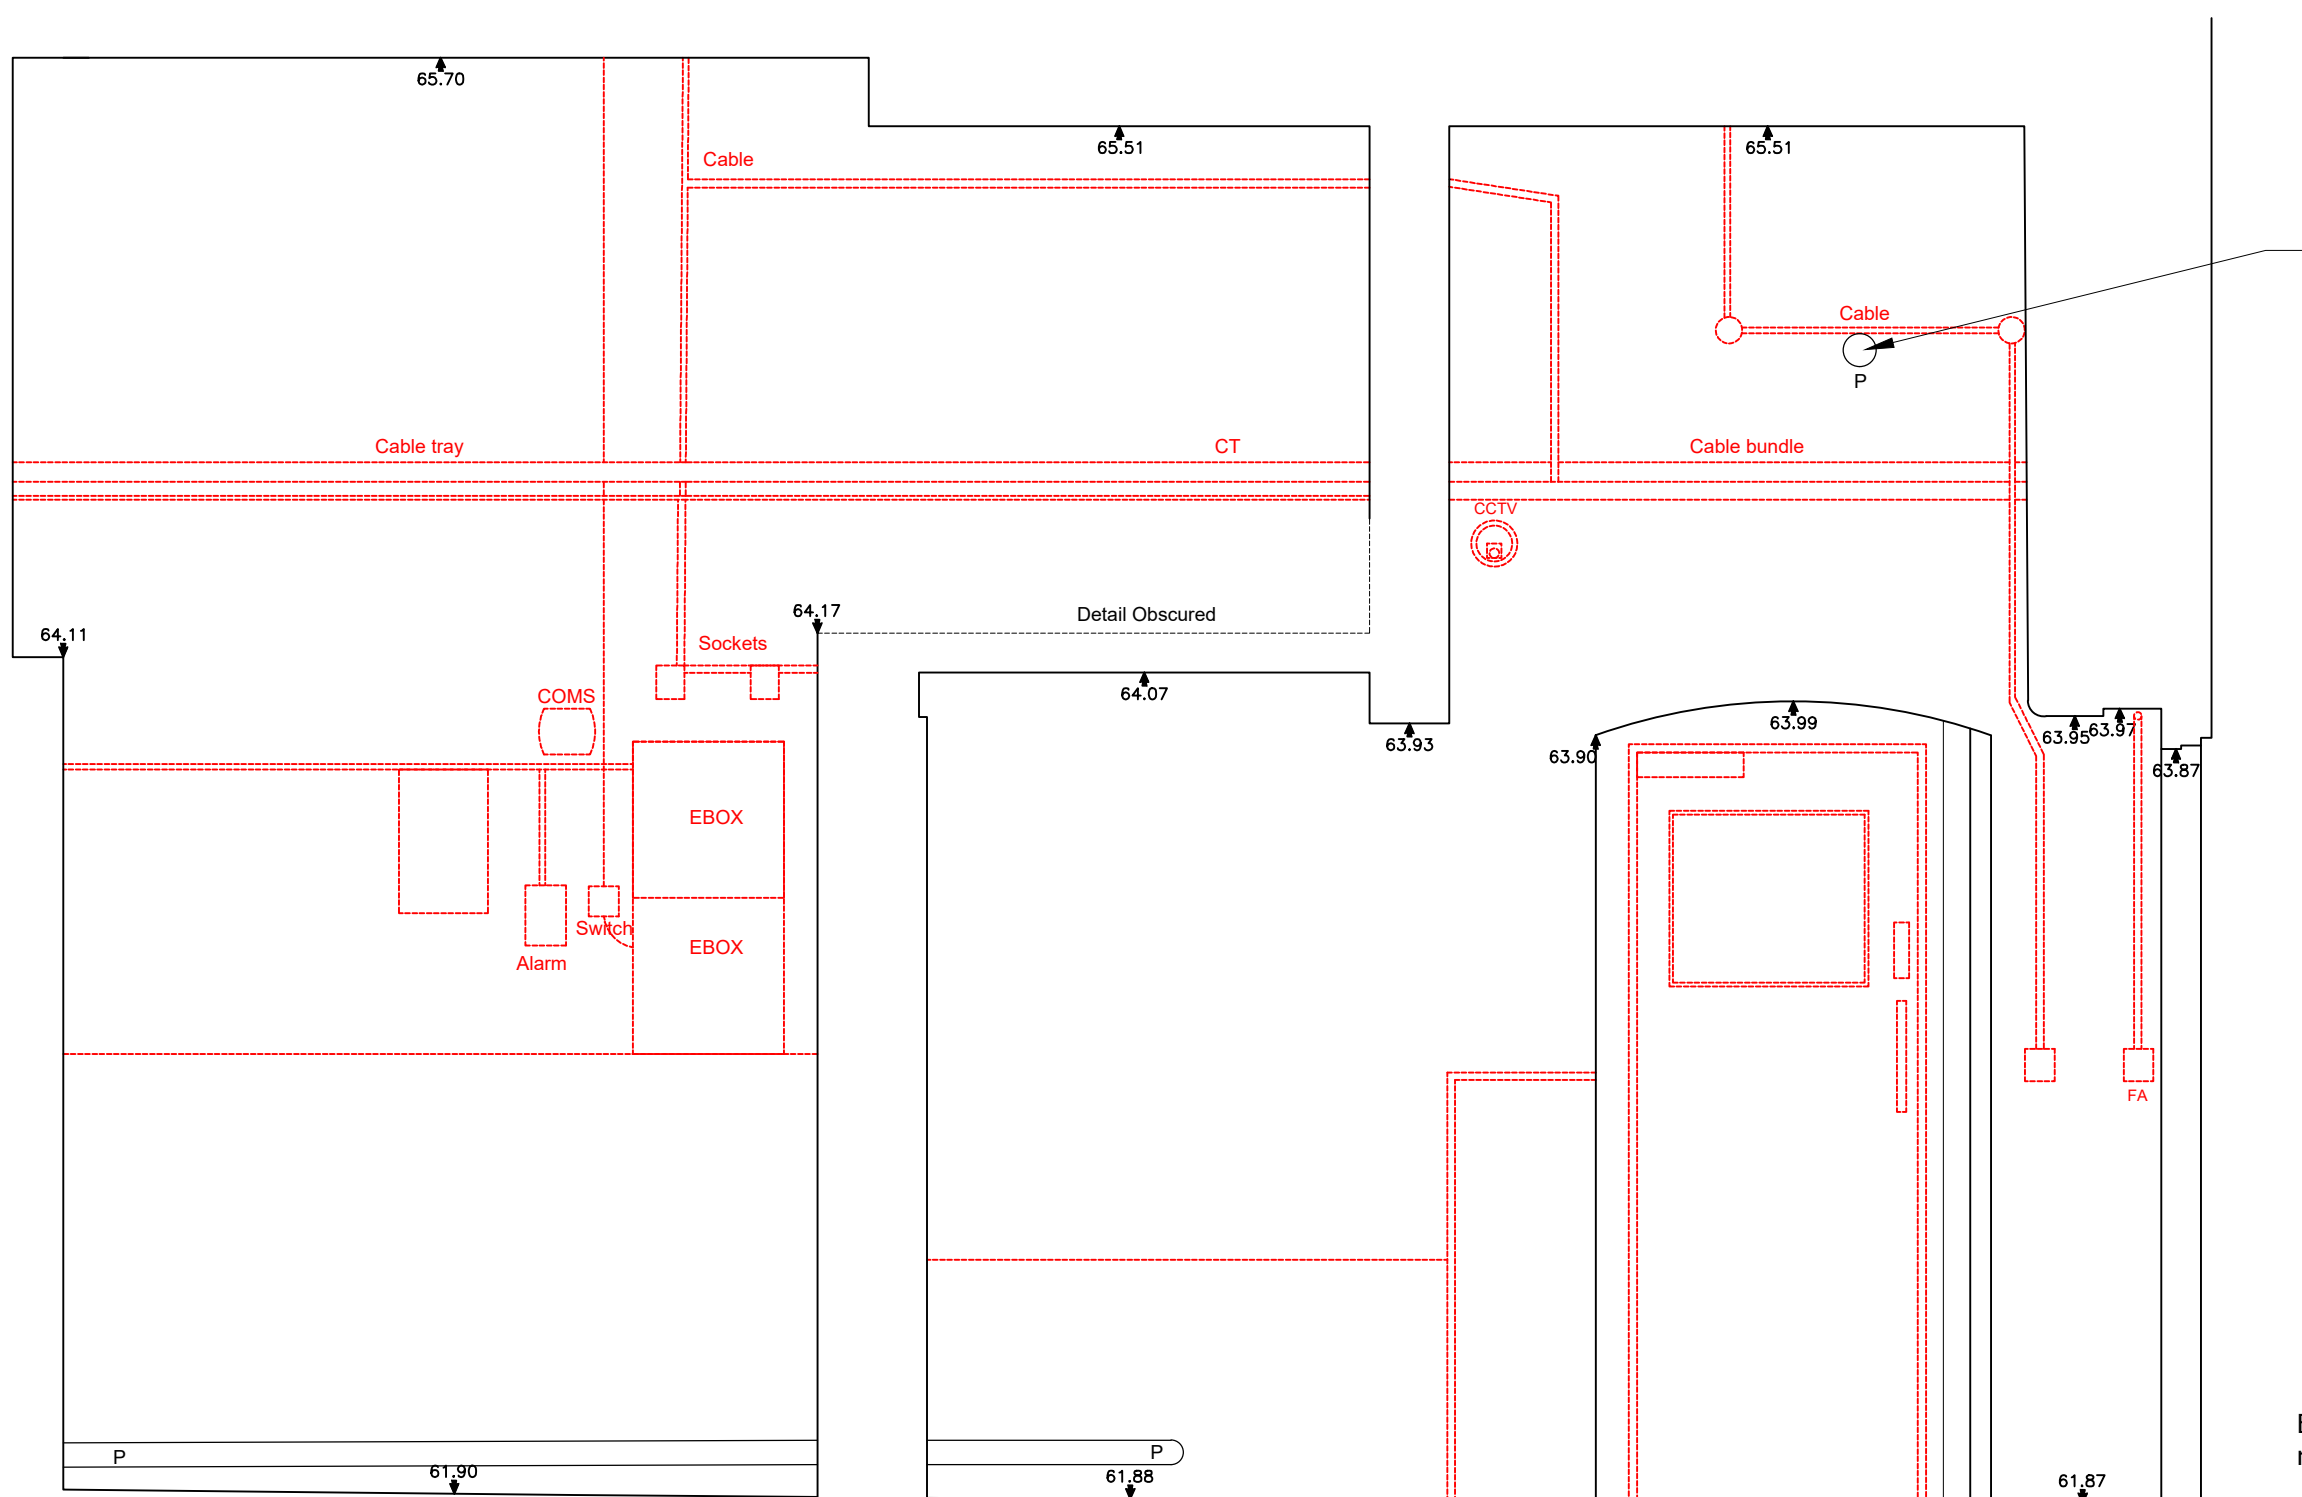

05 | Existing Elevation D-D

SCALE: 1:20

Dashed red indicates existing services, fittings etc to be carefully removed. Refer to NBS:

Existing redundant sprinkler system is to be retained throughout.

Existing services to be carefully removed as indicated on MEP drawings including any associated brackets, clips etc. Remaining holes to be repaired.

Existing door and frame to be removed and replaced with new doorset - refer to door schedule

Existing heating pipework to be retained.

P3	Notes updated + issued for LBC	28/07/25	SH1	PM
P2	Client Review	28/05/25	SH1	PM
P1	Initial Issue	28/05/25	SH1	PM
Rev	Description	Date	By	CHK

Rhodessa House
52 Princess Street
Manchester M1 6JX
Telephone +44(0)1612372566
Website www.jeffersonsheard.com



Project
TIGM
Queens Road Depot
Office & Reception Refurbishment

Drawing
Existing Internal Room Elevations
G.F.05

Scale 1:20	Drawn EB	Date May 2025
Drawing Purpose FOR APPROVAL	Status S4	
Drawing Reference 2576-JSA-XX-00-DR-A-04005	Rev. P3	
Job No. _____	Origin _____	Zone Level Type Site Number _____