

openstudio architects limited
architecture furniture landscape
50 Great Portland Street
London W1W 7ND
T 020 7580 5885
info@openstudioarchitects.com

REVISIONS

Date	Revision

ISSUED FOR PLANNING


Note:
All drawings are the copyright of openstudio architects.
Do not scale drawings.
All dimensions to be checked on site. Refer any discrepancies to the architect before beginning any work. Any work undertaken without reference to the architect for confirmation is at the contractor's risk.

STOREBOX
7 WILLIAM STREET
ARDWICK
MANCHESTER M12 5FX

SCALE: 1:1250@A1
DATE: 31/07/2025 REVISION DATE:
DRAWN BY: SS CHECKED BY: JB
PROJECT NUMBER: ARD.25


SITE LOCATION PLAN

DRAWING NUMBER:	REVISION:
ARD_PE-00	-

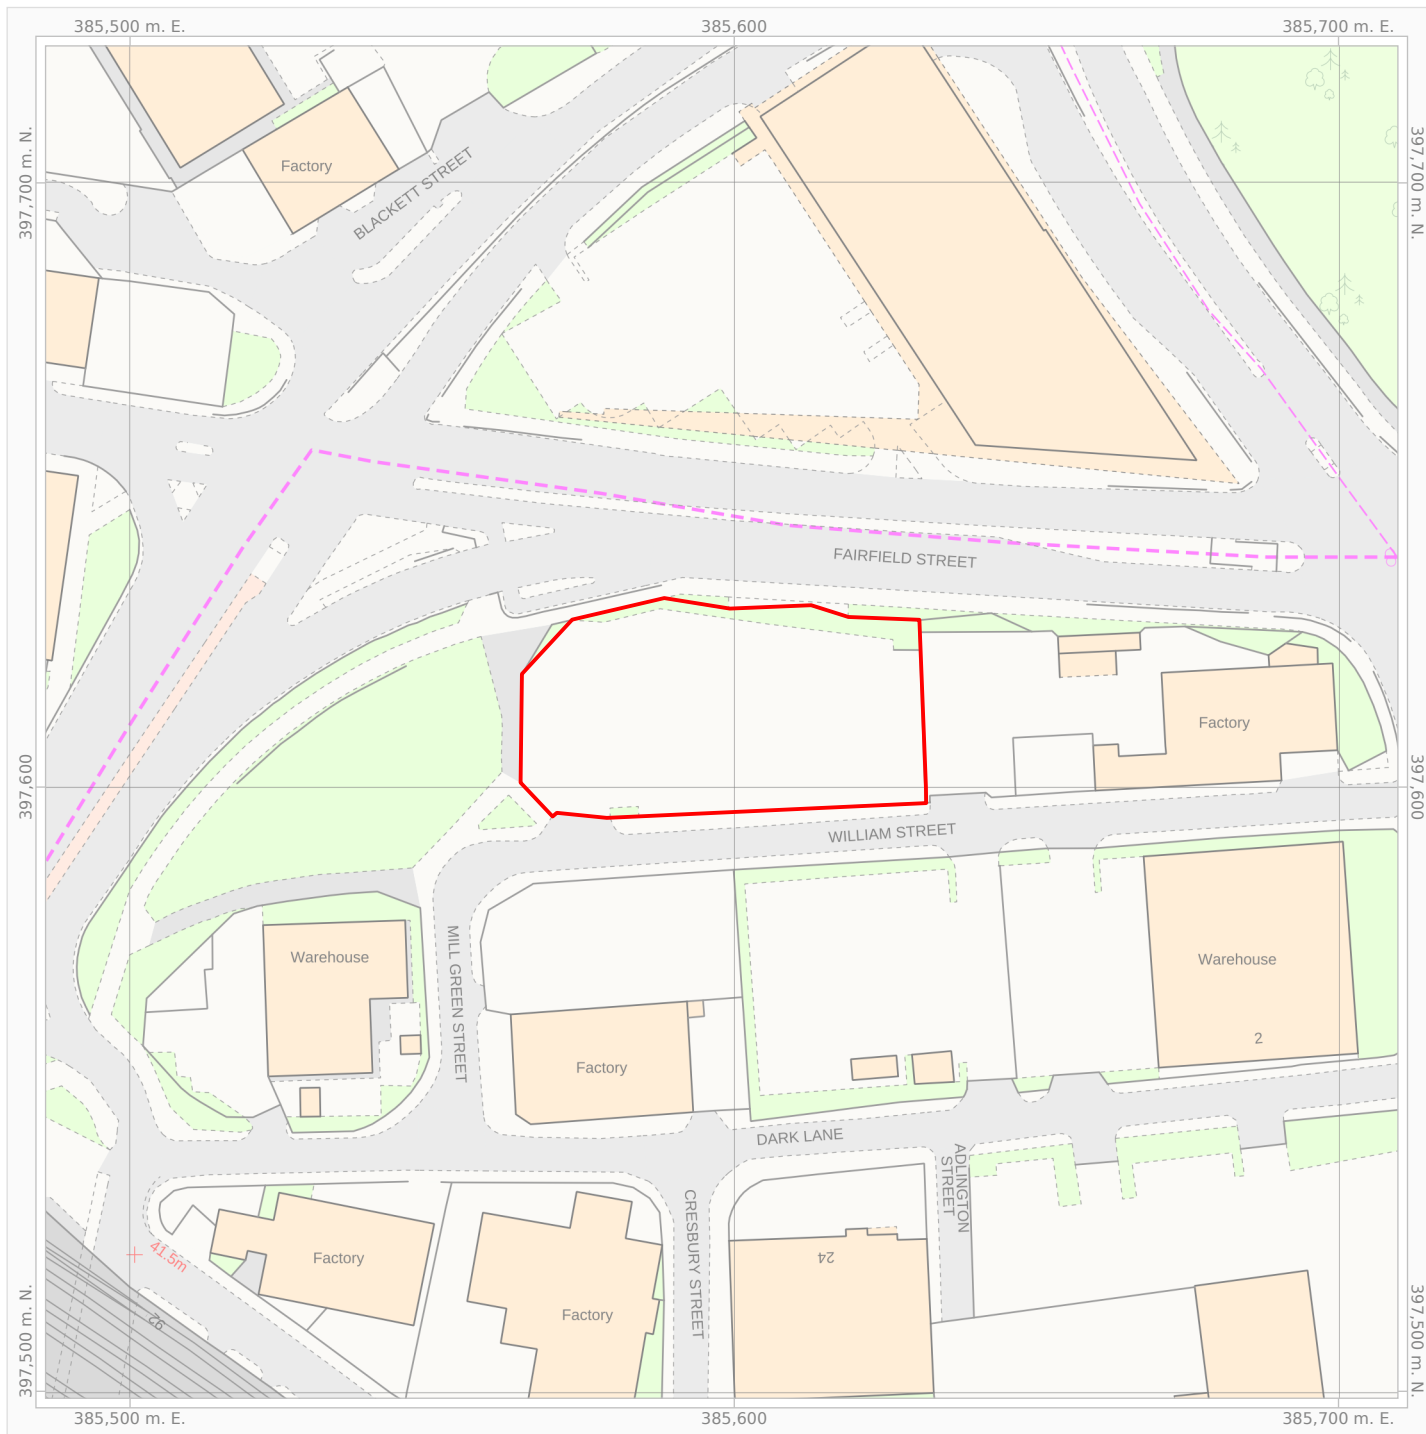


Date of Production: July 18th, 2025
© Crown copyright and database rights 2025 Ordnance Survey OS100035409.
The representation of a road, track or path is no evidence of a right of way.
The representation of features and lines is no evidence of a property boundary.
Order Licence Reference: SP116407
Ground Scale: 1:1250
Bottom Left: 385486 397499 Top Right: 385710 397723
Center: 385598 397611
Area: 224m x 224m
7, WILLIAM STREET, ARDWICK,
MANCHESTER, M12 5FX

1 SITE LOCATION PLAN
1:1250

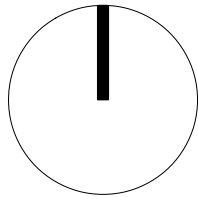

NB: A topographical survey is not available
Site dimensions and levels are approximate
and based on publicly available data

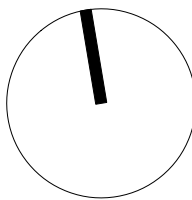

openstudio architects limited
architecture furniture landscape
50 Great Portland Street
London W1W 7ND
T 020 7580 5885
info@openstudioarchitects.com

REVISIONS

Date	Revision

ISSUED FOR PLANNING

Note:
All drawings are the copyright of openstudio architects.
Do not scale drawings.
All dimensions to be checked on site. Refer any discrepancies to the architect before beginning any work. Any work undertaken without reference to the architect for confirmation is at the contractor's risk.

STOREBOX
7 WILLIAM STREET
ARDWICK
MANCHESTER M12 5FX

SCALE: 1:200@A1
DATE: 31/07/2025 REVISION DATE:
DRAWN BY: SS CHECKED BY: JB
PROJECT NUMBER: ARD.25

EXISTING SITE PLAN

DRAWING NUMBER:	REVISION:
ARD_PE-01	-



1

EXISTING SITE PLAN
1:200

0m

5m

10m

20m


FAIRFIELD STREET

1 EXISTING PLAN
1:100




REVISION:


NB: A topographical survey is not available
Site dimensions and levels are approximate
and based on publicly available data

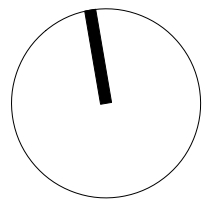

OPENSTUDIO

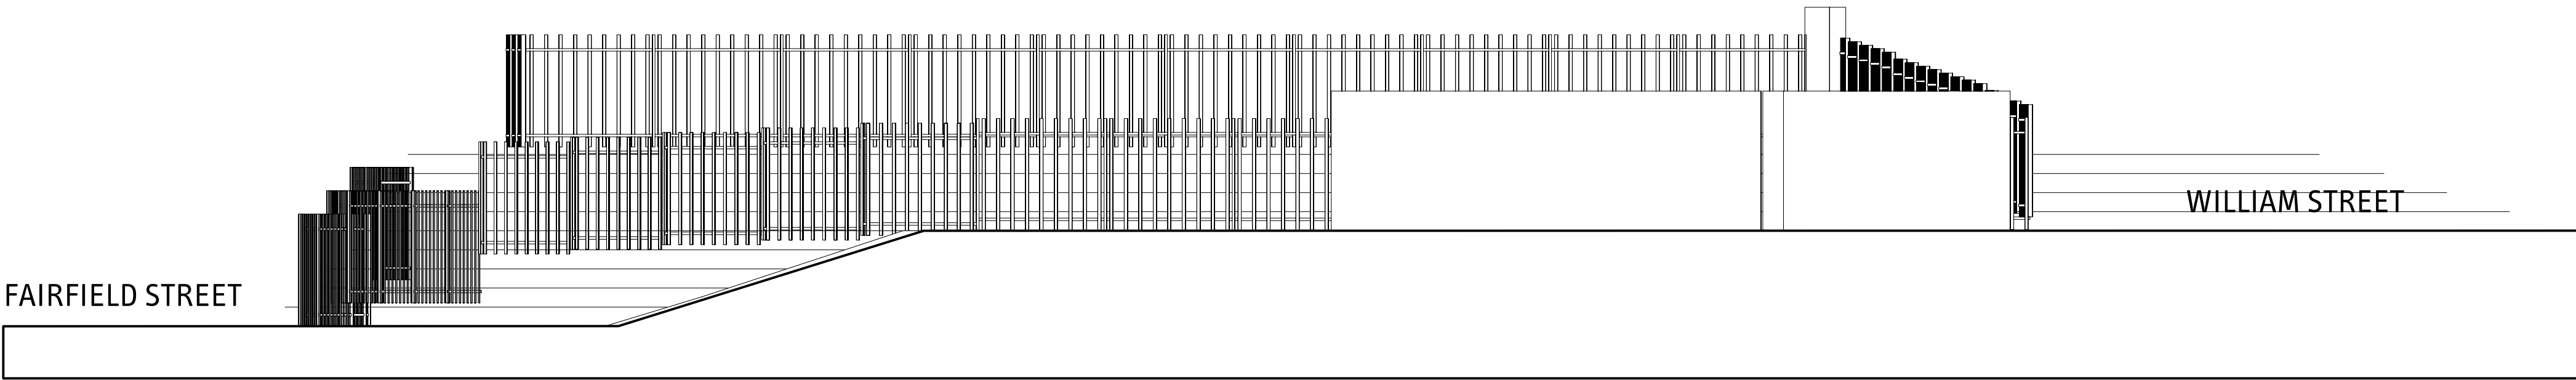

1 EXISTING WEST ELEVATION
1:100

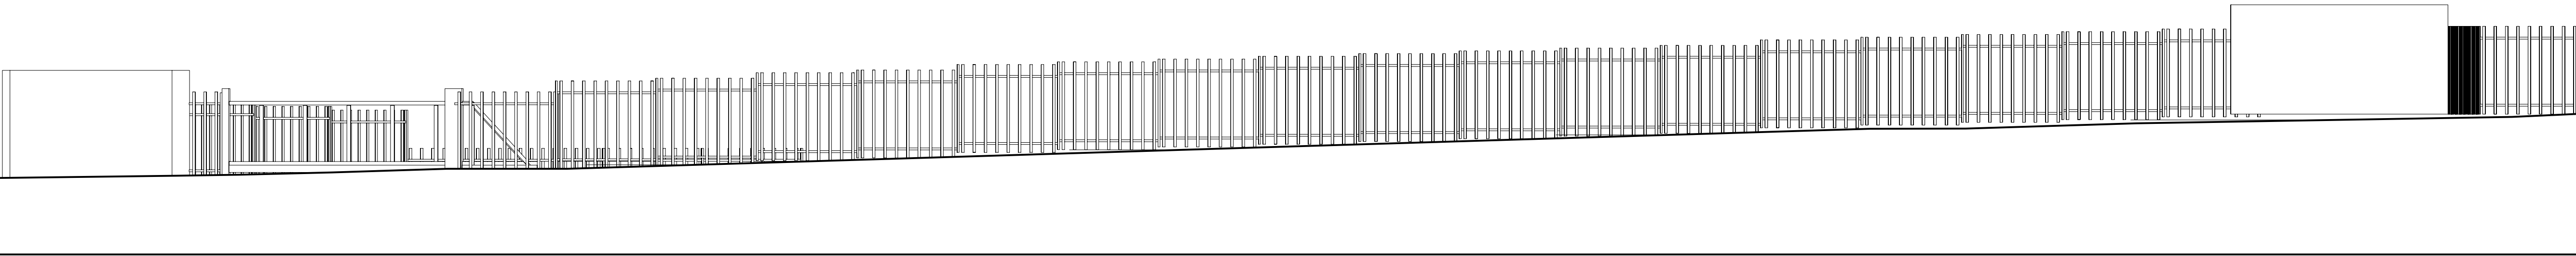

2 EXISTING SOUTH ELEVATION
1:100



REVISIONS

Date	Revision
------	----------

ISSUED FOR PLANNING

Note:
All drawings are the copyright of openstudio architects.
Do not scale drawings.
All dimensions to be checked on site. Refer any discrepancies to the architect before beginning any work. Any work undertaken without reference to the architect for confirmation is at the contractor's risk.

STOREBOX
7 WILLIAM STREET
ARDWICK
MANCHESTER M12 5FX

SCALE: 1:100@A1
DATE: 31/07/2025 REVISION DATE:
DRAWN BY: SS CHECKED BY: JB
PROJECT NUMBER: ARD.25

EXISTING WEST + SOUTH ELEVATIONS


DRAWING NUMBER:

ARD_PE-03



REVISION:

-


NB: A topographical survey is not available
Site dimensions and levels are approximate
and based on publicly available data

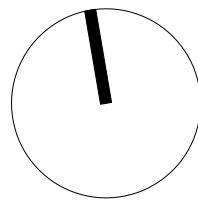

OPENSTUDIO

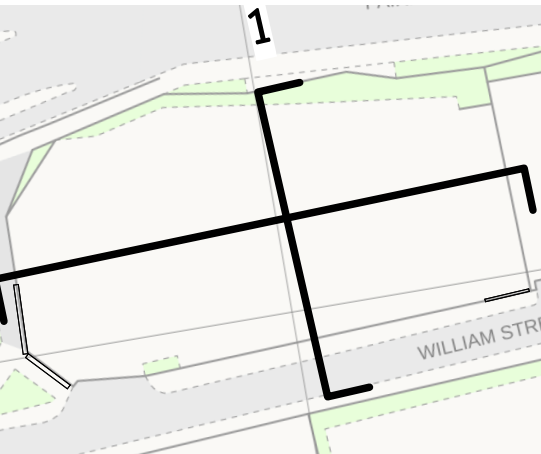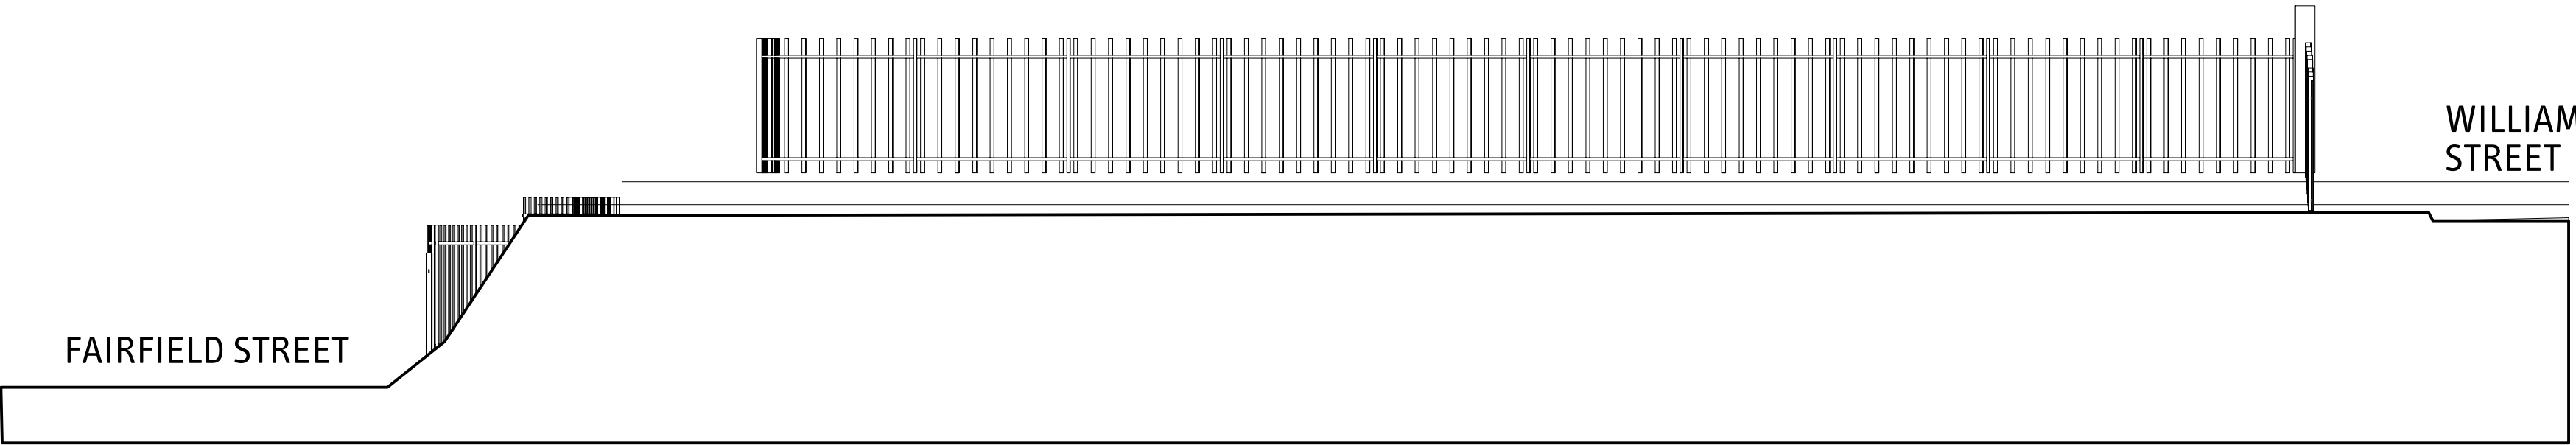

1 EXISTING SHORT SECTION
1:100

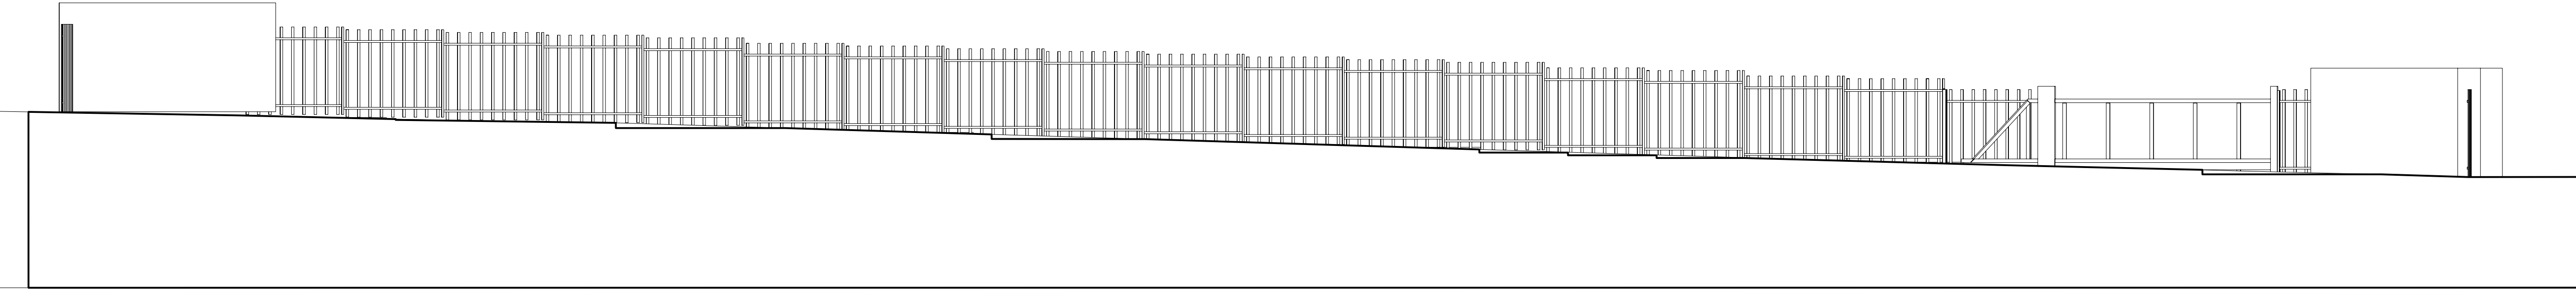

2 EXISTING LONG SECTION
1:100



openstudio architects limited
architecture furniture landscape
50 Great Portland Street
London W1W 7ND
T 020 7580 5885
info@openstudioarchitects.com

REVISIONS

Date	Revision

ISSUED FOR PLANNING

Note:
All drawings are the copyright of openstudio architects.
Do not scale drawings.
All dimensions to be checked on site. Refer any discrepancies to the architect before beginning any work. Any work undertaken without reference to the architect for confirmation is at the contractor's risk.


STOREBOX
7 WILLIAM STREET
ARDWICK
MANCHESTER M12 5FX

SCALE: 1:100@A1
DATE: 31/07/2025 REVISION DATE:
DRAWN BY: SS CHECKED BY: JB
PROJECT NUMBER: ARD.25

EXISTING SHORT + LONG SECTIONS

DRAWING NUMBER:	REVISION:
ARD_PE-04	-

NB: A topographical survey is not available
Site dimensions and levels are approximate
and based on publicly available data

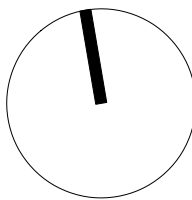

OPENSTUDIO

openstudio architects limited
architecture furniture landscape
50 Great Portland Street
London W1W 7ND
T 020 7580 5885
info@openstudioarchitects.com

REVISIONS

Date	Revision
------	----------

ISSUED FOR PLANNING

Note:
All drawings are the copyright of openstudio architects.
Do not scale drawings.
All dimensions to be checked on site. Refer any discrepancies to the architect before beginning any work. Any work undertaken without reference to the architect for confirmation is at the contractor's risk.

STOREBOX

7 WILLIAM STREET
ARDWICK
MANCHESTER M12 5FX

SCALE: 1:100@A1
DATE: 31/07/2025 REVISION DATE:
DRAWN BY: SS CHECKED BY: JB
PROJECT NUMBER: ARD.25

PROPOSED PLAN

DRAWING NUMBER:


ARD_PP-02

REVISION:


-




1 PROPOSED PLAN
1:100

 


NB: A topographical survey is not available
Site dimensions and levels are approximate
and based on publicly available data

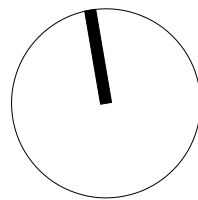

OPENSTUDIO

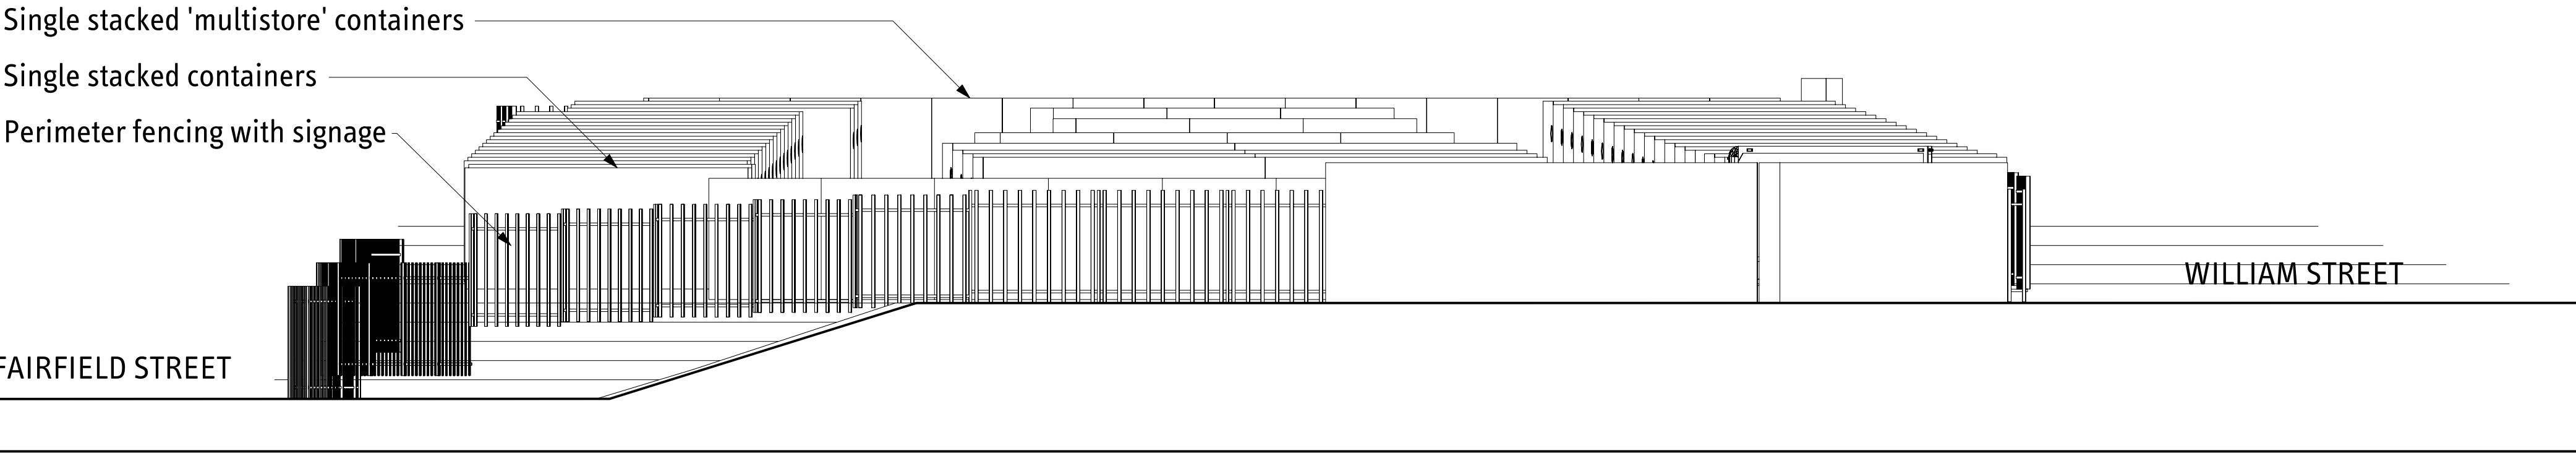

1 PROPOSED WEST ELEVATION
1:100

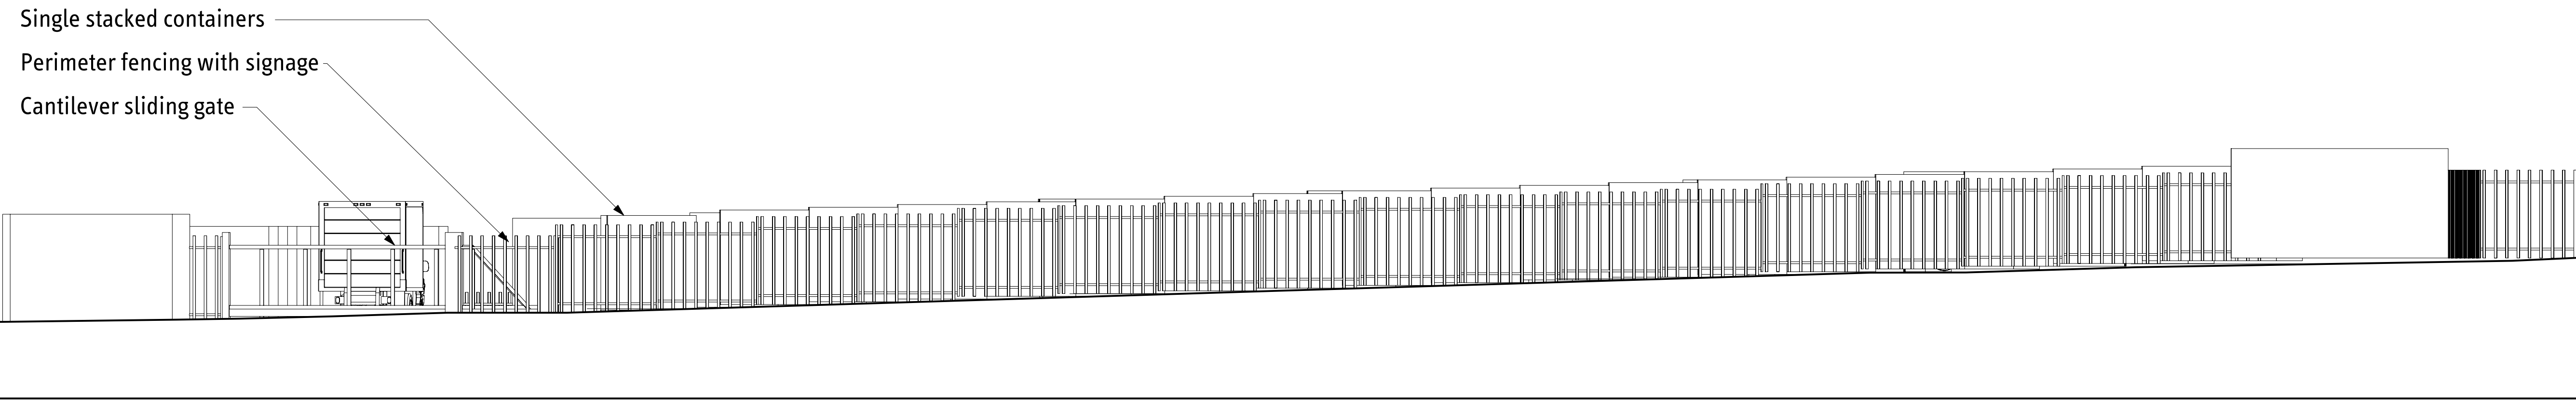

2 PROPOSED SOUTH ELEVATION
1:100



openstudio architects limited
architecture furniture landscape
50 Great Portland Street
London W1W 7ND
T 020 7580 5885
info@openstudioarchitects.com

REVISIONS

Date	Revision
------	----------

ISSUED FOR PLANNING

Note:
All drawings are the copyright of openstudio architects.
Do not scale drawings.
All dimensions to be checked on site. Refer any discrepancies to the architect before beginning any work. Any work undertaken without reference to the architect for confirmation is at the contractor's risk.


STOREBOX
7 WILLIAM STREET
ARDWICK
MANCHESTER M12 5FX

SCALE: 1:100@A1
DATE: 31/07/2025 REVISION DATE:
DRAWN BY: SS CHECKED BY: JB
PROJECT NUMBER: ARD.25



PROPOSED WEST + SOUTH ELEVATIONS

DRAWING NUMBER:	REVISION:
ARD_PP-03	-


NB: A topographical survey is not available
Site dimensions and levels are approximate
and based on publicly available data

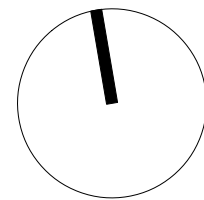

OPENSTUDIO

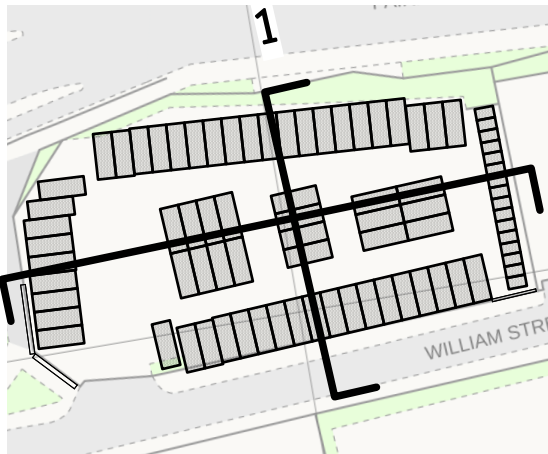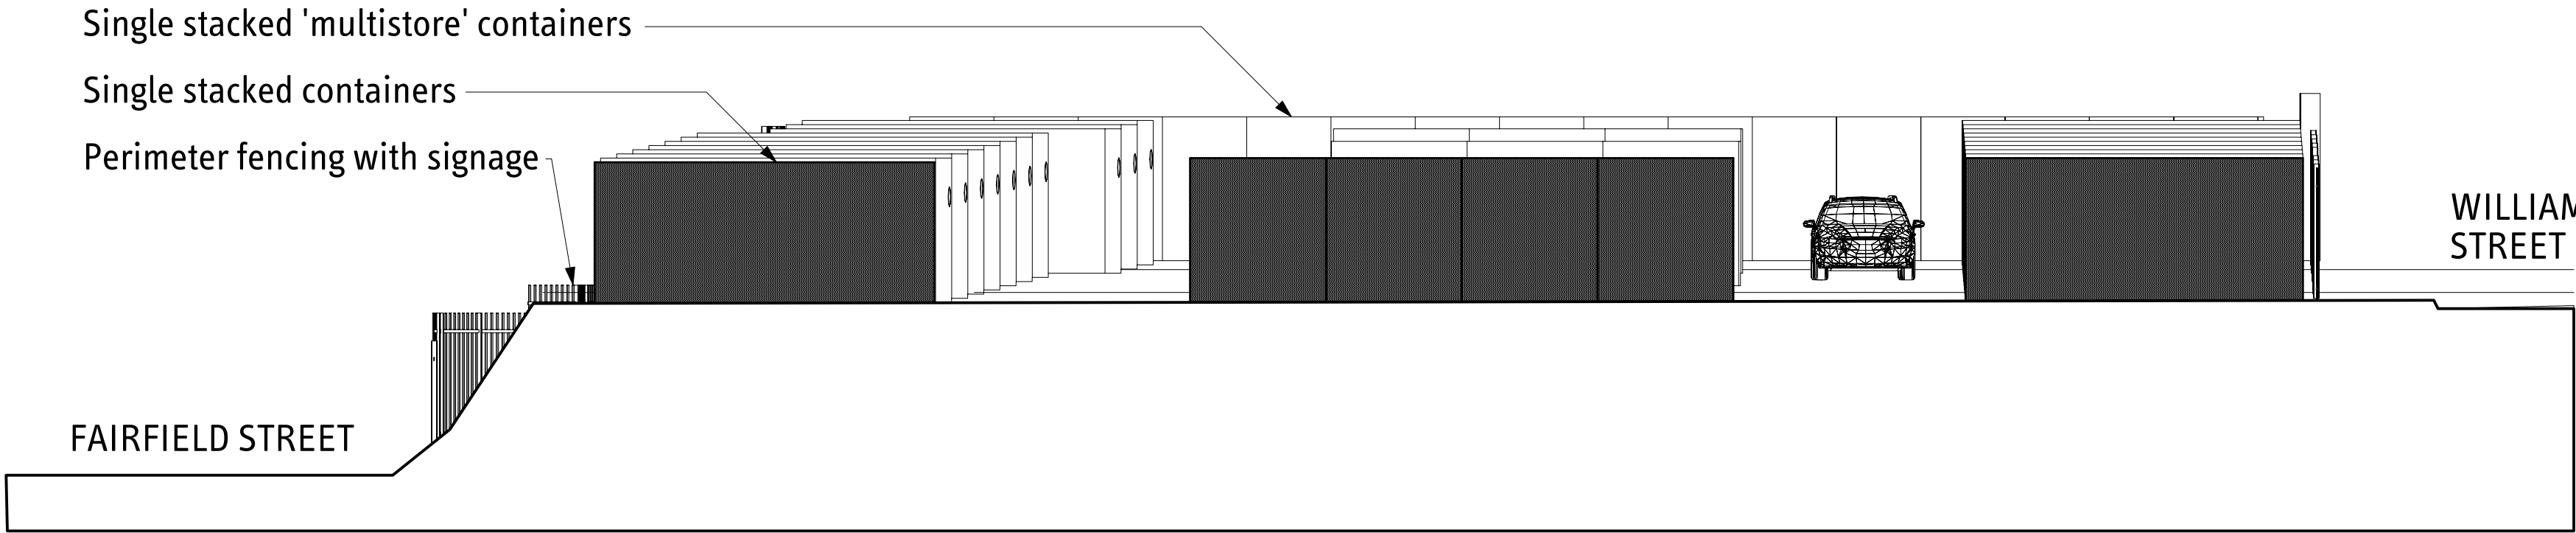

1 PROPOSED SHORT SECTION
1:100

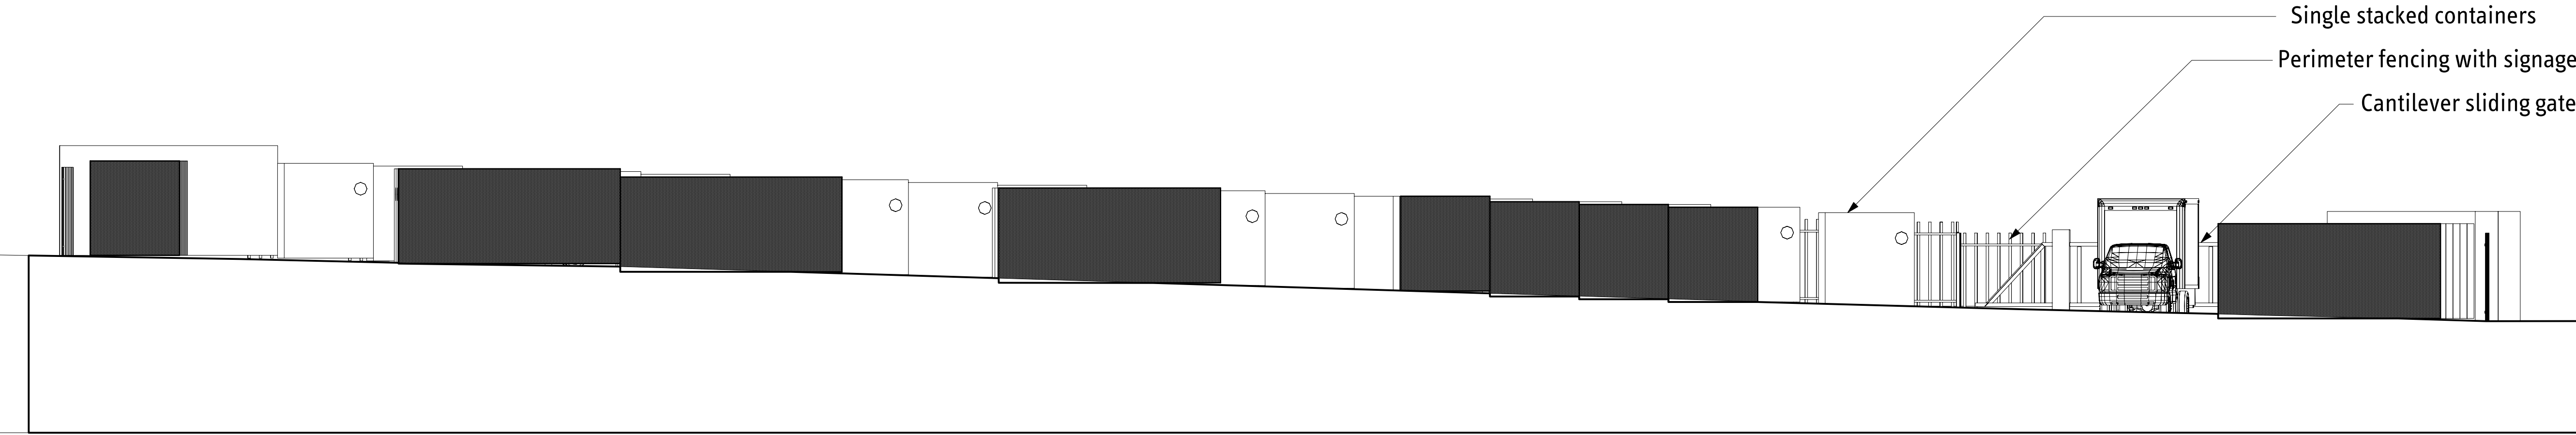

2 PROPOSED LONG SECTION
1:100



openstudio architects limited
architecture furniture landscape
50 Great Portland Street
London W1W 7ND
T 020 7580 5885
info@openstudioarchitects.com

REVISIONS

Date	Revision
------	----------

ISSUED FOR PLANNING

Note:
All drawings are the copyright of openstudio architects.
Do not scale drawings.
All dimensions to be checked on site. Refer any discrepancies to the architect before beginning any work. Any work undertaken without reference to the architect for confirmation is at the contractor's risk.

STOREBOX

7 WILLIAM STREET
ARDWICK
MANCHESTER M12 5FX

SCALE: 1:100@A1
DATE: 31/07/2025 REVISION DATE:
DRAWN BY: SS CHECKED BY: JB
PROJECT NUMBER: ARD.25

PROPOSED SHORT + LONG SECTIONS

DRAWING NUMBER:	REVISION:
-----------------	-----------

ARD_PP-04

-

NB: A topographical survey is not available
Site dimensions and levels are approximate
and based on publicly available data

openstudio architects limited
architecture furniture landscape
50 Great Portland Street
London W1W 7ND
T 020 7580 5885
info@openstudioarchitects.com

REVISIONS

Date	Revision
------	----------

ISSUED FOR PLANNING

Note:
All drawings are the copyright of openstudio architects.
Do not scale drawings.
All dimensions to be checked on site. Refer any discrepancies to the architect before beginning any work. Any work undertaken without reference to the architect for confirmation is at the contractor's risk.

STOREBOX

7 WILLIAM STREET
ARDWICK
MANCHESTER M12 5FX

SCALE: NTS
DATE: 31/07/2025 REVISION DATE:
DRAWN BY: SS CHECKED BY: JB
PROJECT NUMBER: ARD.25

PROPOSED ISOMETRIC VIEW

DRAWING NUMBER:

ARD_PP-05

REVISION:

-

