





01 Front Elevation
1 : 50
See through Stickers

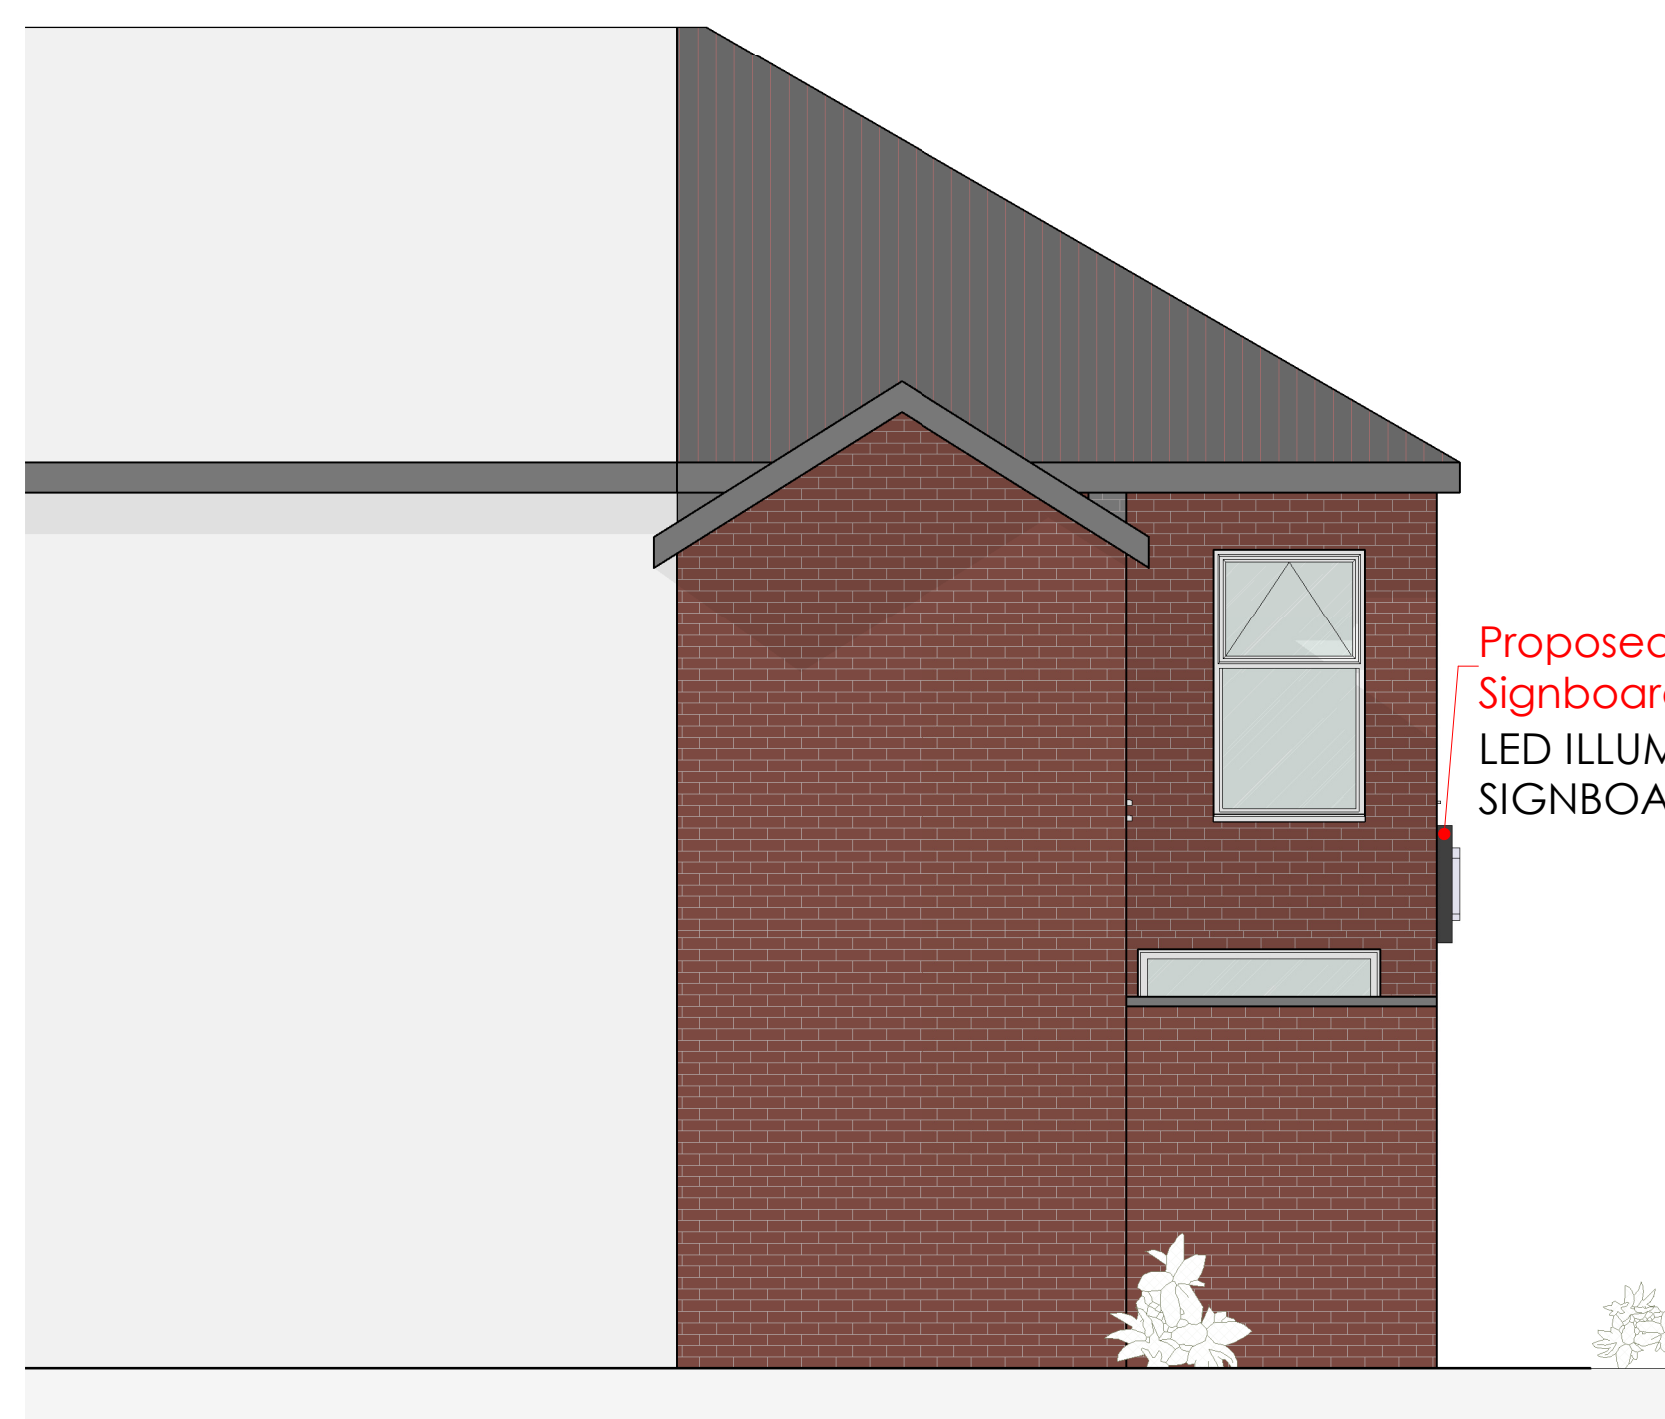

02 Side Elevation1
1 : 50
See through Stickers



03 Rear Elevation
1 : 50

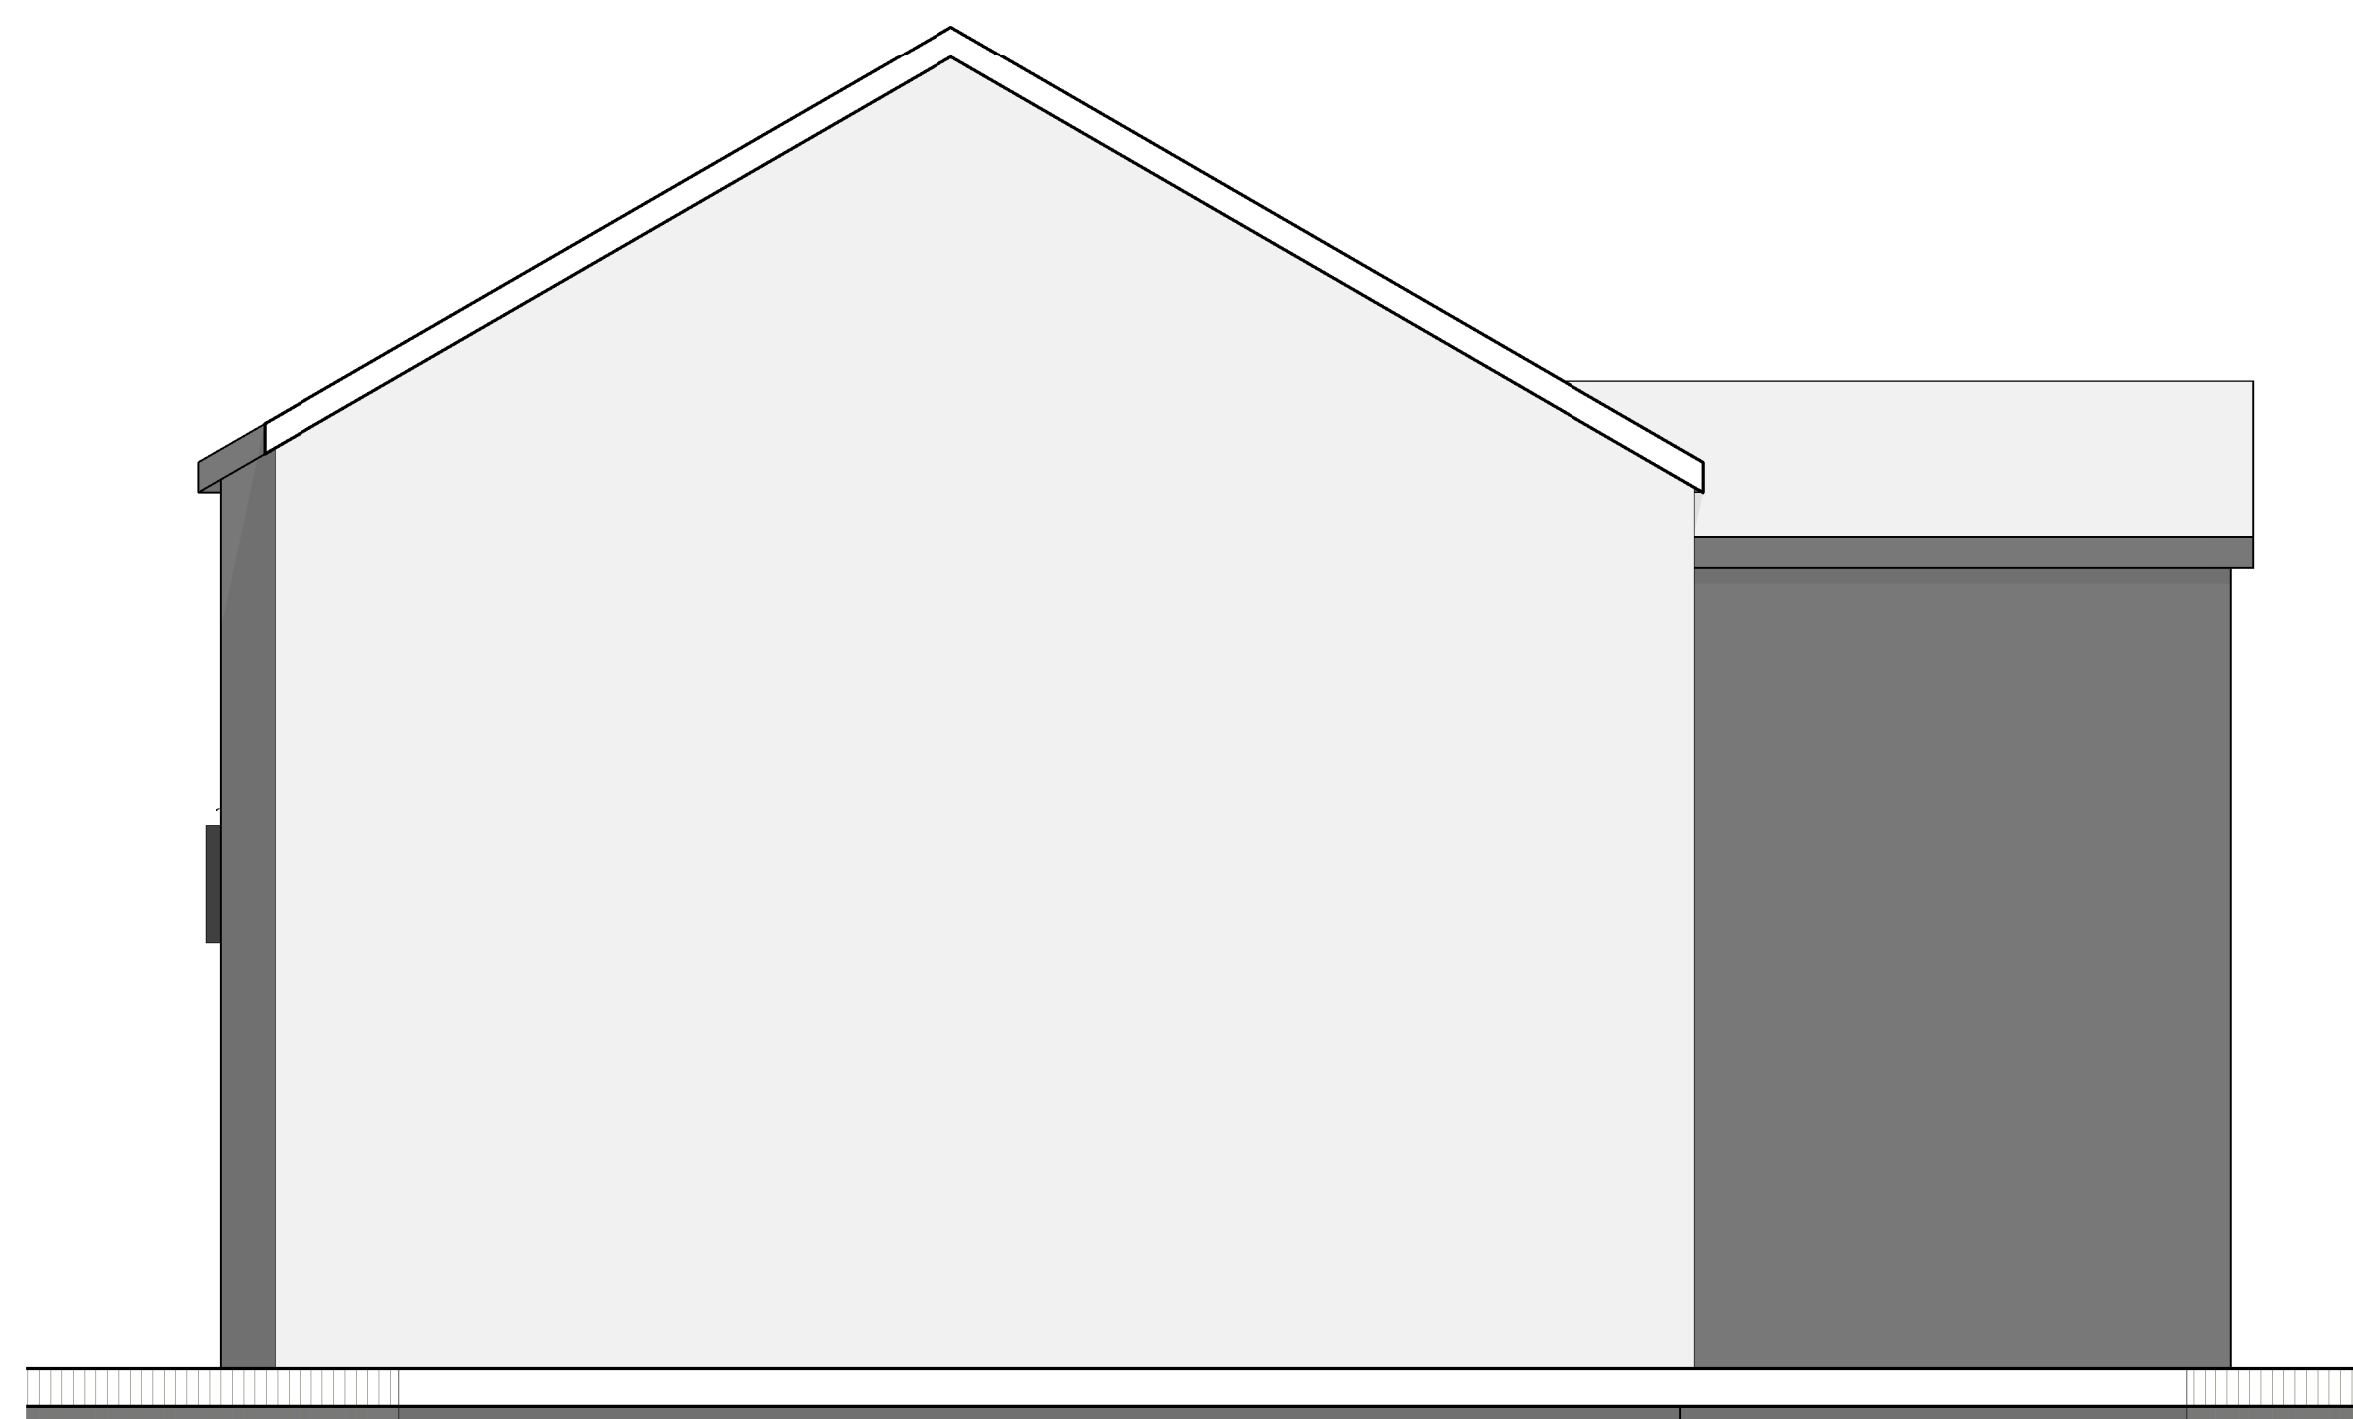

4 Side
1 : 50



Proposed Site Photographs

SCALE 1 : 50
0 1m 2m 3m

A Planning/ 1st Issue 30.10.25
Rev Description By Date

MUSE
Architects

111 Mauldeth Rd, Manchester
M14 6SR

PROJECT:
Proposed Elevation

DRAWING TITLE:

DRAWING STATUS: Planning

DRAWN: IU CHECKED: MM

APPROVED: MM DATE: 29.10.25

SCALE: 111_A1.02 A
DRAWING NUMBER REV: (A1)