



NOTE:
TO BE READ IN CONJUNCTION WITH LATEST BRAND MANUAL

NOTE:
- SEATING DETAIL SHOWN INDICATIVELY ONLY - REFER
TO DRG 6.0 SETTING OUT FOR DIMENSIONS


This drawing is the copyright of Steel Effe Associates Limited. Do not scale from drawings.
All dimensions and levels to be checked on site prior to commencement of work or manufacture of items.
Notify SEA of any discrepancies. This drawing to be read in conjunction with specifications,
specialist drawings and any bill of quantities. The Contractor is to comply with all relevant
statutory legislation whether or not specifically stated on these drawings.

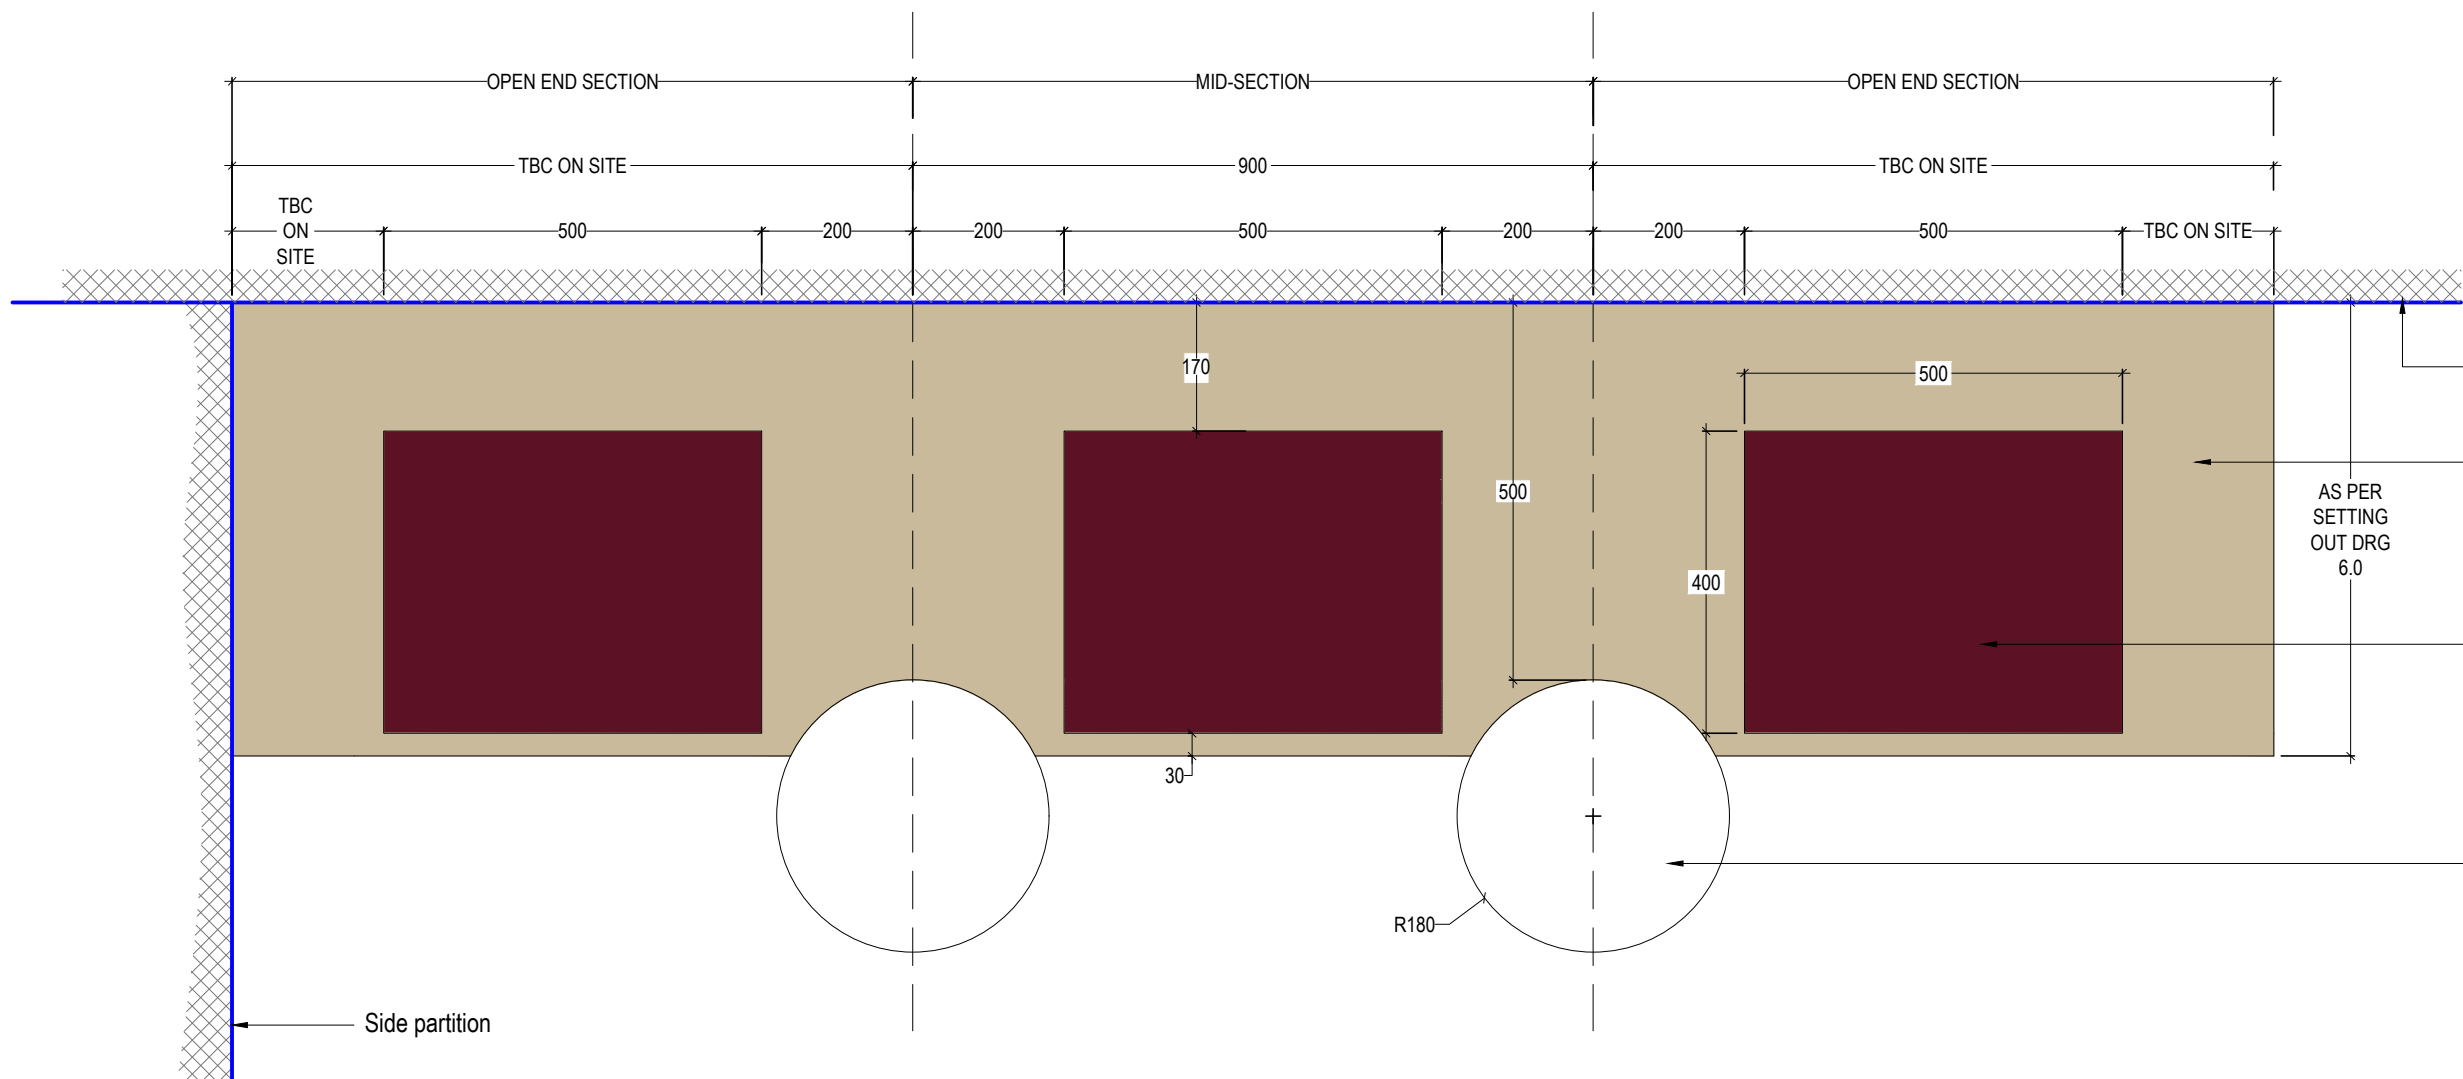

PLAN VIEW
Scale 1:10

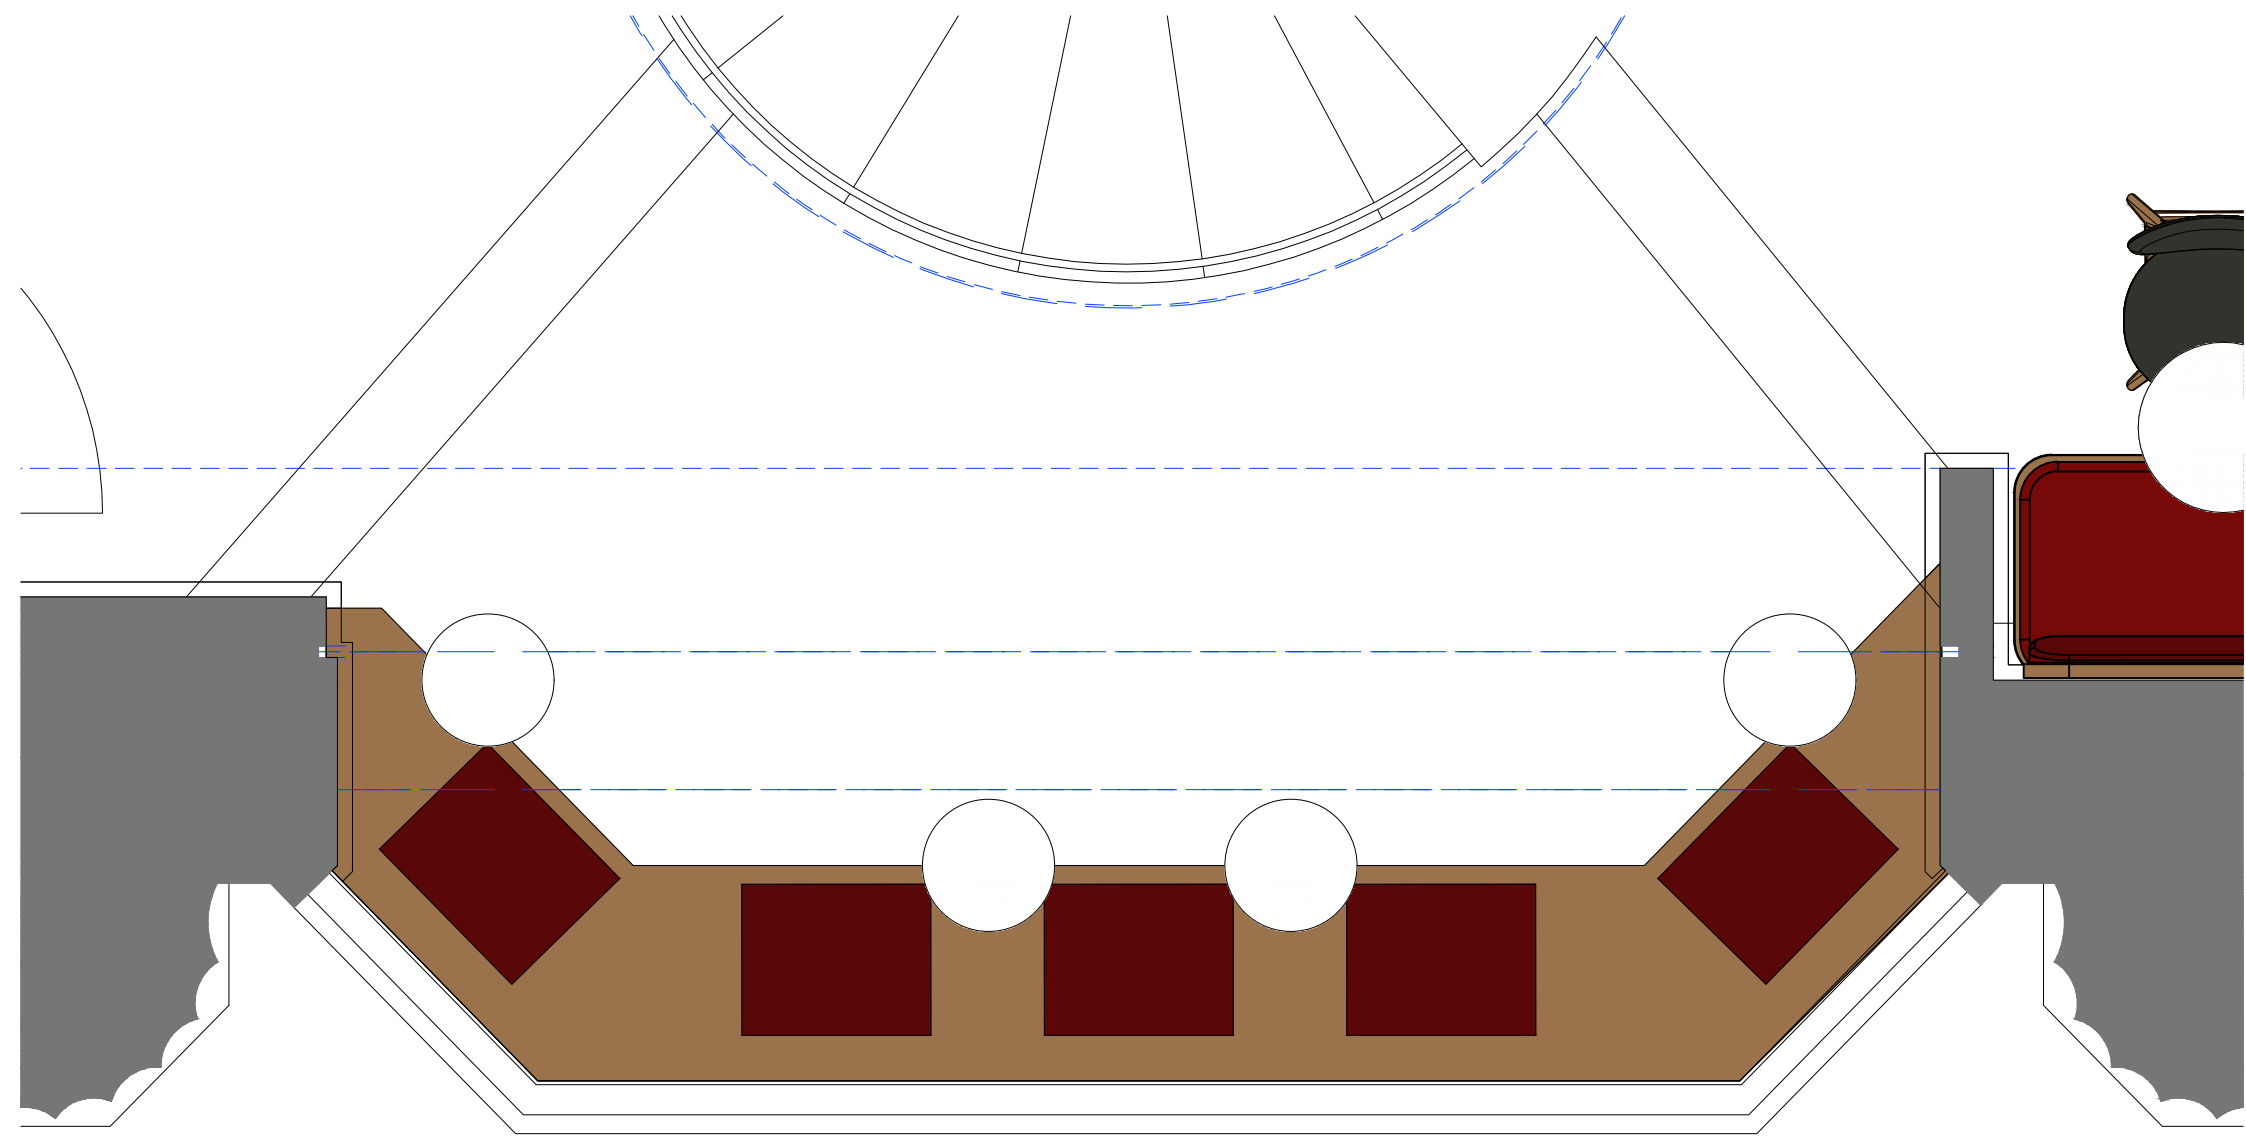

KEY PLAN
SCALE 1:20

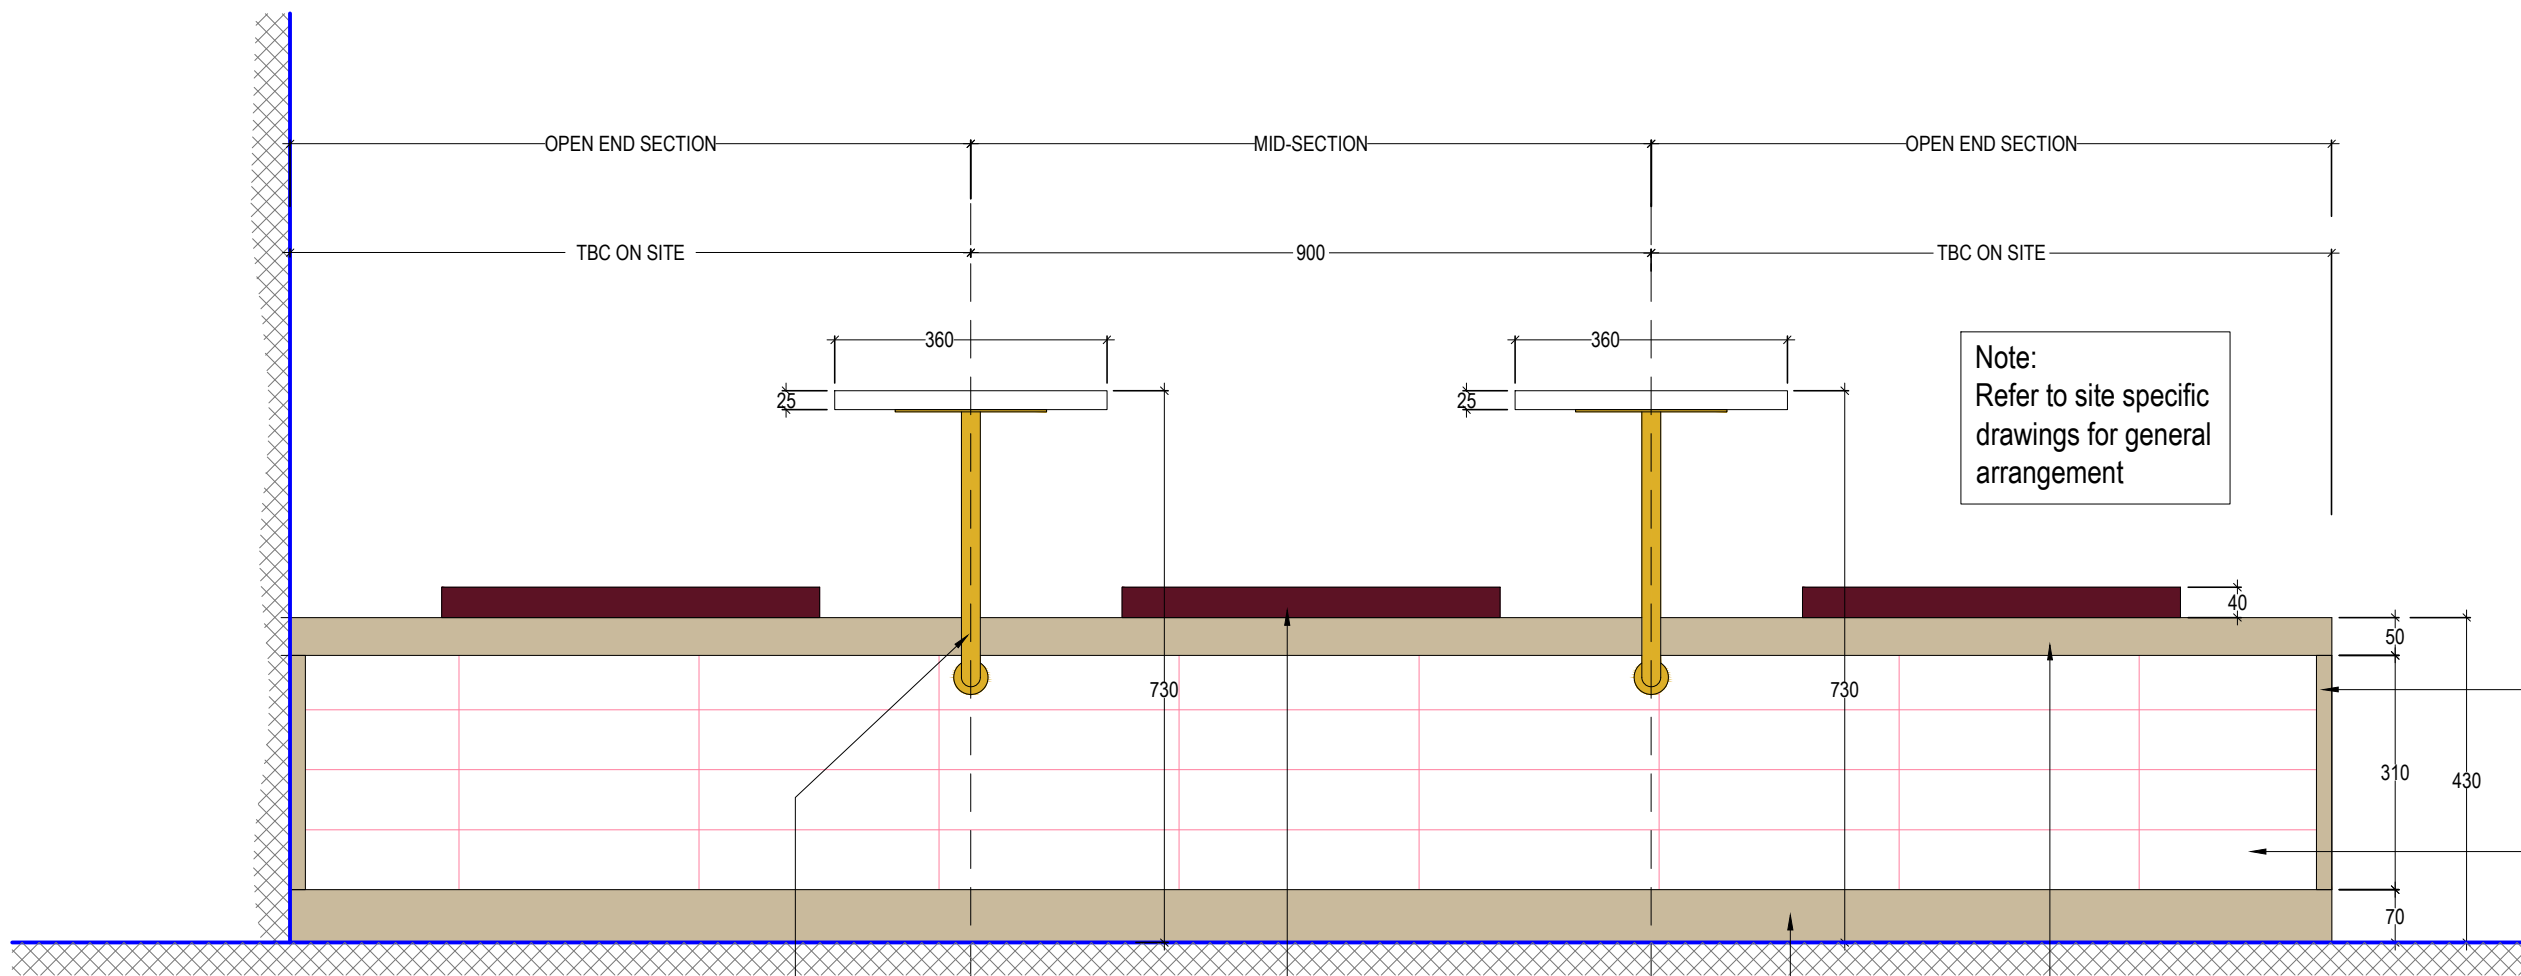

FRONT ELEVATION
Scale 1:10

20mm timber
side panel edge


Upland finished
with Amtico vinyl -
Encaustic Mineral.
To finish flush with
side panel

360mm dia table fixed
to bench with 25mm
mild steel tube arm


Red padded seat fixed to bench top.
Formed from suitable low density and
high density foam layers

70mm oak
skirting board


50mm oak
downstand nosing

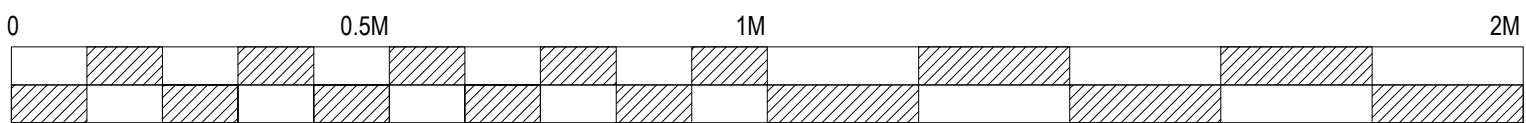

SCALE BAR SCALE 1:10

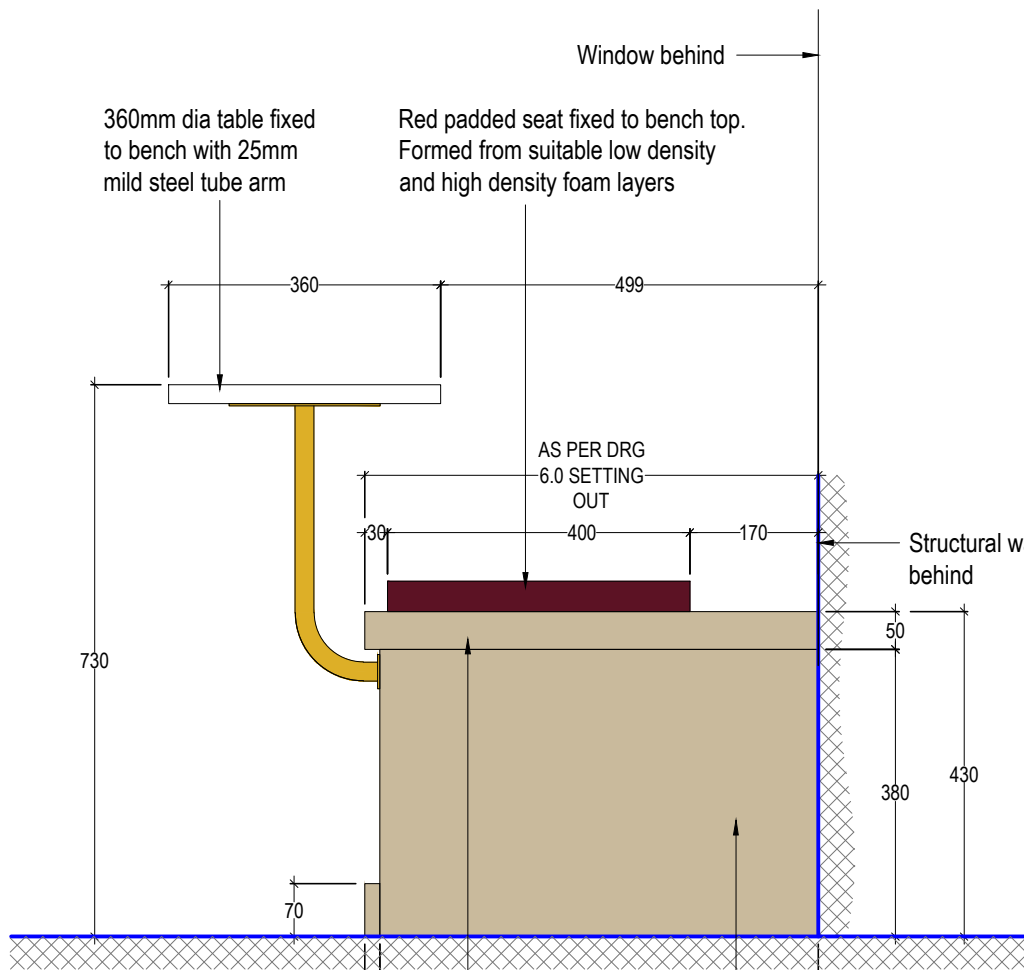

SIDE VIEW
Scale 1:10

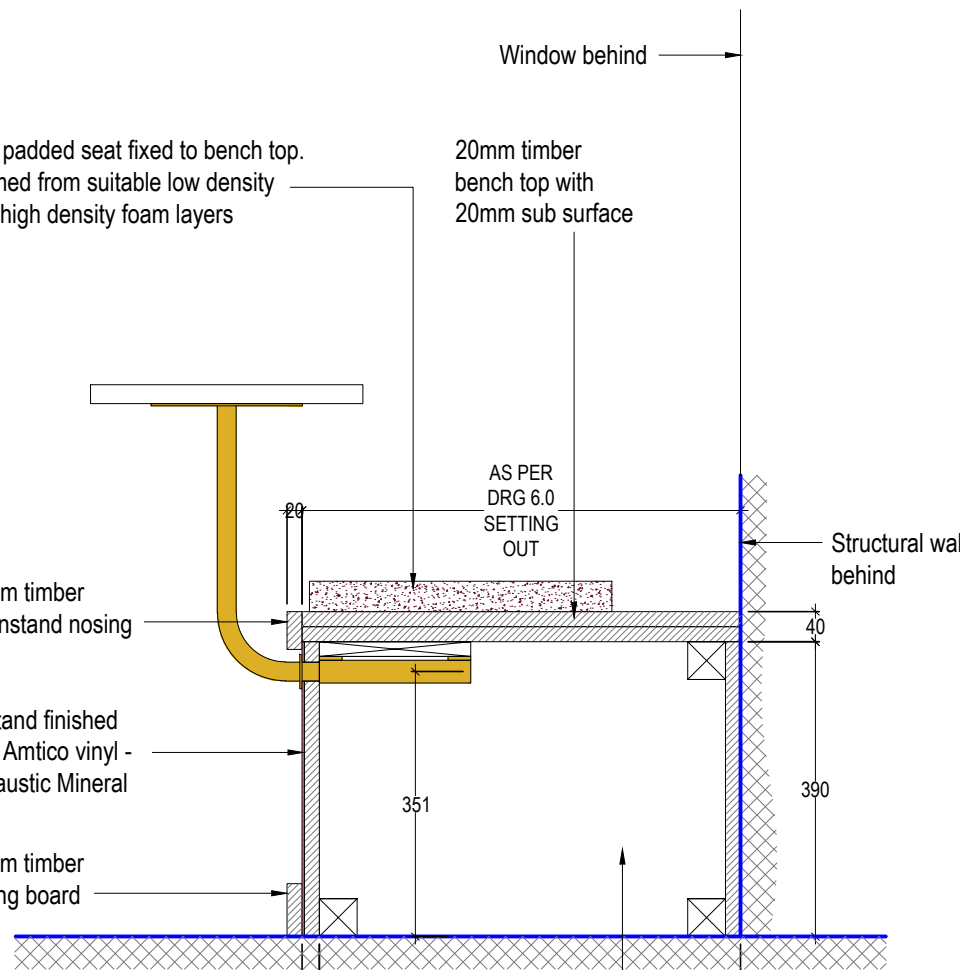

TYP. SECTION THRU'
Scale 1:50

se|a DESIGN GROUP

Client:
COSTA COFFEE

Project:
Manchester, Ship Canal
House, King St, 98

Drg title:
Joinery Detail
- Ampitheatre Bench

Scheme: Uplift v3.0

Scale: 1:10/1:20@A1 Date: 04.09.25

Drg No: 240350/12.0 Rev: -

Drg by: JS Check: SH

Rev by:

SEA Design Group, Unit 13D Princes Drive,
Kenilworth, Warwickshire CV8 2FD UK
Email: office@seadesigngroup.com
Telephone: +44 (0)1926 864440