


Wythenshawe Park


Multi-Sports Hub



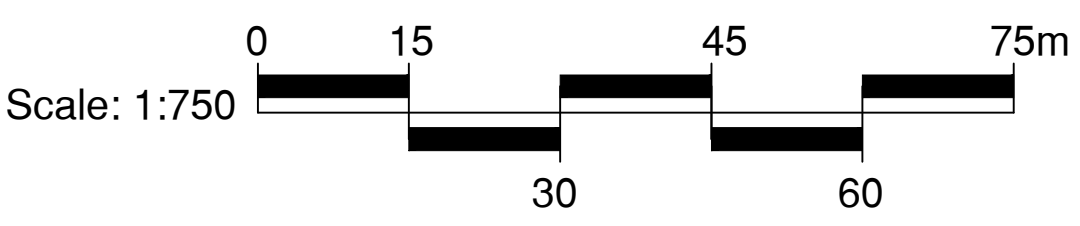

CONSULTANTS
Surfacing Standards LTD
Office: 2, Enterprise House,
Kew Road, Uppington, LE19 9NY
(01530 400172)


1. DO NOT SCALE FROM DRAWING UNLESS FOR PLANNING PURPOSES ONLY. ALL
DIMENSIONS TO BE CHECKED ON SITE PRIOR TO COMMENCEMENT OF WORKS.
2. THIS DRAWING IS COPYRIGHT TO SURFACING STANDARDS LTD.
3. ALL PERSONNEL SHOULD BE AWARE OF THE HEALTH AND SAFETY PLAN WHICH IS
RETAINED IN THE SITE MANAGERS OFFICE.

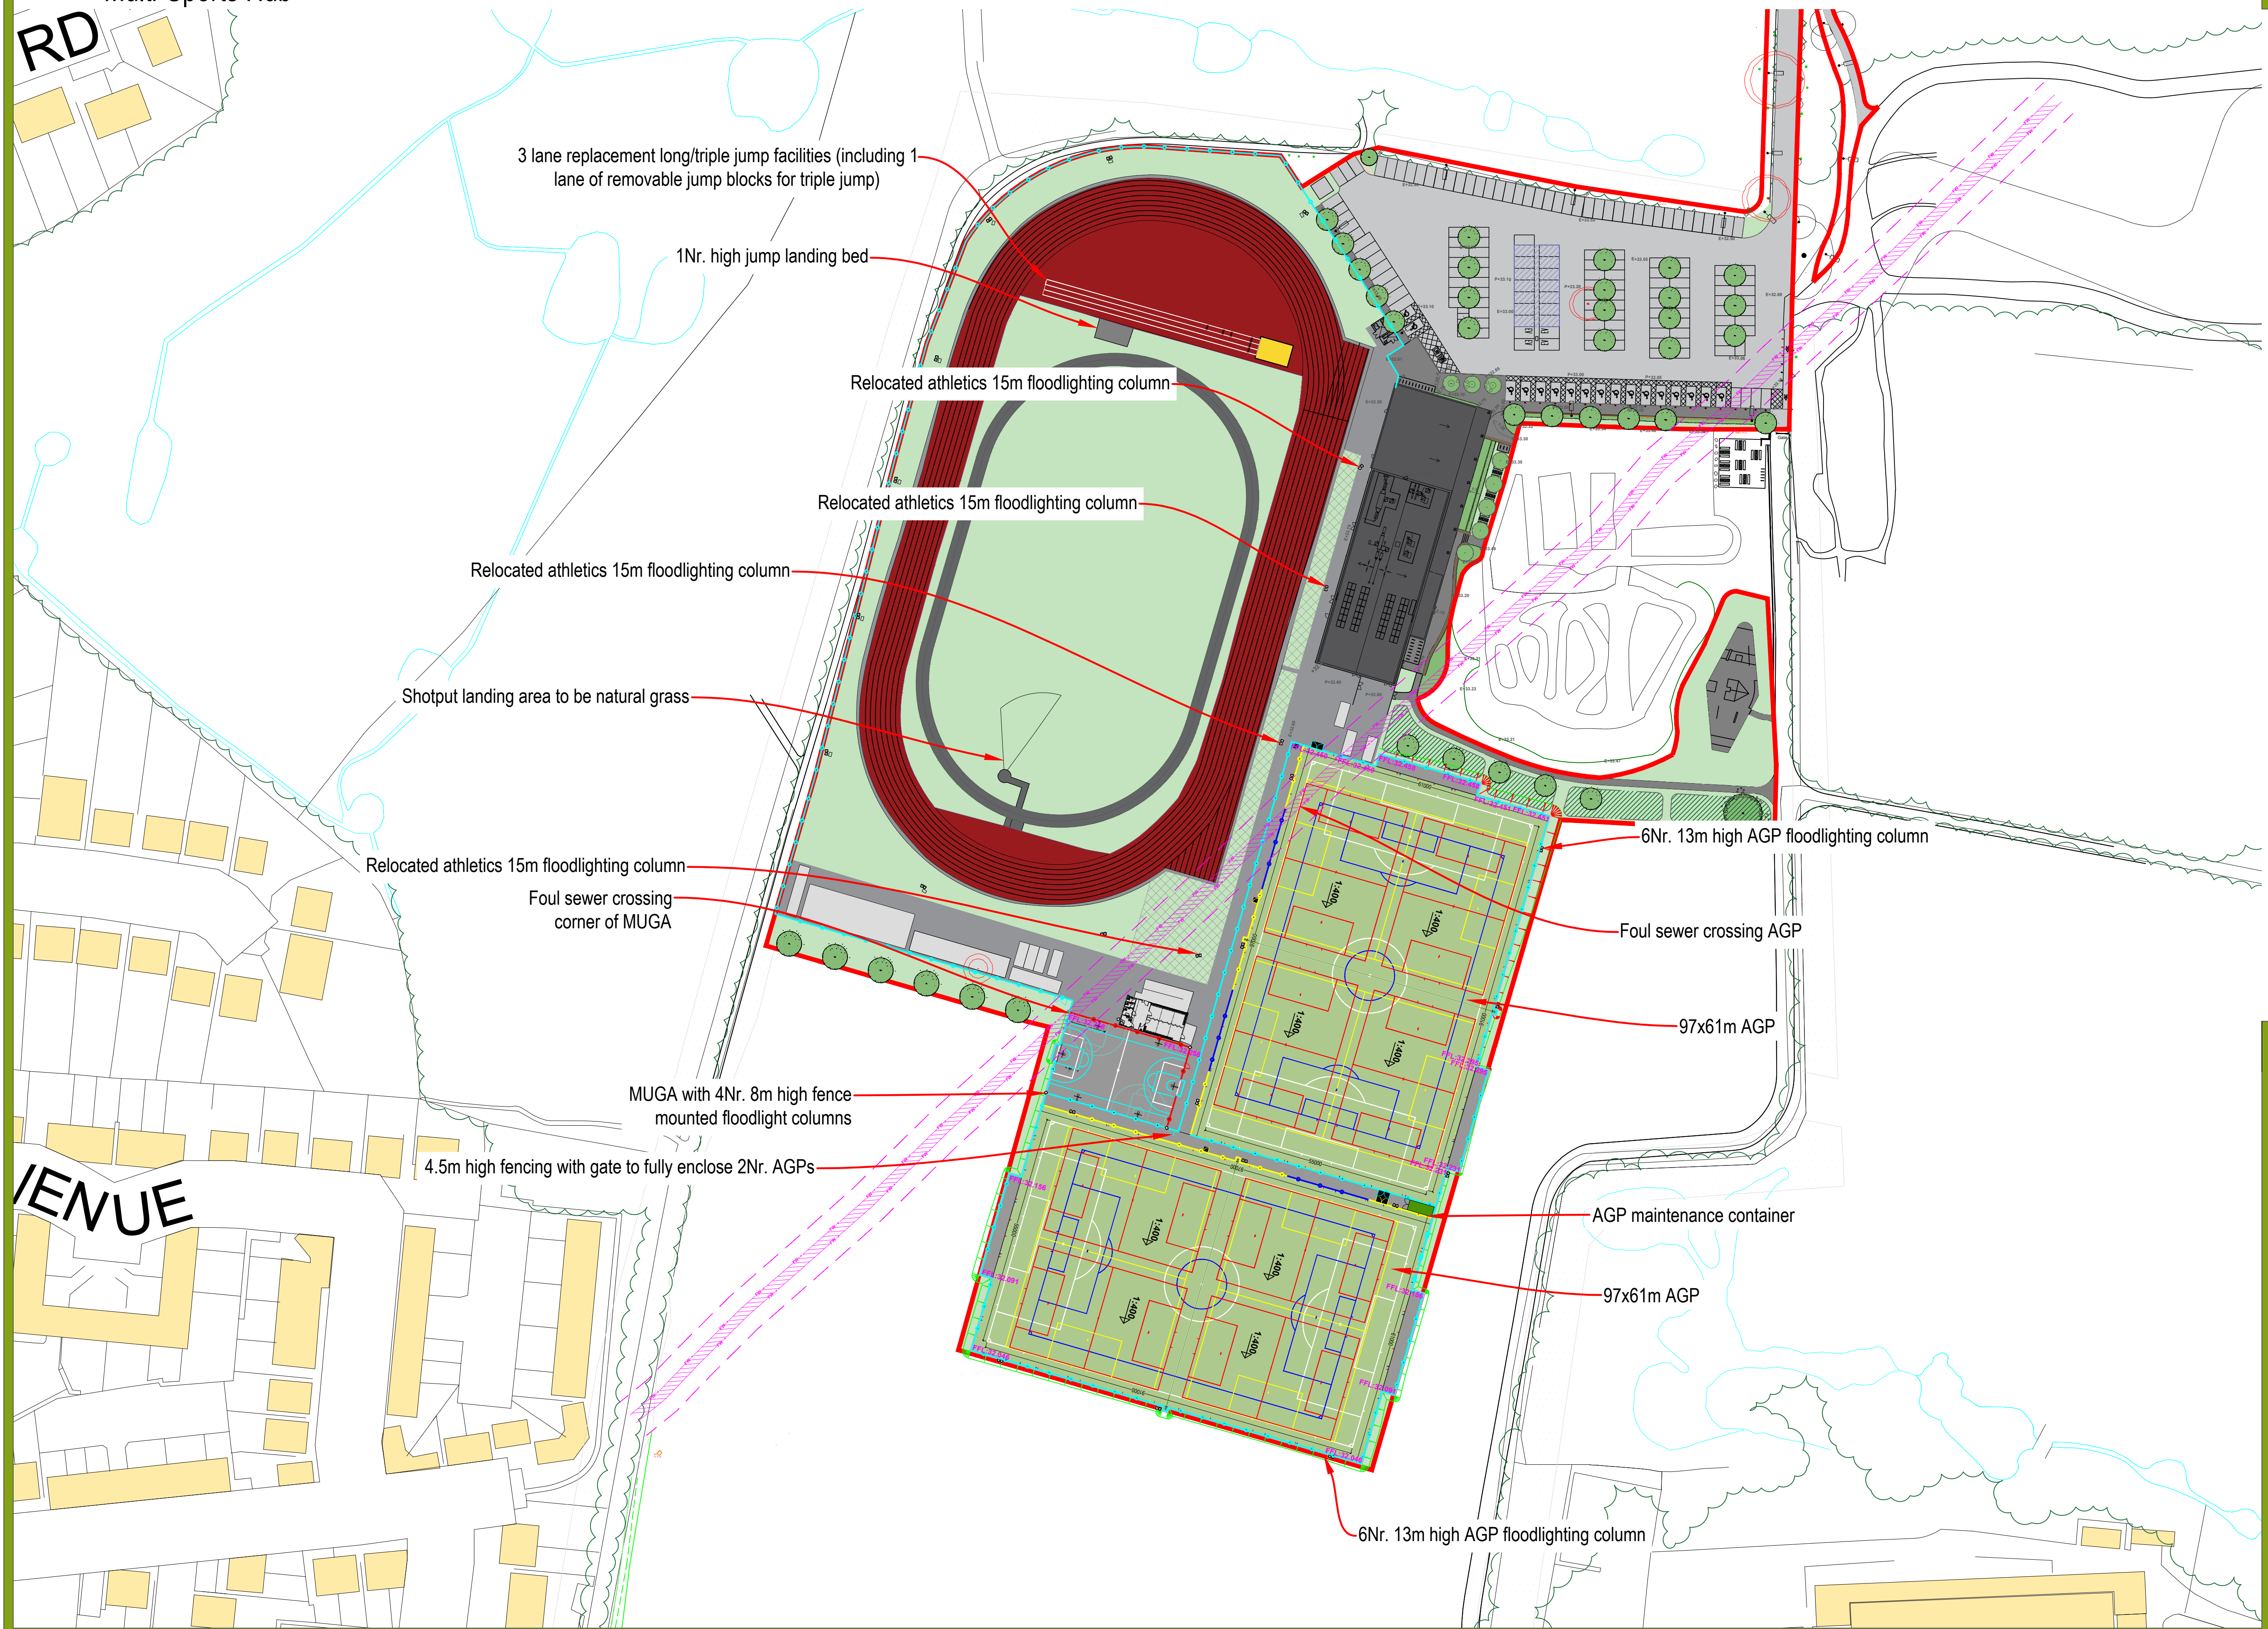

- Artificial Turf Playing Area
- Footpaths & Hard Standing Areas
- 4.5m High Fence Line
- 3m High Fence Line
- 2m High Fence Line
- 1.2m High Fence Line

Notes:
AGP line markings to accommodate:
1Nr. 11v11 91x55m (white)
1Nr. 9v9 73x46m (blue)
2Nr. 7v7 54.8x37m* (yellow)
4Nr. 5v5 37x25.32m* (red)


*Smaller than recommended size but acceptable for FA match play

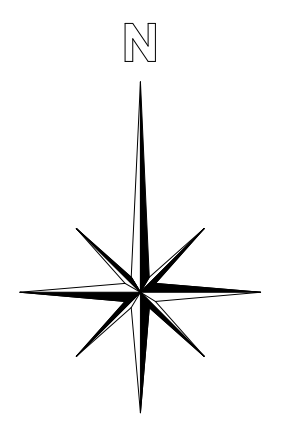

03	PLANNING ISSUE	ME	02/10/25
02	PLANNING ISSUE	ME	23/09/25
01	CONSULTATION ISSUE	LS	18/08/25
00	CONSULTATION ISSUE	ME	21/07/25
REV	DESCRIPTION	REV	CK DATE



Surfacing Standards Limited
SPORTS PITCH CONSULTANTS

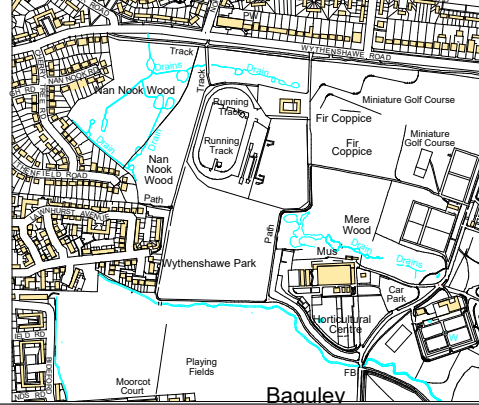

AUTHOR	LS
TITLE	Wythenshawe Park Multi-Sports Hub Proposed Site Plan
PROJECT	G-208872
SCALE	1:750
SIZE	A1
DRAWING No	02
REVISION	03