



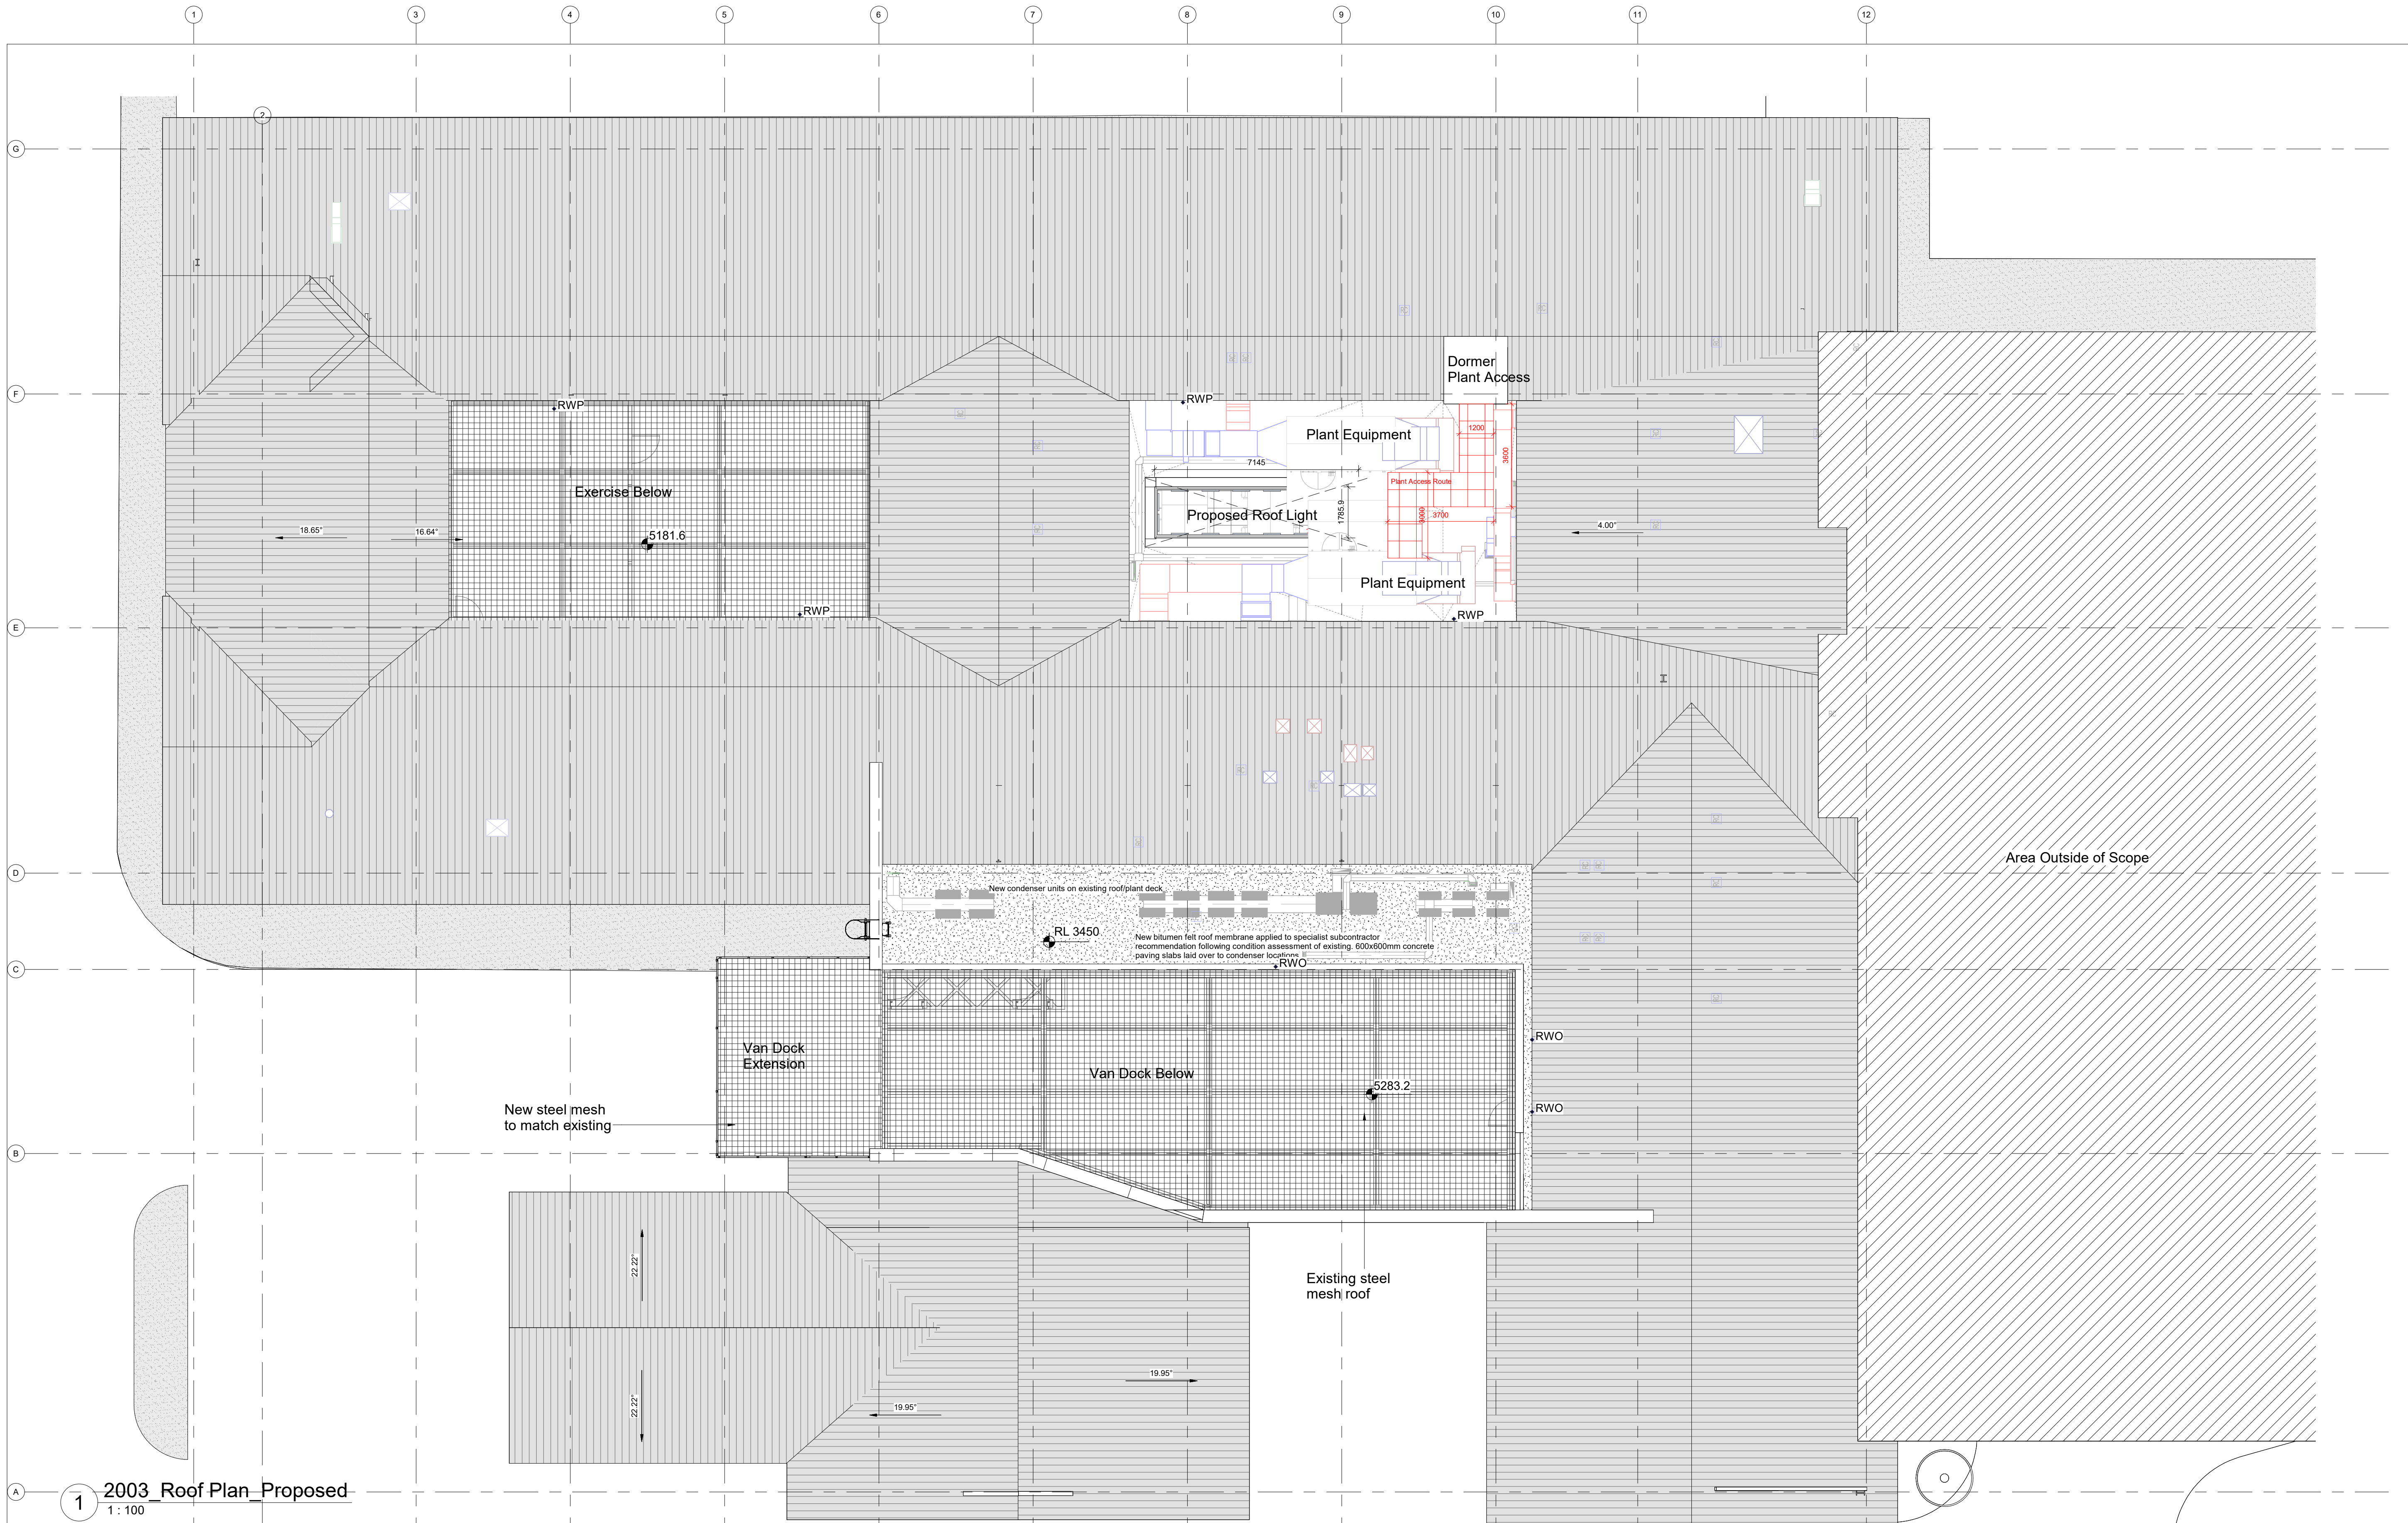

1 2003_Roof Plan_Proposed
1 : 100

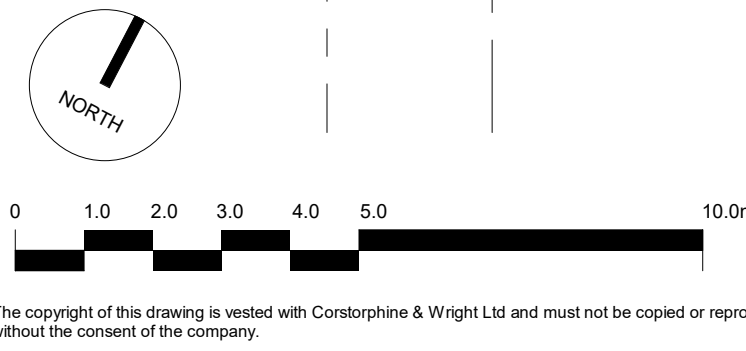

C-03	PLANNING ISSUE (SECTION 73) - MEP indicated to roof, vehicle dock extension added.	27.08.25	RMB	RG
C-02	First Floor, Structure and Roof geometry updated following site measure on 03.04.25. Dormer construction moved towards GL9 by 276.4mm to accommodate relocated structural frame.	09.04.25	RMB	RG
C-01	Flat roofing membrane and slabs noted	13.03.25	RMB	RG
C-00	CONSTRUCTION ISSUE - V.E. items omitted	10.03.25	RMB	RG
Rev.	Description	Date	Dw.	Chk.

Client:
Greater Manchester Police

Project:
Longsight Custody Suite
Refurbishment

Drawing Title:
General Arrangement - Roof Plan

Drawing Status:
CONSTRUCTION

Corstorphine & Wright

Manchester Studio
Tilbeck House, 25 Dale Street, Manchester, M1 1EY
0161 272 8100

corstorphine-wright.com

Drawing No:
LON-CWA-V1-RF-DR-A-2003

Project No.	Drawn	Checked	Size	Scale	Date
23790	WT	DD	A1	1 : 100	08/10/24

Revision
C-03