


DO NOT SCALE
Work to annotated dimensions only. Read drawings in conjunction with relevant specification, Structural Engineers' and Services Engineers' drawings. Confirm all dimensions before commencement of any work on site or fabrication.

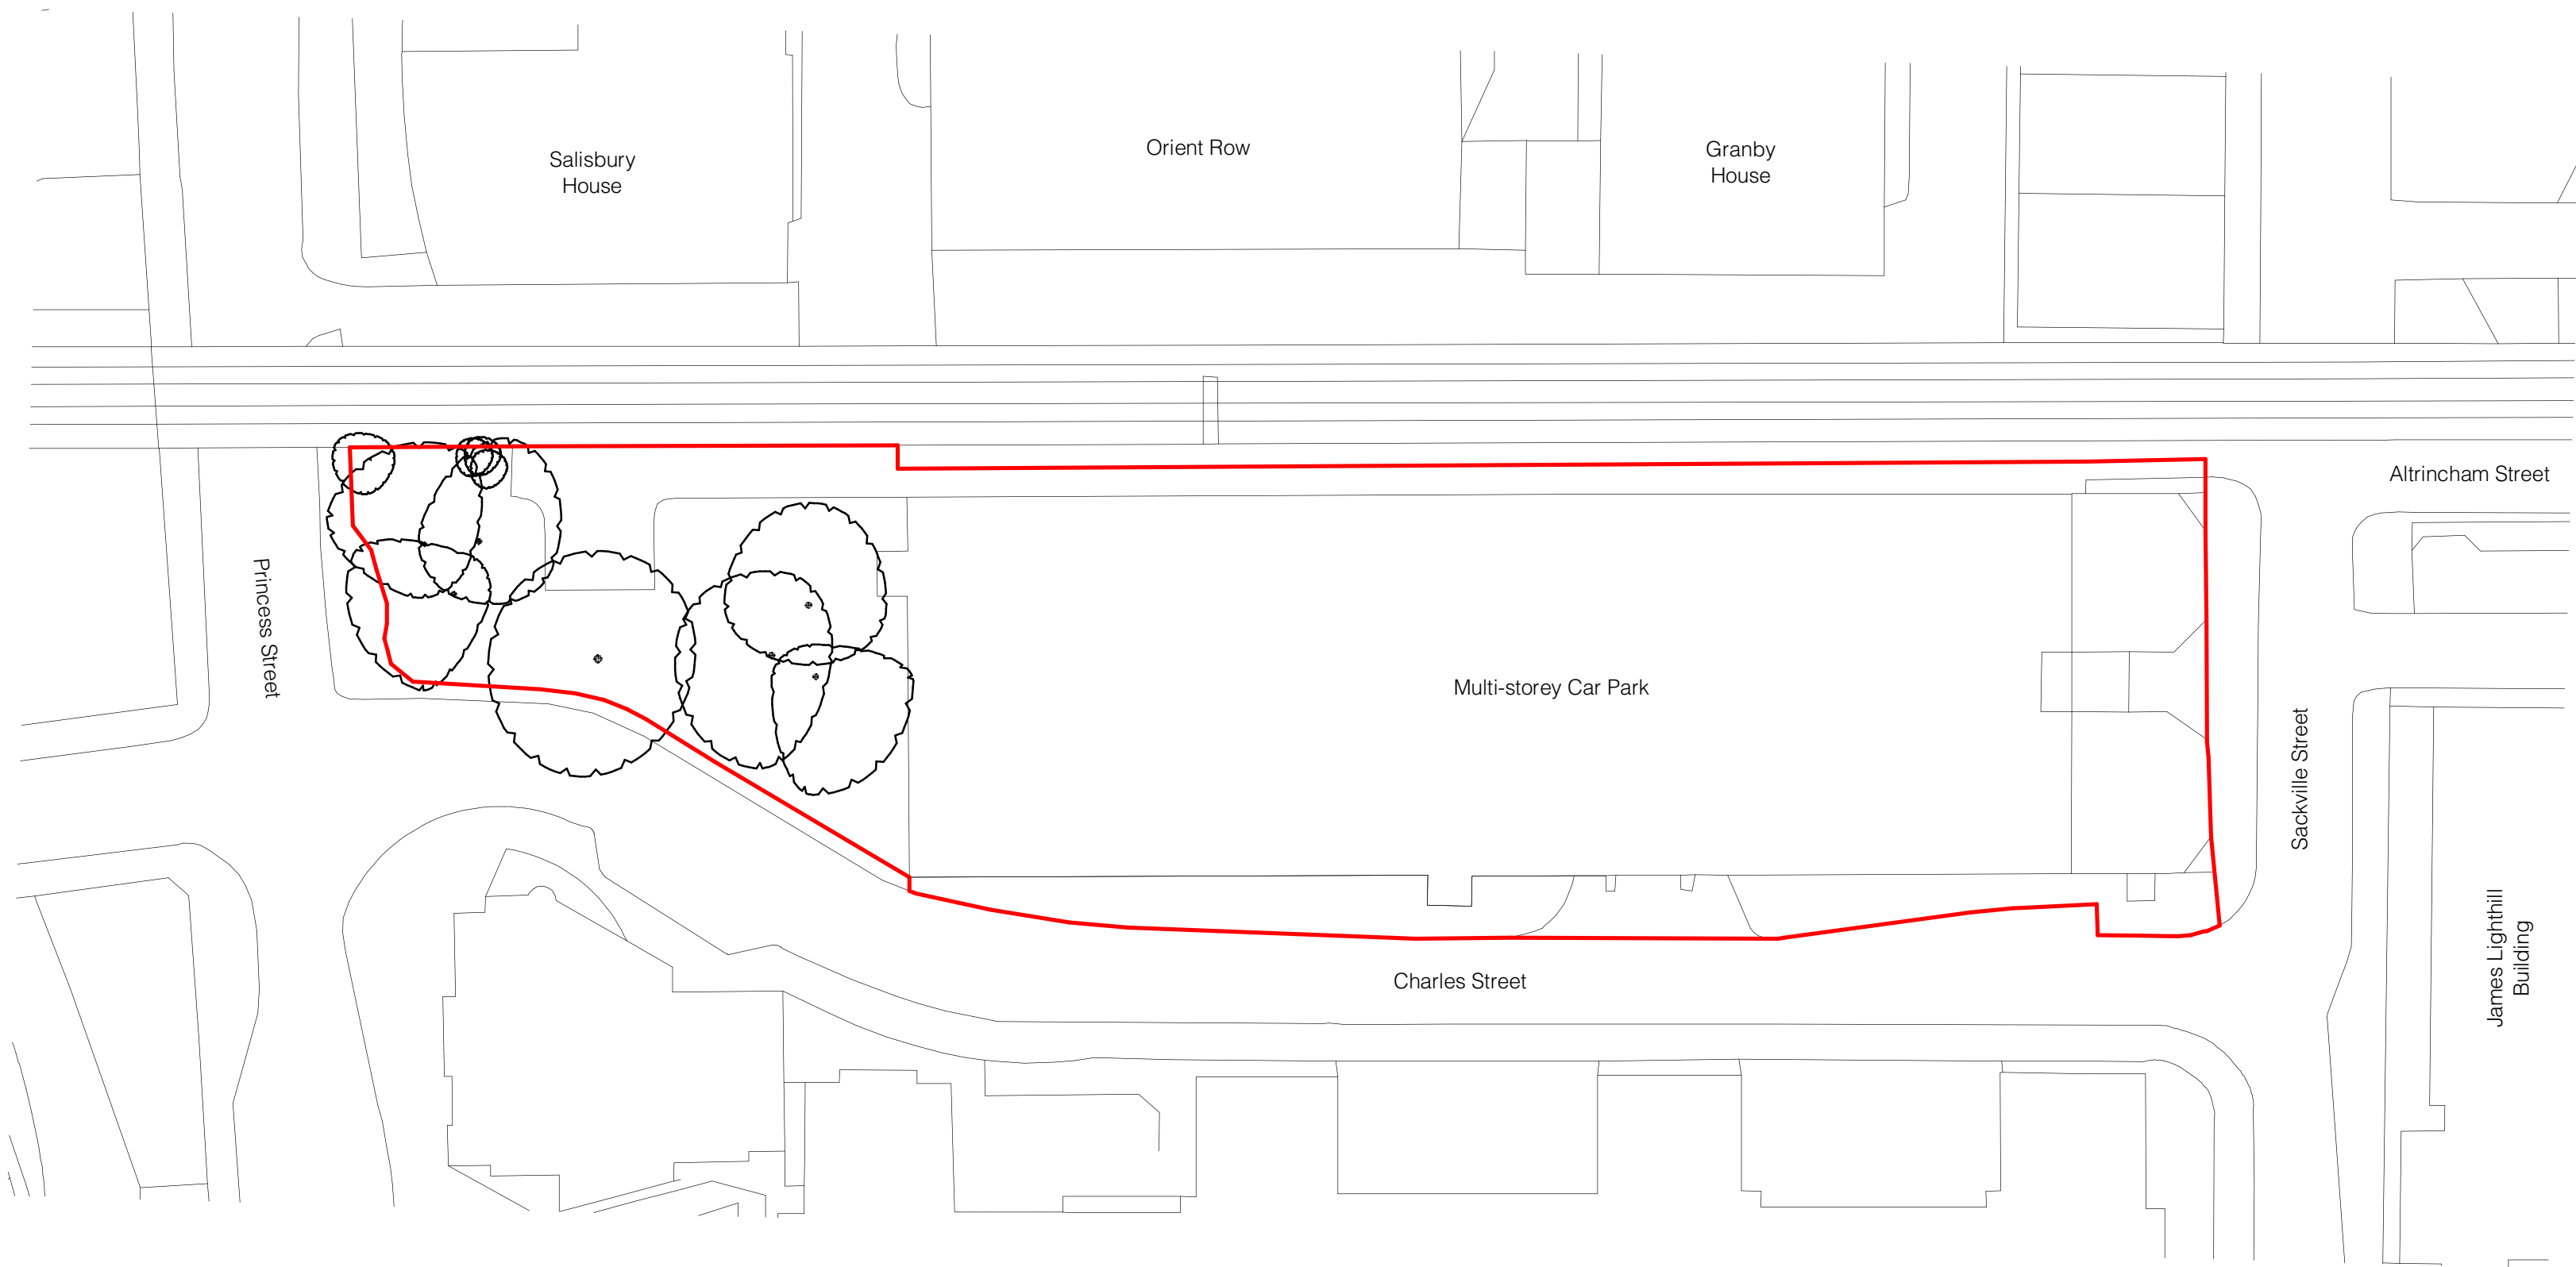

02	Site Boundary line updated	25/06/25
01	Issued for information	24/06/25
Rev:	Details:	Date:

client:
RG Group

project:
Plot H

job number:
0667

status:
Planning

title:
Existing Site Plan - Demo


scale:
1 : 500
@ A1

drawn by:
HOD

drawing number:
0667-HOD-XX-ZZ-DR-A(-)-150

current revision date:
25/06/25

revision:
02

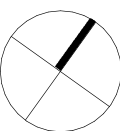

SGI Studios
1 Kelso Place
Manchester M15 4LE
t: +44(0)161 832 9842
e: mail@hodderandpartners.com
w: www.hodderandpartners.com

hodder+partners