


All Dimensions should be checked on site.
Any drawing errors should be brought to the attention of the architect.
COPYRIGHT D@C Design Ltd

REVISIONS:

REV: DETAILS OF REVISION

DATE

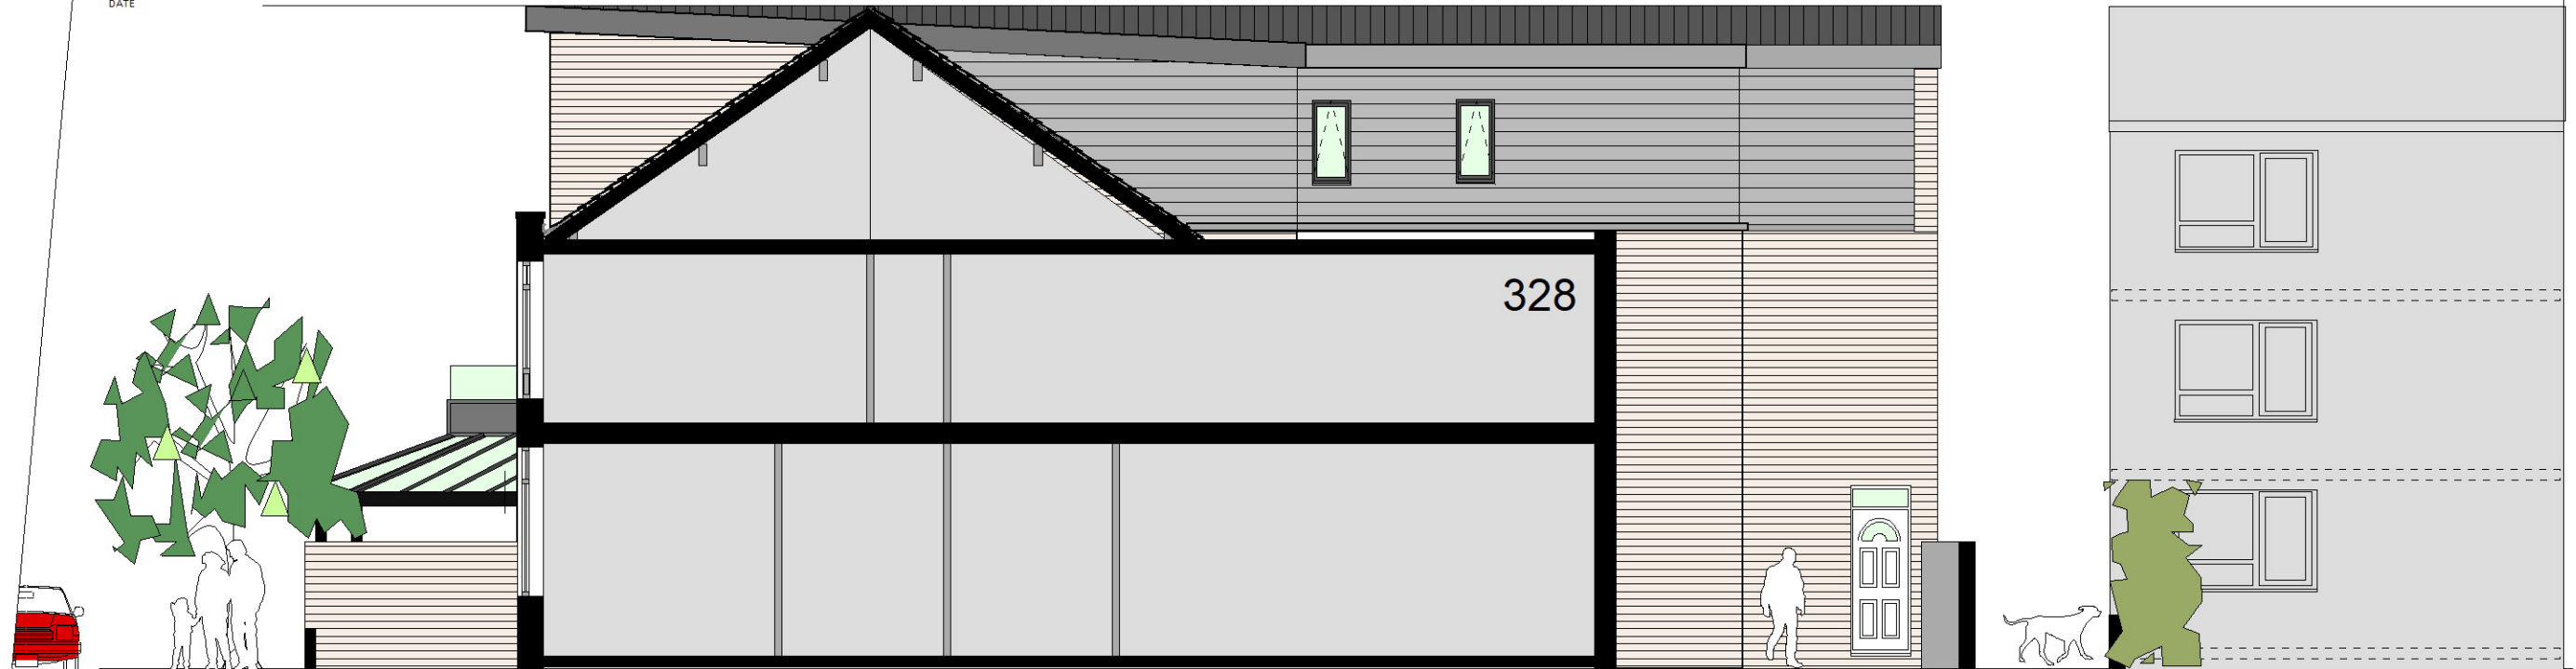

SECTION A - A NORTH WEST REAR ELEVATION AS EXISTING



SOUTH EAST FRONT ELEVATION AS PROPOSED

0m 2m 4m 5m
SCALE

D@C DESIGN
ARCHITECTURE & PLANNING
0776 452 3545 0161 425 3934

CLIENT: Mr H Rahman

SCALE: 1:100 @ A3

DATE: June 2025

DRAWING: ELEVATION and SECTION A-A as PROPOSED

JOB TITLE: ROOF EXTENSION & CANOPY _ 332 SLADE LANE & 267, 269 MOSELEY ROAD, LEVENSHULME, M19 2LJ

P07