

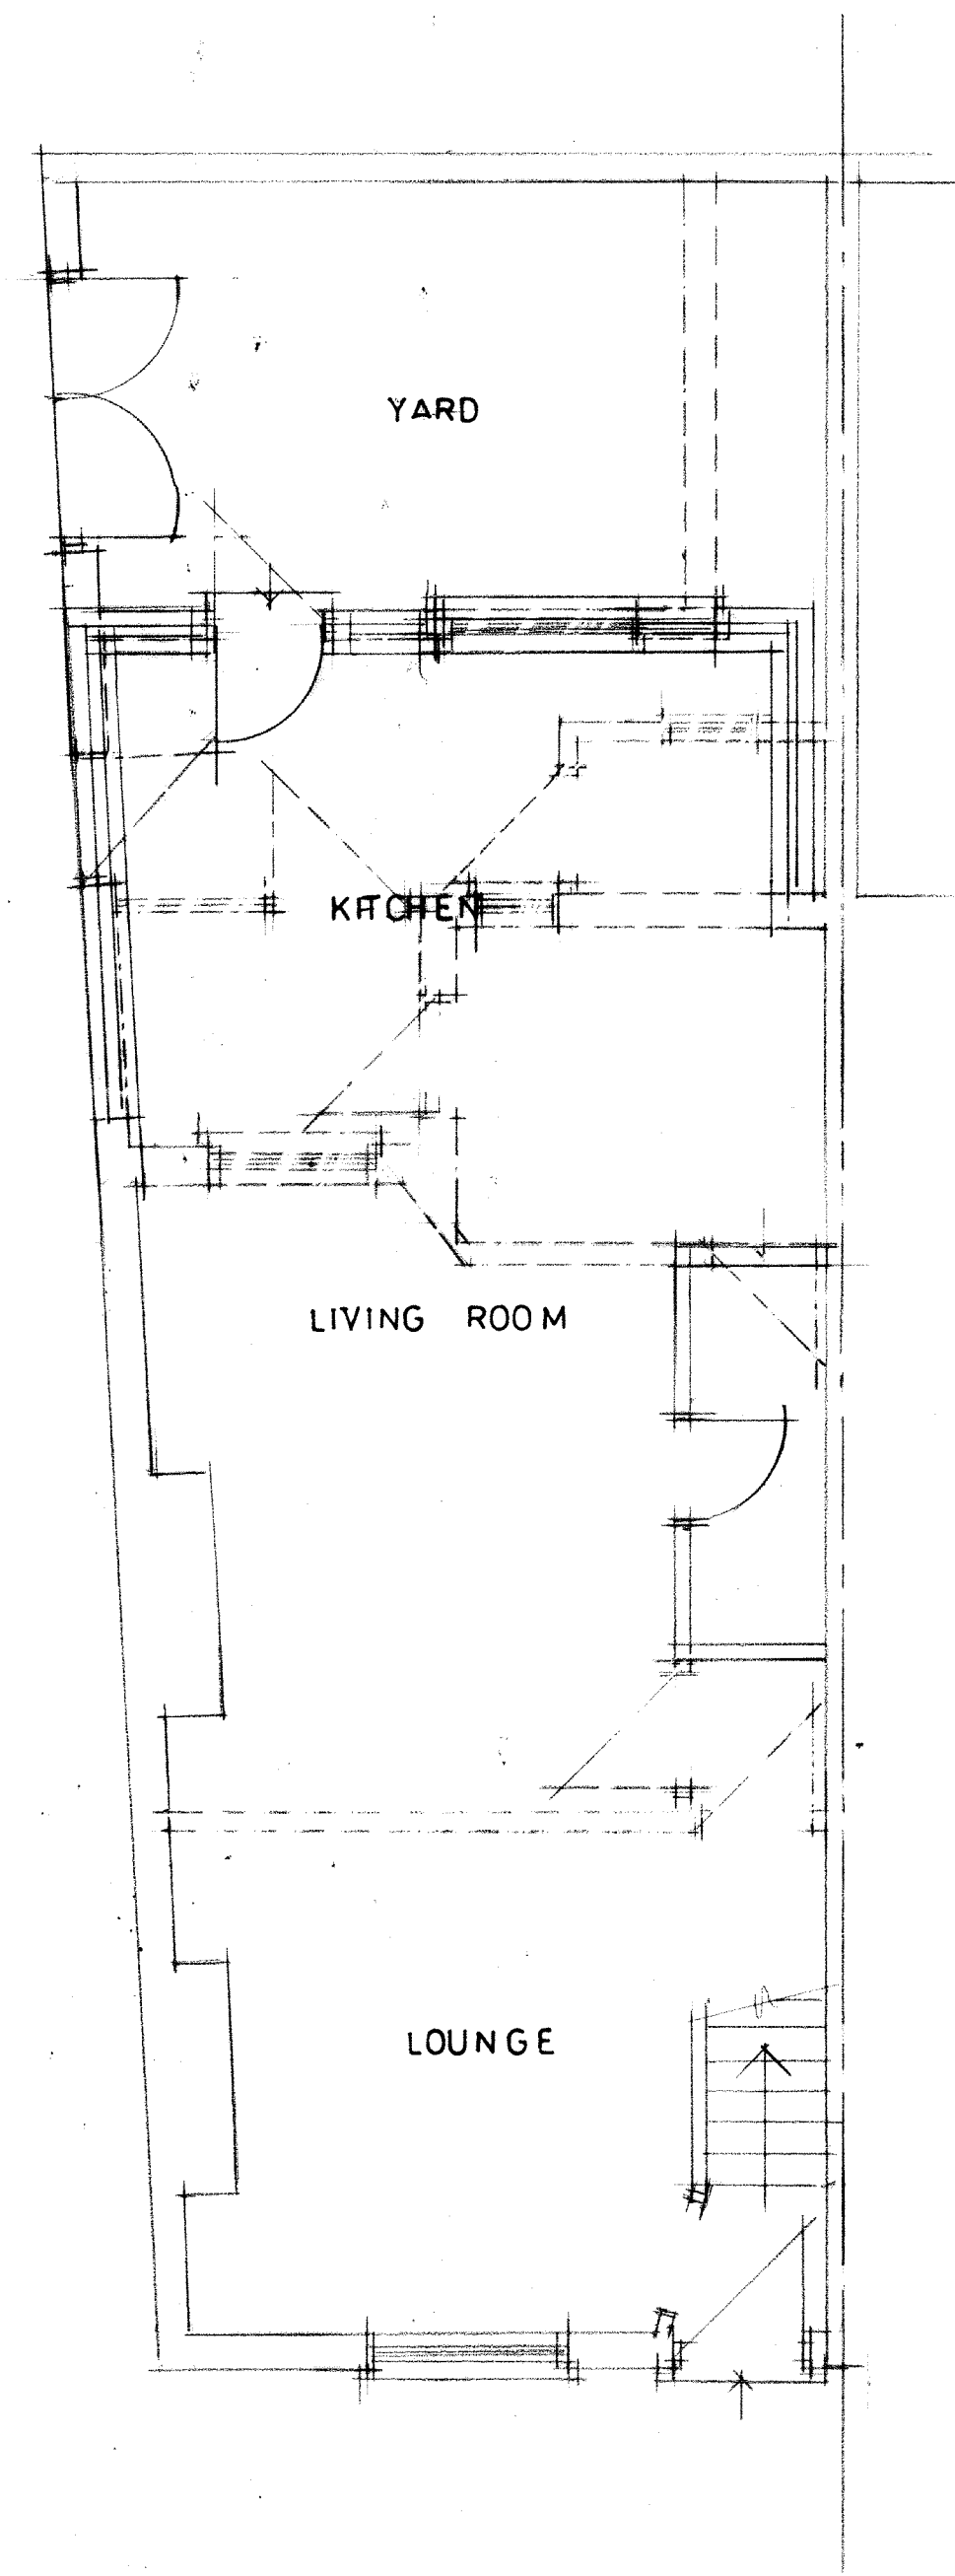


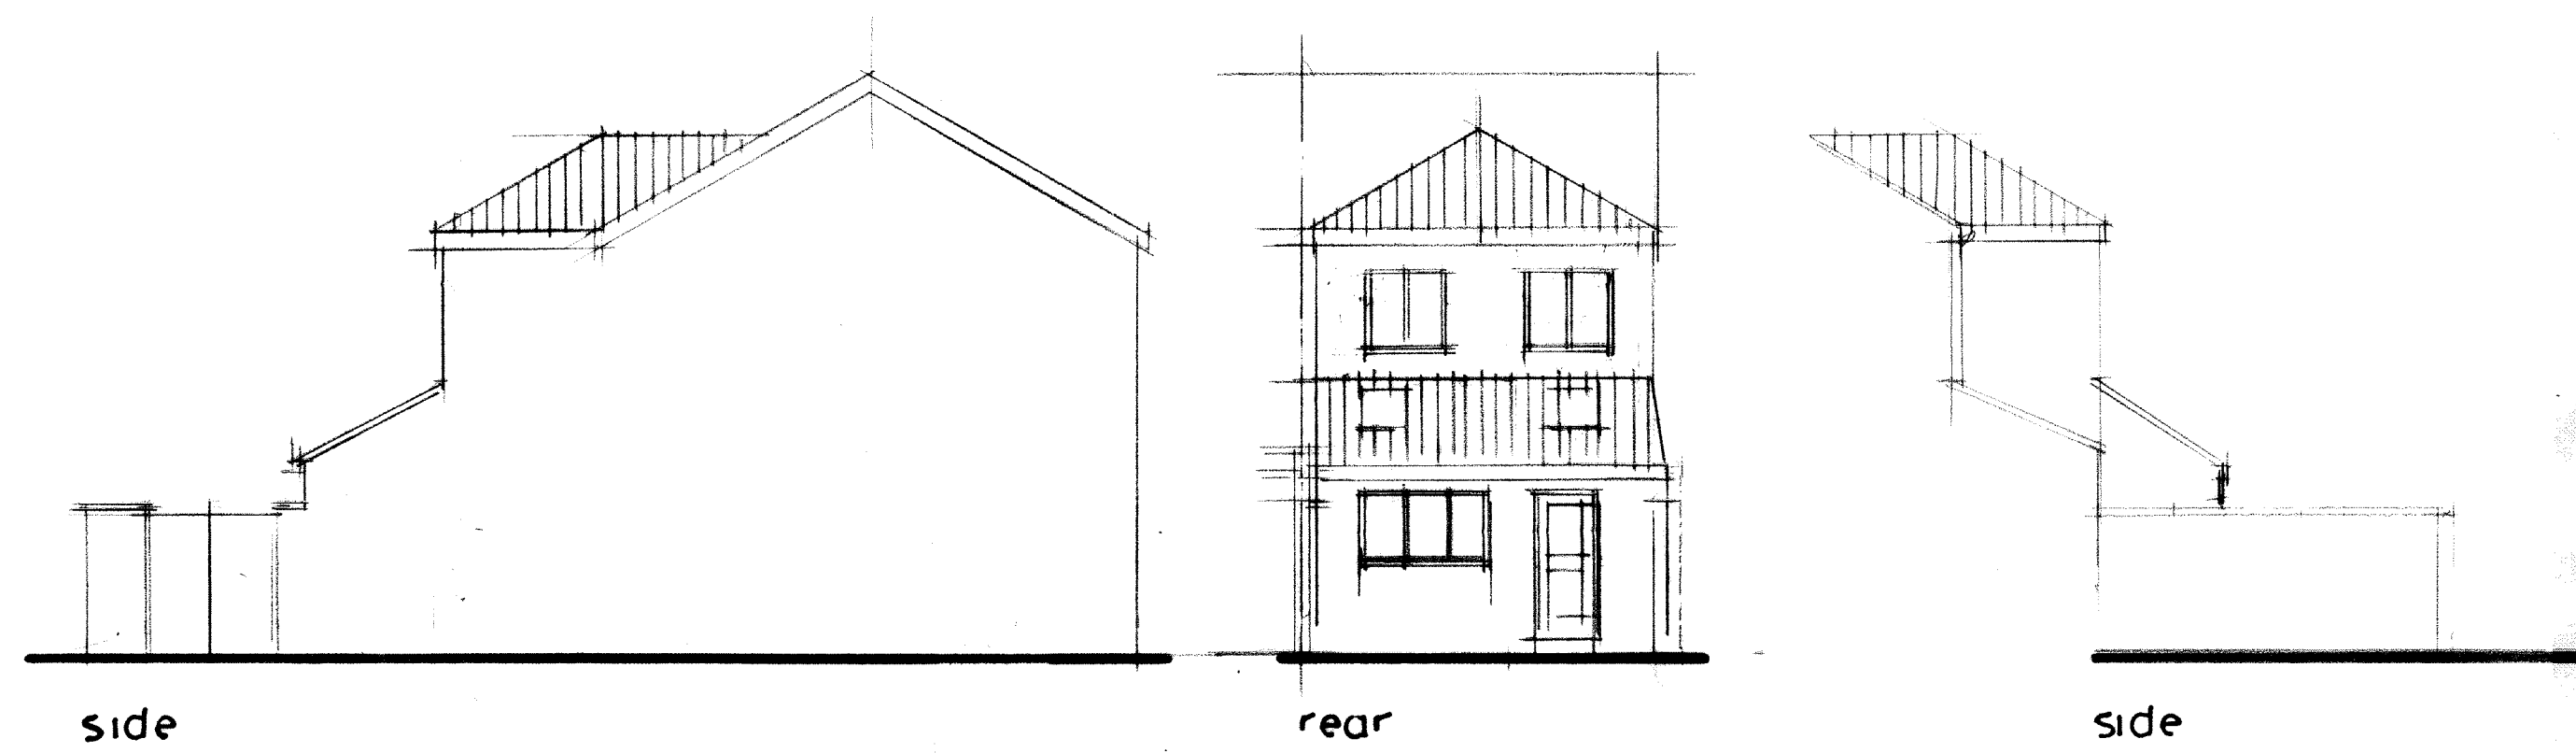

GROUND FLOOR PLAN

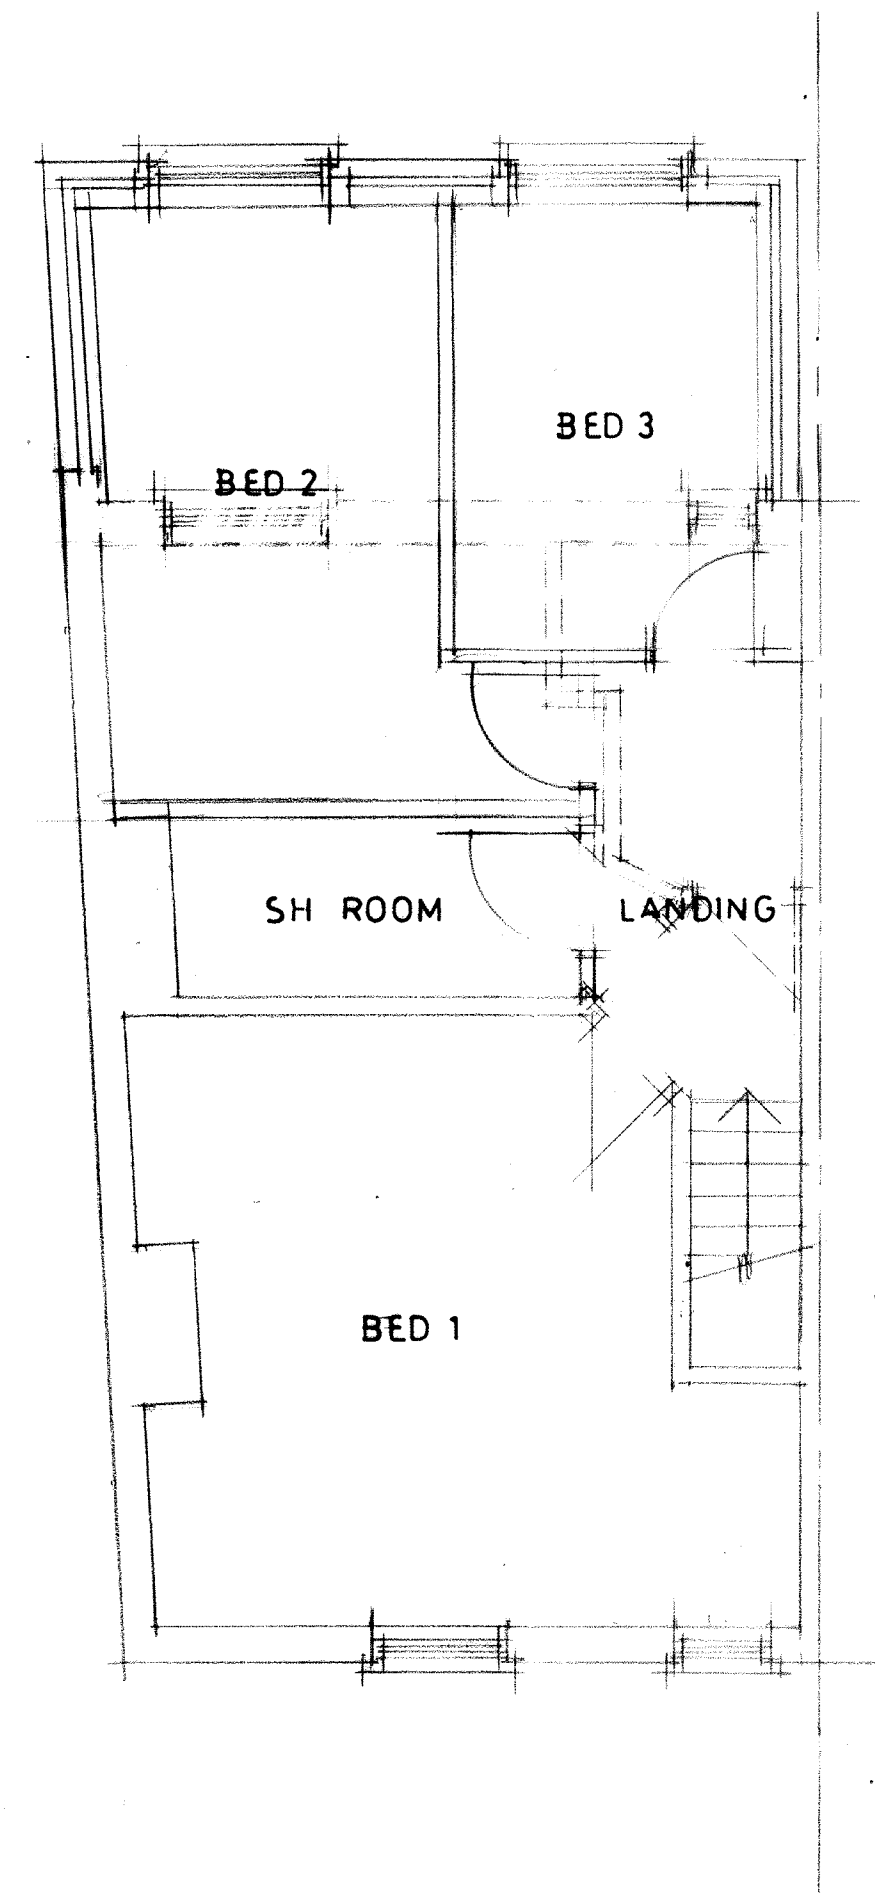

FIRST FLOOR PLAN

CLIENT
MAYFAIR LAND & PROPERTY
59 CARLTON AVENUE
MOSS SIDE M14 7NL

JOB TITLE
PROPOSED 1 & 2 REAR
EXTENSIONS

DRG. TITLE
PLANS AND ELEVATIONS
AS PROPOSED

**HOLBOROW +
ORMESHER**
Limited

**architectural &
interior design**

Station House
Adams Hill
Knutsford
Cheshire WA16 6DN
telephone : 01565 652275
fax : 01565 750501

ISSUE	ORIGINAL	1	2	3	4	5	6	7
REVISION								
DATE								
DRAWN								
CHECKED								
APPROVED								
SCALE	1:50 & 1:100 at A1							
DRAWING NUMBER	2015/19/02							