




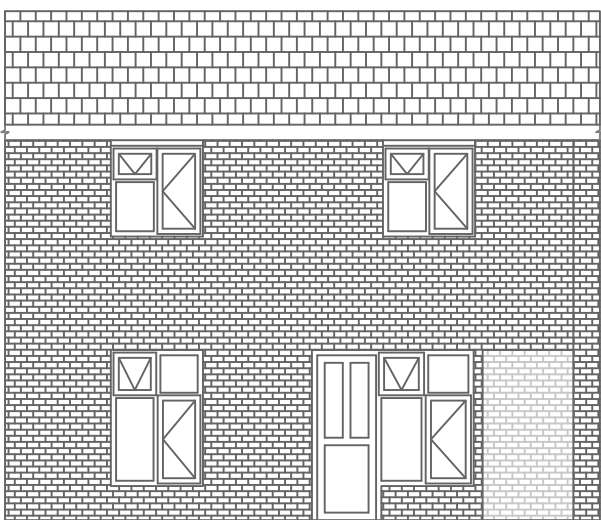

Existing Rear Elevation

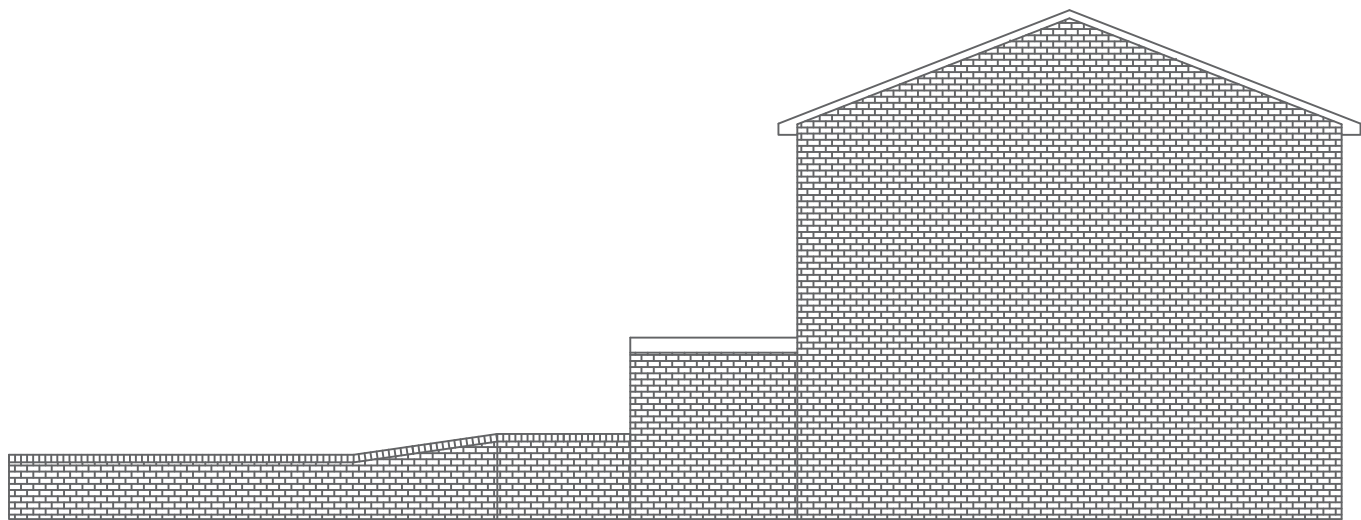

Existing RH Elevation

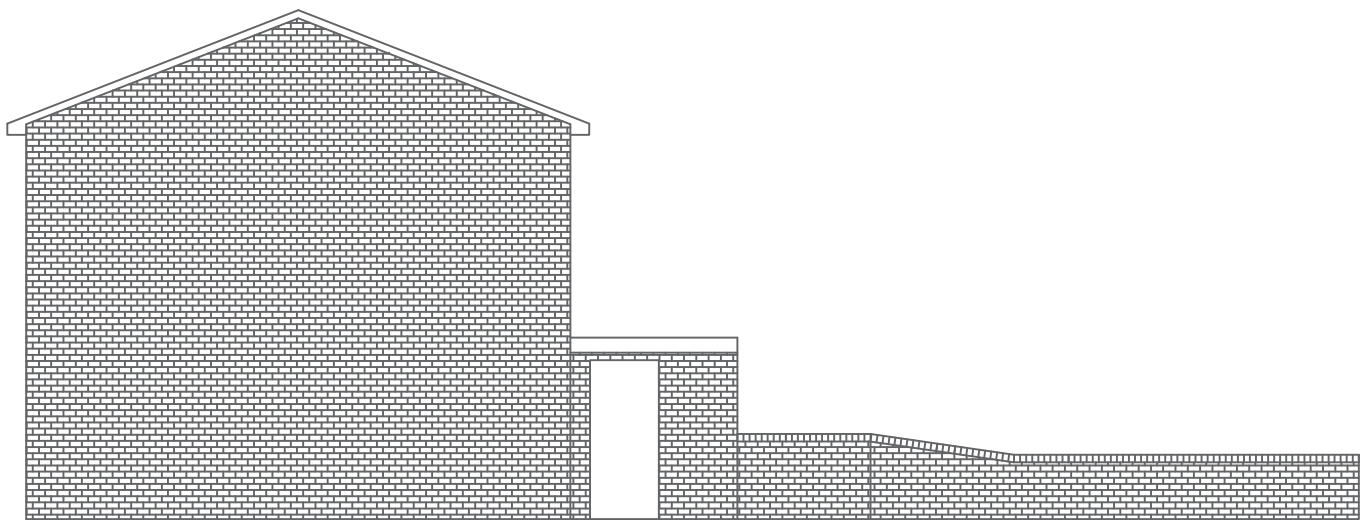

Existing LH Elevation

Manchester Equipment and Adaptations Partnership

Technical Officer Service

Philips Park Road
Beswick,
Manchester,
M11 3FU

Applicants Name:
Mr Maison Shaw

Property Address:
17 Stoney Gate Walk
Openshaw
Manchester
M11 2LL

REVISIONS -

Revised layout - Option 2 - 18/08/2025

Date: 01/08/2025

Paper Size: A3

Scale: 1:100

Drawn By:
Brian Taylor



Manchester
Equipment &
Adaptations
Partnership