
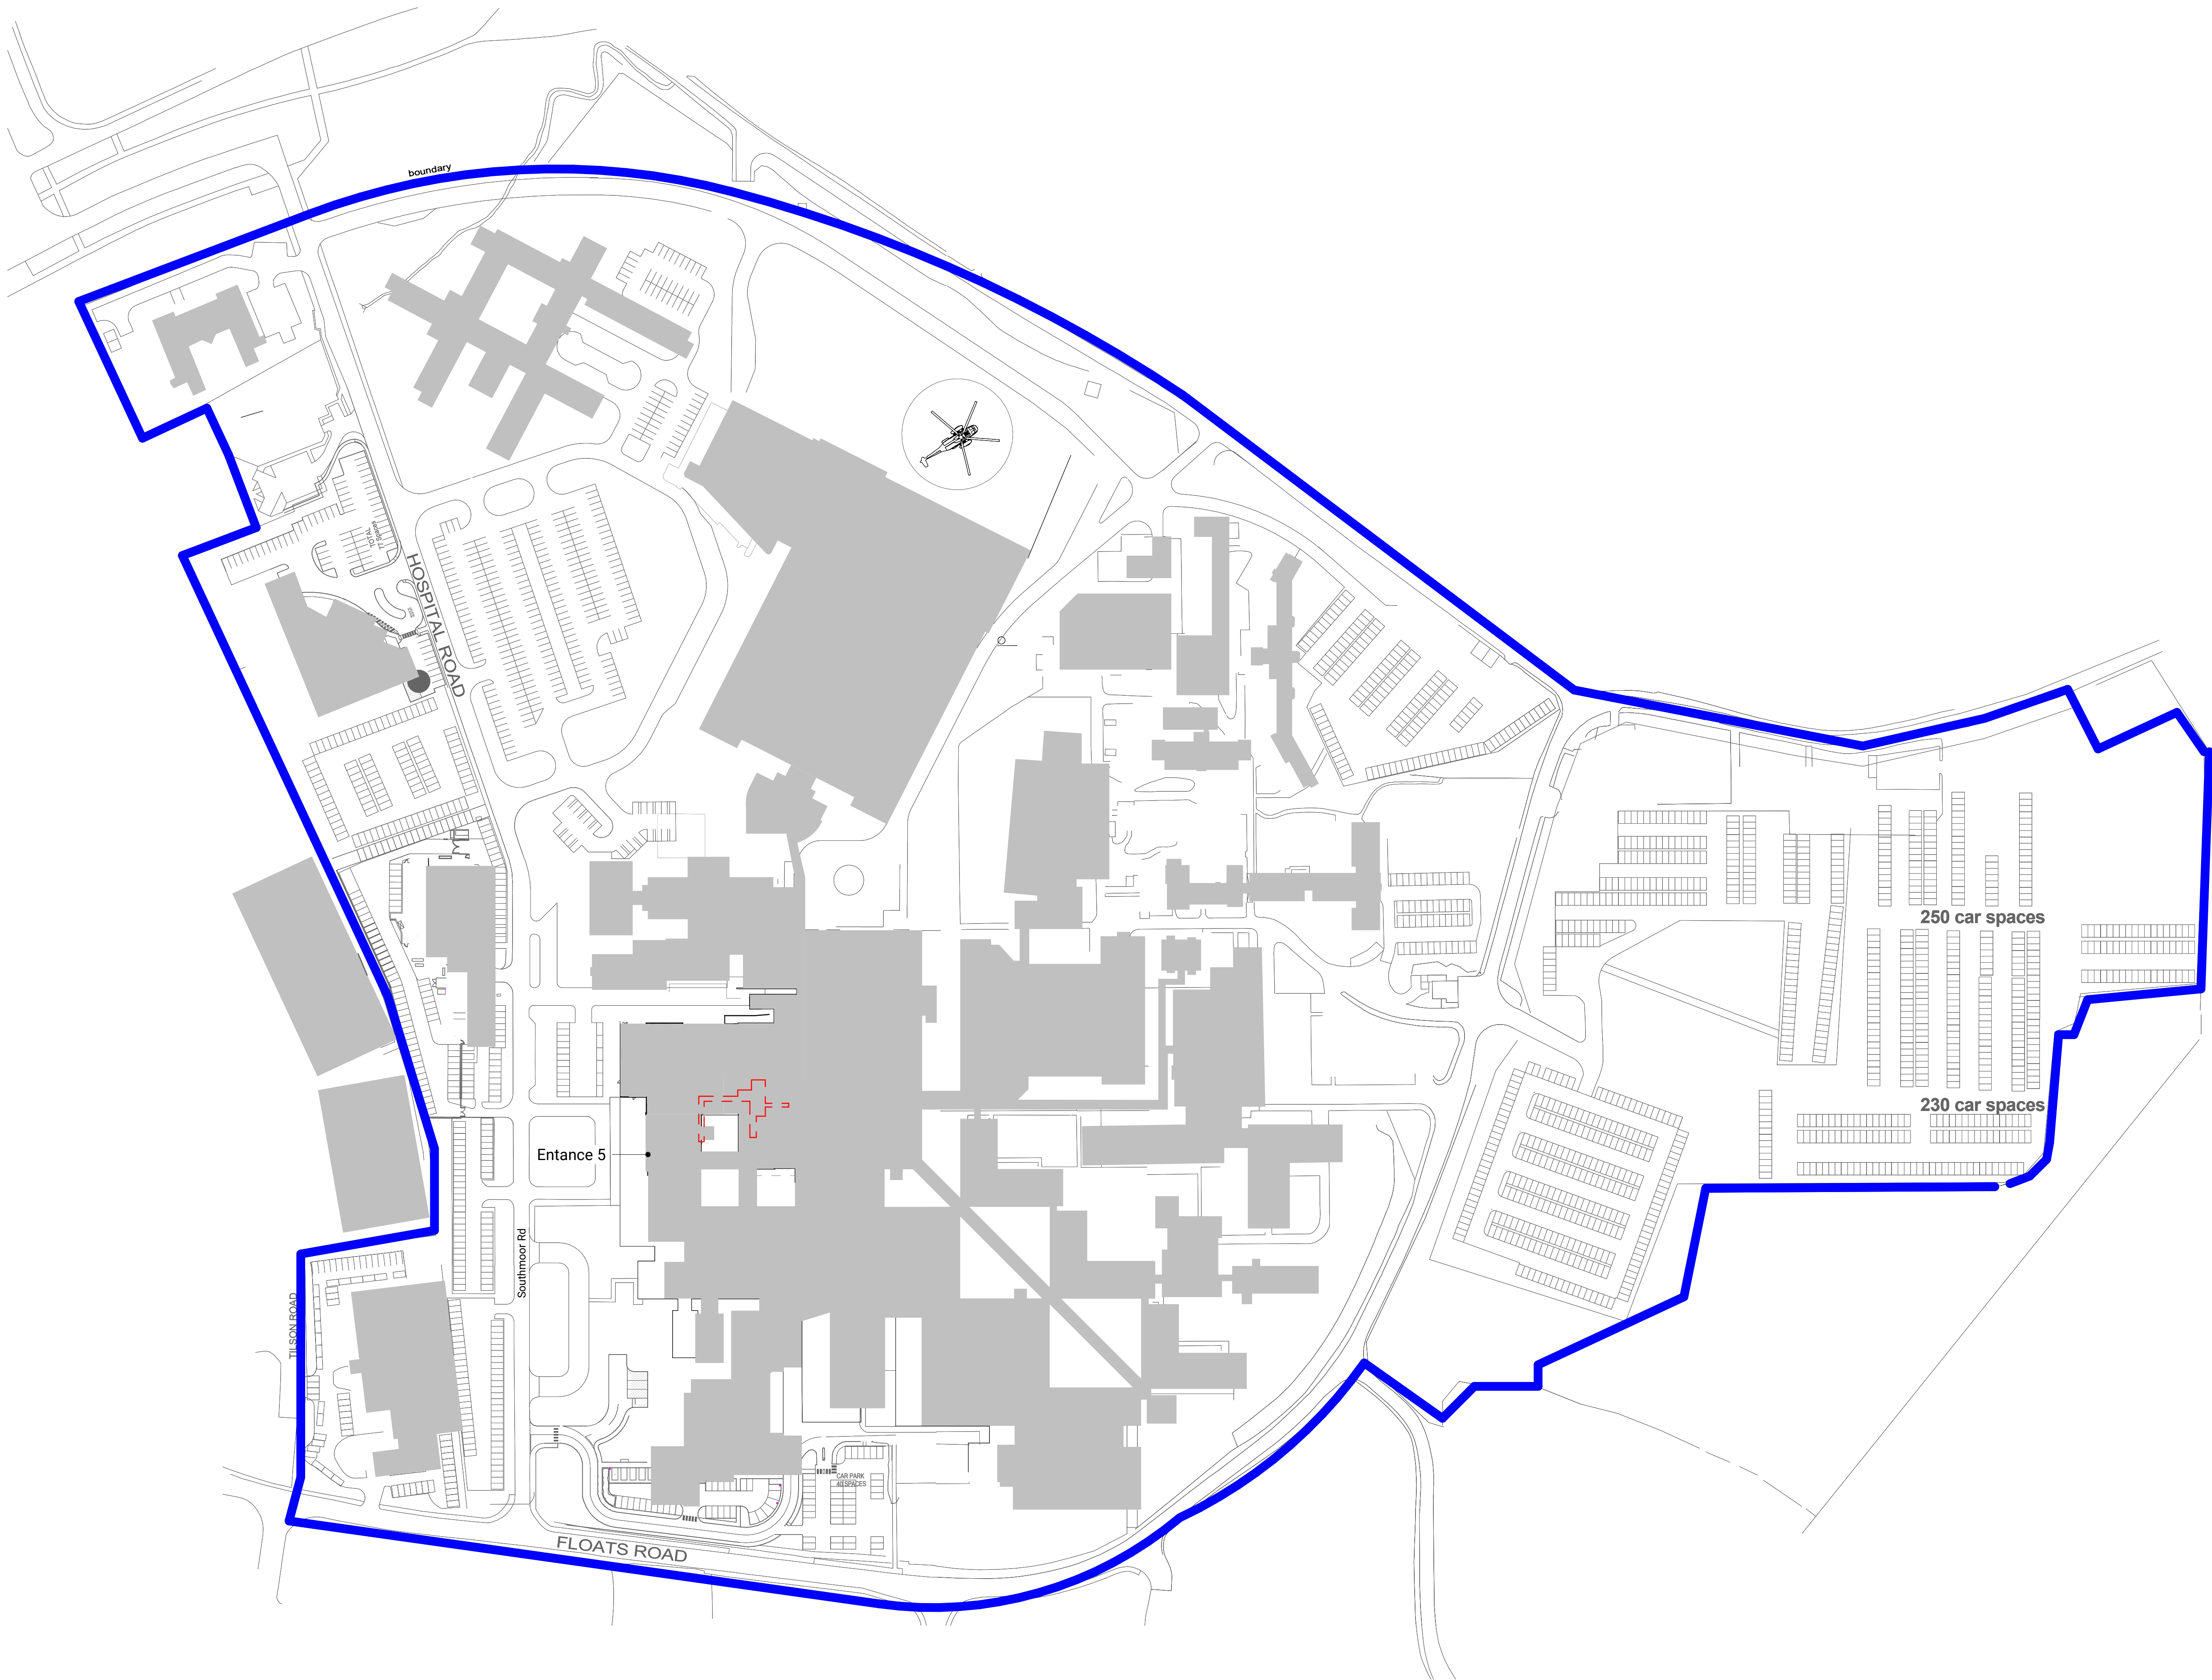


SITE LOCATION KEY

- Trust Ownership Boundary
288679m²
- Site Boundary
Circa 200m²

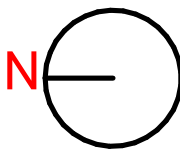

Site Location Plan
1 : 1250

GENERAL NOTES:

- DAY Architectural Ltd accepts no responsibility for any costs, losses or claims whatsoever arising from these drawings, specifications and related documents unless there is full compliance with the Client or any unauthorized user of the following:
- All boundaries, dimensions and levels are to be checked on site before construction and any discrepancies reported to the Architect / Designer.
 - Partial Service: Any discrepancy with site or other information is to be advised to the Architect / Designer and direction and / or approval is to be sought before the implementation of the detail.
 - Block and site plans are reproduced under license from the Ordnance Survey.
 - Do not scale this drawing.
 - For the purposes of coordination, all relevant parties must check this information prior to implementation and report any discrepancies to the Architect / Designer.

C1	Submitted for Planning	11.09.2025	SP
REV	DESCRIPTION	DATE	REV BY

CLIENT Manchester University Hospital NHS Foundation Trust		DRAWING Site Location Plan	
PROJECT Burns Therapy Relocation, Wythenshawe Hospital		SCALE As indicated @ A0	
PROJECT 1365-22	CLIENT REF MIT	DRAWN BY MB	CHECKED BY GAB
ORIGIN DAY	VOLUME XX	LEVEL XX	TYPE DR
DRAWING STATUS PLANNING		SOLE A	NUMBER REVISION 070001 C1
FIRST ISSUED 24.10.2023		DAY Architectural Ltd Studio 1, Lancaster Buildings 77 Deansgate, Manchester, M3 2BW T: 0161 834 9700 W: www.day-architectural.com	

